Appendix A

Plan Drawings of the Build Alternatives

and LPA

Van Ness Avenue Bus Rapid Transit

04-SF-101-PM T4.71/6.71
EA: 3A270

CONCEPTUAL ENGINEERING STUDIES

Prepared for:
San Francisco Transportation Authority
100 Van Ness Avenue 26th Floor
San Francisco, CA 94102

Prepared by:
PARSONS
50 Fremont Street, Suite 1500
San Francisco, CA 94105

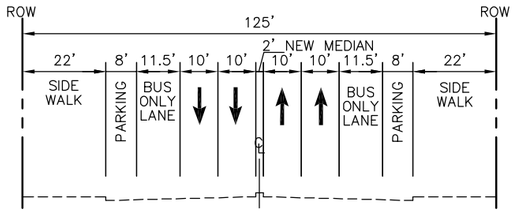

ALT 2 SECTION 1

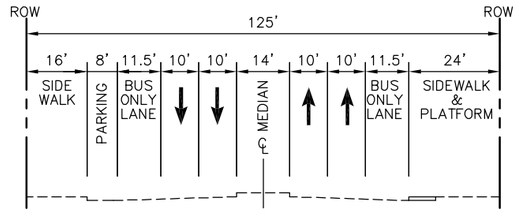

ALT 2 SECTION 3

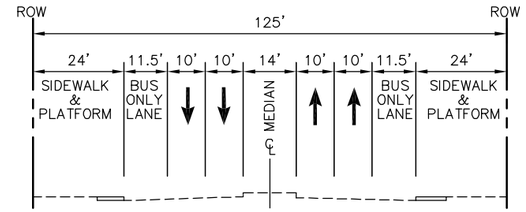

ALT 2 SECTION 5

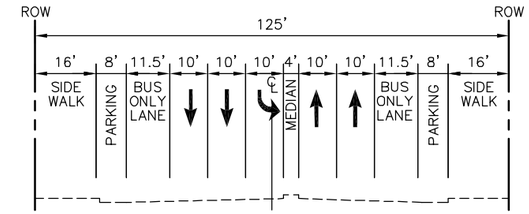

ALT 2 SECTION 7

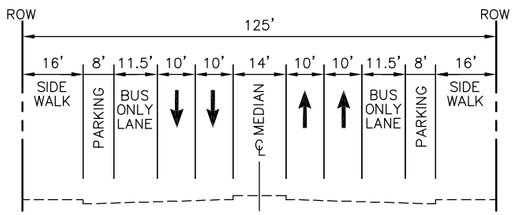

ALT 2 SECTION 2

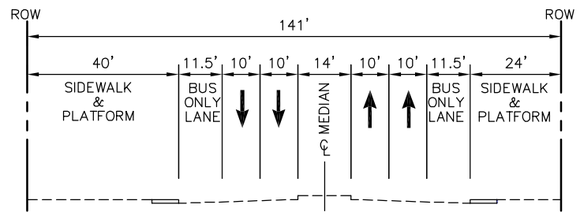

ALT 2 SECTION 4

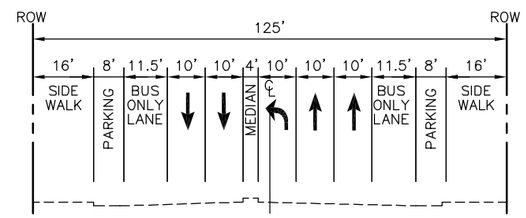

ALT 2 SECTION 6

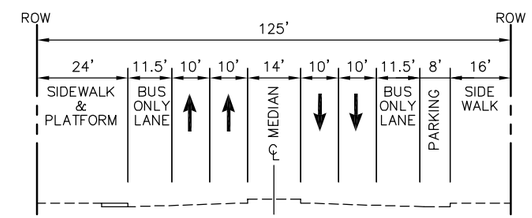

ALT 2 SECTION 8

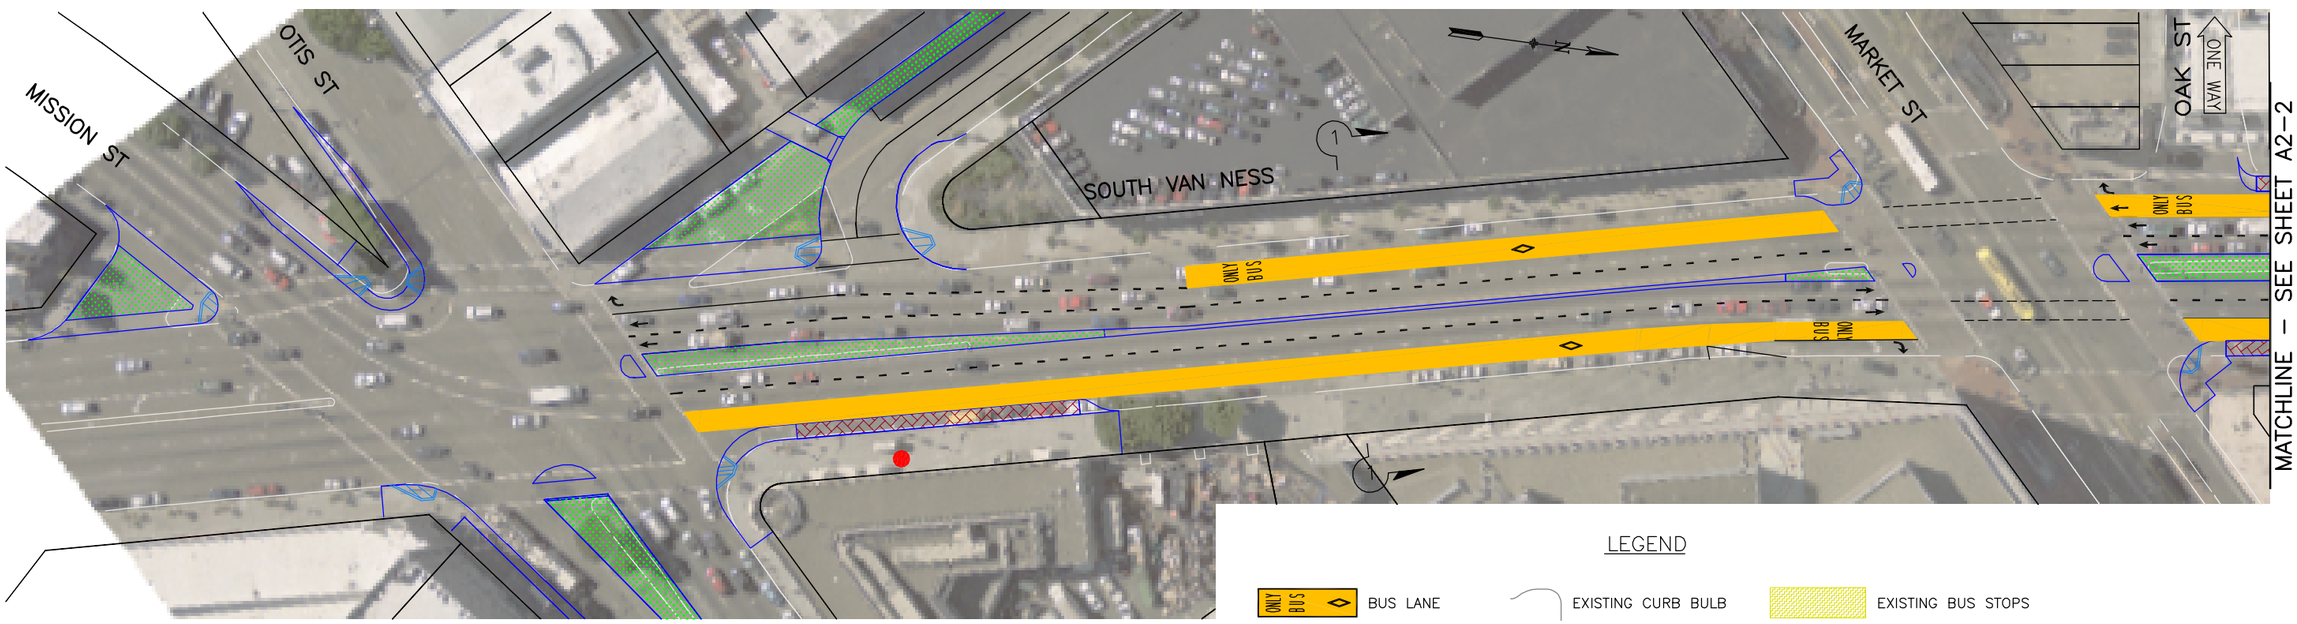

PLAN
SCALE: 1"=80'

LEGEND

- BUS LANE
- PLATFORMS
- LANDSCAPING
- EXISTING CURB BULB
- NEW CURB BULB
- REMOVE EXISTING CURB BULB
- EXISTING BUS STOPS
- RELOCATED BUS STOPS (ARROW INDICATES DIRECTION OF NEAREST PROPOSED BUS STOP)

40' 0 20' 40' 80'
GRAPHIC SCALE

NO.	DATE	DESCRIPTION	BY	APP.
A	12/1/08			

TABLE OF REVISIONS
CHECK WITH TRACING TO SEE IF YOU HAVE LATEST REVISION

REFERENCE INFORMATION & FILE NO. OF SURVEYS

SUPERCEDES STR-5458.2 REV "4"

DESIGNED: EL DATE: 12/08
DRAWN: AM DATE: 12/08
CHECKED: KF DATE: 12/08

APPROVED
SECTION ENGINEER DATE:
DEP. DIRECTOR AND CITY TRAFFIC ENGINEER DATE:

SCALE: 1"=80'
SHEET OF SHEETS: 1 OF 9

Van Ness Avenue Bus Rapid Transit Study

Alternative 2: Side Lane BRT

CONTRACT NO.
DRAWING NO. A2–1
FILE NO.
REV. NO. A

Oct 28, 2010 – 1:54pm R:\646904 Van Ness\Drawings\Civil\904-CV-Alt 2.dwg

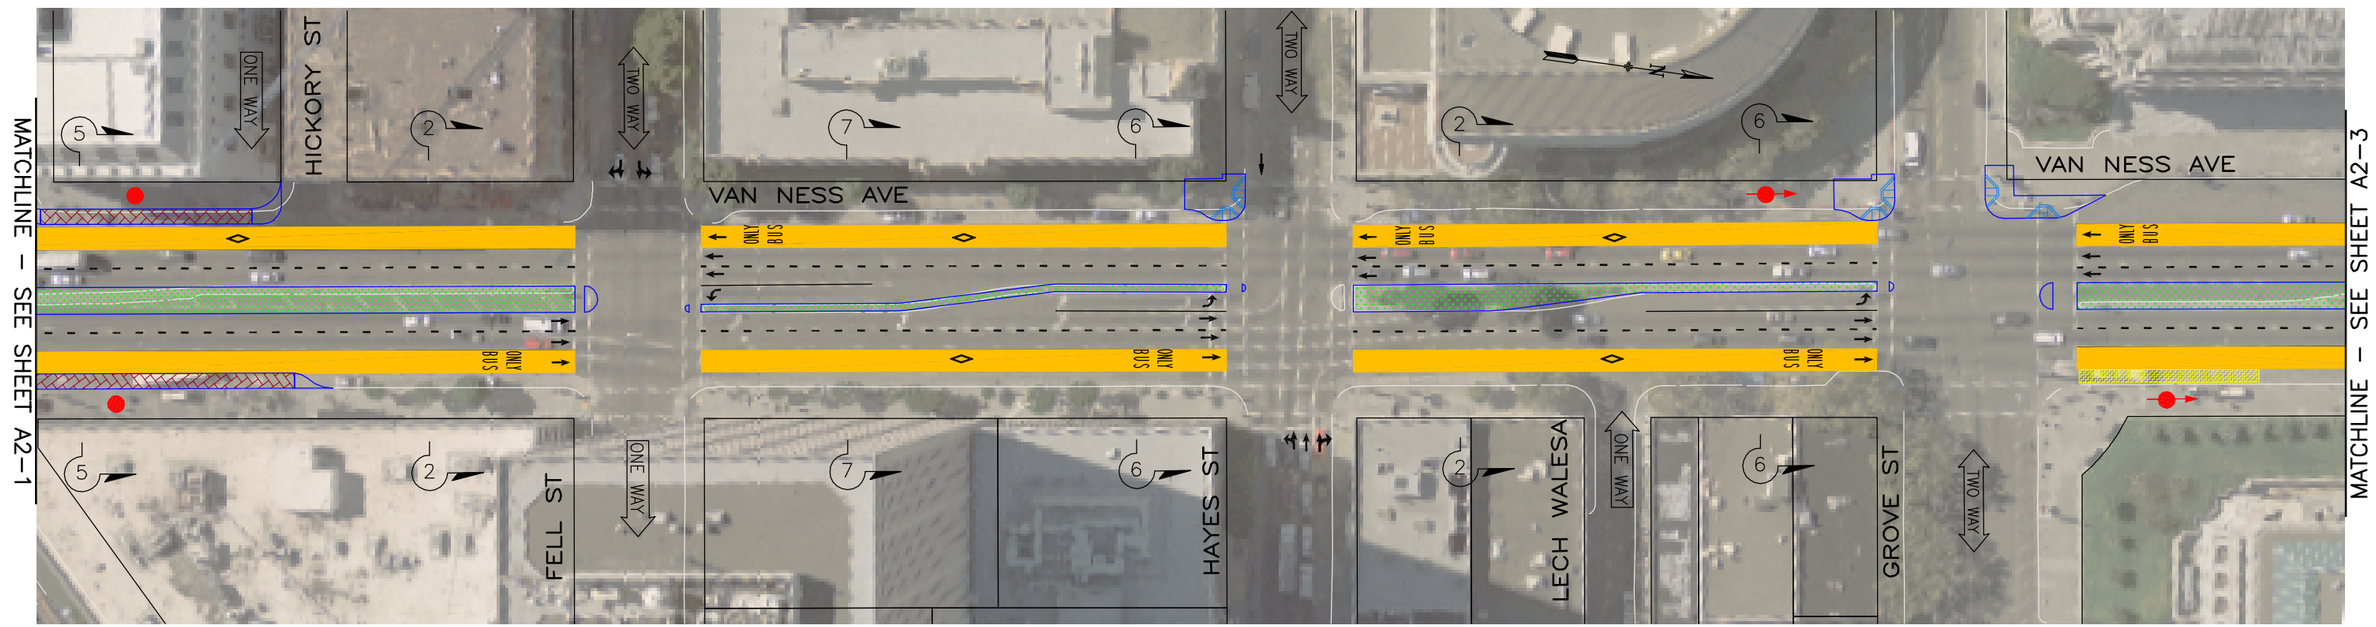

PLAN
SCALE: 1"=80'

40' 0 20' 40' 80'
GRAPHIC SCALE

NO.	DATE	DESCRIPTION	BY	APP.
B	5/22/09			
A	12/1/08			

TABLE OF REVISIONS
CHECK WITH TRACING TO SEE IF YOU HAVE LATEST REVISION

REFERENCE INFORMATION & FILE NO. OF SURVEYS

SUPERCEDES STR-5458.2 REV "4"

DESIGNED: EL DATE: 5/09
DRAWN: AM DATE: 5/09
CHECKED: KF DATE: 5/09

APPROVED
SECTION ENGINEER DATE:
DEP. DIRECTOR AND CITY TRAFFIC ENGINEER DATE:

SCALE: 1"=80'
SHEET OF SHEETS: 2 OF 9

Van Ness Avenue
Bus Rapid Transit Study

Alternative 2:
Side Lane BRT

CONTRACT NO.
DRAWING NO. A2–2
FILE NO.
REV. NO. A

Oct 28, 2010 – 1:57pm R:\646904 Van Ness\Drawings\Civil\904-CV-Alt 2.dwg

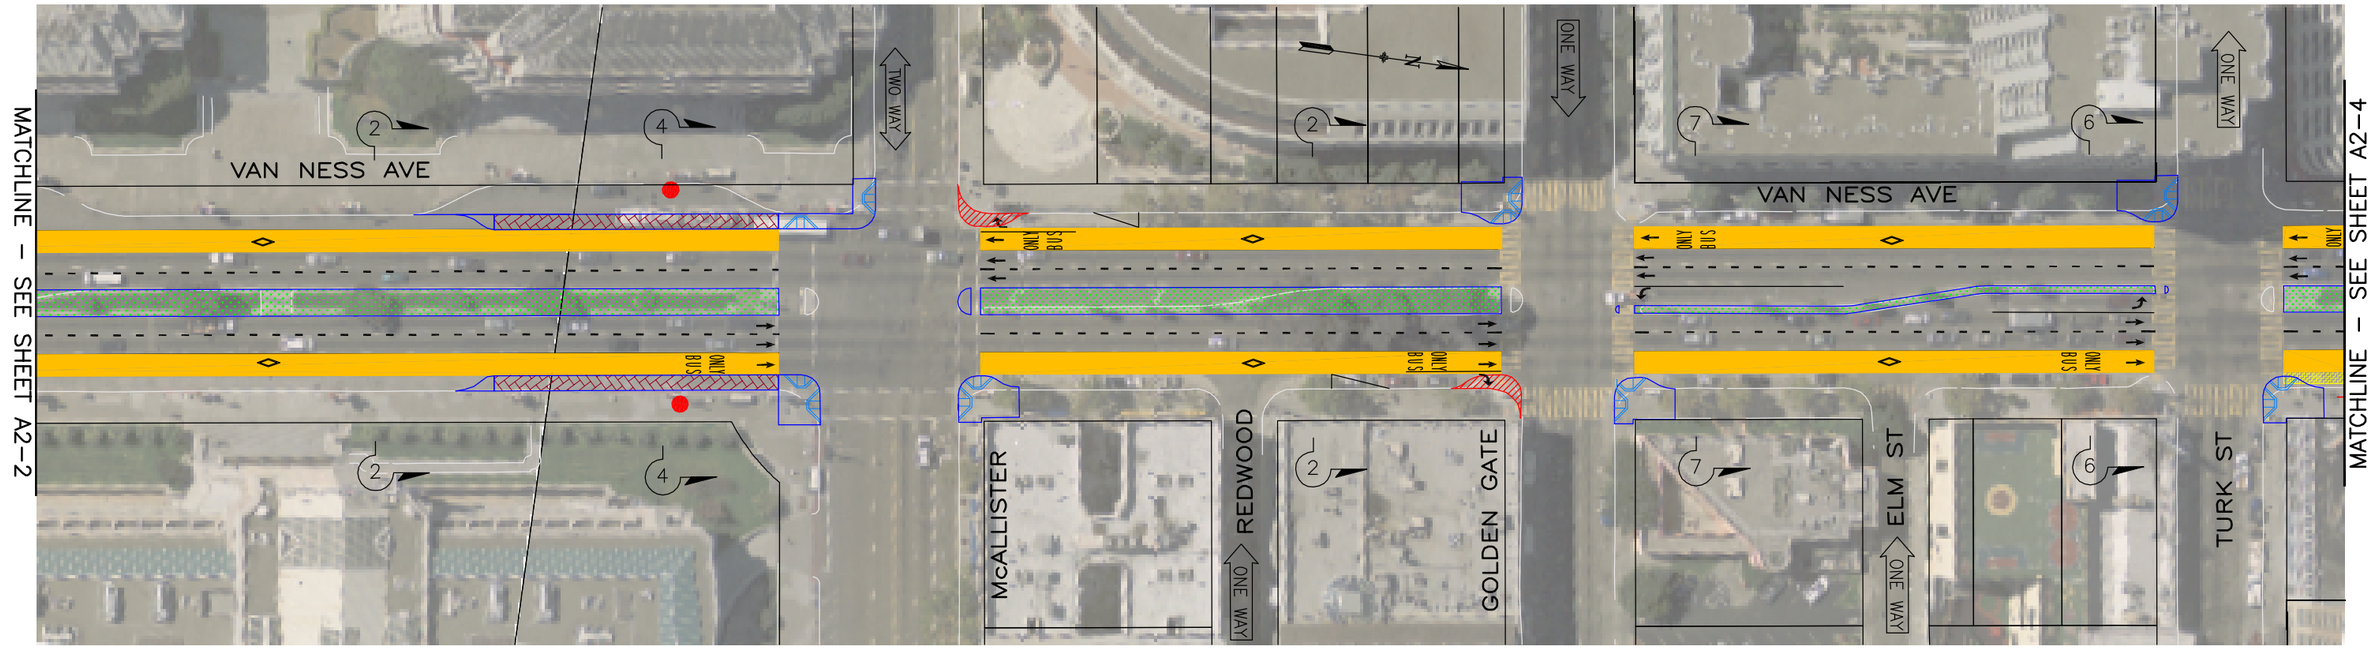

PLAN

SCALE: 1"=80'

40' 0 20' 40' 80'

GRAPHIC SCALE

NO.	DATE	DESCRIPTION	BY	APP.
A	12/1/08			

TABLE OF REVISIONS
CHECK WITH TRACING TO SEE IF YOU HAVE LATEST REVISION

REFERENCE INFORMATION & FILE NO. OF SURVEYS

SUPERCEDES STR-5458.2 REV "4"

DESIGNED: EL DATE: 12/08
DRAWN: AM DATE: 12/08
CHECKED: KF DATE: 12/08

APPROVED
SECTION ENGINEER DATE:
DEP. DIRECTOR AND CITY TRAFFIC ENGINEER DATE:

SCALE: 1"=80'
SHEET OF SHEETS: 3 OF 9

Van Ness Avenue
Bus Rapid Transit Study

Alternative 2:
Side Lane BRT

CONTRACT NO.
DRAWING NO. A2-3
FILE NO.
REV. NO. A

Oct 28, 2010 – 1:59pm R:\646904 Van Ness\Drawings\Civil\904-CV-Alt 2.dwg

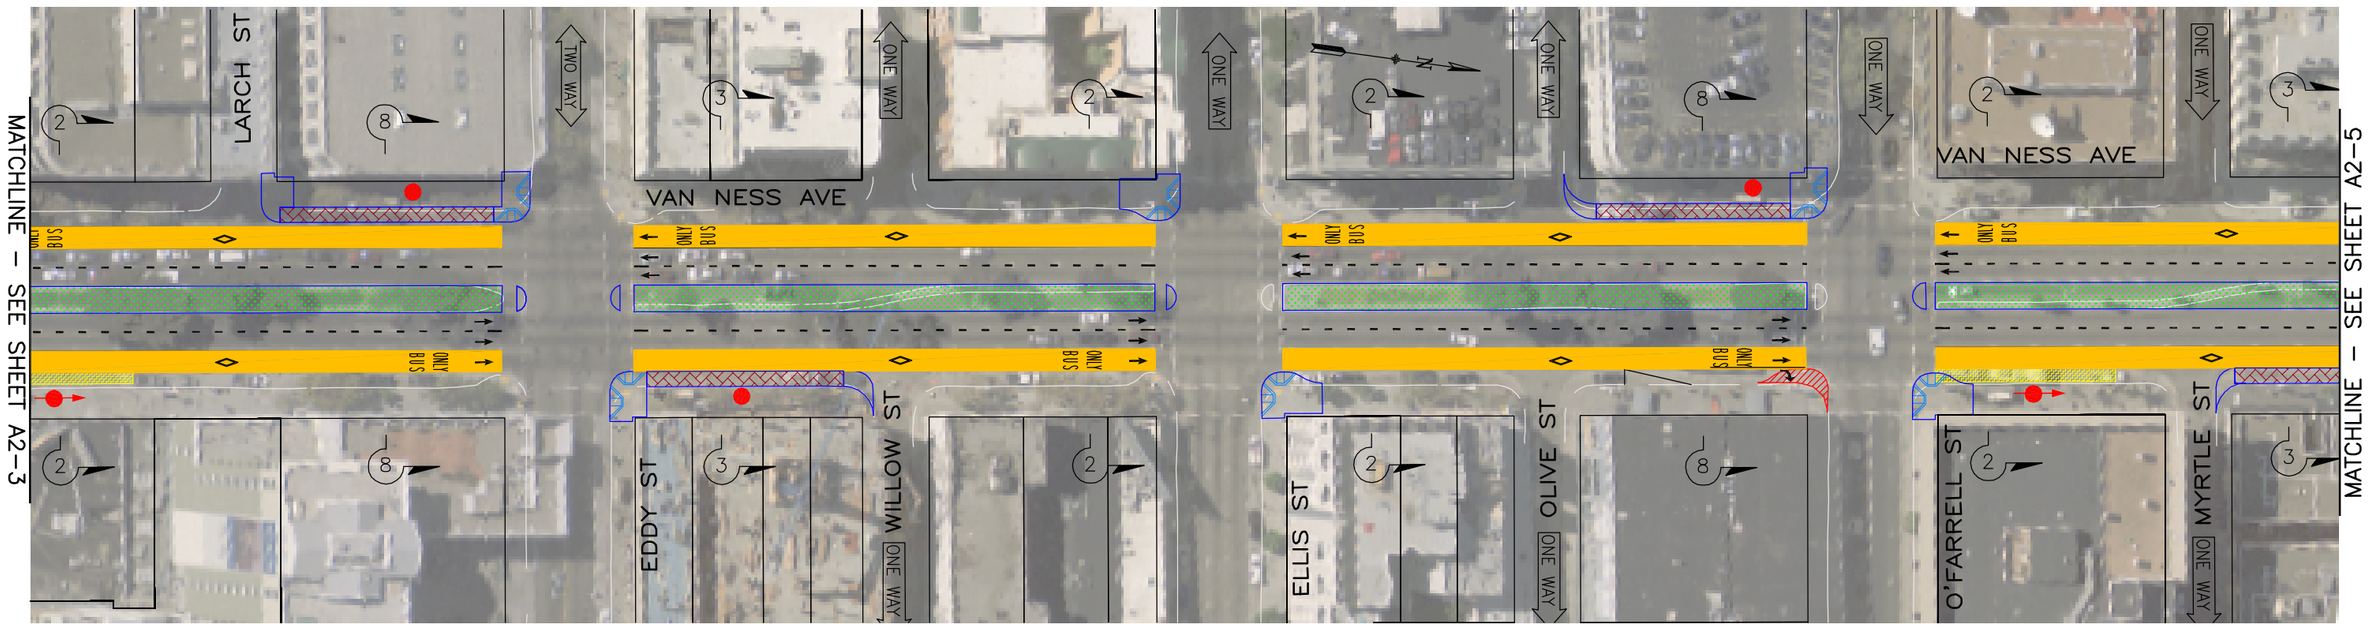

PLAN

SCALE: 1"=80'

40' 0 20' 40' 80'

GRAPHIC SCALE

NO.	DATE	DESCRIPTION	BY	APP.
A	12/1/08			

TABLE OF REVISIONS
CHECK WITH TRACING TO SEE IF YOU HAVE LATEST REVISION

REFERENCE INFORMATION & FILE NO. OF SURVEYS

SUPERCEDES STR-5458.2 REV "4"

DESIGNED: EL DATE: 12/08
DRAWN: AM DATE: 12/08
CHECKED: KF DATE: 12/08

APPROVED
SECTION ENGINEER DATE:
DEP. DIRECTOR AND CITY TRAFFIC ENGINEER DATE:

SCALE: 1"=80'
SHEET OF SHEETS 4 OF 9

Van Ness Avenue
Bus Rapid Transit Study

Alternative 2:
Side Lane BRT

CONTRACT NO.
DRAWING NO. A2–4
FILE NO.
REV. NO. A

Oct 28, 2010 – 2:10pm R:\646904 Van Ness\Drawings\Civil\904-CV-Alt 2.dwg

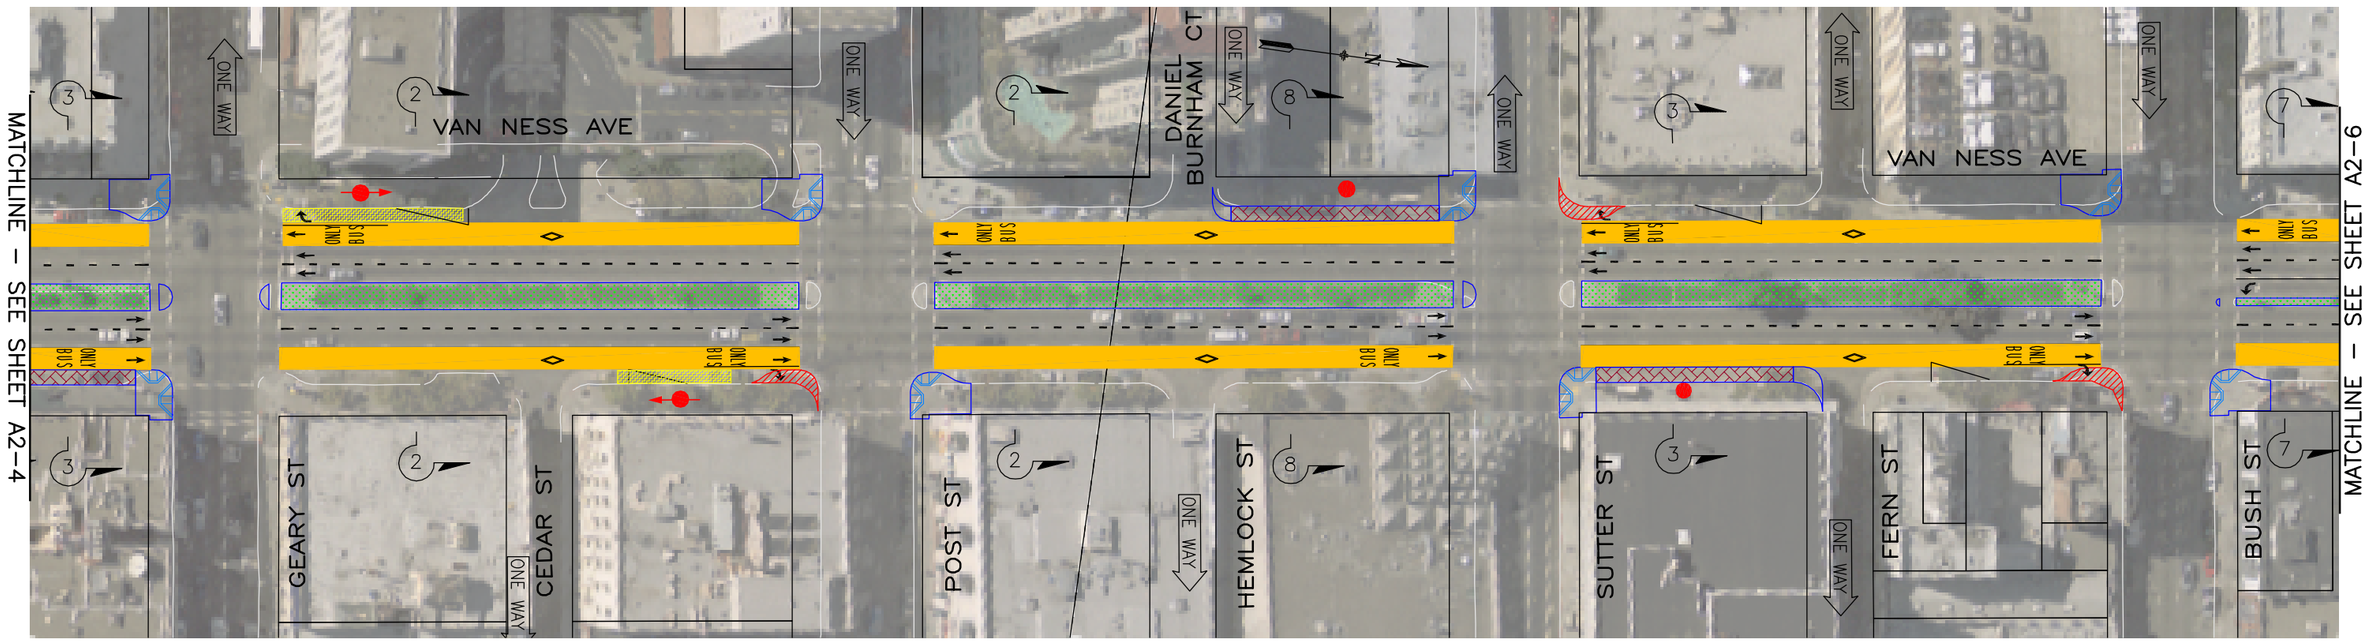

PLAN

SCALE: 1"=80'

40' 0 20' 40' 80'

GRAPHIC SCALE

NO.	DATE	DESCRIPTION	BY	APP.
A	12/1/08			

TABLE OF REVISIONS
CHECK WITH TRACING TO SEE IF YOU HAVE LATEST REVISION

REFERENCE INFORMATION & FILE NO. OF SURVEYS

SUPERCEDES STR-5458.2 REV "4"

DESIGNED: EL DATE: 12/08
DRAWN: AM DATE: 12/08
CHECKED: KF DATE: 12/08

APPROVED
SECTION ENGINEER DATE:
DEP. DIRECTOR AND CITY TRAFFIC ENGINEER DATE:

SCALE: 1"=80'
SHEET OF SHEETS: 5 OF 9

Van Ness Avenue
Bus Rapid Transit Study

Alternative 2:
Side Lane BRT

CONTRACT NO.
DRAWING NO. A2–5
FILE NO.
REV. NO. A

Oct 28, 2010 – 2:12pm R:\646904 Van Ness\Drawings\Civil\904-CV-Alt 2.dwg

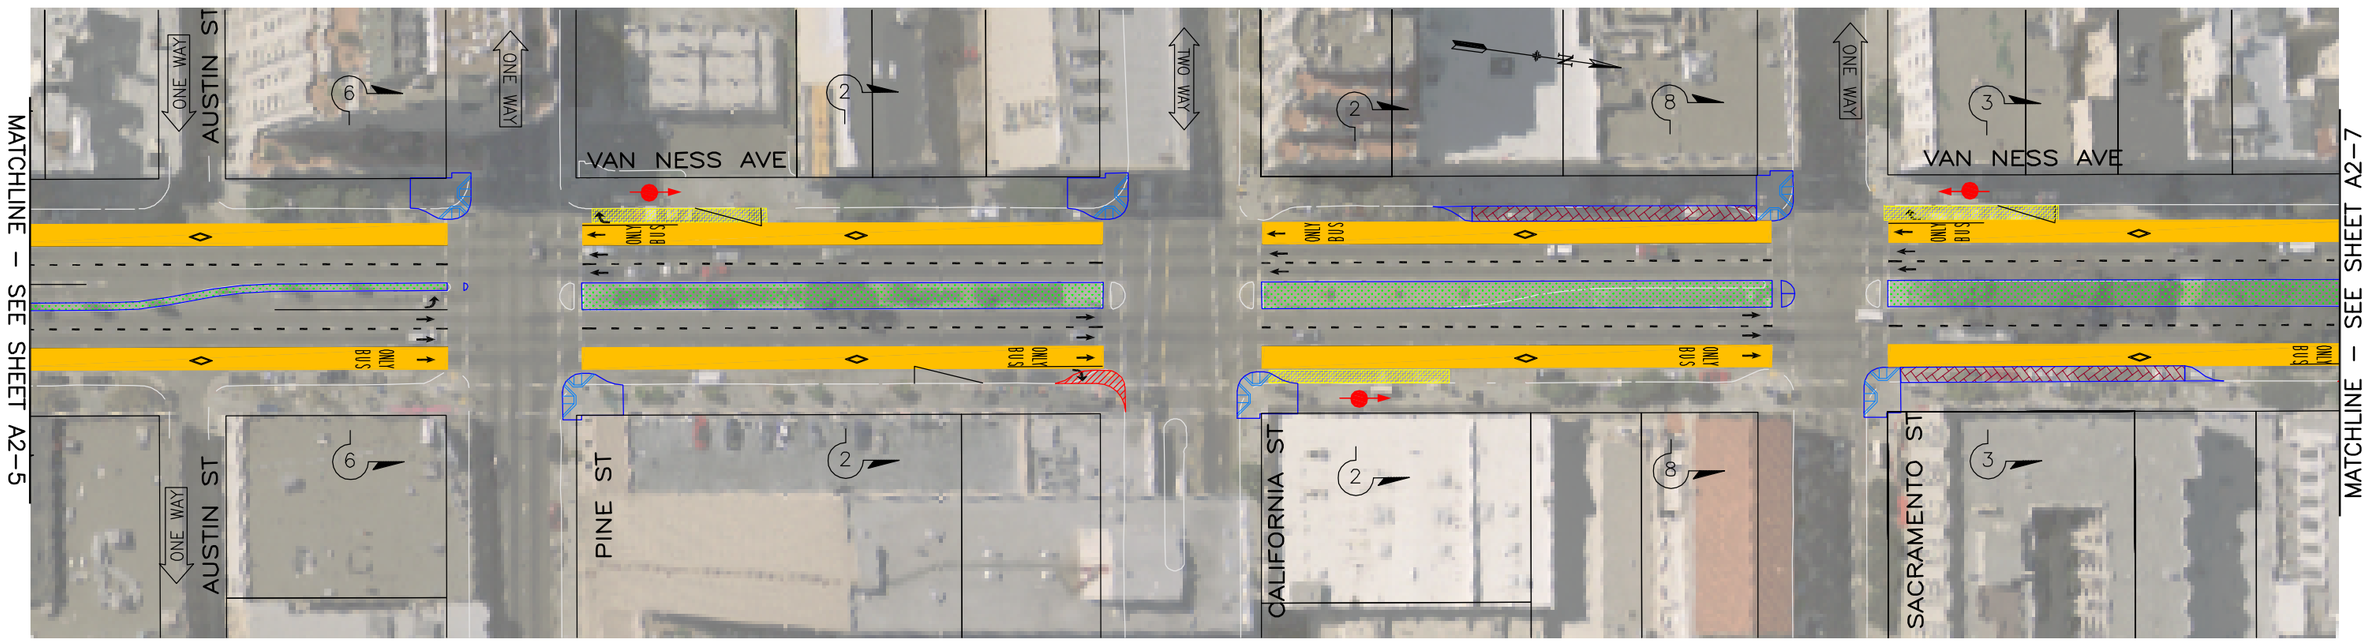

PLAN

SCALE: 1"=80'

40' 0 20' 40' 80'

GRAPHIC SCALE

NO.	DATE	DESCRIPTION	BY	APP.
A	12/1/08			

TABLE OF REVISIONS
CHECK WITH TRACING TO SEE IF YOU HAVE LATEST REVISION

REFERENCE INFORMATION & FILE NO. OF SURVEYS

SUPERCEDES STR-5458.2 REV "4"

DESIGNED: EL DATE: 12/08
DRAWN: AM DATE: 12/08
CHECKED: KF DATE: 12/08

APPROVED
SECTION ENGINEER DATE:
DEP. DIRECTOR AND CITY TRAFFIC ENGINEER DATE:

SCALE: 1"=80'
SHEET OF SHEETS 6 OF 9

Van Ness Avenue
Bus Rapid Transit Study

Alternative 2:
Side Lane BRT

CONTRACT NO.
DRAWING NO. A2–6
FILE NO.
REV. NO. A

Oct 28, 2010 – 2:12pm R:\646904 Van Ness\Drawings\Civil\904-CV-Alt 2.dwg

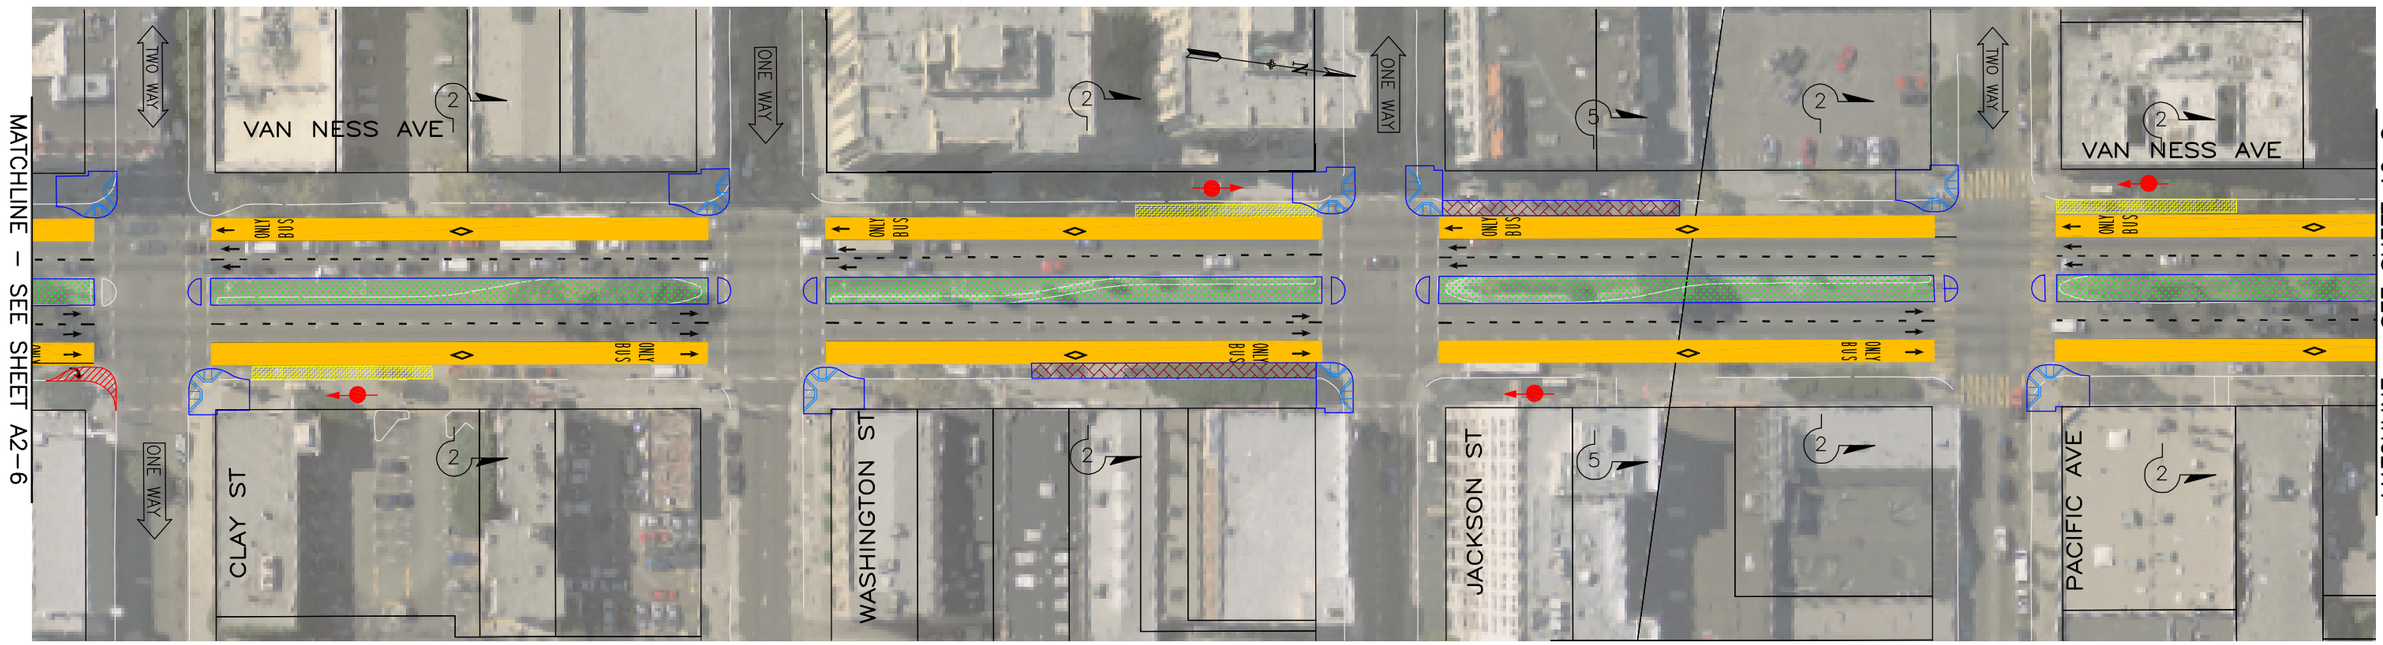

PLAN

SCALE: 1"=80'

40' 0 20' 40' 80'

GRAPHIC SCALE

NO.	DATE	DESCRIPTION	BY	APP.
A	12/1/08			

TABLE OF REVISIONS
CHECK WITH TRACING TO SEE IF YOU HAVE LATEST REVISION

REFERENCE INFORMATION & FILE NO. OF SURVEYS

SUPERCEDES STR-5458.2 REV "4"

DESIGNED: EL DATE: 12/08
DRAWN: AM DATE: 12/08
CHECKED: KF DATE: 12/08

APPROVED
SECTION ENGINEER DATE:
DEP. DIRECTOR AND CITY TRAFFIC ENGINEER DATE:

SCALE: 1"=80'
SHEET OF SHEETS: 7 OF 9

Van Ness Avenue Bus Rapid Transit Study

Alternative 2: Side Lane BRT

CONTRACT NO.
DRAWING NO. A2–7
FILE NO.
REV. NO. A

Oct 28, 2010 – 2:14pm R:\646904 Van Ness\Drawings\Civil\904-CV-Alt 2.dwg

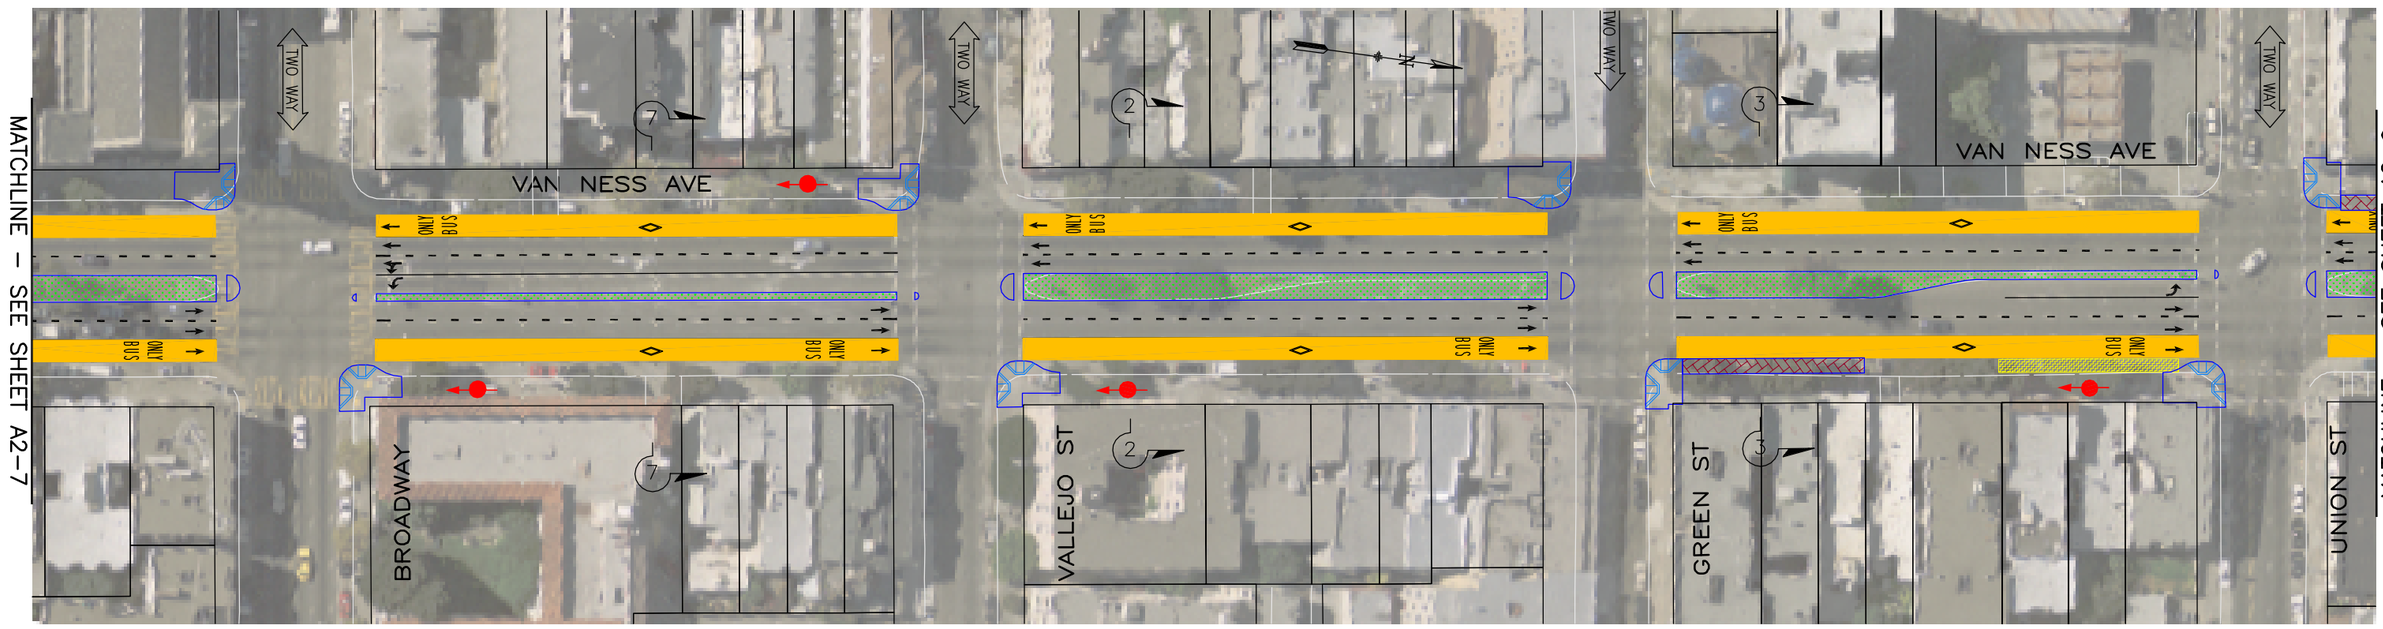

PLAN

SCALE: 1"=80'

40' 0 20' 40' 80'

GRAPHIC SCALE

NO.	DATE	DESCRIPTION	BY	APP.
A	12/1/08			

TABLE OF REVISIONS
CHECK WITH TRACING TO SEE IF YOU HAVE LATEST REVISION

REFERENCE INFORMATION & FILE NO. OF SURVEYS

SUPERCEDES STR-5458.2 REV "4"

DESIGNED: EL DATE: 12/08
DRAWN: AM DATE: 12/08
CHECKED: KF DATE: 12/08

APPROVED
SECTION ENGINEER DATE:
DEP. DIRECTOR AND CITY TRAFFIC ENGINEER DATE:

SCALE: 1"=80'
SHEET OF SHEETS 8 OF 9

Van Ness Avenue
Bus Rapid Transit Study

Alternative 2:
Side Lane BRT

CONTRACT NO.
DRAWING NO. A2–8
FILE NO.
REV. NO. A

Oct 28, 2010 - 2:14pm R:\646904 Van Ness\Drawings\Civil\904-C1-Alt 2.dwg

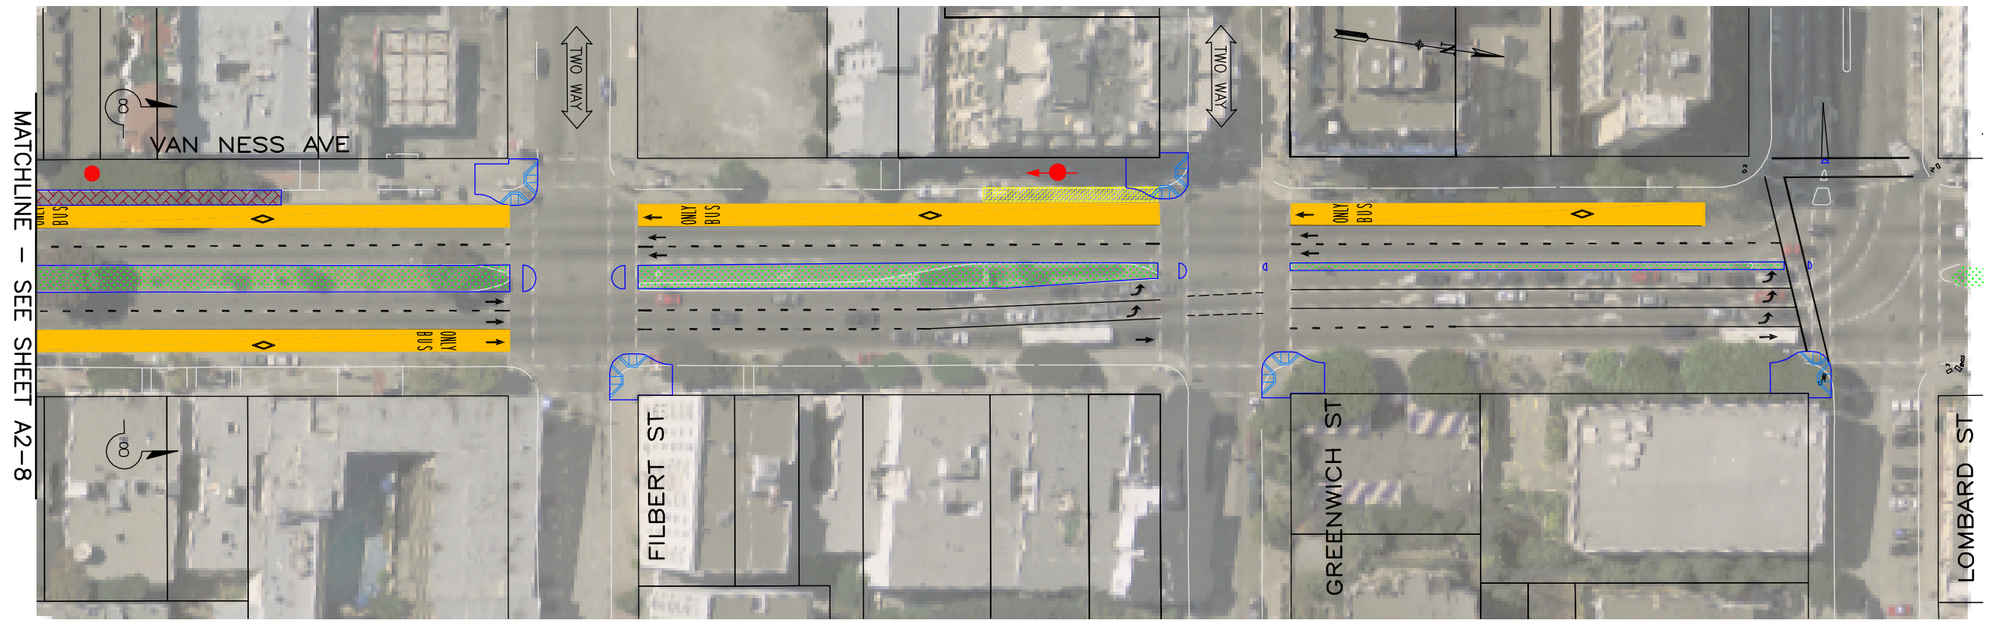

PLAN
SCALE: 1"=80'

40' 0 20' 40' 80'
GRAPHIC SCALE

NO.	DATE	DESCRIPTION	BY	APP.
A	12/1/08			

TABLE OF REVISIONS
CHECK WITH TRACING TO SEE IF YOU HAVE LATEST REVISION

REFERENCE INFORMATION & FILE NO. OF SURVEYS

SUPERCEDES STR-5458.2 REV "4"

DESIGNED: EL DATE: 12/08
DRAWN: AM DATE: 12/08
CHECKED: KF DATE: 12/08

APPROVED
SECTION ENGINEER DATE:
DEP. DIRECTOR AND CITY TRAFFIC ENGINEER DATE:

SCALE: 1"=80'
SHEET OF SHEETS 9 OF 9

Van Ness Avenue
Bus Rapid Transit Study

Alternative 2:
Side Lane BRT

CONTRACT NO.
DRAWING NO. A2-9
FILE NO.
REV. NO. A

Oct 28, 2010 – 2:14pm R:\646904 Van Ness\Drawings\Civil\904-CV-Alt 2.dwg

Appendix A continued

Plan Drawings of Build Alternative 3

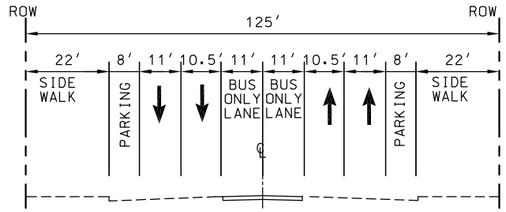

ALT 3 SECTION 1

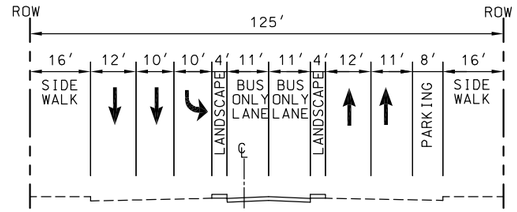

ALT 3 SECTION 3

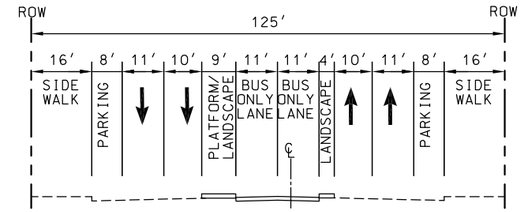

ALT 3 SECTION 5

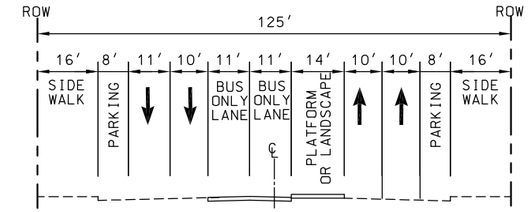

ALT 3 SECTION 7

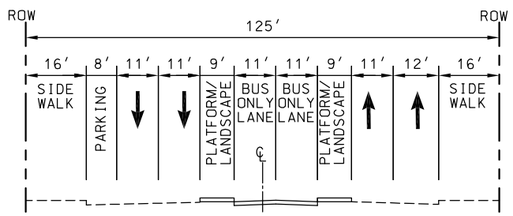

ALT 3 SECTION 2

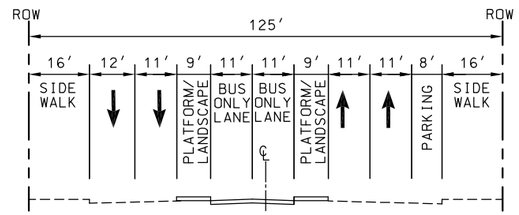

ALT 3 SECTION 4

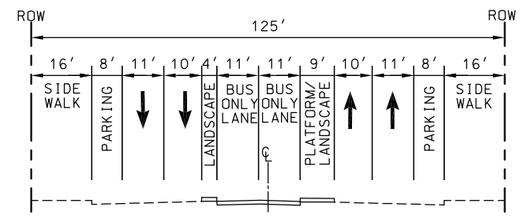

ALT 3 SECTION 6

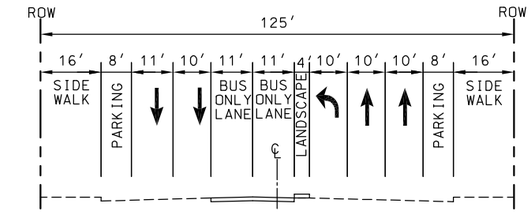

ALT 3 SECTION 8

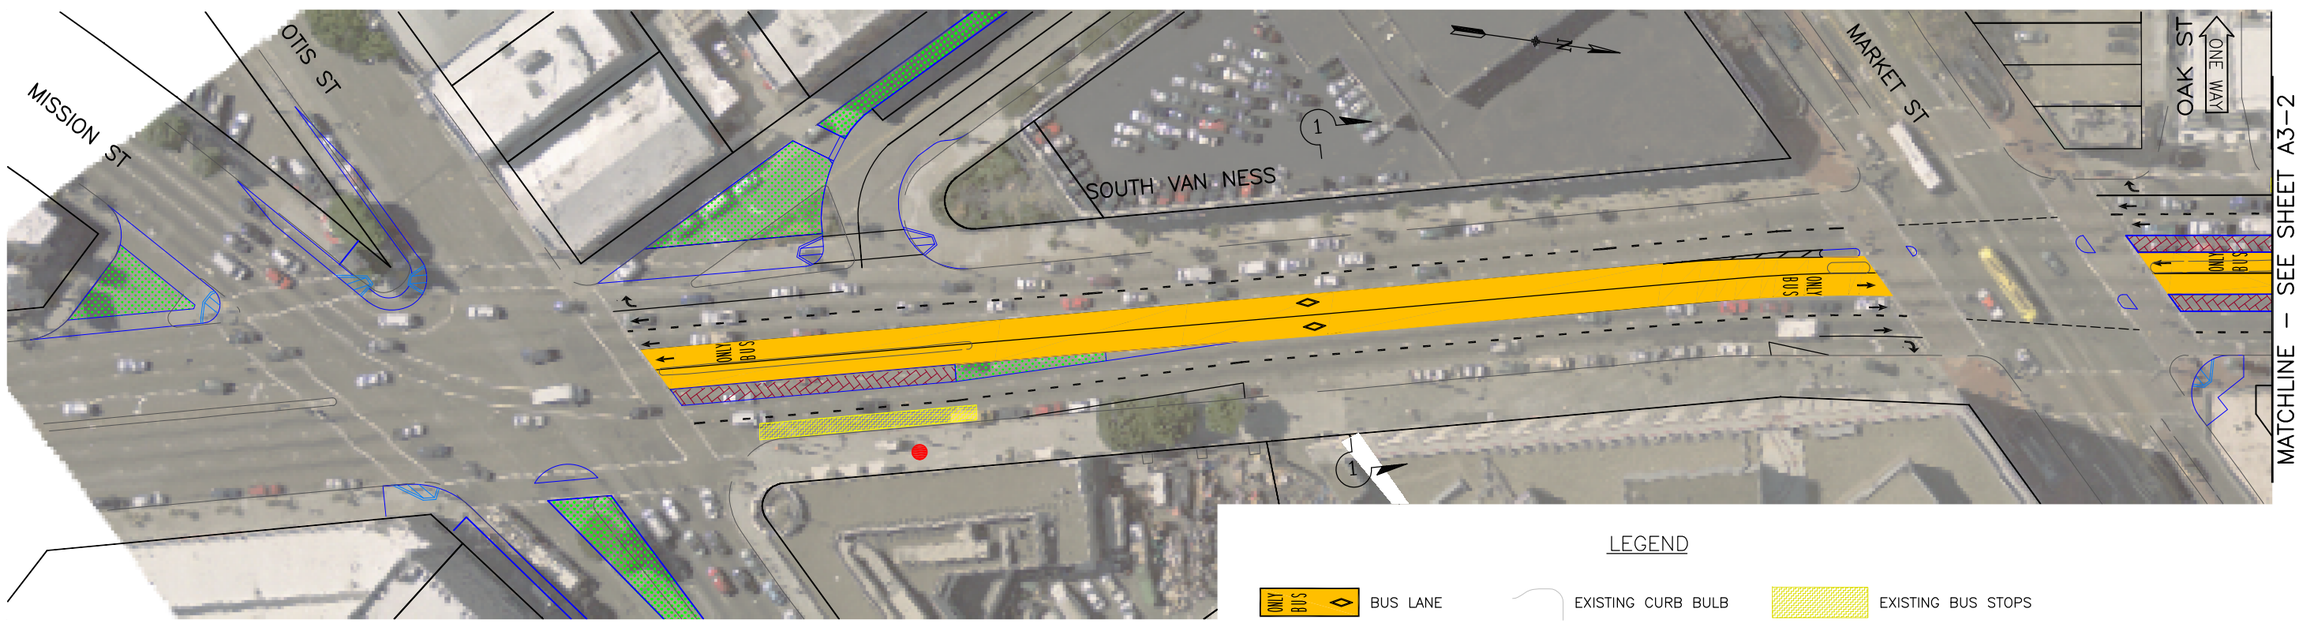

PLAN

SCALE: 1"=80'

LEGEND

- BUS LANE
- PLATFORMS
- LANDSCAPING
- EXISTING CURB BULB
- NEW CURB BULB
- REMOVE EXISTING CURB BULB
- EXISTING BUS STOPS
- RELOCATED BUS STOPS (ARROW INDICATES DIRECTION OF NEAREST PROPOSED BUS STOP)

40' 0 20' 40' 80'
GRAPHIC SCALE

NO.	DATE	DESCRIPTION	BY	APP.
D	10/15/12			
C	5/22/09			
B	3/27/09			
A	12/1/08			

TABLE OF REVISIONS
CHECK WITH TRACING TO SEE IF YOU HAVE LATEST REVISION

REFERENCE INFORMATION & FILE NO. OF SURVEYS

SUPERCEDES STR-5458.2 REV "4"

DESIGNED: EL DATE: 5/09
DRAWN: EL DATE: 5/09
CHECKED: KF DATE: 5/09

APPROVED
SECTION ENGINEER DATE:
DEP. DIRECTOR AND CITY TRAFFIC ENGINEER DATE:

SCALE: 1"=80'
SHEET OF SHEETS: 1 OF 9

Van Ness Avenue Bus Rapid Transit Study

Alternative 3: Center Lanes with Side Median BRT

CONTRACT NO.
DRAWING NO. A3–1
FILE NO.
REV. NO. A

Oct 15, 2012 – 2:18pm C:\Users\p0043080\appdata\local\temp\AcPublish_7420\904-CL-Alt 3.dwg Use Pentables, Van Ness BW.ctb or Van Ness CLR.ctb

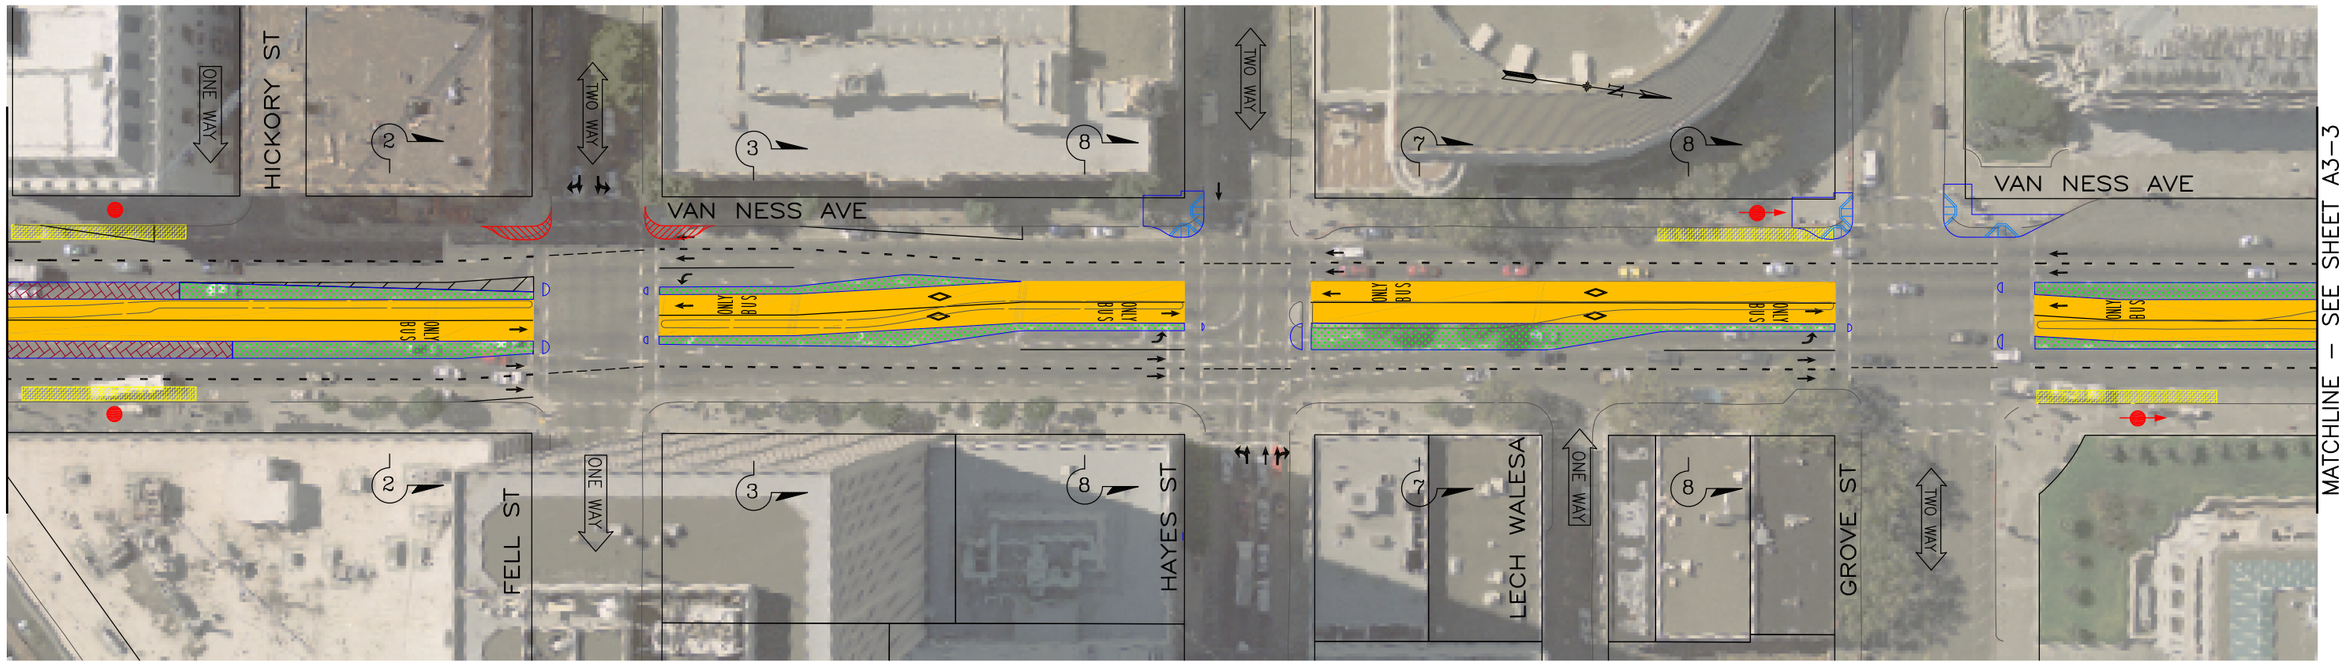

PLAN
SCALE: 1"=80'

40 0 20 40 80
GRAPHIC SCALE

NO.	DATE	DESCRIPTION	BY	APP.
D	10/15/12			
C	5/22/09			
B	3/27/09			
A	12/1/08			

TABLE OF REVISIONS
CHECK WITH TRACING TO SEE IF YOU HAVE LATEST REVISION

REFERENCE INFORMATION & FILE NO. OF SURVEYS

SUPERCEDES STR-5458.2 REV "4"

DESIGNED: EL DATE: 5/09
DRAWN: EL DATE: 5/09
CHECKED: KF DATE: 5/09

APPROVED
SECTION ENGINEER DATE:
DEP. DIRECTOR AND CITY TRAFFIC ENGINEER DATE:

SCALE: 1"=80'
SHEET OF SHEETS 2 OF 9

Van Ness Avenue
Bus Rapid Transit Study

Alternative 3: Center Lanes
with Side Median BRT

CONTRACT NO.
DRAWING NO. A3–2
FILE NO.
REV. NO. A

Oct 15, 2012 – 2:18pm C:\Users\p0043080\appdata\local\temp\AcPublish_7420\904-CV-Alt 3.dwg Use Pentables, Van Ness BW.ctb or Van Ness CLR.ctb

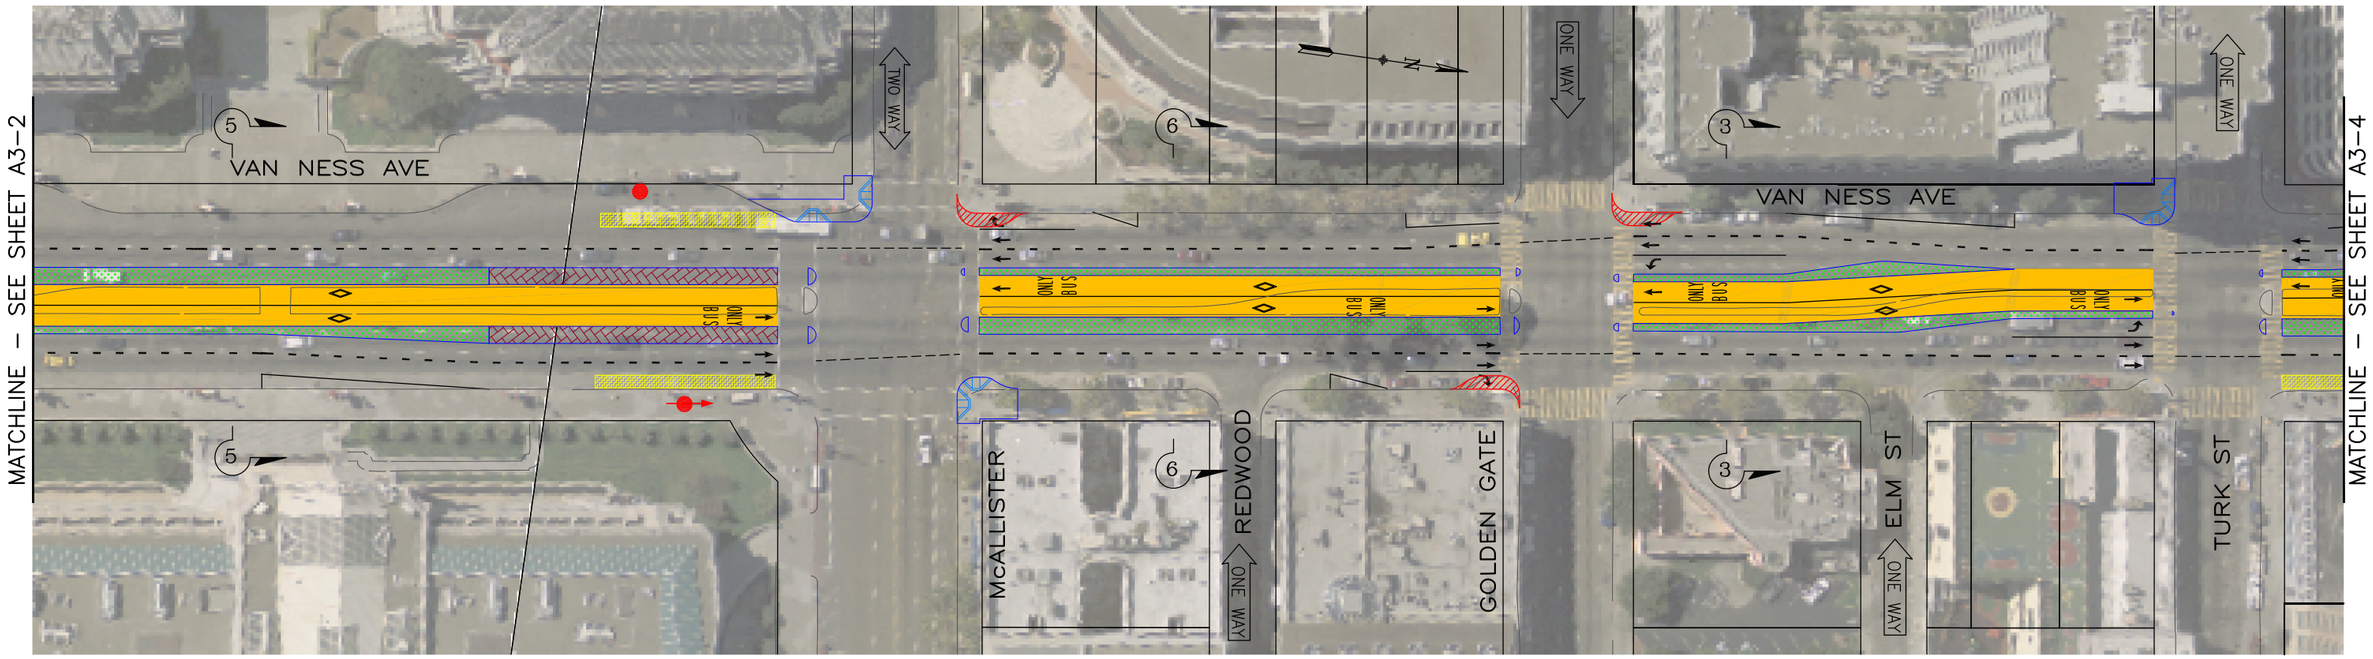

PLAN
SCALE: 1"=80'

40 0 20 40 80
GRAPHIC SCALE

NO.	DATE	DESCRIPTION	BY	APP.
D	10/15/12			
C	5/22/09			
B	3/27/09			
A	12/1/08			

TABLE OF REVISIONS
CHECK WITH TRACING TO SEE IF YOU HAVE LATEST REVISION

REFERENCE INFORMATION & FILE NO. OF SURVEYS

SUPERCEDES STR-5458.2 REV "4"

DESIGNED: EL DATE: 5/09
DRAWN: EL DATE: 5/09
CHECKED: KF DATE: 5/09

APPROVED
SECTION ENGINEER DATE:
DEP. DIRECTOR AND CITY TRAFFIC ENGINEER DATE:

SCALE: 1"=80'
SHEET OF SHEETS 3 OF 9

Van Ness Avenue
Bus Rapid Transit Study

Alternative 3: Center Lanes
with Side Median BRT

CONTRACT NO.
DRAWING NO. A3–3
FILE NO.
REV. NO. A

Oct 15, 2012 – 2:18pm C:\Users\p0043080\appdata\local\temp\AcPublish_7420\904-CV-Alt 3.dwg Use Pentables, Van Ness BW.ctb or Van Ness CLR.ctb

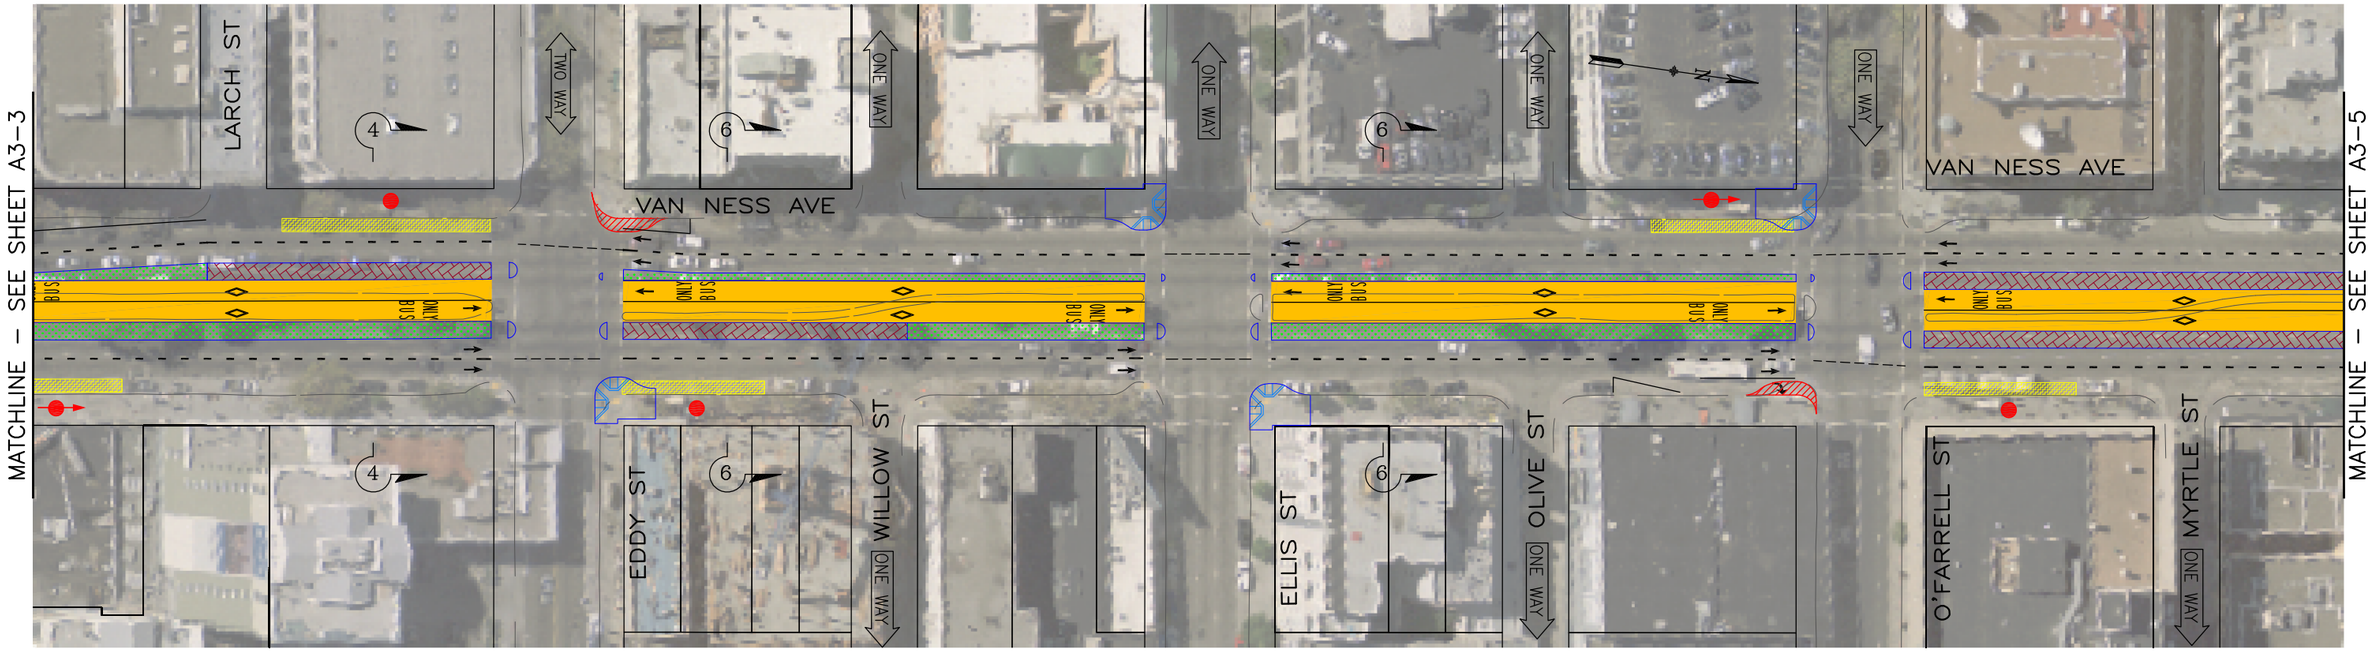

PLAN
SCALE: 1"=80'

40 0 20 40 80
GRAPHIC SCALE

NO.	DATE	DESCRIPTION	BY	APP.
D	10/15/12			
C	5/22/09			
B	3/27/09			
A	12/1/08			

TABLE OF REVISIONS
CHECK WITH TRACING TO SEE IF YOU HAVE LATEST REVISION

REFERENCE INFORMATION & FILE NO. OF SURVEYS

SUPERCEDES STR-5458.2 REV "4"

DESIGNED: EL DATE: 5/09
DRAWN: EL DATE: 5/09
CHECKED: KF DATE: 5/09

APPROVED
SECTION ENGINEER DATE:
DEP. DIRECTOR AND CITY TRAFFIC ENGINEER DATE:

SCALE: 1"=80'
SHEET OF SHEETS 4 OF 9

Van Ness Avenue
Bus Rapid Transit Study

Alternative 3: Center Lanes
with Side Median BRT

CONTRACT NO.
DRAWING NO. A3–4
FILE NO.
REV. NO. A

Oct 15, 2012 – 2:19pm C:\Users\p0043080\appdata\local\temp\AcPublish_7420\904-CV-Alt 3.dwg Use Pentables, Van Ness BW.ctb or Van Ness CLR.ctb

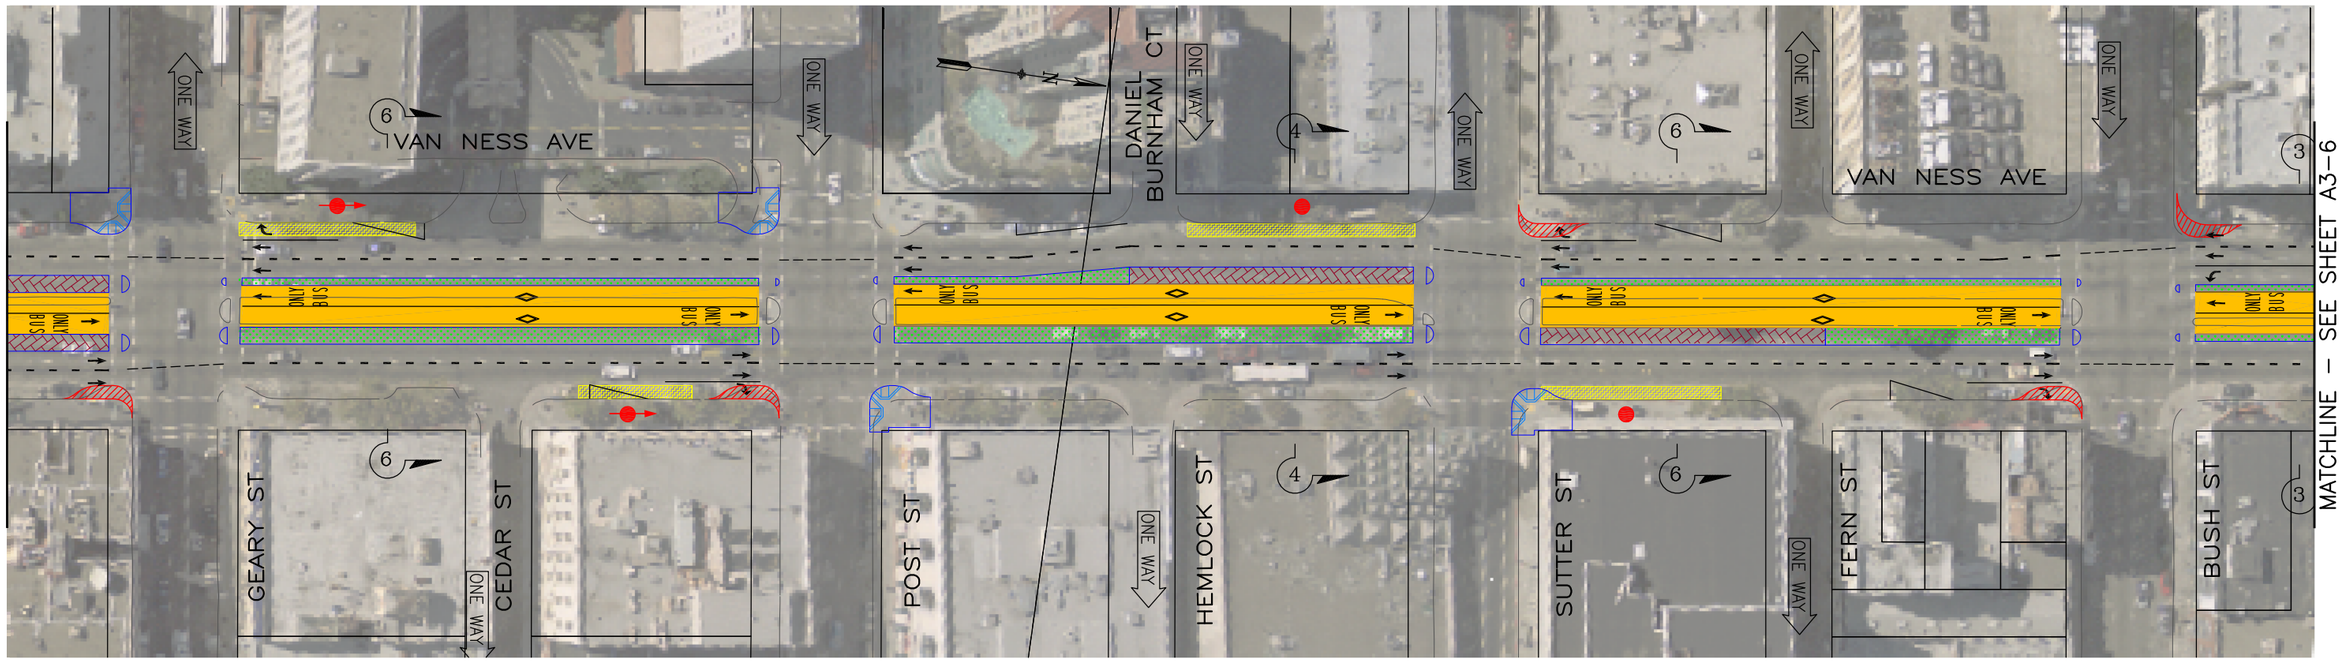

PLAN

SCALE: 1"=80'

40 0 20 40 80

GRAPHIC SCALE

NO.	DATE	DESCRIPTION	BY	APP.
D	10/15/12			
C	5/22/09			
B	3/27/09			
A	12/1/08			

TABLE OF REVISIONS
CHECK WITH TRACING TO SEE IF YOU HAVE LATEST REVISION

REFERENCE INFORMATION & FILE NO. OF SURVEYS

SUPERCEDES STR-5458.2 REV "4"

DESIGNED: EL DATE: 5/09
DRAWN: EL DATE: 5/09
CHECKED: KF DATE: 5/09

APPROVED
SECTION ENGINEER DATE:
DEP. DIRECTOR AND CITY TRAFFIC ENGINEER DATE:

SCALE: 1"=80'
SHEET OF SHEETS 5 OF 9

Van Ness Avenue Bus Rapid Transit Study

Alternative 3: Center Lanes with Side Median BRT

CONTRACT NO.
DRAWING NO. A3–5
FILE NO.
REV. NO. A

Oct 15, 2012 – 2:19pm C:\Users\p0043080\appdata\local\temp\AcPublish_7420\904-CI-Alt 3.dwg Use Pentables, Van Ness BW.ctb or Van Ness CLR.ctb

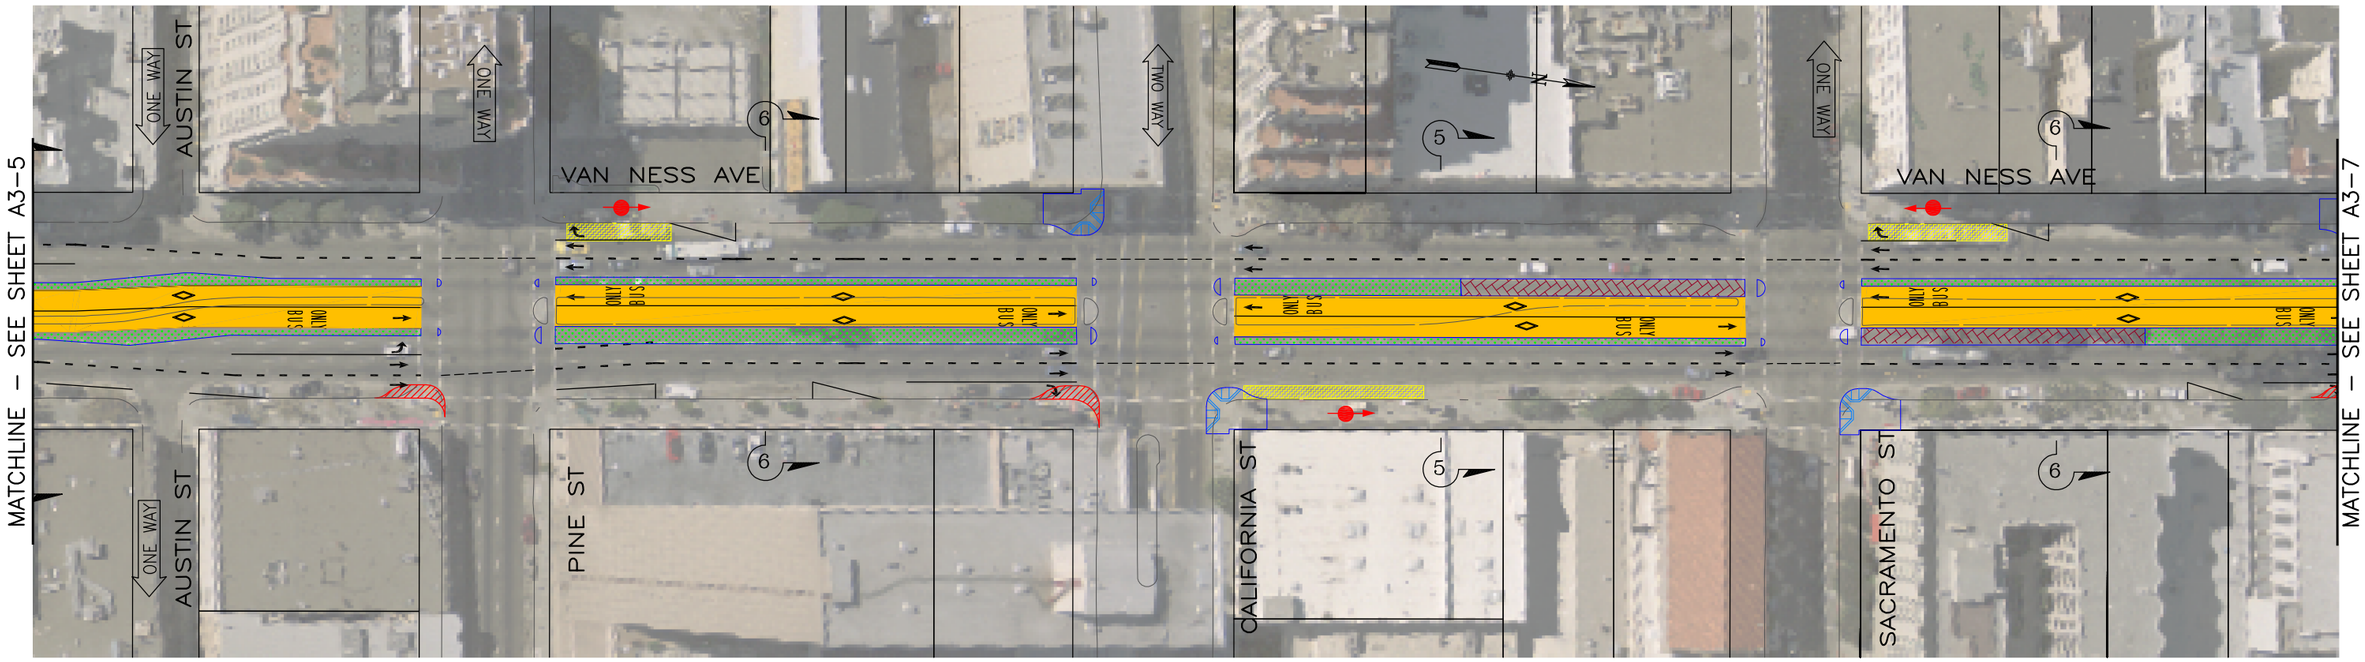

PLAN
SCALE: 1"=80'

40 0 20 40 80
GRAPHIC SCALE

NO.	DATE	DESCRIPTION	BY	APP.
D	10/15/12			
C	5/22/09			
B	3/27/09			
A	12/1/08			

TABLE OF REVISIONS
CHECK WITH TRACING TO SEE IF YOU HAVE LATEST REVISION

REFERENCE INFORMATION & FILE NO. OF SURVEYS

SUPERCEDES STR-5458.2 REV "4"

DESIGNED: EL DATE: 5/09
DRAWN: EL DATE: 5/09
CHECKED: KF DATE: 5/09

APPROVED
SECTION ENGINEER DATE:
DEP. DIRECTOR AND CITY TRAFFIC ENGINEER DATE:

SCALE: 1"=80'
SHEET OF SHEETS 6 OF 9

Van Ness Avenue
Bus Rapid Transit Study

Alternative 3: Center Lanes
with Side Median BRT

CONTRACT NO.
DRAWING NO. A3–6
FILE NO.
REV. NO. A

Oct 15, 2012 – 2:19pm C:\Users\p0043080\appdata\local\temp\AcPublish_7420\904-CV-Alt 3.dwg Use Pentables, Van Ness BW.ctb or Van Ness CLR.ctb

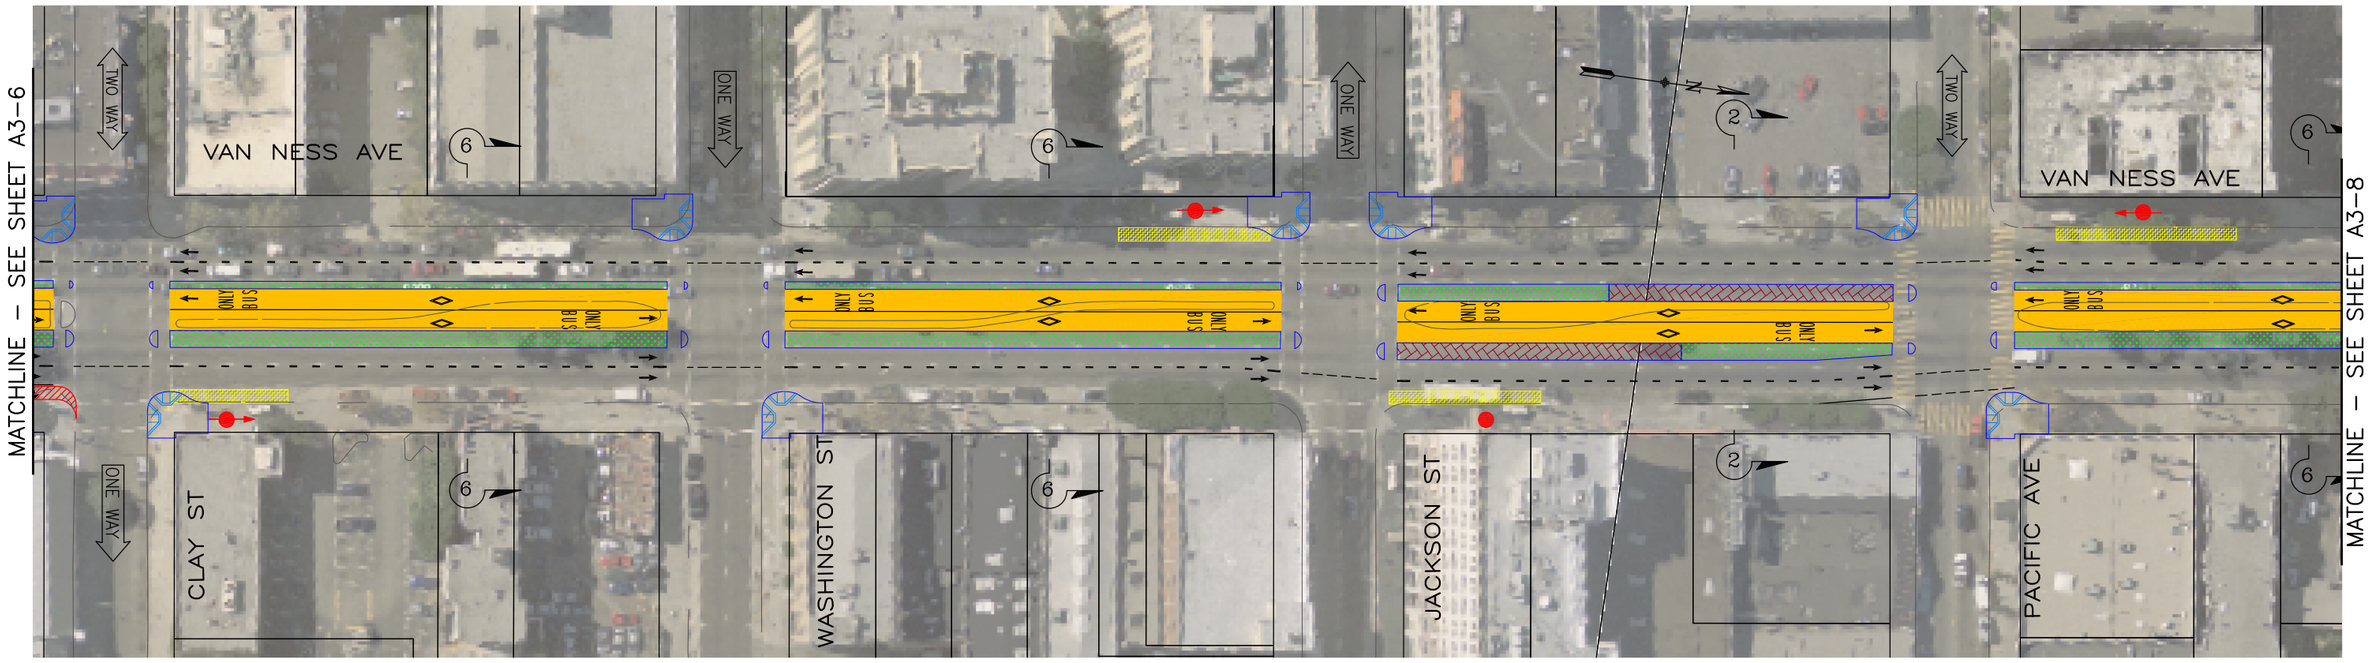

PLAN
SCALE: 1"=80'

40 0 20 40 80
GRAPHIC SCALE

NO.	DATE	DESCRIPTION	BY	APP.
D	10/15/12			
C	5/22/09			
B	3/27/09			
A	12/1/08			

TABLE OF REVISIONS
CHECK WITH TRACING TO SEE IF YOU HAVE LATEST REVISION

REFERENCE INFORMATION & FILE NO. OF SURVEYS

SUPERCEDES STR-5458.2 REV "4"

DESIGNED: EK DATE: 5/09
DRAWN: EL DATE: 5/09
CHECKED: KF DATE: 5/09

APPROVED
SECTION ENGINEER DATE:
DEP. DIRECTOR AND CITY TRAFFIC ENGINEER DATE:

SCALE: 1"=80'
SHEET OF SHEETS 7 OF 9

Van Ness Avenue
Bus Rapid Transit Study

Alternative 3: Center Lanes
with Side Median BRT

CONTRACT NO.
DRAWING NO. A3-7
FILE NO.
REV. NO. A

Oct 15, 2012 – 2:19pm C:\Users\p0043080\appdata\local\temp\AcPublish_7420\904-CV-Alt 3.dwg Use Pentables, Van Ness BW.ctb or Van Ness CLR.ctb

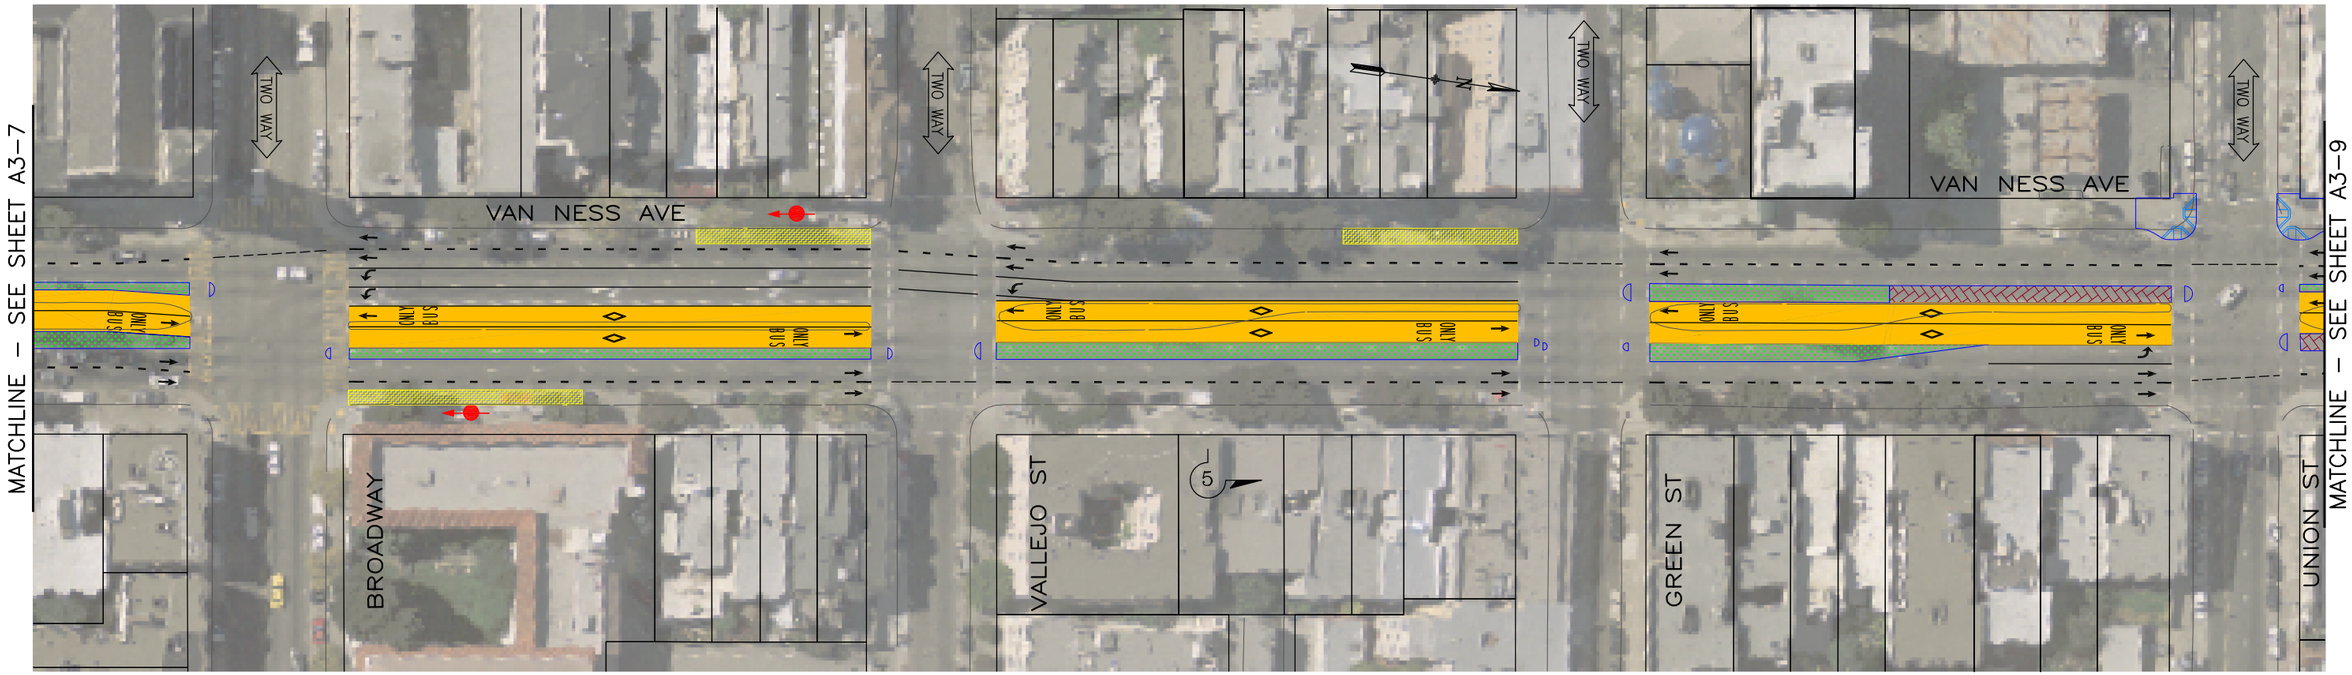

PLAN

SCALE: 1"=80'

40 0 20 40 80

GRAPHIC SCALE

NO.	DATE	DESCRIPTION	BY	APP.
D	10/15/12			
C	5/22/09			
B	3/27/09			
A	12/1/08			

TABLE OF REVISIONS
CHECK WITH TRACING TO SEE IF YOU HAVE LATEST REVISION

REFERENCE INFORMATION & FILE NO. OF SURVEYS

SUPERCEDES STR-5458.2 REV "4"

DESIGNED: TJW DATE: 10/12
DRAWN: TJW DATE: 10/12
CHECKED: KF DATE: 10/12

APPROVED
SECTION ENGINEER DATE:
DEP. DIRECTOR AND CITY TRAFFIC ENGINEER DATE:

SCALE: 1"=80'
SHEET OF SHEETS 8 OF 9

Van Ness Avenue
Bus Rapid Transit Study

Alternative 3: Center Lanes
with Side Median BRT

CONTRACT NO.
DRAWING NO. A3–8
FILE NO.
REV. NO. A

Oct 15, 2012 – 2:19pm C:\Users\p0043080\appdata\local\temp\AcPublish_7420\904-CV-Alt 3.dwg Use Pentables, Van Ness BW.ctb or Van Ness CLR.ctb

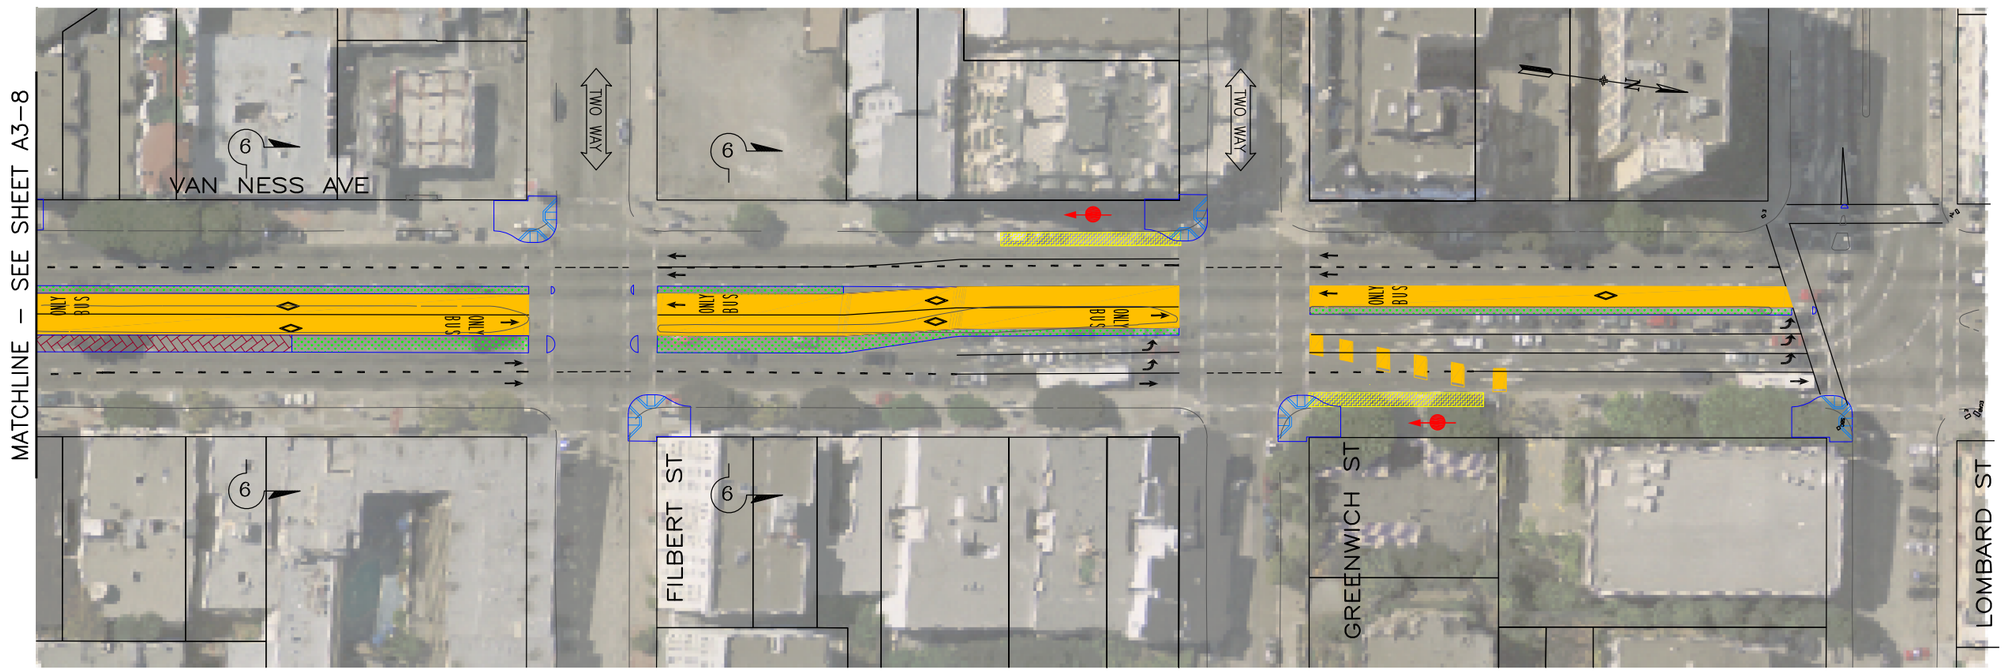

PLAN
SCALE: 1"=80'

40 0 20 40 80
GRAPHIC SCALE

NO.	DATE	DESCRIPTION	BY	APP.
D	10/15/12			
C	5/22/09			
B	3/27/09			
A	12/1/08			

TABLE OF REVISIONS
CHECK WITH TRACING TO SEE IF YOU HAVE LATEST REVISION

REFERENCE INFORMATION & FILE NO. OF SURVEYS

SUPERCEDES STR-5458.2 REV "4"

DESIGNED: EL DATE: 5/09
DRAWN: EL DATE: 5/09
CHECKED: KF DATE: 5/09

APPROVED
SECTION ENGINEER DATE:
DEP. DIRECTOR AND CITY TRAFFIC ENGINEER DATE:

SCALE: 1"=80'
SHEET OF SHEETS 9 OF 9

Van Ness Avenue
Bus Rapid Transit Study

Alternative 3: Center Lanes
with Side Median BRT

CONTRACT NO.
DRAWING NO. A3-9
FILE NO.
REV. NO. A

Oct 15, 2012 – 2:19pm C:\Users\p0043080\appdata\local\temp\AcPublish_7420\904-CV-Alt 3.dwg Use Pentables, Van Ness BW.ctb or Van Ness CLR.ctb

Intentional blank page

Appendix A continued

Plan Drawings of Build Alternative 4

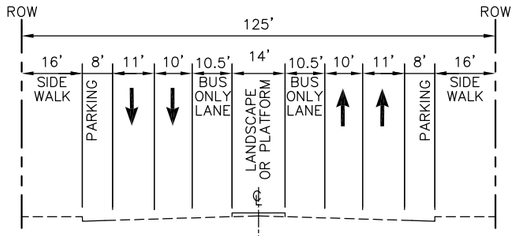

ALT 4 SECTION 1

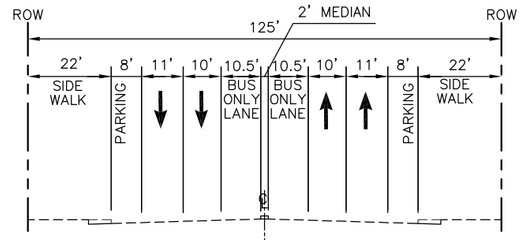

ALT 4 SECTION 2

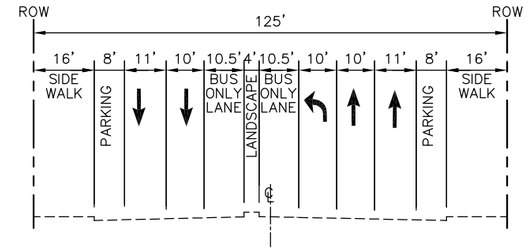

ALT 4 SECTION 3

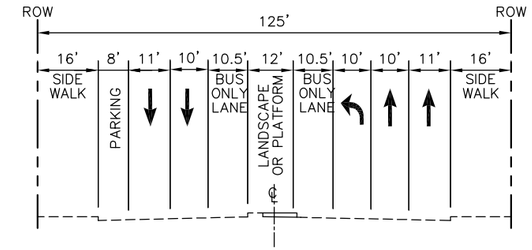

ALT 4 SECTION 7

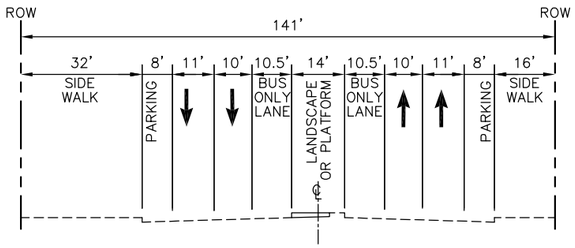

ALT 4 SECTION 4

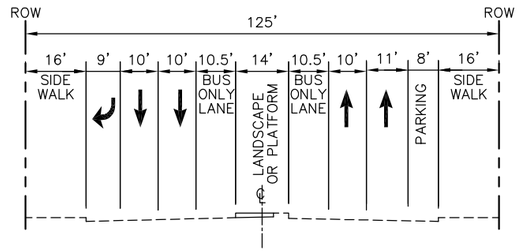

ALT 4 SECTION 5

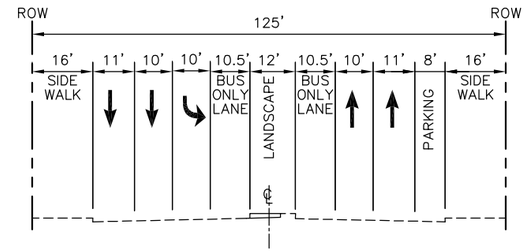

ALT 4 SECTION 6

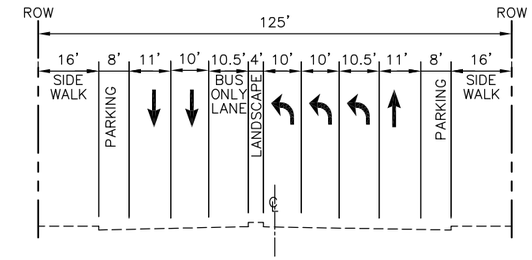

ALT 4 SECTION 8

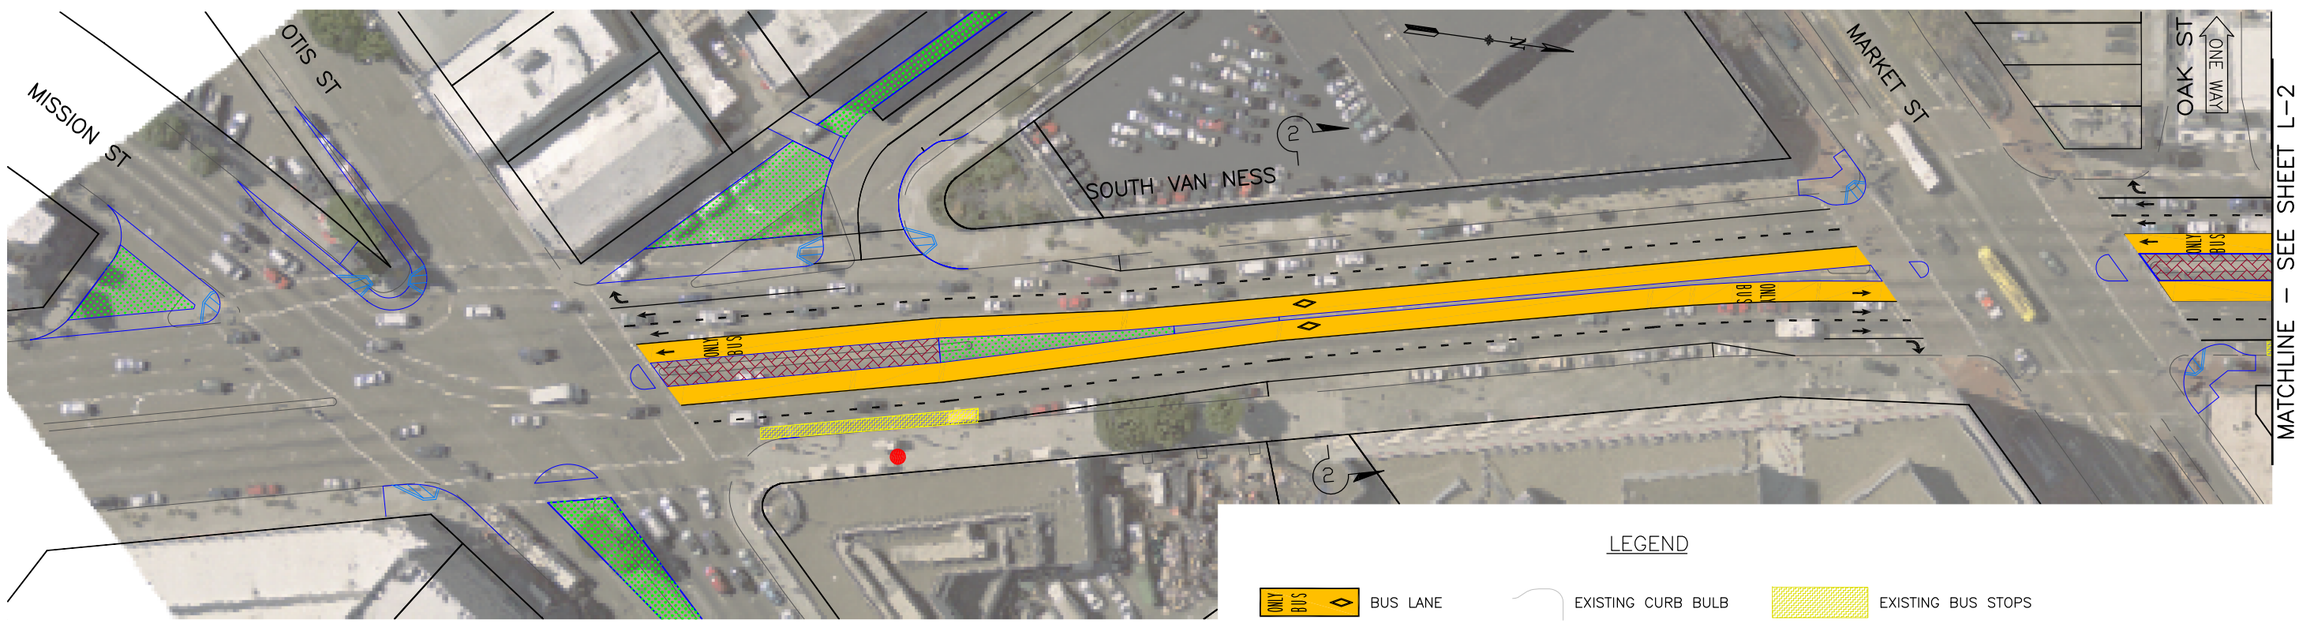

LEGEND

- BUS LANE
- PLATFORMS
- LANDSCAPING
- EXISTING CURB BULB
- NEW CURB BULB
- REMOVE EXISTING CURB BULB
- EXISTING BUS STOPS
- RELOCATED BUS STOPS (ARROW INDICATES DIRECTION OF NEAREST PROPOSED BUS STOP)

40 0 20 40 80
GRAPHIC SCALE

NO.	DATE	DESCRIPTION	BY	APP.
C	10/15/12			
B	5/22/09			
A	12/11/08			

TABLE OF REVISIONS
CHECK WITH TRACING TO SEE IF YOU HAVE LATEST REVISION

REFERENCE INFORMATION & FILE NO. OF SURVEYS

SUPERCEDES STR-5458.2 REV "4"

DESIGNED: RMB DATE: 5/09
DRAWN: RMB DATE: 5/09
CHECKED: KF DATE: 5/09

APPROVED
SECTION ENGINEER DATE:
DEP. DIRECTOR AND CITY TRAFFIC ENGINEER DATE:

SCALE: 1"=80'
SHEET OF SHEETS 1 OF 9

Van Ness Avenue Bus Rapid Transit Study

Alternative 4: Center Lane BRT With Left Side Loading/Center Median

CONTRACT NO.
DRAWING NO. A4-1
FILE NO.
REV. NO. A

Oct 15, 2012 – 2:26pm C:\Users\p0043080\appdata\local\temp\AcPublish_7420\904-CV-Alt 4.dwg

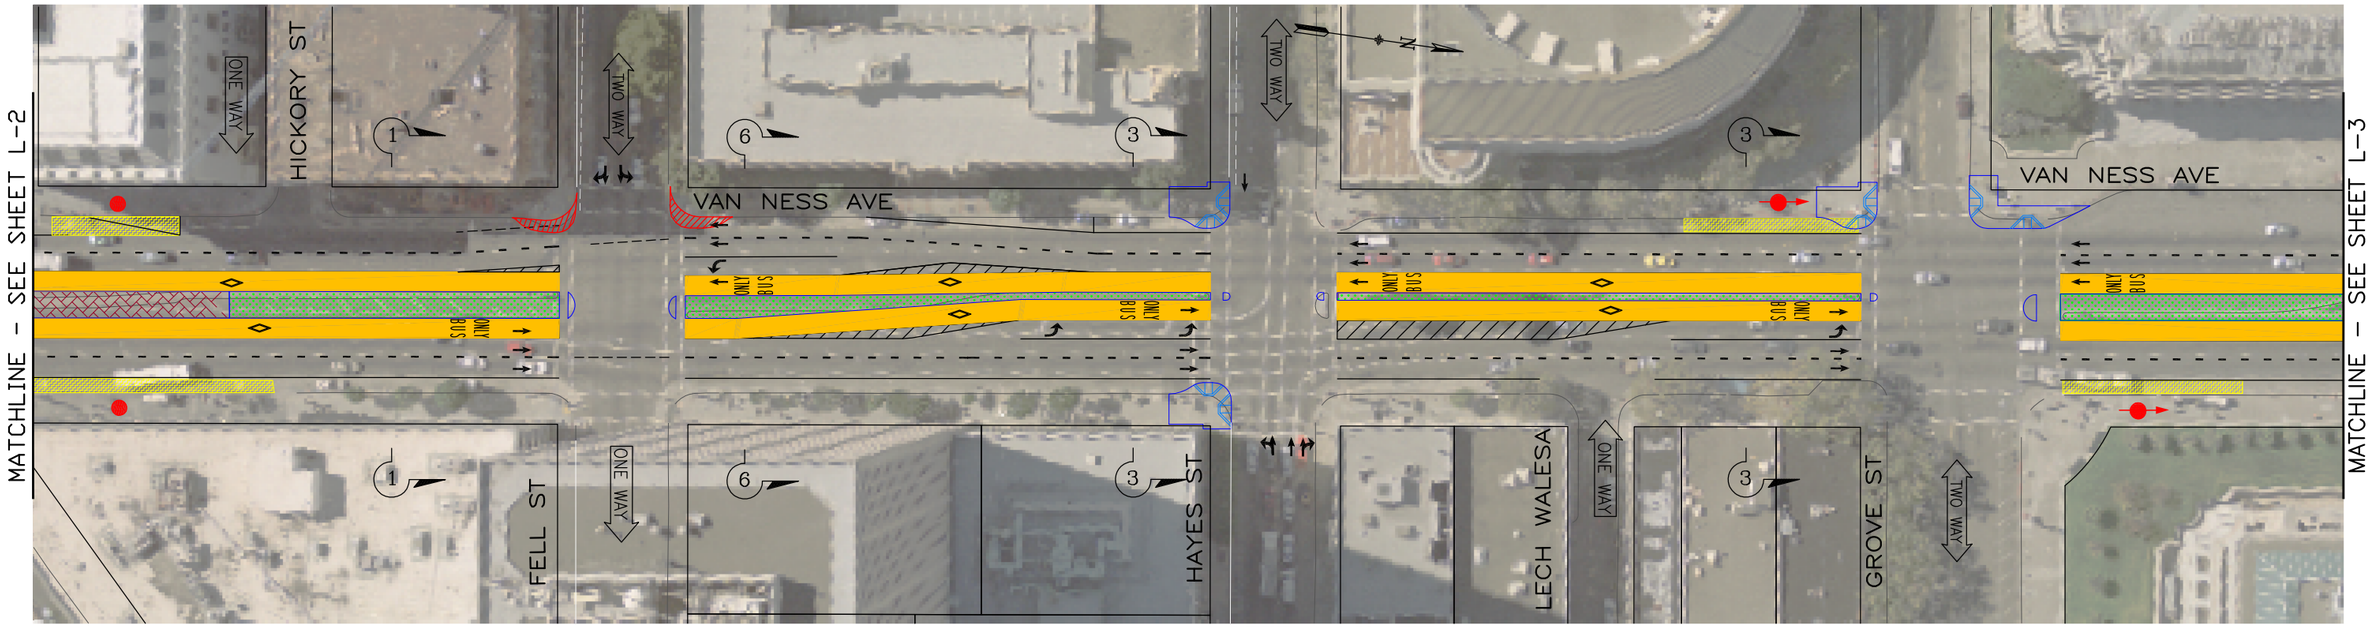

40 0 20 40 80
GRAPHIC SCALE

NO.	DATE	DESCRIPTION	BY	APP.
C	10/15/12			
B	5/22/09			
A	12/11/08			

TABLE OF REVISIONS
CHECK WITH TRACING TO SEE IF YOU HAVE LATEST REVISION

REFERENCE INFORMATION & FILE NO. OF SURVEYS

SUPERCEDES STR-5458.2 REV "4"

DESIGNED: RMB DATE: 05/09
DRAWN: RMB DATE: 05/09
CHECKED: KF DATE: 05/09

APPROVED
SECTION ENGINEER DATE:
DEP. DIRECTOR AND CITY TRAFFIC ENGINEER DATE:

SCALE: 1"=80'
SHEET OF SHEETS 2 OF 9

Van Ness Avenue
Bus Rapid Transit Study

Alternative 4: Center Lane BRT
With Left Side Loading/Center Median

CONTRACT NO.
DRAWING NO. A4-2
FILE NO.
REV. NO. A

Oct 15, 2012 - 2:26pm C:\Users\p0043080\appdata\local\temp\AcPublish_7420\904-CV-Alt 4.dwg

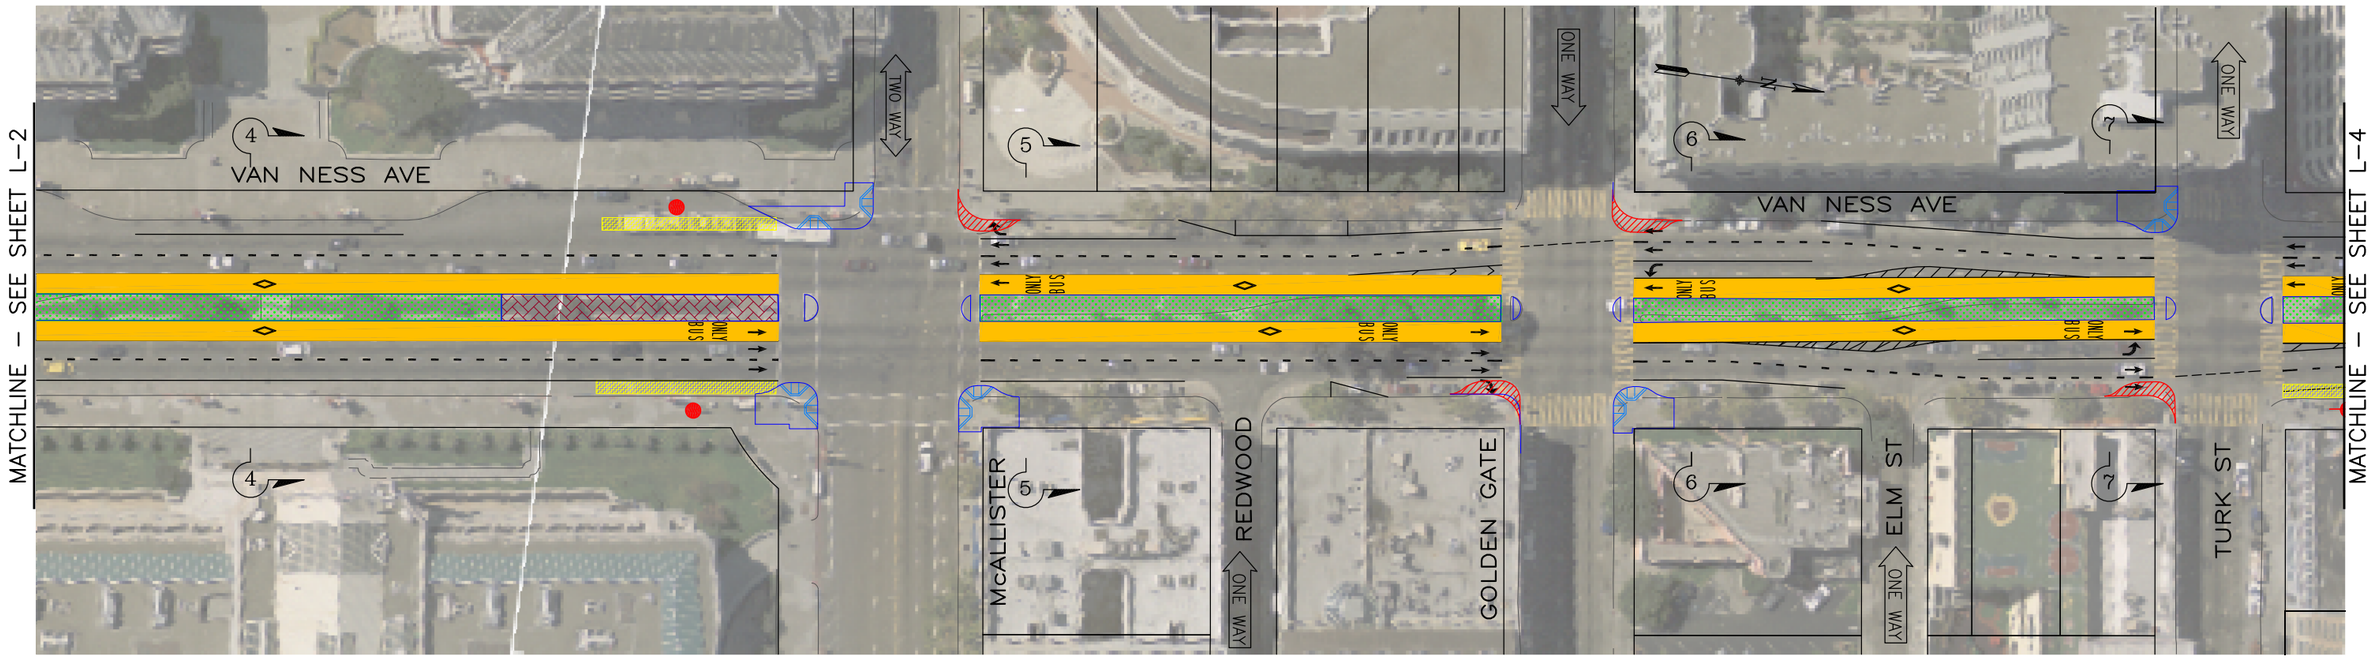

40 0 20 40 80
GRAPHIC SCALE

NO.	DATE	DESCRIPTION	BY	APP.
C	10/15/12			
B	5/22/09			
A	12/11/08			

TABLE OF REVISIONS
CHECK WITH TRACING TO SEE IF YOU HAVE LATEST REVISION

REFERENCE INFORMATION & FILE NO. OF SURVEYS

SUPERCEDES STR-5458.2 REV "4"

DESIGNED: RMB DATE: 12/08
DRAWN: RMB DATE: 12/08
CHECKED: KF DATE: 12/08

APPROVED
SECTION ENGINEER DATE:
DEP. DIRECTOR AND CITY TRAFFIC ENGINEER DATE:

SCALE: 1"=80'
SHEET OF SHEETS 3 OF 9

Van Ness Avenue Bus Rapid Transit Study

Alternative 4: Center Lane BRT With Left Side Loading/Center Median

CONTRACT NO.
DRAWING NO. A4-3
FILE NO.
REV. NO. A

Oct 15, 2012 – 2:26pm C:\Users\p0043080\appdata\local\temp\AcPublish_7420\904-CV-Alt 4.dwg

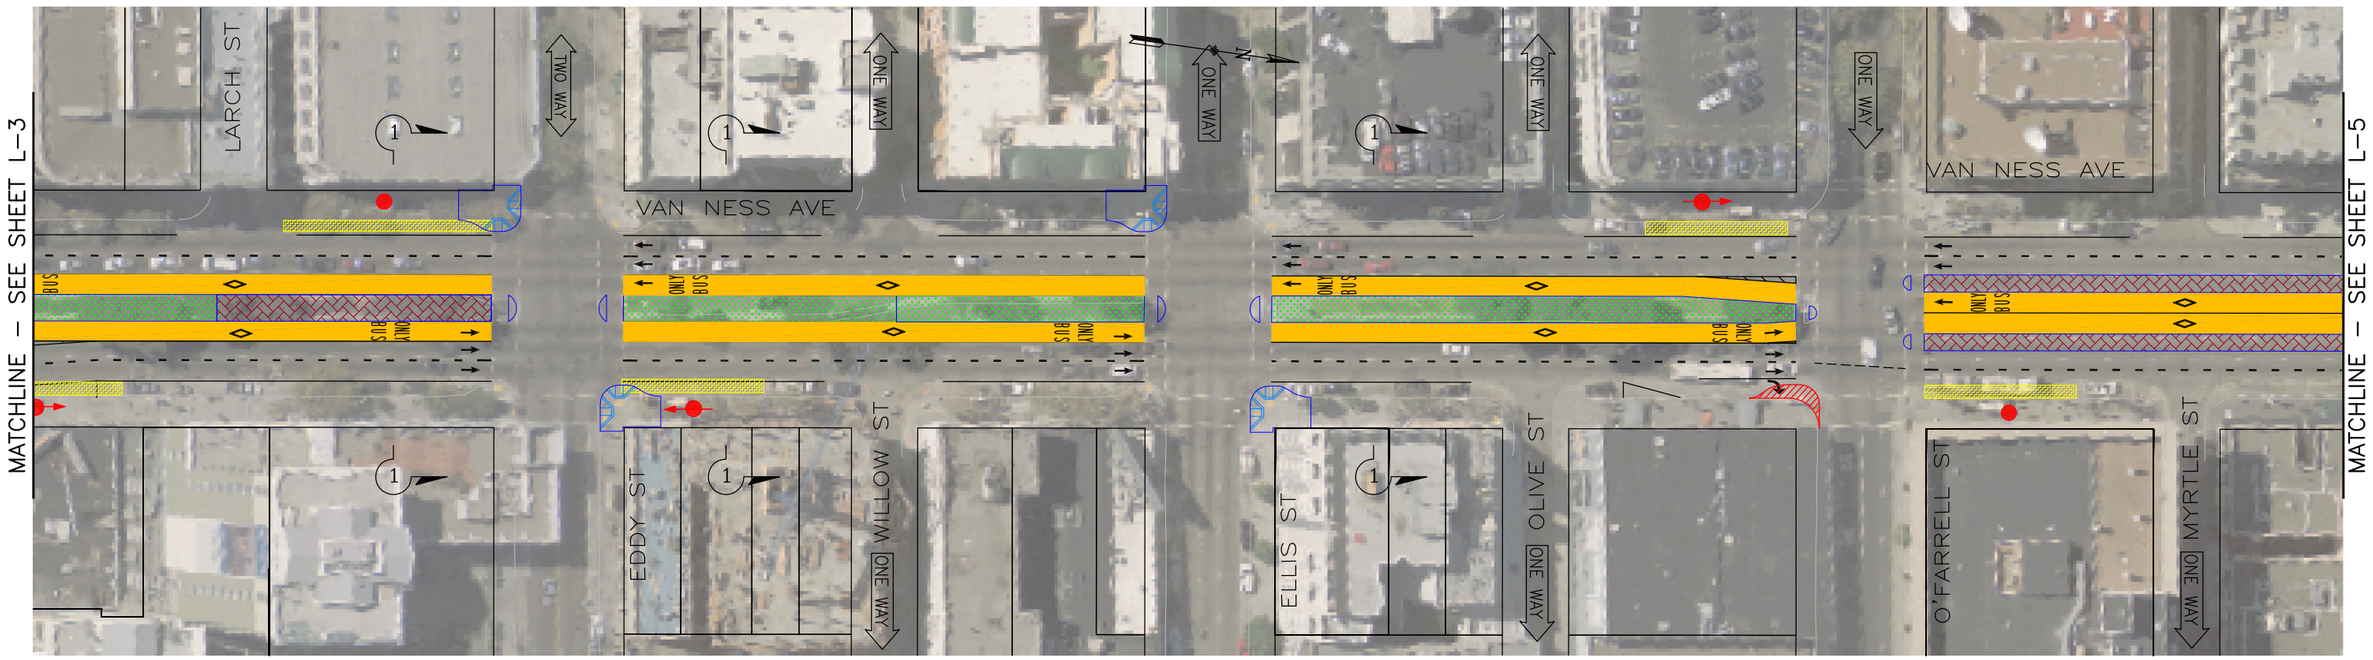

40 0 20 40 80
GRAPHIC SCALE

NO.	DATE	DESCRIPTION	BY	APP.
C	10/15/12			
B	5/22/09			
A	12/11/08			

TABLE OF REVISIONS
CHECK WITH TRACING TO SEE IF YOU HAVE LATEST REVISION

REFERENCE INFORMATION & FILE NO. OF SURVEYS

SUPERCEDES STR-5458.2 REV "4"

DESIGNED: RMB DATE: 04/10
DRAWN: RMB DATE: 04/10
CHECKED: KF DATE: 04/10

APPROVED
SECTION ENGINEER DATE:
DEP. DIRECTOR AND CITY TRAFFIC ENGINEER DATE:

SCALE: 1"=80'
SHEET OF SHEETS 4 OF 9

Van Ness Avenue
Bus Rapid Transit Study

Alternative 4: Center Lane BRT
With Left Side Loading/Center Median

CONTRACT NO.
DRAWING NO. A4–4B
FILE NO.
REV. NO. A

Oct 15, 2012 – 2:26pm C:\Users\p0043080\appdata\local\temp\AcPublish_7420\904-CV-Alt 4.dwg

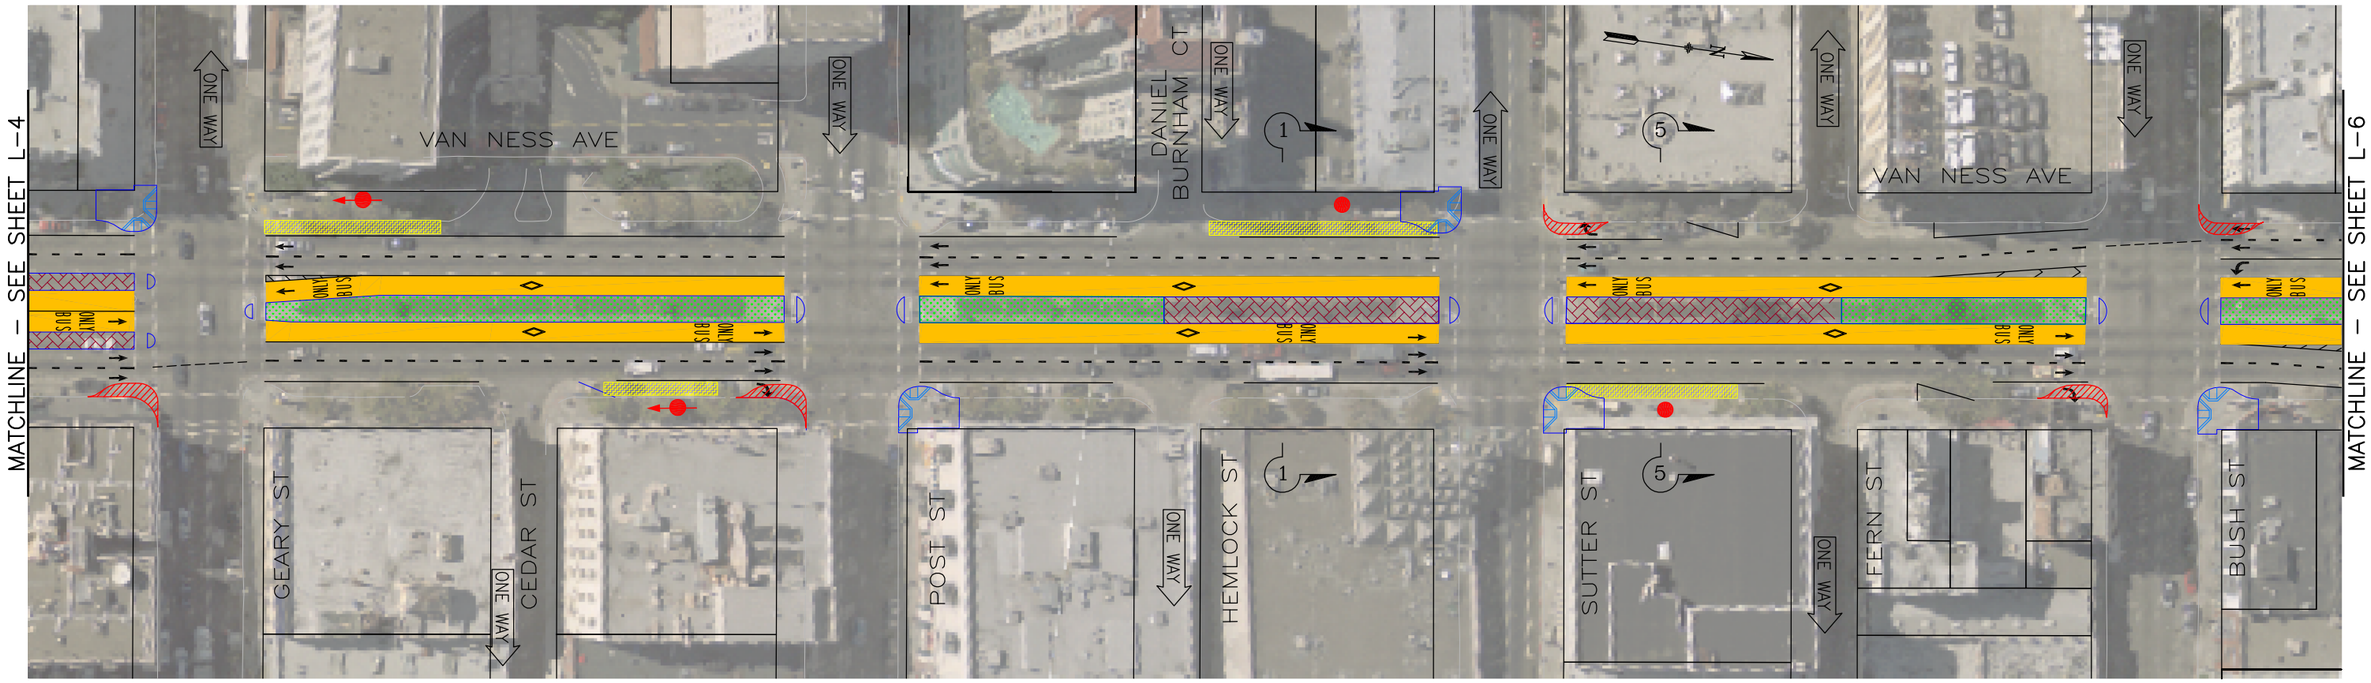

40 0 20 40 80
GRAPHIC SCALE

NO.	DATE	DESCRIPTION	BY	APP.
C	10/15/12			
B	5/22/09			
A	12/11/08			

TABLE OF REVISIONS
CHECK WITH TRACING TO SEE IF YOU HAVE LATEST REVISION

REFERENCE INFORMATION & FILE NO. OF SURVEYS

SUPERCEDES STR-5458.2 REV "4"

DESIGNED: TJW DATE: 10/12
DRAWN: TJW DATE: 10/12
CHECKED: KF DATE: 10/12

APPROVED
SECTION ENGINEER DATE:
DEP. DIRECTOR AND CITY TRAFFIC ENGINEER DATE:

SCALE: 1"=80'
SHEET OF SHEETS 5 OF 9

Van Ness Avenue Bus Rapid Transit Study

Alternative 4: Center Lane BRT With Left Side Loading/Center Median

CONTRACT NO.
DRAWING NO. A4-5B
FILE NO.
REV. NO. A

Oct 15, 2012 – 2:26pm C:\Users\p0043080\appdata\local\temp\AcPublish_7420\904-CV-Alt 4.dwg

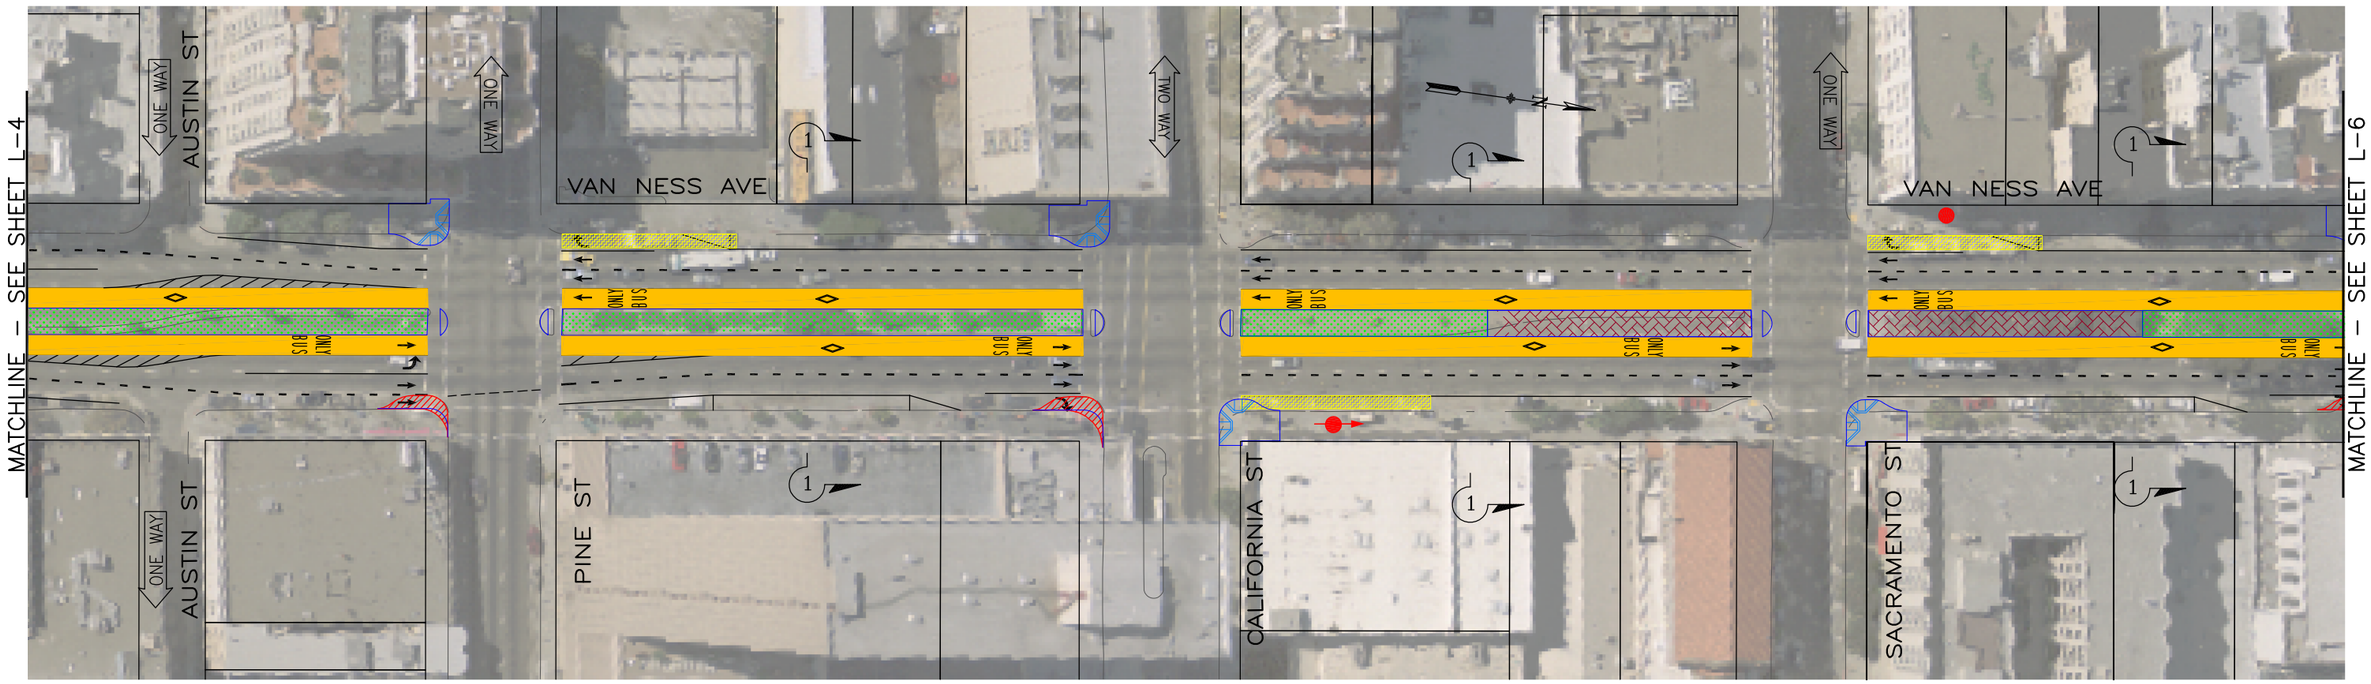

40 0 20 40 80
GRAPHIC SCALE

NO.	DATE	DESCRIPTION	BY	APP.
C	10/15/12			
B	5/22/09			
A	12/11/08			

TABLE OF REVISIONS
CHECK WITH TRACING TO SEE IF YOU HAVE LATEST REVISION

REFERENCE INFORMATION & FILE NO. OF SURVEYS

SUPERCEDES STR-5458.2 REV "4"

DESIGNED: RMB DATE: 12/08
DRAWN: RMB DATE: 12/08
CHECKED: KF DATE: 12/08

APPROVED
SECTION ENGINEER DATE:
DEP. DIRECTOR AND CITY TRAFFIC ENGINEER DATE:

SCALE: 1"=80'
SHEET OF SHEETS 6 OF 9

Van Ness Avenue Bus Rapid Transit Study

Alternative 4: Center Lane BRT With Left Side Loading/Center Median

CONTRACT NO.
DRAWING NO. A4-6
FILE NO.
REV. NO. A

Oct 15, 2012 – 2:26pm C:\Users\p0043080\appdata\local\temp\AcPublish_7420\904-CV-Alt 4.dwg

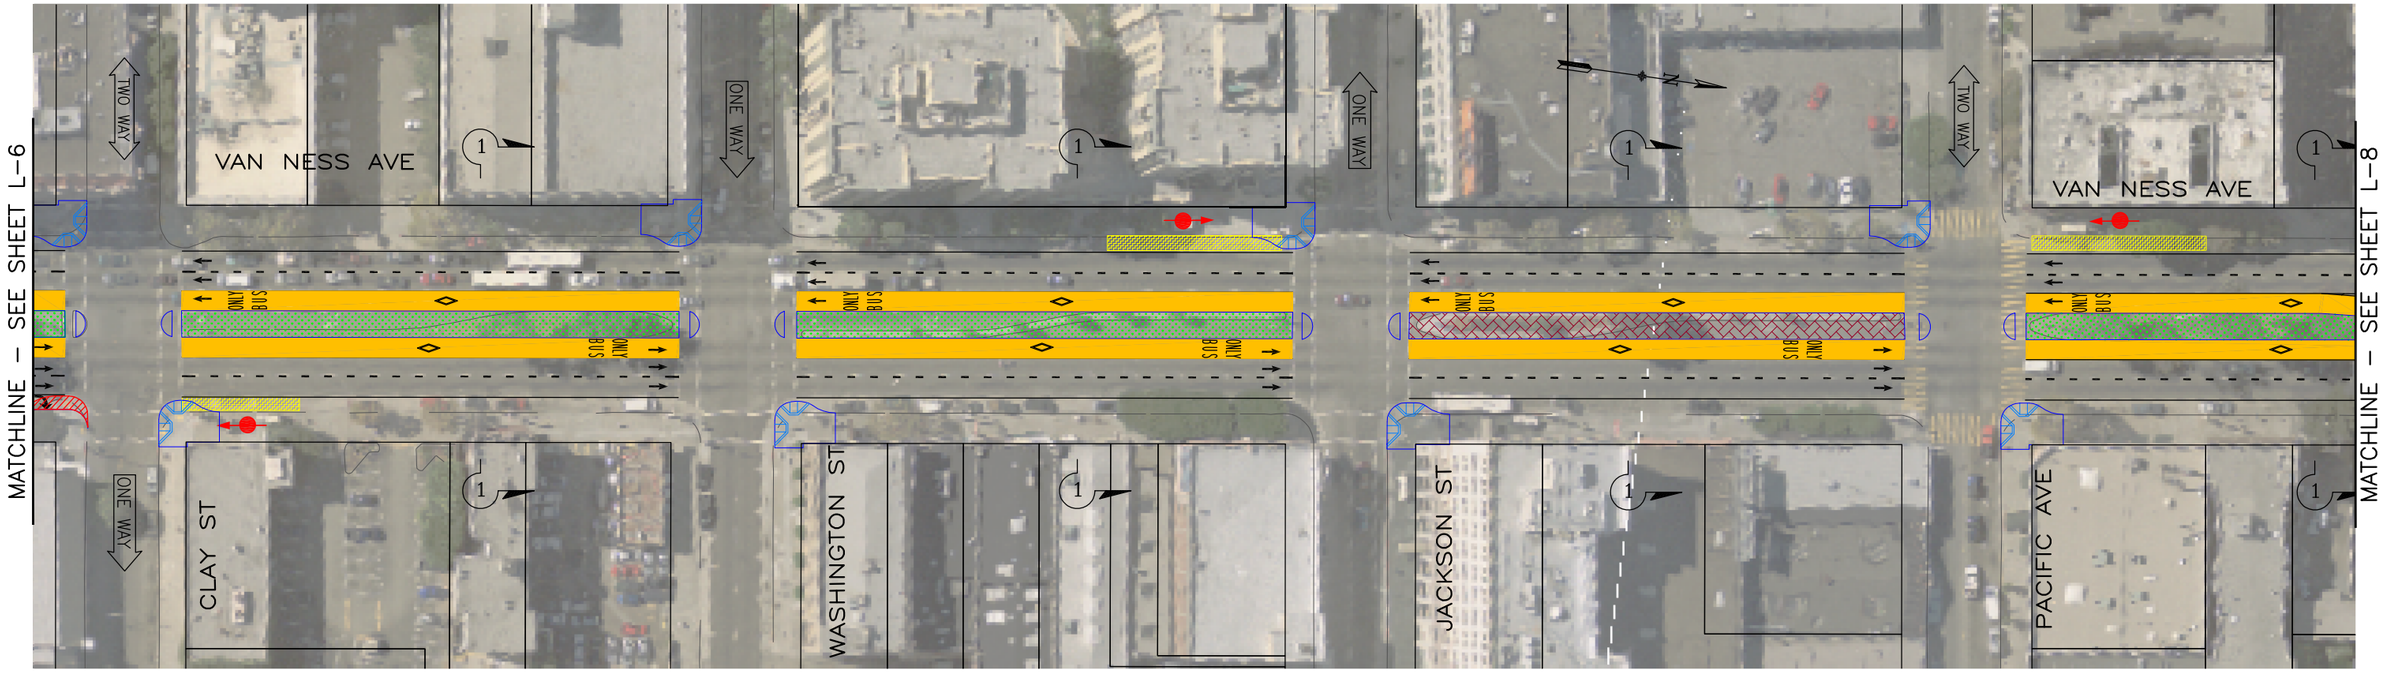

40 0 20 40 80
GRAPHIC SCALE

NO.	DATE	DESCRIPTION	BY	APP.
C	10/15/12			
B	5/22/09			
A	12/11/08			

TABLE OF REVISIONS
CHECK WITH TRACING TO SEE IF YOU HAVE LATEST REVISION

REFERENCE INFORMATION & FILE NO. OF SURVEYS

SUPERCEDES STR-5458.2 REV "4"

DESIGNED: RMB DATE: 12/08
DRAWN: RMB DATE: 12/08
CHECKED: KF DATE: 12/08

APPROVED
SECTION ENGINEER DATE:
DEP. DIRECTOR AND CITY TRAFFIC ENGINEER DATE:

SCALE: 1"=80'
SHEET OF SHEETS 7 OF 9

Van Ness Avenue Bus Rapid Transit Study

Alternative 4: Center Lane BRT With Left Side Loading/Center Median

CONTRACT NO.
DRAWING NO. A4-7
FILE NO.
REV. NO. A

Oct 15, 2012 – 2:27pm C:\Users\p0043080\appdata\local\temp\AcPublish_7420\904-CV-Alt 4.dwg

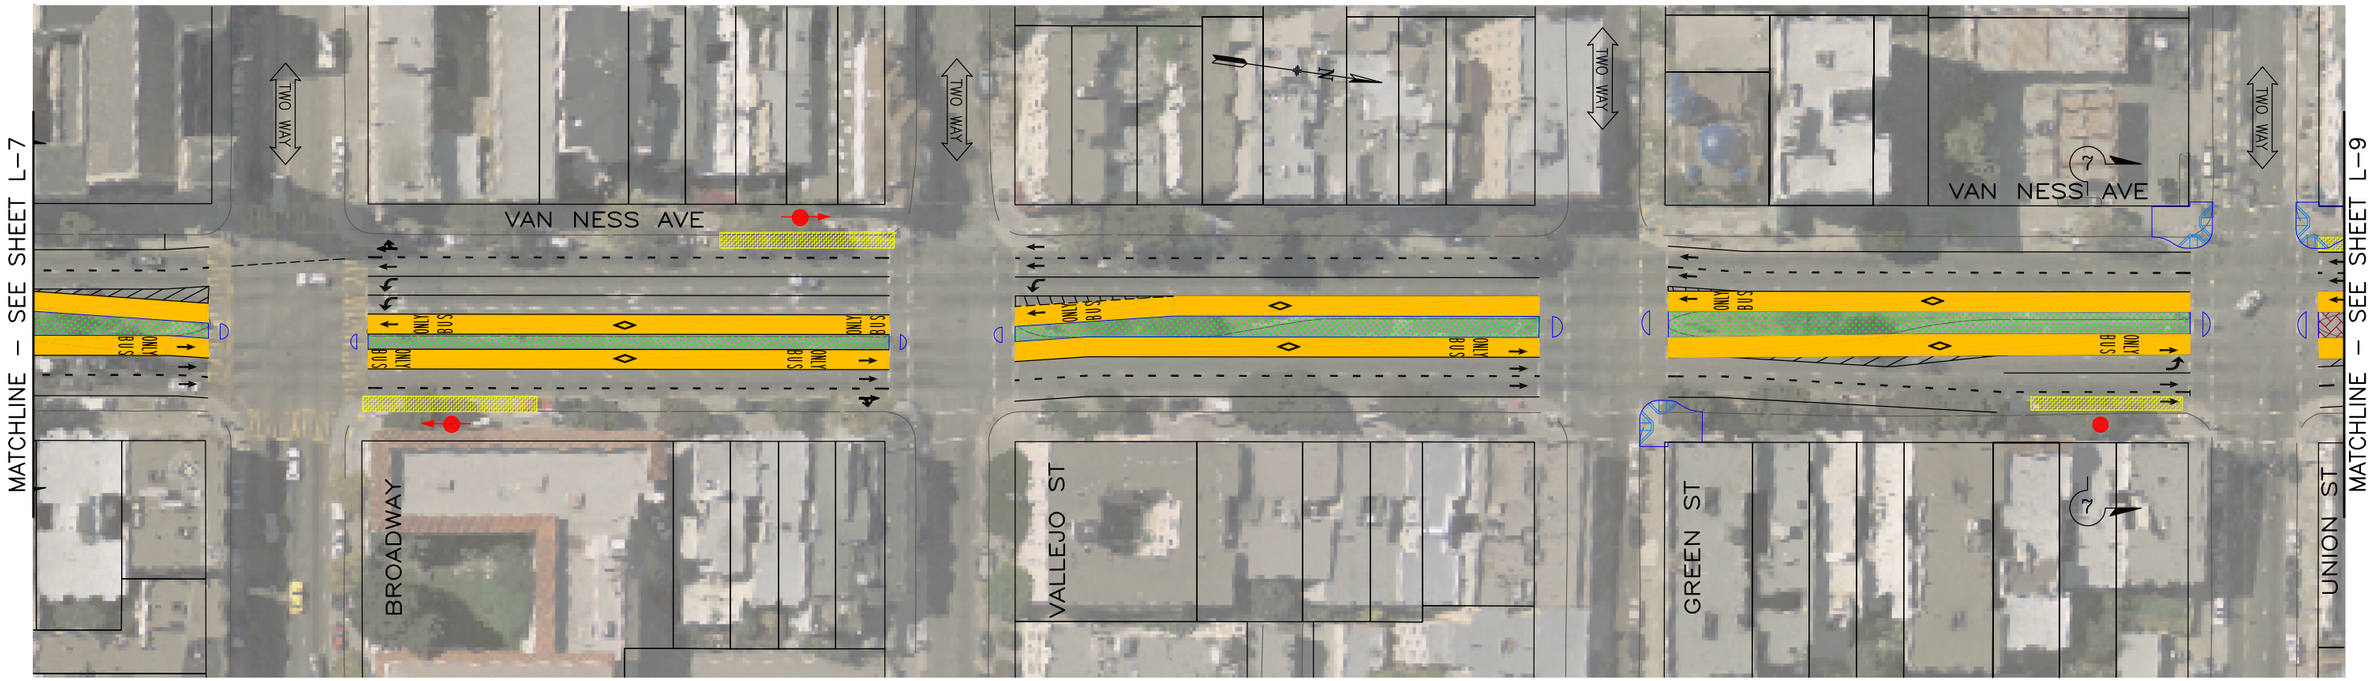

40 0 20 40 80
GRAPHIC SCALE

NO.	DATE	DESCRIPTION	BY	APP.
C	10/15/12			
B	5/22/09			
A	12/11/08			

TABLE OF REVISIONS
CHECK WITH TRACING TO SEE IF YOU HAVE LATEST REVISION

REFERENCE INFORMATION & FILE NO. OF SURVEYS

SUPERCEDES STR-5458.2 REV "4"

DESIGNED: TJW DATE: 10/12
DRAWN: TJW DATE: 10/12
CHECKED: KF DATE: 10/12

APPROVED
SECTION ENGINEER DATE:
DEP. DIRECTOR AND CITY TRAFFIC ENGINEER DATE:

SCALE: 1"=80'
SHEET OF SHEETS 8 OF 9

Van Ness Avenue Bus Rapid Transit Study

Alternative 4: Center Lane BRT With Left Side Loading/Center Median

CONTRACT NO.
DRAWING NO. A4-8
FILE NO.
REV. NO. A

Oct 15, 2012 – 2:27pm C:\Users\p0043080\appdata\local\temp\AcPublish_7420\904-C\-Alt 4.dwg

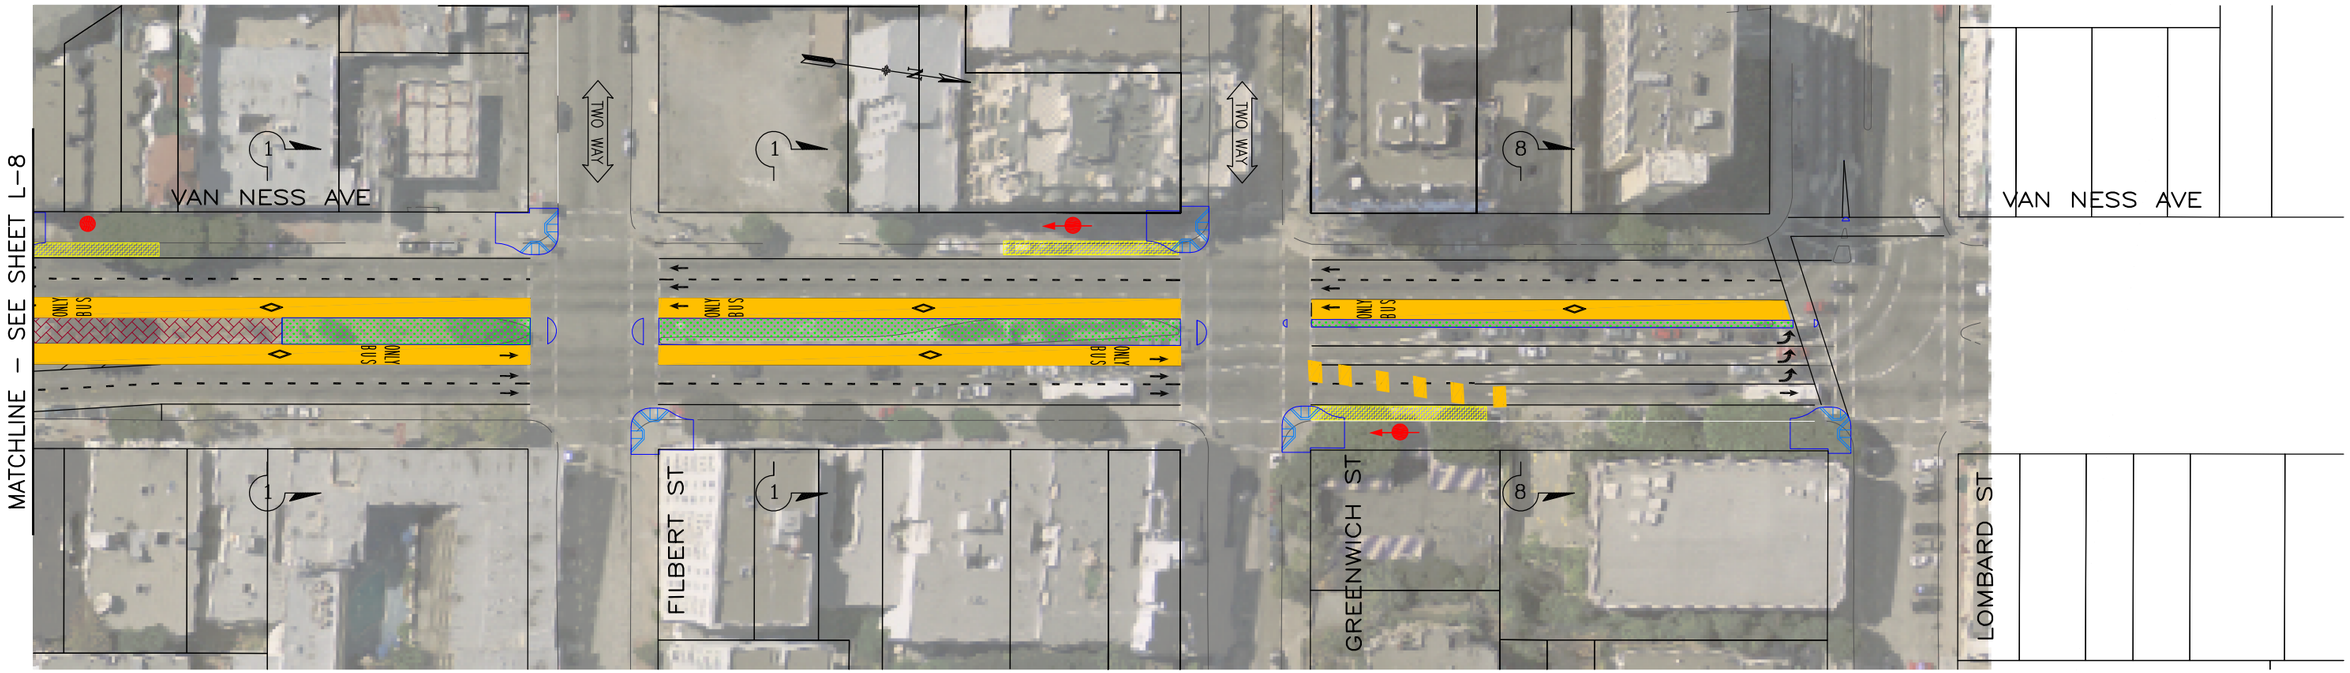

40 0 20 40 80
GRAPHIC SCALE

NO.	DATE	DESCRIPTION	BY	APP.
C	10/15/12			
B	5/22/09			
A	12/11/08			

TABLE OF REVISIONS
CHECK WITH TRACING TO SEE IF YOU HAVE LATEST REVISION

REFERENCE INFORMATION & FILE NO. OF SURVEYS

SUPERCEDES STR-5458.2 REV "4"

DESIGNED: RMB DATE: 03/10
DRAWN: RMB DATE: 03/10
CHECKED: KF DATE: 03/10

APPROVED
SECTION ENGINEER DATE:
DEP. DIRECTOR AND CITY TRAFFIC ENGINEER DATE:

SCALE: 1"=80'
SHEET OF SHEETS 9 OF 9

Van Ness Avenue Bus Rapid Transit Study

Alternative 4: Center Lane BRT With Left Side Loading/Center Median

CONTRACT NO.
DRAWING NO. A4-9
FILE NO.
REV. NO. A

Oct 15, 2012 – 2:27pm C:\Users\p0043080\appdata\local\temp\AcPublish_7420\904-CV-Alt 4.dwg

Intentional blank page

Appendix A continued

Plan Drawings of the LPA

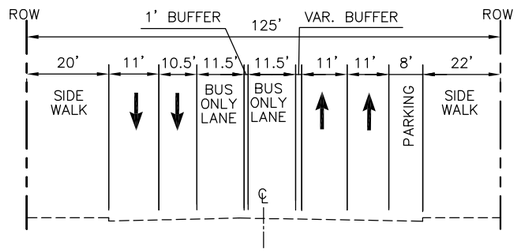

LPA SECTION 1

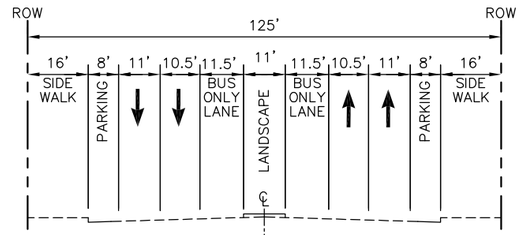

LPA SECTION 2

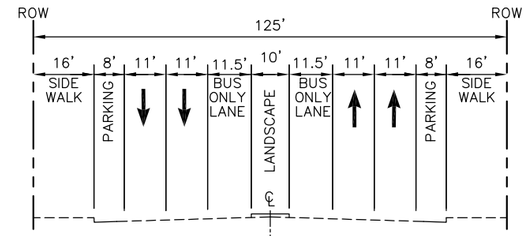

LPA SECTION 3

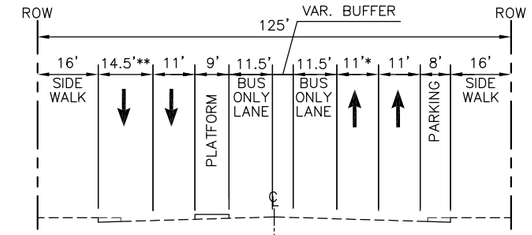

LPA SECTION 4

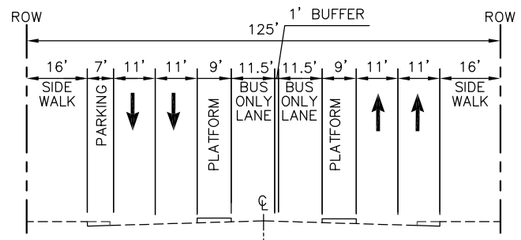

LPA SECTION 5

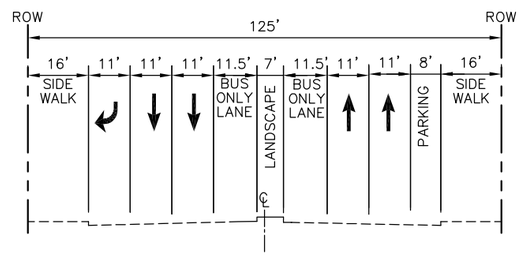

LPA SECTION 6

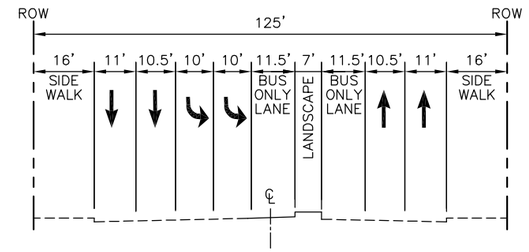

LPA SECTION 7

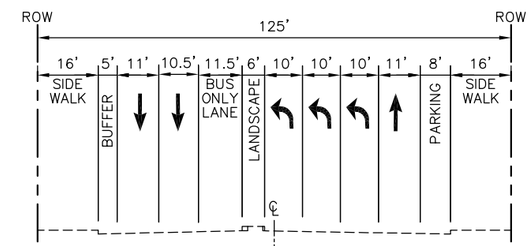

LPA SECTION 8

* 10.5' BETWEEN McALLISTER ST AND GOLDEN GATE AVE, AND BETWEEN EDDY ST AND ELLIS ST.
** 16.5' BETWEEN McALLISTER ST AND GOLDEN GATE AVE, AND 15.5' BETWEEN EDDY ST AND ELLIS ST.

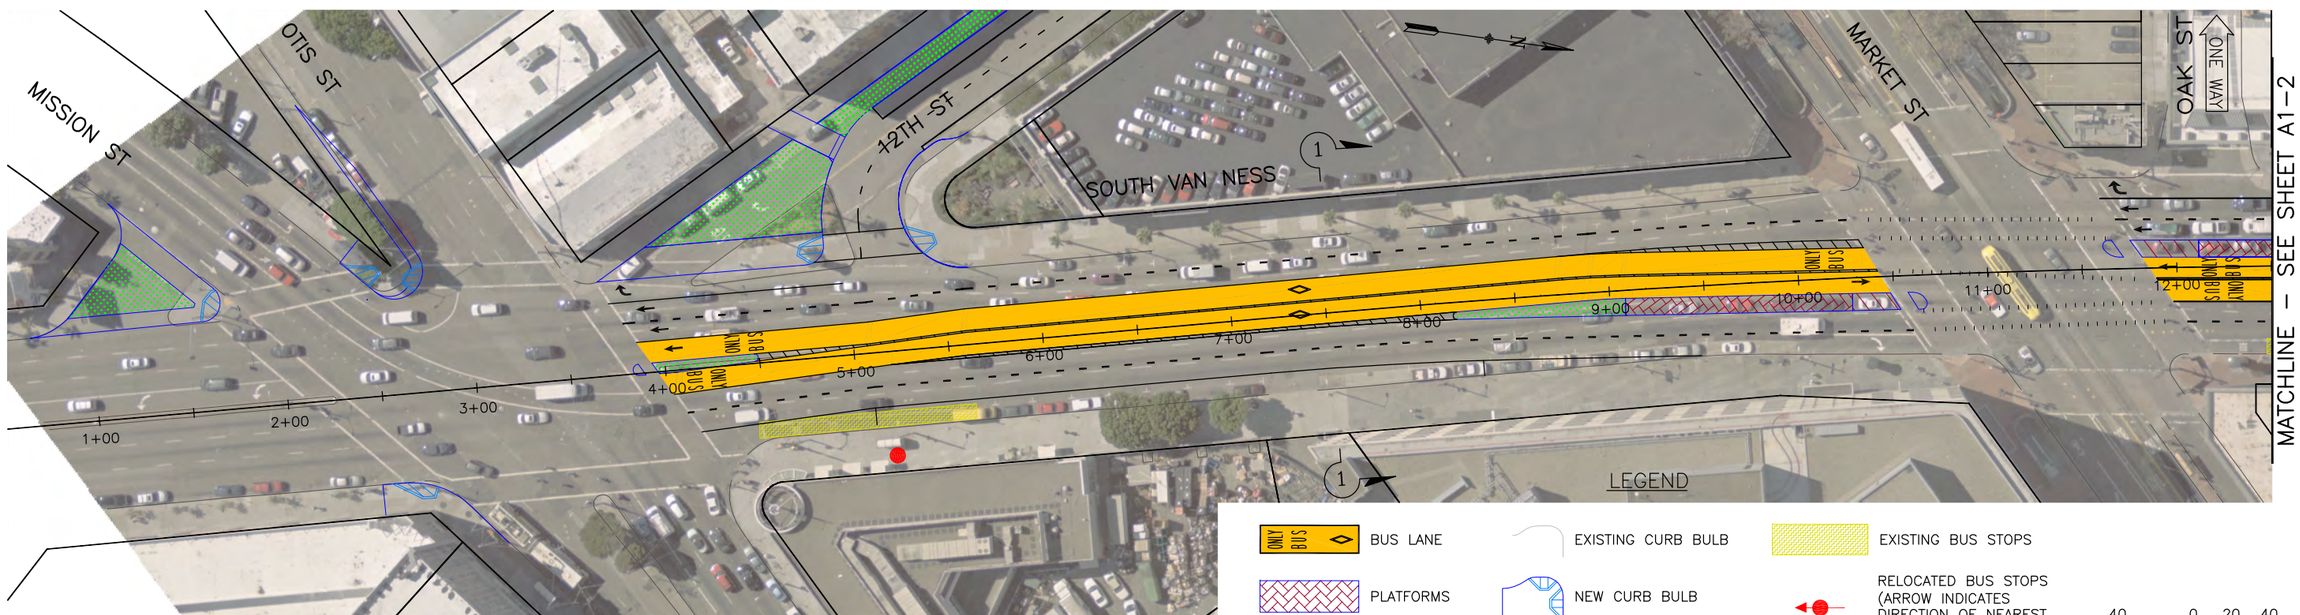

NO.	DATE	DESCRIPTION	BY	APP.

TABLE OF REVISIONS
CHECK WITH TRACING TO SEE IF YOU HAVE LATEST REVISION

REFERENCE INFORMATION & FILE NO. OF SURVEYS

SUPERCEDES STR-5458.2 REV "4"

DESIGNED: TJW	DATE: 03/13	APPROVED
DRAWN: TJW	DATE: 03/13	SECTION ENGINEER DATE:
CHECKED: KF	DATE: 03/13	DEP. DIRECTOR AND CITY TRAFFIC ENGINEER DATE:

SCALE: 1"=80'

SHEET OF SHEETS: 1 OF 9

Van Ness Avenue Bus Rapid Transit Study

LPA Alternative: Center Lane BRT with Right Side Boarding/Single Median and Limited Left Turns

CONTRACT NO.

DRAWING NO. A1–1

FILE NO.

REV. NO.

Mar 27, 2013 – 5:42pm R:\646904 Van Ness\Drawings\Civil\904-CV-Alt 1.dwg

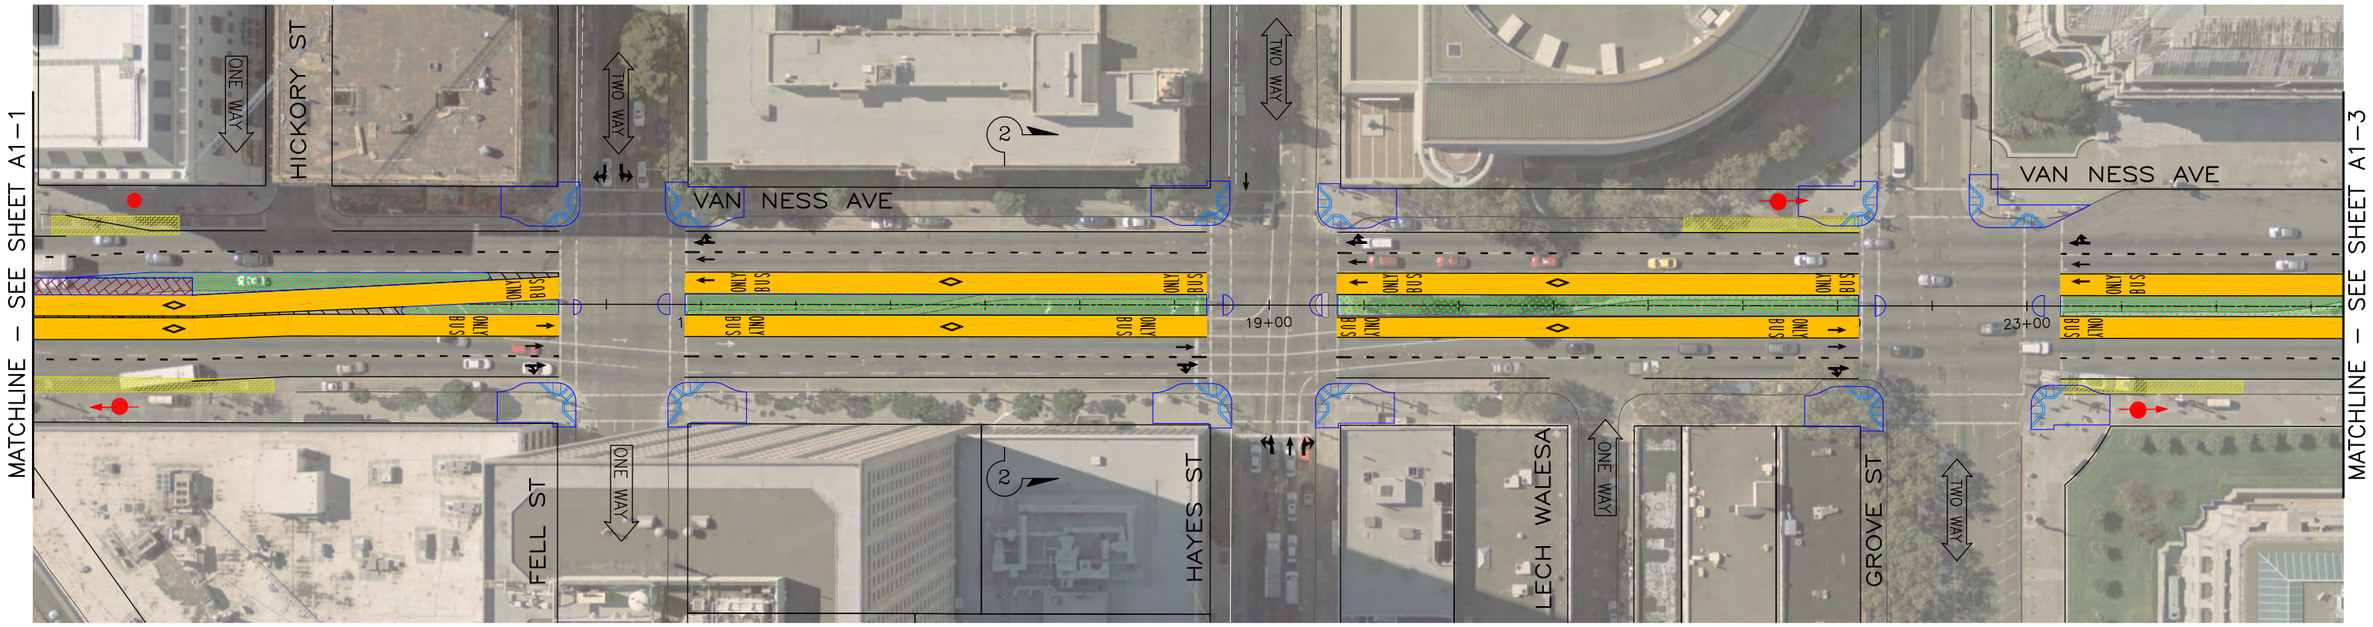

40 0 20 40 80

GRAPHIC SCALE

NO.	DATE	DESCRIPTION	BY	APP.

TABLE OF REVISIONS
CHECK WITH TRACING TO SEE IF YOU HAVE LATEST REVISION

REFERENCE INFORMATION & FILE NO. OF SURVEYS

SUPERCEDES STR-5458.2 REV "4"

DESIGNED: TJW DATE: 03/13
DRAWN: TJW DATE: 03/13
CHECKED: KF DATE: 03/13

APPROVED
SECTION ENGINEER DATE:
DEP. DIRECTOR AND CITY TRAFFIC ENGINEER DATE:

SCALE: 1"=80'

SHEET OF SHEETS: 2 OF 9

Van Ness Avenue Bus Rapid Transit Study

LPA Alternative: Center Lane BRT with Right Side Boarding/Single Median and Limited Left Turns

CONTRACT NO.
DRAWING NO. A1–2
FILE NO.
REV. NO.

Mar 27, 2013 – 5:22pm R:\646904 Van Ness\Drawings\Civil\904-CV-Alt 1.dwg

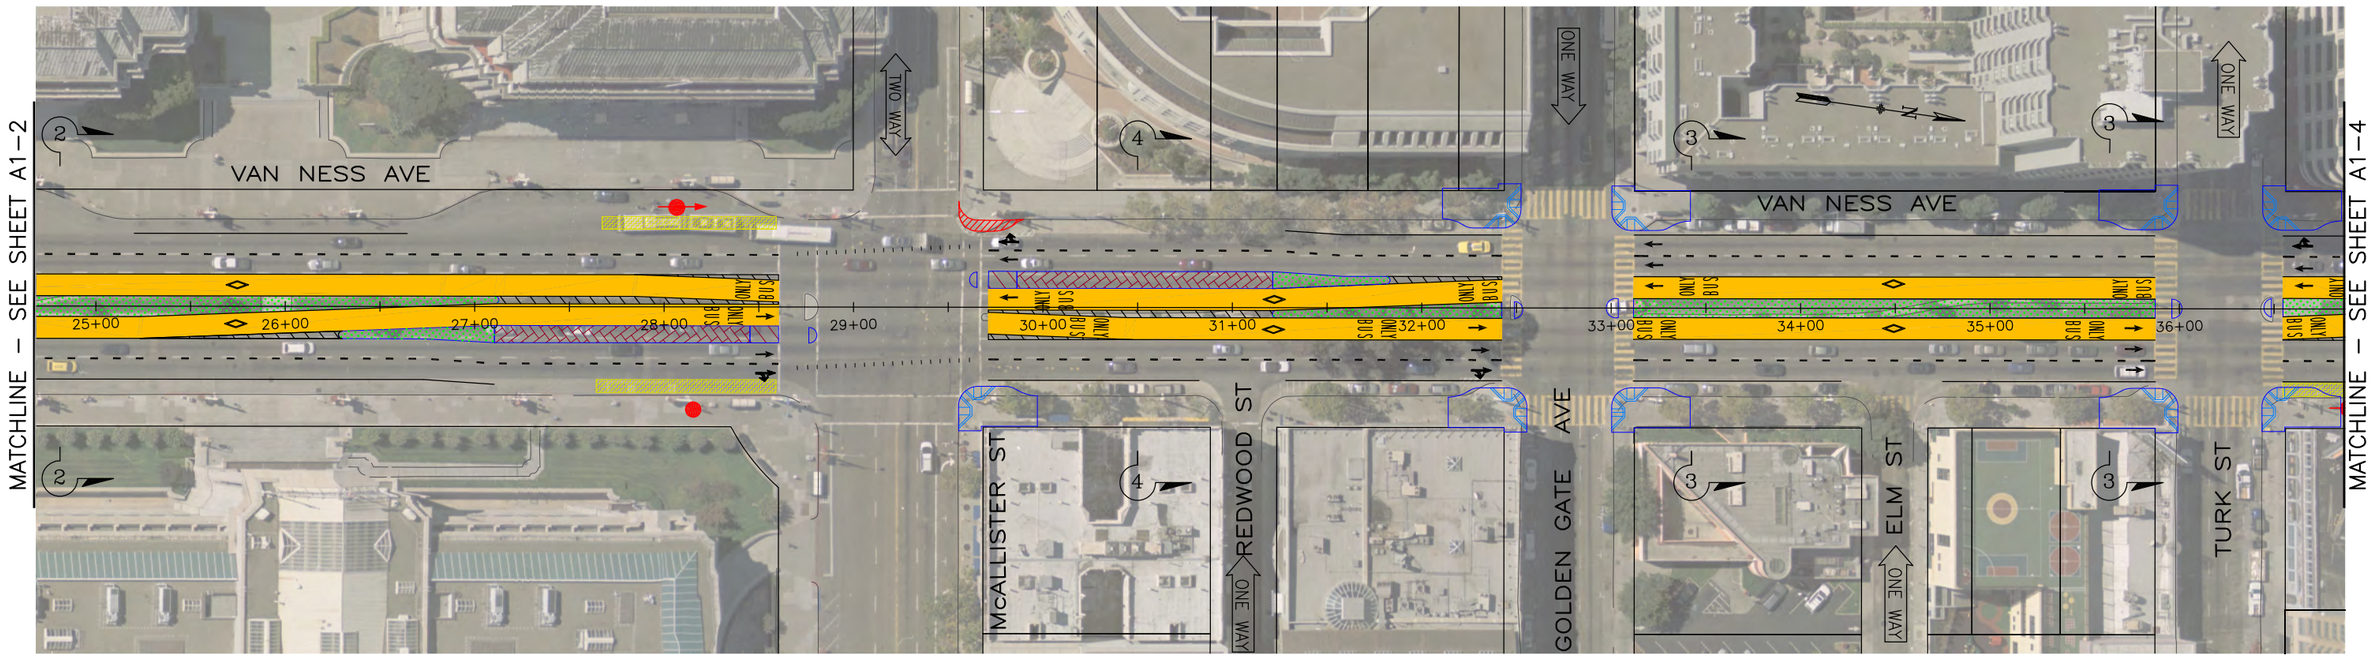

40 0 20 40 80

GRAPHIC SCALE

NO.	DATE	DESCRIPTION	BY	APP.

TABLE OF REVISIONS
CHECK WITH TRACING TO SEE IF YOU HAVE LATEST REVISION

REFERENCE INFORMATION & FILE NO. OF SURVEYS

SUPERCEDES STR-5458.2 REV "4"

DESIGNED: TJW DATE: 03/13
DRAWN: TJW DATE: 03/13
CHECKED: KF DATE: 03/13

APPROVED
SECTION ENGINEER DATE:
DEP. DIRECTOR AND CITY TRAFFIC ENGINEER DATE:

SCALE: 1"=80'
SHEET OF SHEETS 3 OF 9

Van Ness Avenue Bus Rapid Transit Study

LPA Alternative: Center Lane BRT with Right Side Boarding/Single Median and Limited Left Turns

CONTRACT NO.
DRAWING NO. A1–3
FILE NO.
REV. NO.

Mar 27, 2013 – 5:45pm R:\646904 Van Ness\Drawings\Civil\904-CV-Alt 1.dwg

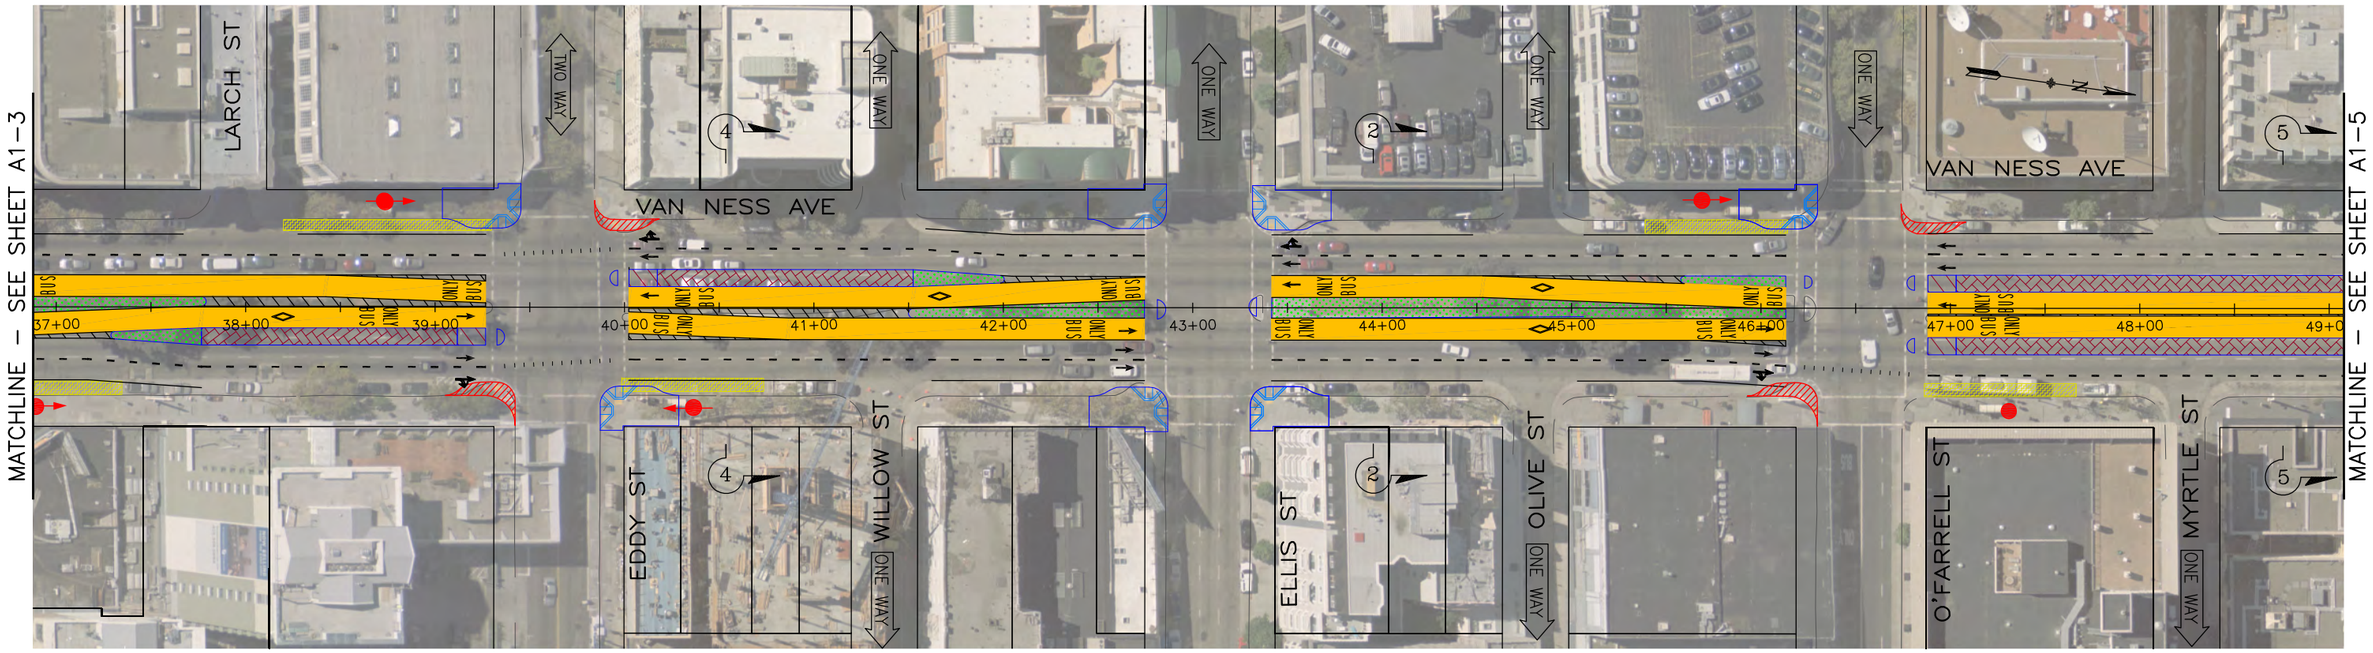

40 0 20 40 80
GRAPHIC SCALE

NO.	DATE	DESCRIPTION	BY	APP.

TABLE OF REVISIONS
CHECK WITH TRACING TO SEE IF YOU HAVE LATEST REVISION

REFERENCE INFORMATION & FILE NO. OF SURVEYS

SUPERCEDES STR-5458.2 REV "4"

DESIGNED: TJW DATE: 03/13
DRAWN: TJW DATE: 03/13
CHECKED: KF DATE: 03/13

APPROVED
SECTION ENGINEER DATE:
DEP. DIRECTOR AND CITY TRAFFIC ENGINEER DATE:

SCALE: 1"=80'
SHEET OF SHEETS 4 OF 9

Van Ness Avenue
Bus Rapid Transit Study

LPA Alternative: Center Lane BRT with Right Side Boarding/Single Median and Limited Left Turns

CONTRACT NO.
DRAWING NO. A1–4
FILE NO.
REV. NO.

Mar 27, 2013 – 2:24pm R:\646904 Van Ness\Drawings\Civil\904-CV-Alt 1.dwg

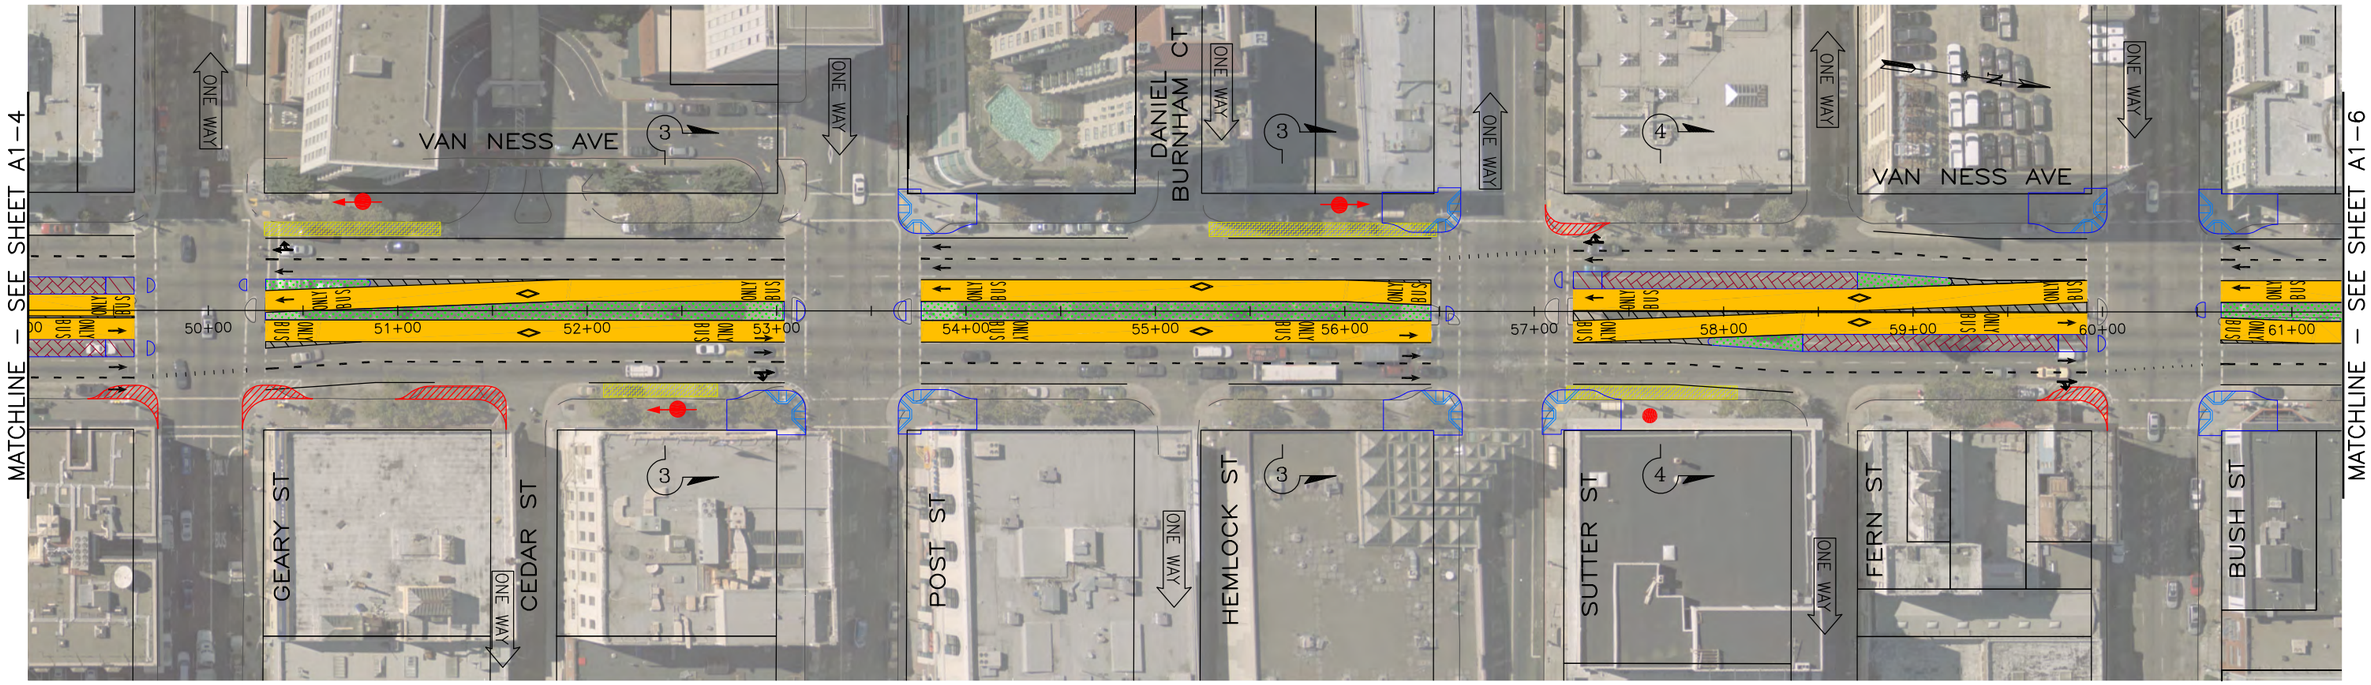

40 0 20 40 80
GRAPHIC SCALE

NO.	DATE	DESCRIPTION	BY	APP.

TABLE OF REVISIONS
CHECK WITH TRACING TO SEE IF YOU HAVE LATEST REVISION

REFERENCE INFORMATION & FILE NO. OF SURVEYS

SUPERCEDES STR-5458.2 REV "4"

DESIGNED: TJW DATE: 03/13
DRAWN: TJW DATE: 03/13
CHECKED: KF DATE: 03/13

APPROVED
SECTION ENGINEER DATE:
DEP. DIRECTOR AND CITY TRAFFIC ENGINEER DATE:

SCALE: 1"=80'

SHEET OF SHEETS 5 OF 9

Van Ness Avenue Bus Rapid Transit Study

LPA Alternative: Center Lane BRT with Right Side Boarding/Single Median and Limited Left Turns

CONTRACT NO.
DRAWING NO. A1–5
FILE NO.
REV. NO.

Mar 27, 2013 – 2:27pm R:\646904 Van Ness\Drawings\Civil\904-CV-Alt 1.dwg

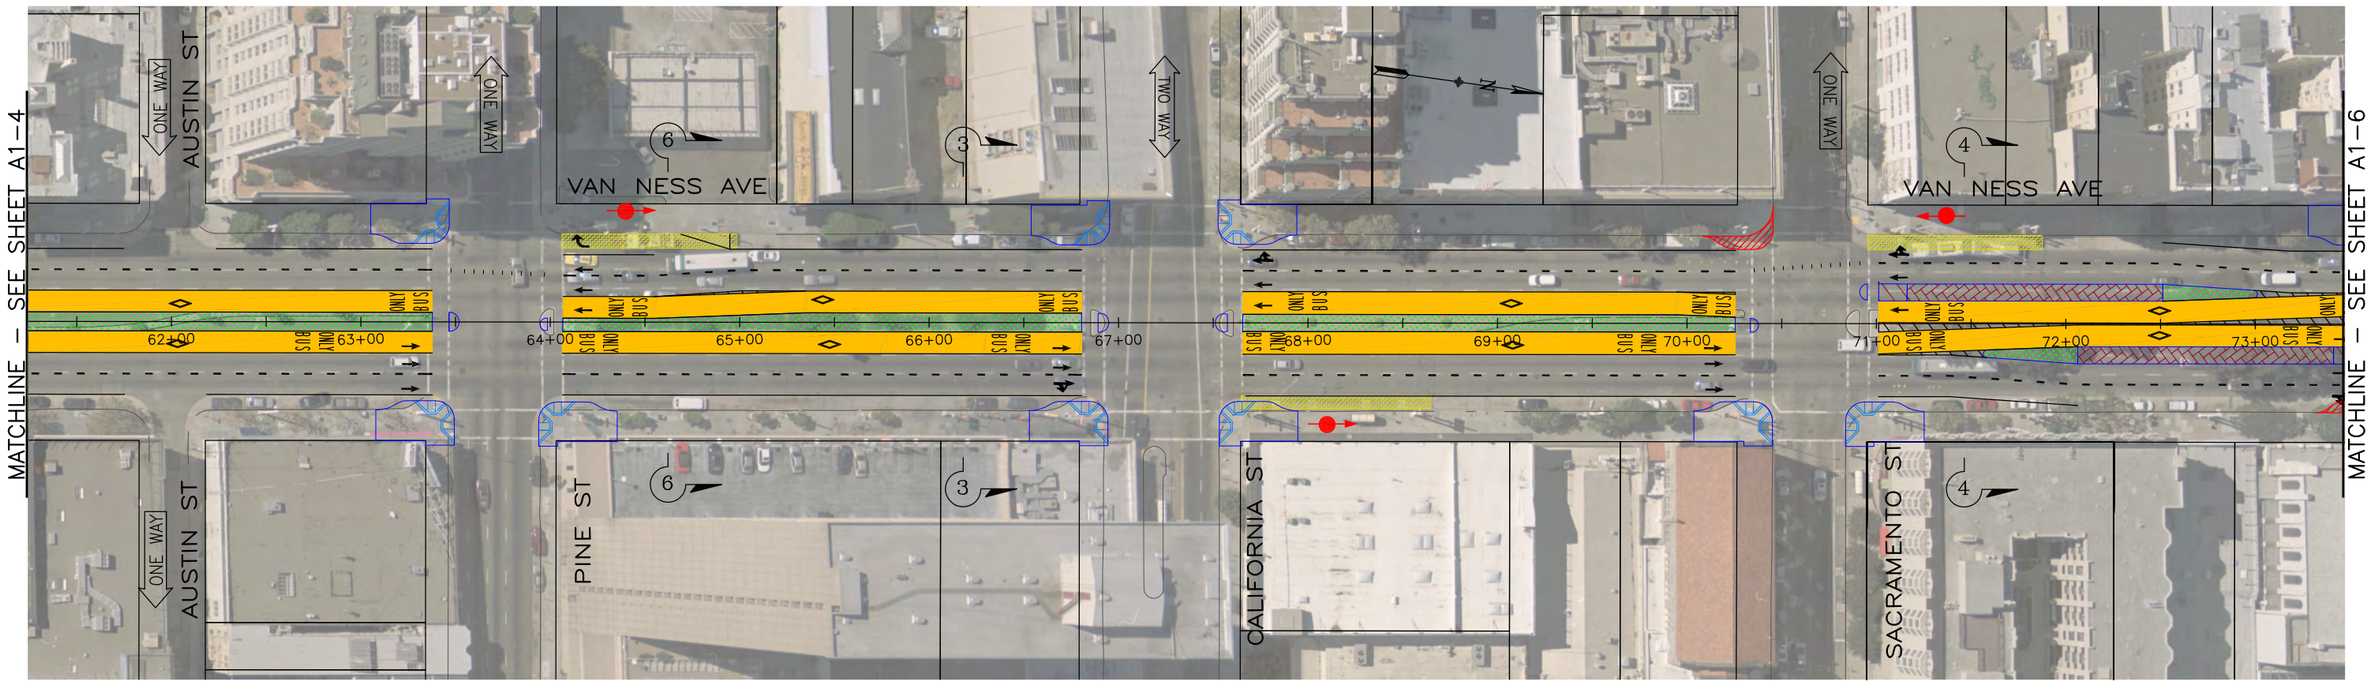

40 0 20 40 80

GRAPHIC SCALE

NO.	DATE	DESCRIPTION	BY	APP.

TABLE OF REVISIONS
CHECK WITH TRACING TO SEE IF YOU HAVE LATEST REVISION

REFERENCE INFORMATION & FILE NO. OF SURVEYS

SUPERCEDES STR-5458.2 REV "4"

DESIGNED: TJW DATE: 03/13
DRAWN: TJW DATE: 03/13
CHECKED: KF DATE: 03/13

APPROVED
SECTION ENGINEER DATE:
DEP. DIRECTOR AND CITY TRAFFIC ENGINEER DATE:

SCALE: 1"=80'

SHEET OF SHEETS 6 OF 9

Van Ness Avenue Bus Rapid Transit Study

LPA Alternative: Center Lane BRT with Right Side Boarding/Single Median and Limited Left Turns

CONTRACT NO.
DRAWING NO. A1–6
FILE NO.
REV. NO.

Mar 27, 2013 – 2:28pm R:\646904 Van Ness\Drawings\Civil\904-CV-Alt 1.dwg

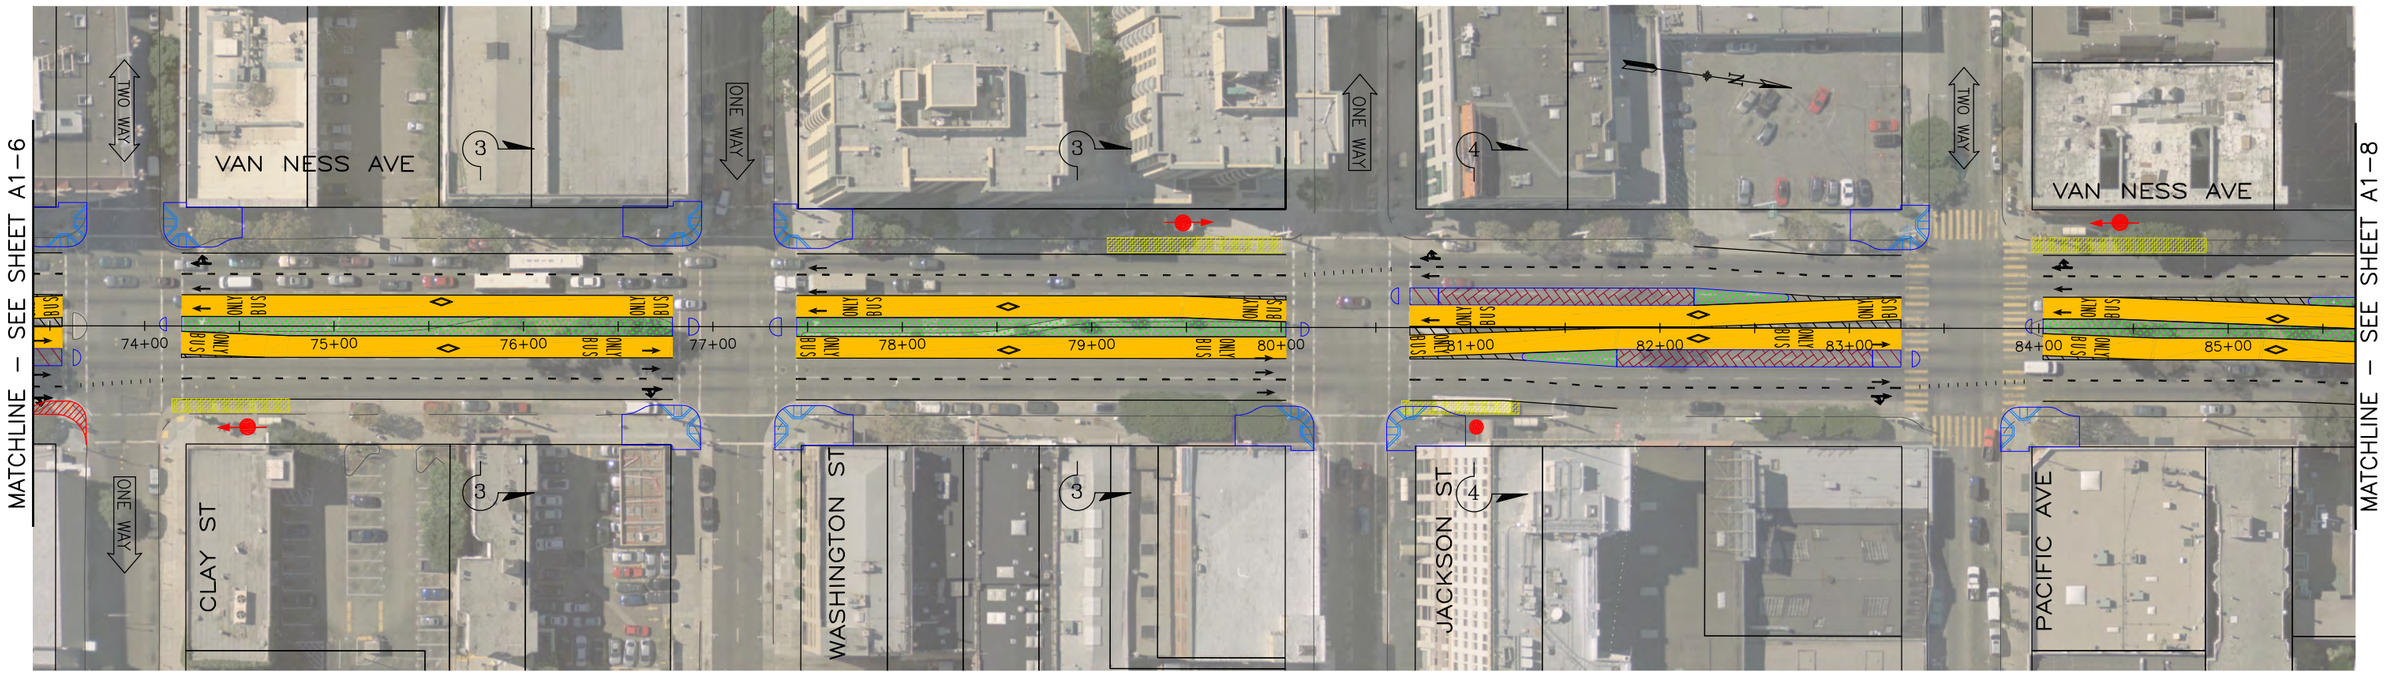

40 0 20 40 80

GRAPHIC SCALE

NO.	DATE	DESCRIPTION	BY	APP.

TABLE OF REVISIONS
CHECK WITH TRACING TO SEE IF YOU HAVE LATEST REVISION

REFERENCE INFORMATION & FILE NO. OF SURVEYS

SUPERCEDES STR-5458.2 REV "4"

DESIGNED: TJW DATE: 03/13
DRAWN: TJW DATE: 03/13
CHECKED: KF DATE: 03/13

APPROVED
SECTION ENGINEER DATE:
DEP. DIRECTOR AND CITY TRAFFIC ENGINEER DATE:

SCALE: 1"=80'

SHEET OF SHEETS 7 OF 9

Van Ness Avenue Bus Rapid Transit Study

LPA Alternative: Center Lane BRT with Right Side Boarding/Single Median and Limited Left Turns

CONTRACT NO.
DRAWING NO. A1–7
FILE NO.
REV. NO.

Mar 27, 2013 – 2:30pm R:\646904 Van Ness\Drawings\Civil\904-CV-Alt 1.dwg

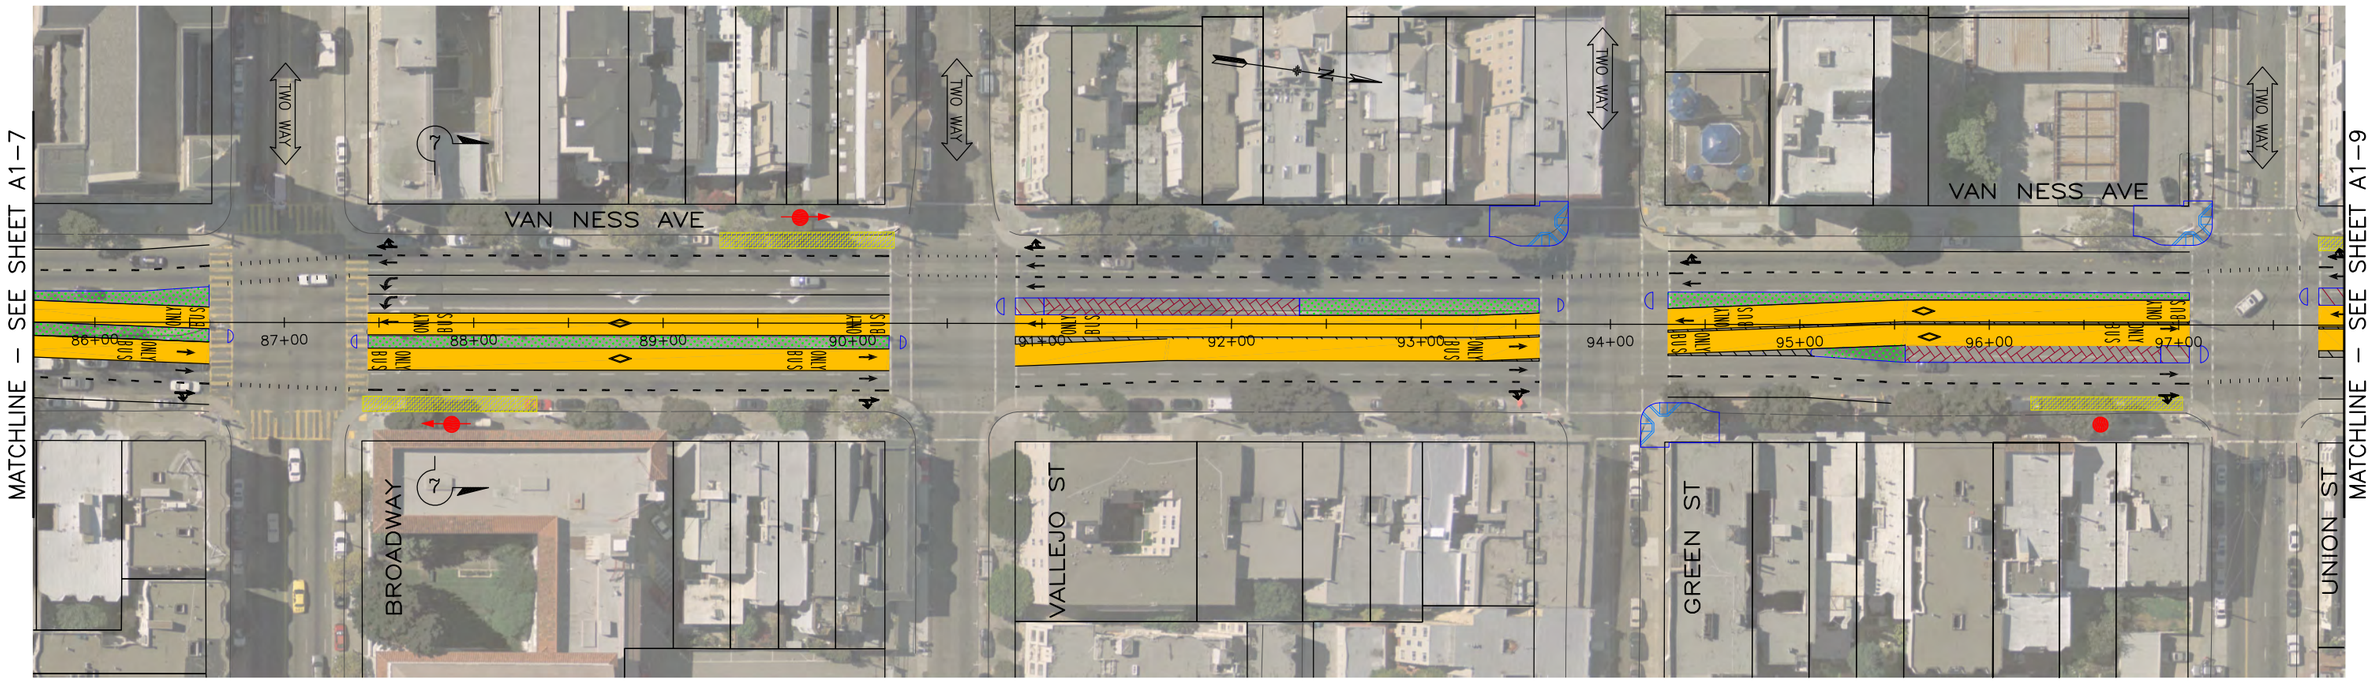

40 0 20 40 80
GRAPHIC SCALE

NO.	DATE	DESCRIPTION	BY	APP.

TABLE OF REVISIONS
CHECK WITH TRACING TO SEE IF YOU HAVE LATEST REVISION

REFERENCE INFORMATION & FILE NO. OF SURVEYS

SUPERCEDES STR-5458.2 REV "4"

DESIGNED: TJW DATE: 03/13
DRAWN: TJW DATE: 03/13
CHECKED: KF DATE: 03/13

APPROVED
SECTION ENGINEER DATE:
DEP. DIRECTOR AND CITY TRAFFIC ENGINEER DATE:

SCALE: 1"=80'
SHEET OF SHEETS 8 OF 9

Van Ness Avenue
Bus Rapid Transit Study

LPA Alternative: Center Lane BRT with Right Side Boarding/Single Median and Limited Left Turns

CONTRACT NO.
DRAWING NO. A1–8
FILE NO.
REV. NO.

Mar 27, 2013 – 2:32pm R:\646904 Van Ness\Drawings\Civil\904-CV-Alt 1.dwg

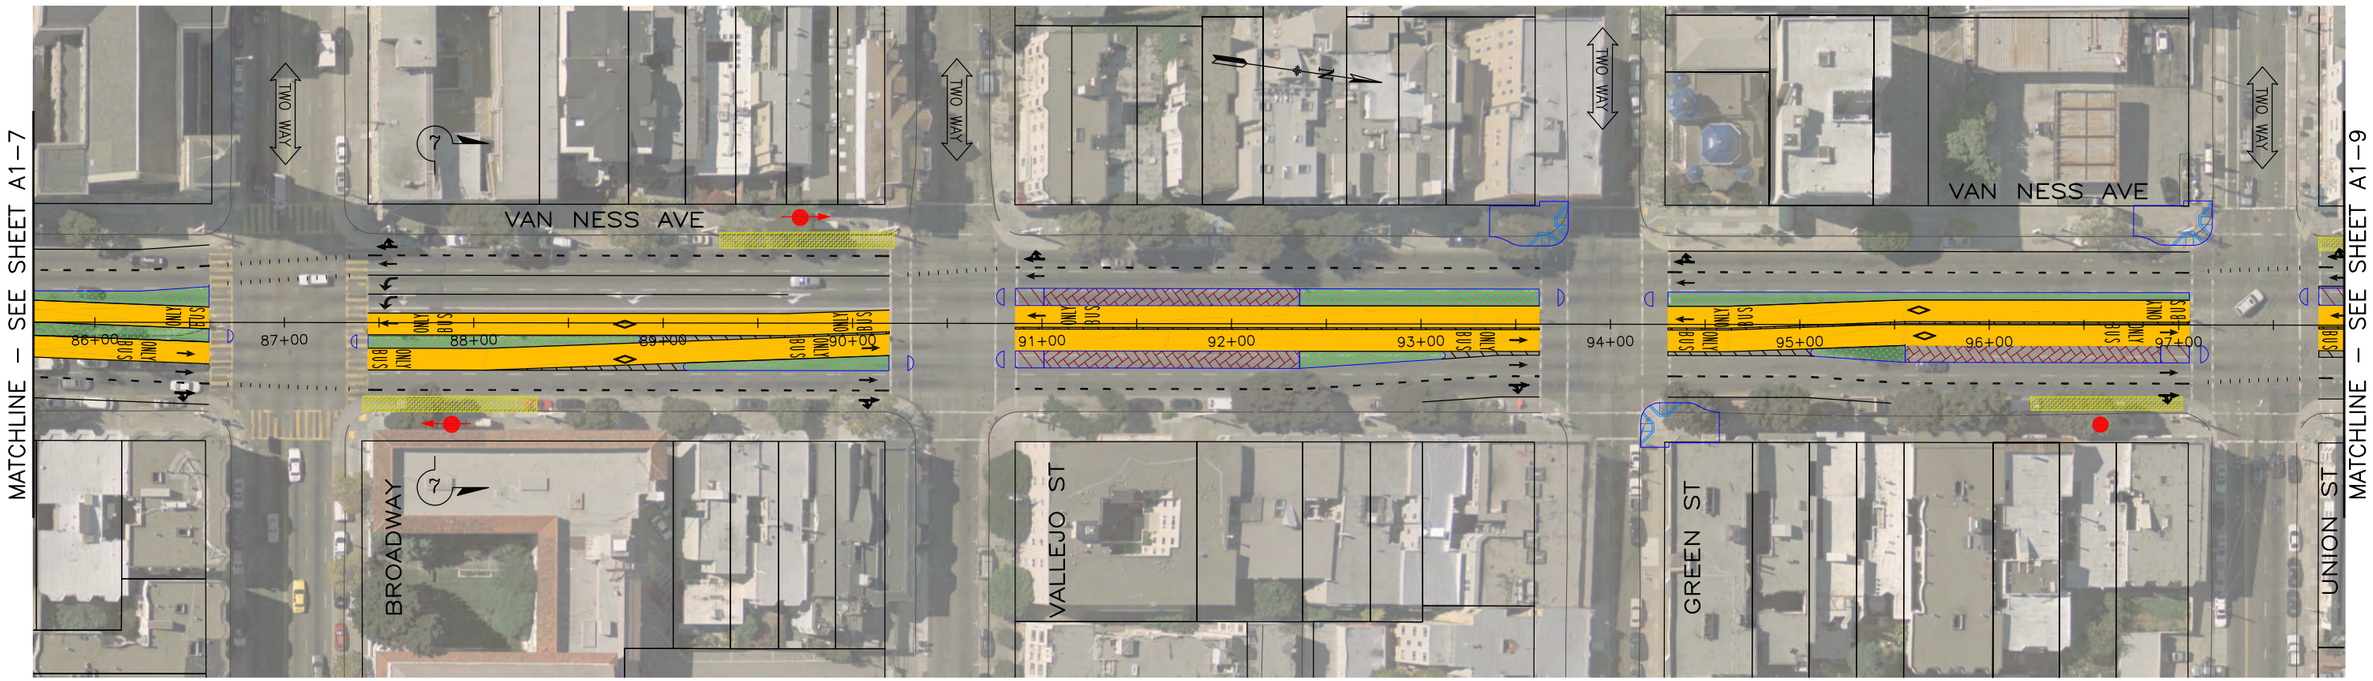

40 0 20 40 80

GRAPHIC SCALE

NO.	DATE	DESCRIPTION	BY	APP.

TABLE OF REVISIONS
CHECK WITH TRACING TO SEE IF YOU HAVE LATEST REVISION

REFERENCE INFORMATION & FILE NO. OF SURVEYS

SUPERCEDES STR-5458.2 REV "4"

DESIGNED: TJW DATE: 03/13
DRAWN: TJW DATE: 03/13
CHECKED: KF DATE: 03/13

APPROVED
SECTION ENGINEER DATE:
DEP. DIRECTOR AND CITY TRAFFIC ENGINEER DATE:

SCALE: 1"=80'

SHEET OF SHEETS 8 OF 9

Van Ness Avenue Bus Rapid Transit Study

LPA Alternative: Center Lane BRT with Right Side Boarding/Single Median and Limited Left Turns

CONTRACT NO.

DRAWING NO. A1–8B

FILE NO.

REV. NO.

Mar 27, 2013 – 2:39pm R:\646904 Van Ness\Drawings\Civil\904-CV-Alt 1.dwg

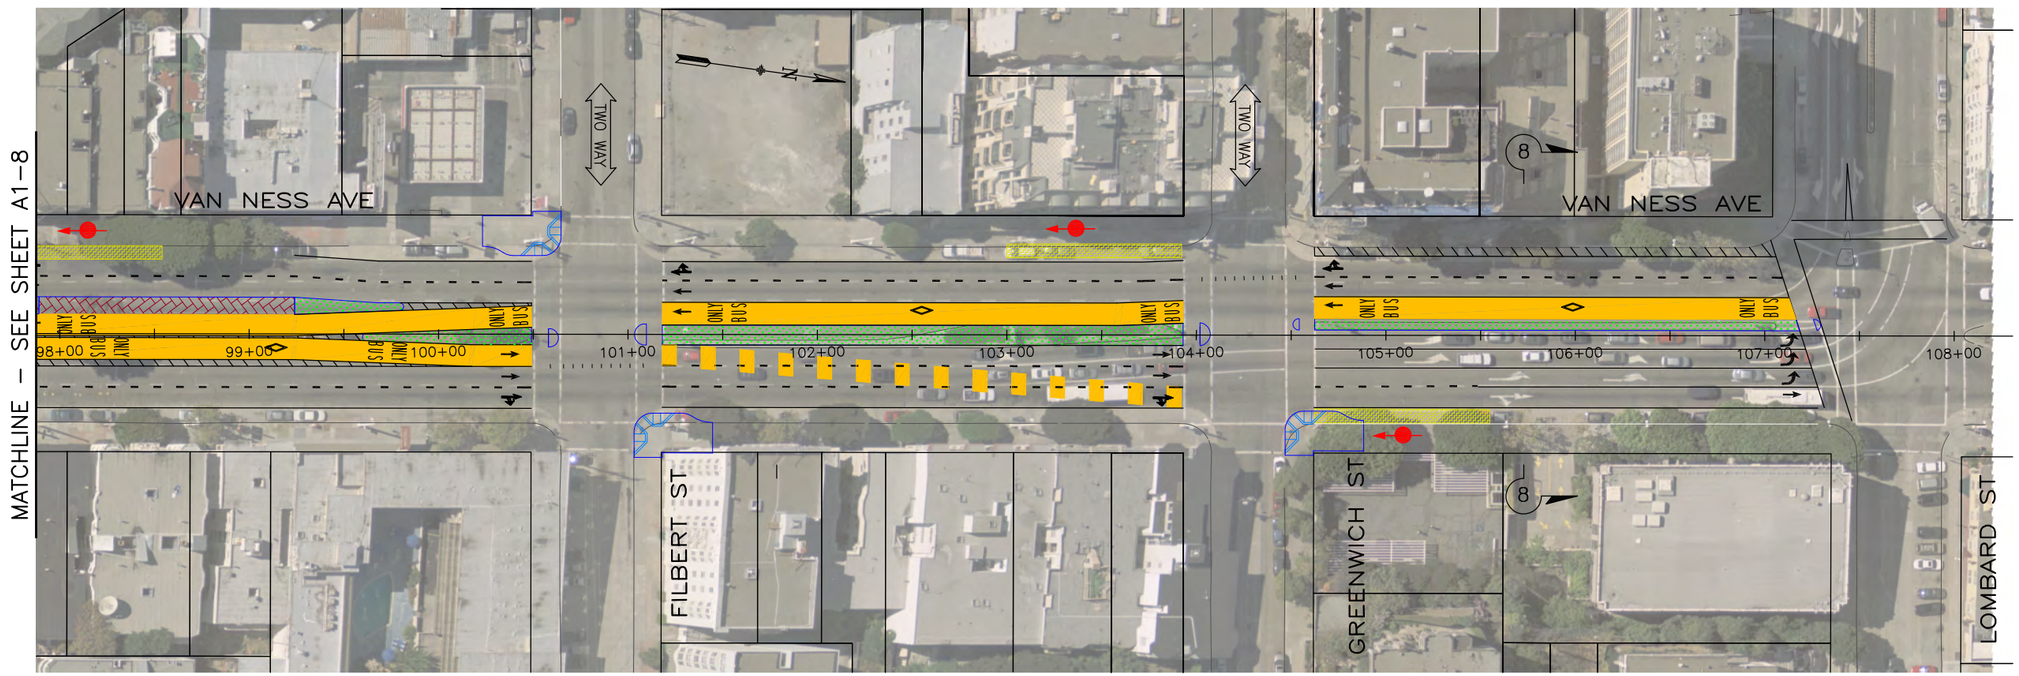

40 0 20 40 80
GRAPHIC SCALE

NO.	DATE	DESCRIPTION	BY	APP.

TABLE OF REVISIONS
CHECK WITH TRACING TO SEE IF YOU HAVE LATEST REVISION

REFERENCE INFORMATION & FILE NO. OF SURVEYS

SUPERCEDES STR–5458.2 REV "4"

DESIGNED: TJW DATE: 03/13
DRAWN: TJW DATE: 03/13
CHECKED: KF DATE: 03/13

APPROVED
SECTION ENGINEER DATE:
DEP. DIRECTOR AND CITY TRAFFIC ENGINEER DATE:

SCALE: 1"=80'
SHEET OF SHEETS 9 OF 9

Van Ness Avenue Bus Rapid Transit Study

LPA Alternative: Center Lane BRT with Right Side Boarding/Single Median and Limited Left Turns

CONTRACT NO.
DRAWING NO. A1–9
FILE NO.
REV. NO.

Mar 27, 2013 – 2:36pm R:\646904 Van Ness\Drawings\Civil\904–CV–Alt 1.dwg