5:02:16 PM

9/20/2013

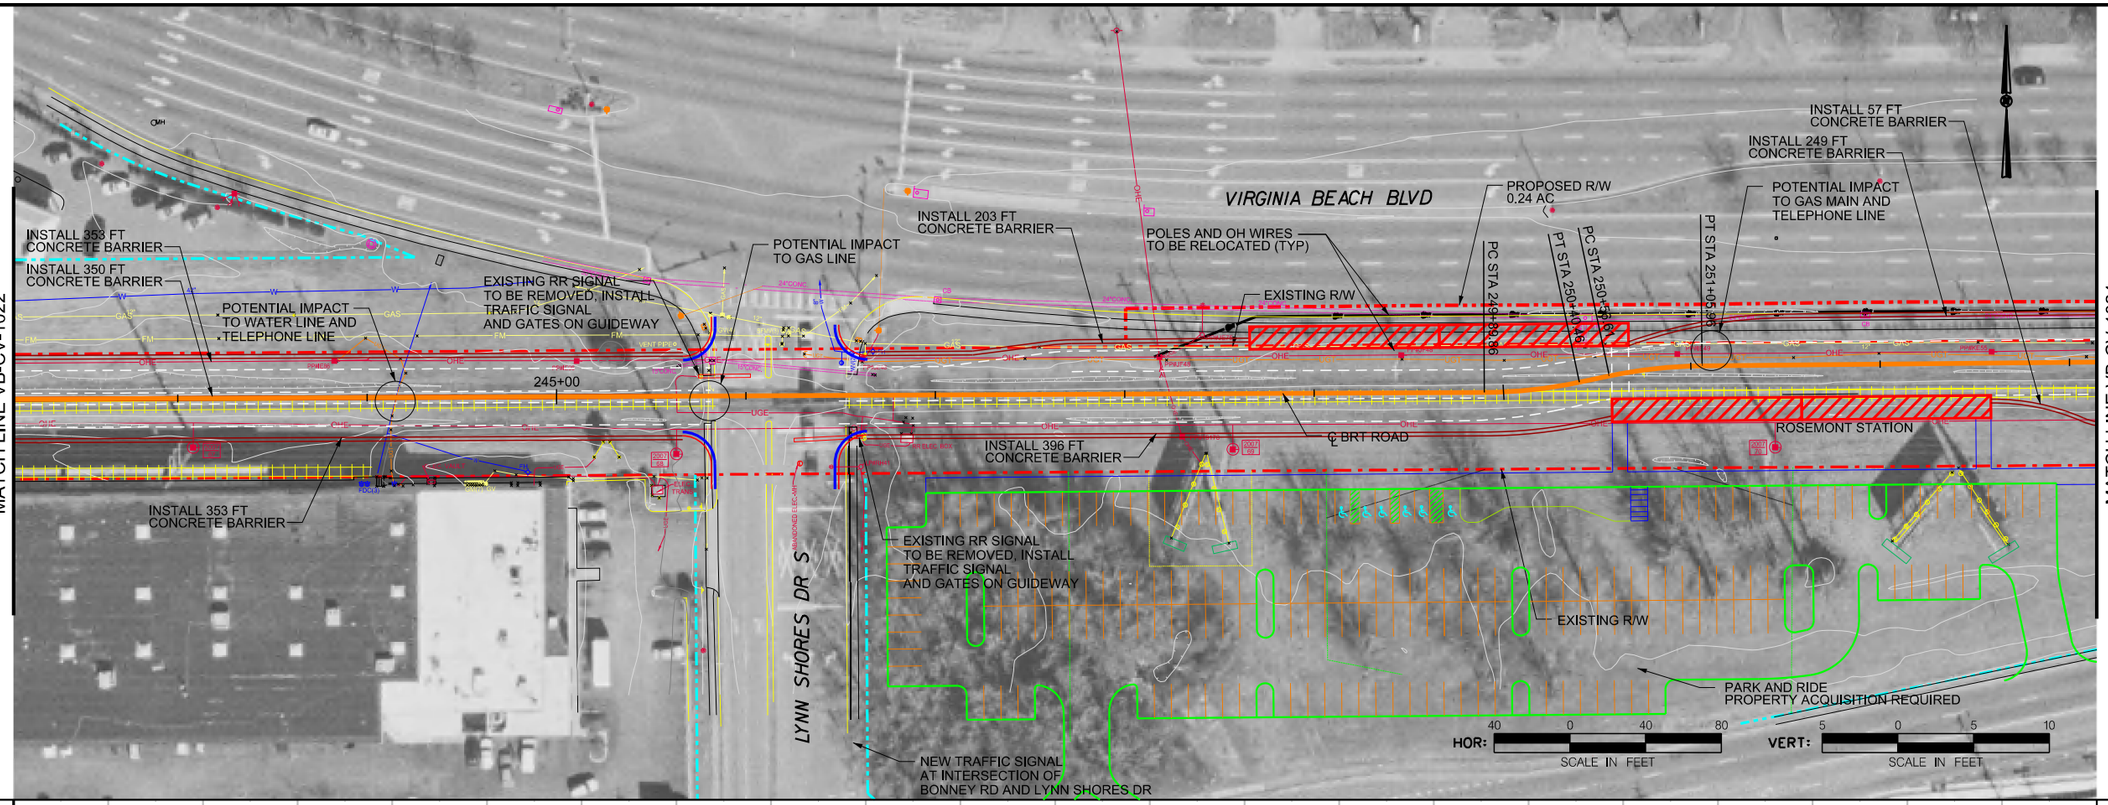

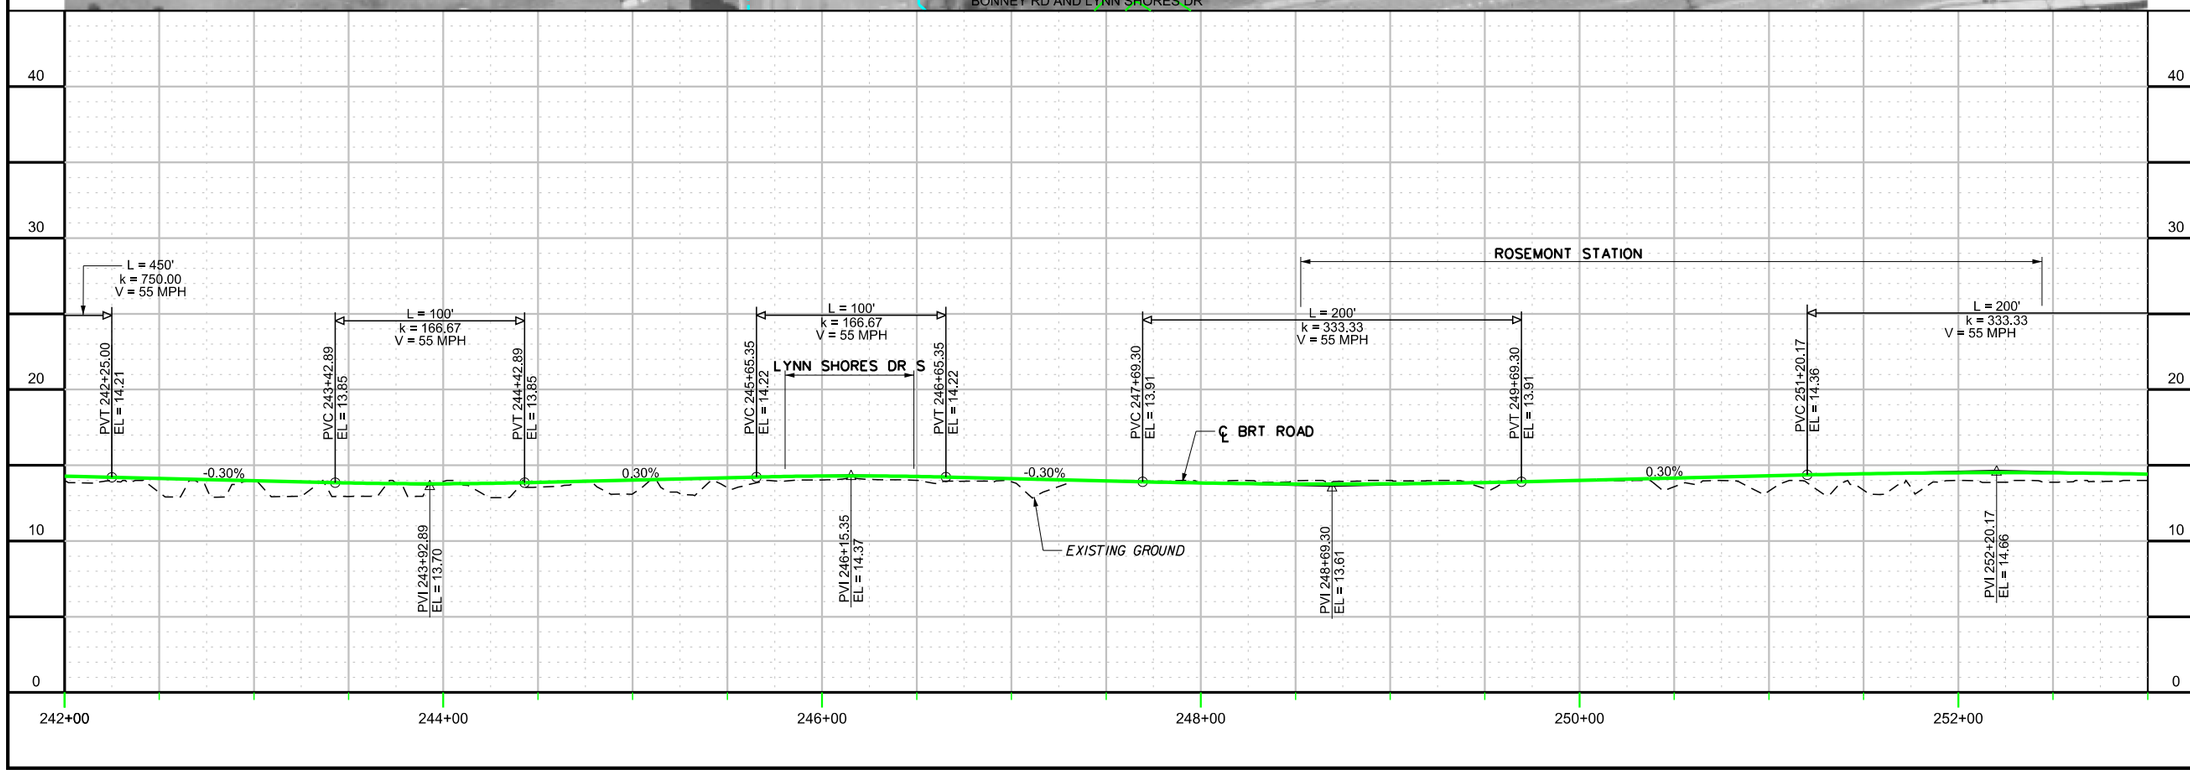

CONTRACT NO.

DRAWING NO. VB-CV-1023A

OF

BUS TRANSIT
PLAN / PROFILE
SHEET 23A OF 52

DRAFT

APPR.	DATE
DESIGN SAB	DATE
DRWN SAB	DATE
CKCK KVL	DATE

NO.	REVISION DESCRIPTION	BY	DATE

PLANS PREPARED BY: HDR

HAMPTON ROADS TRANSIT

VIRGINIA BEACH TRANSIT EXTENSION STUDY

c:\pwworking\pitt\d0206617\S_VB-CV-1023-MOS.dgn

2:34:34 PM

9/20/2013

c:\pwworking\pitt\d0206617\S_VB-CV-1024.dgn

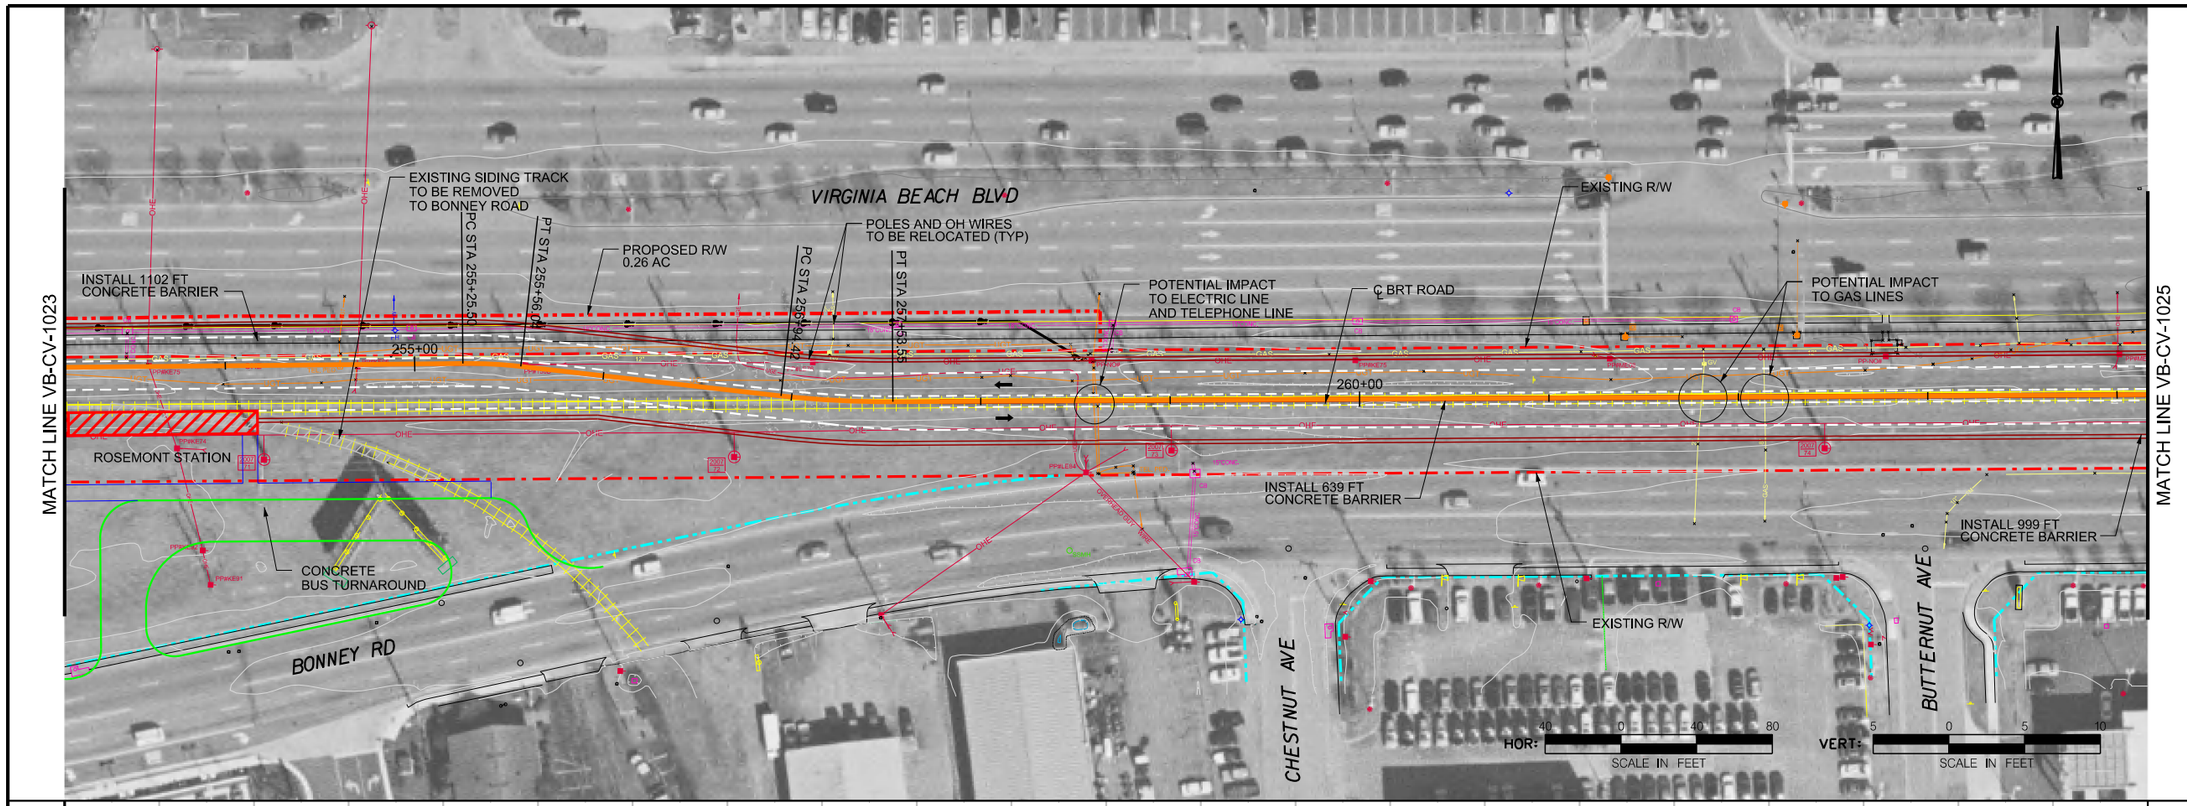

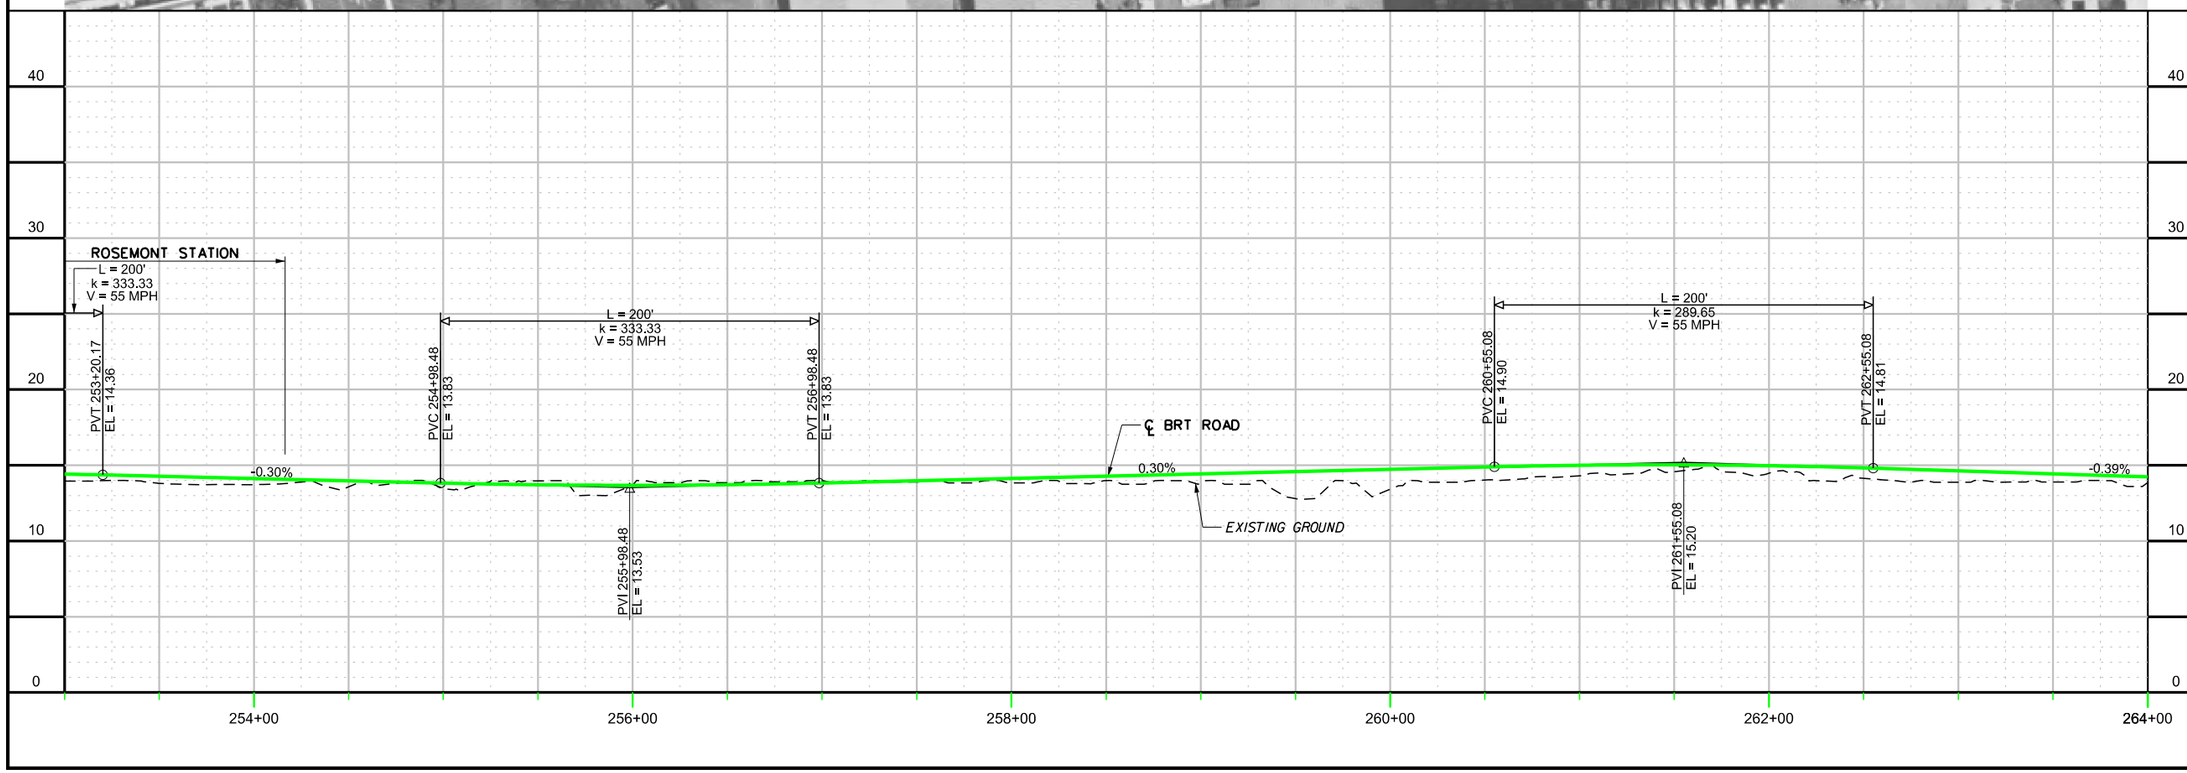

CONTRACT NO.

DRAWING NO. VB-CV-1024

OF

BUS TRANSIT PLAN / PROFILE SHEET 24 OF 52

DRAFT

DESIGN	SAB	DATE	
DRAWN	SAB	DATE	
CHCK	KVL	DATE	
APPR		DATE	

NO.	REVISION DESCRIPTION	BY	DATE

PLANS PREPARED BY:

HDR

HAMPTON ROADS TRANSIT

VIRGINIA BEACH TRANSIT EXTENSION STUDY

5:03:57 PM

9/20/2013

c:\pwworking\pitt\d0206617\S_VB-CV-1024-MOS.dgn

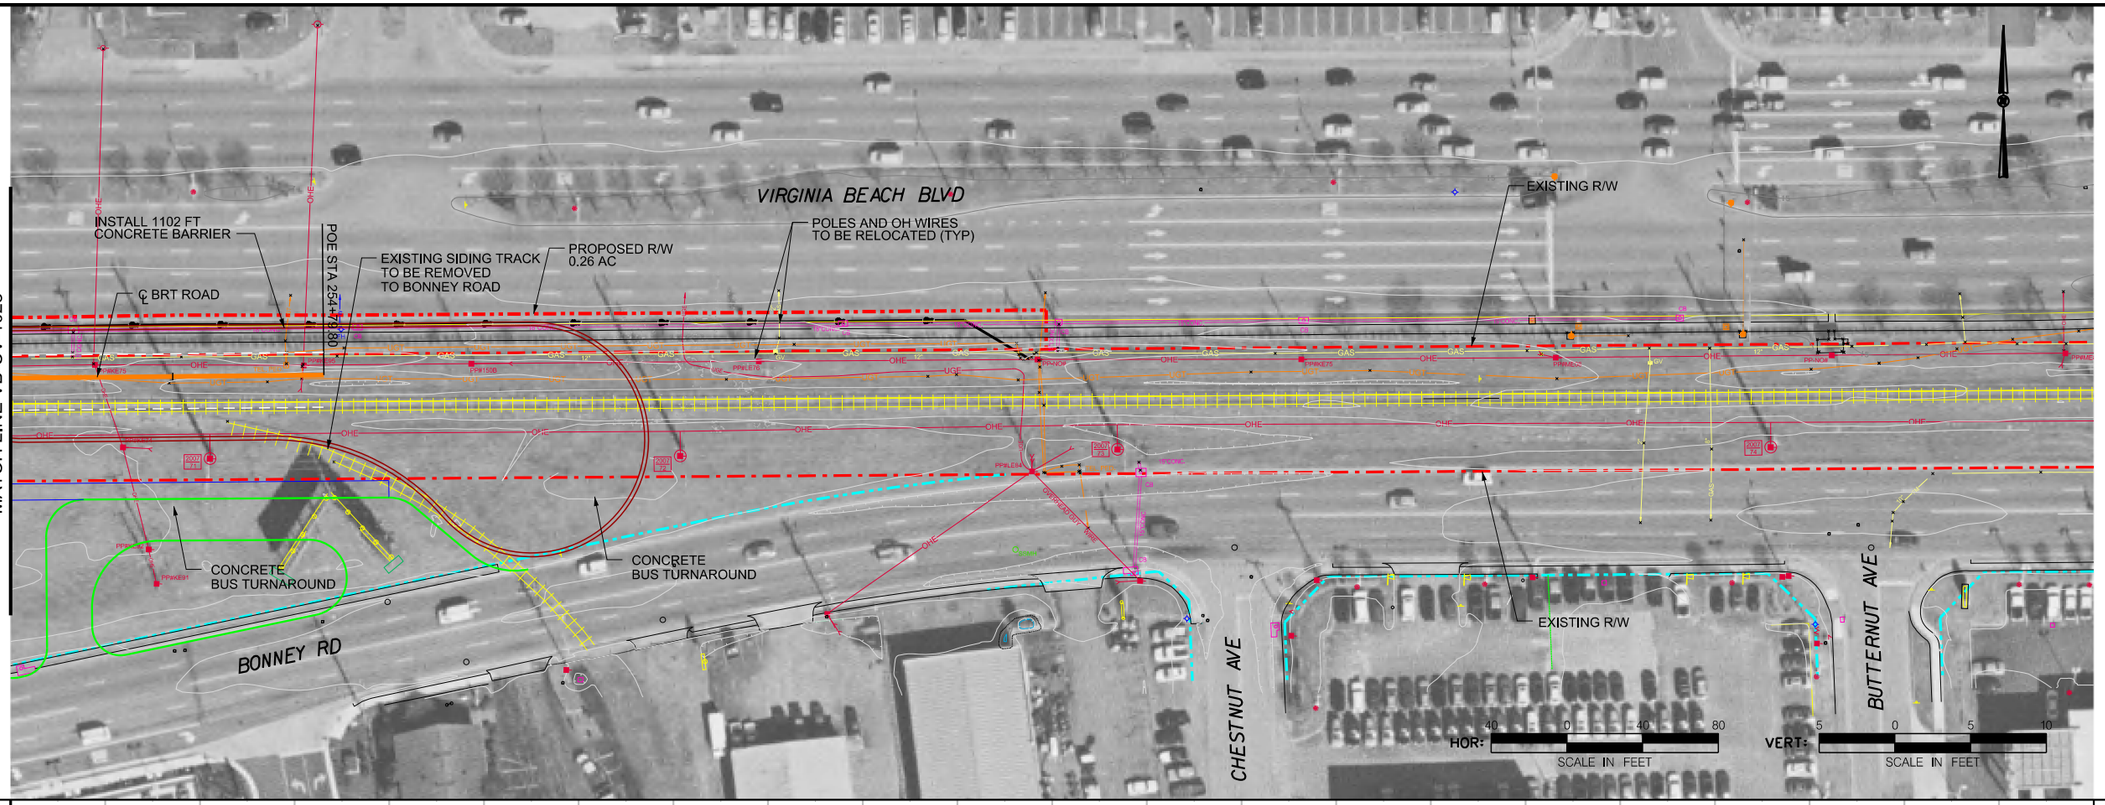

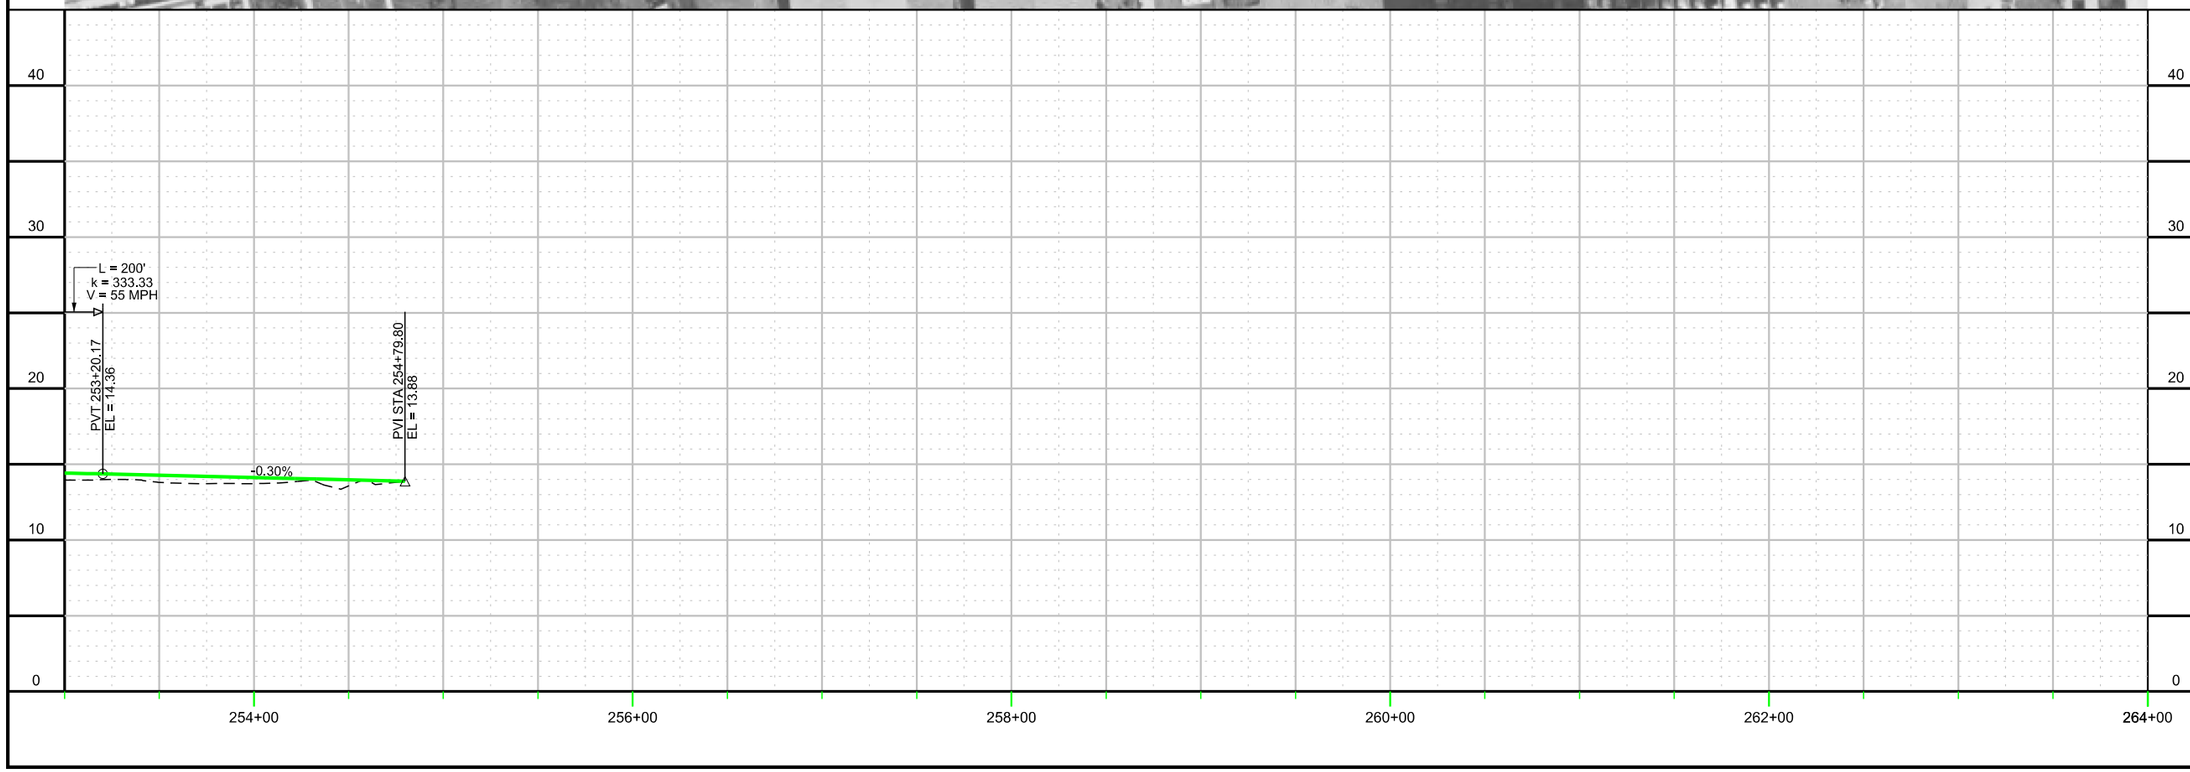

CONTRACT NO.

DRAWING NO. VB-CV-1024A

OF

BUS TRANSIT
PLAN / PROFILE
SHEET 24A OF 52

DRAFT

APPR.	DATE	CHCK.	DATE	DRAWN	DATE	DESIGN	DATE
		KVL		SAB		SAB	

NO.	REVISION DESCRIPTION	BY	DATE

PLANS PREPARED BY:

HDR

HAMPTON ROADS TRANSIT

VIRGINIA BEACH TRANSIT EXTENSION STUDY

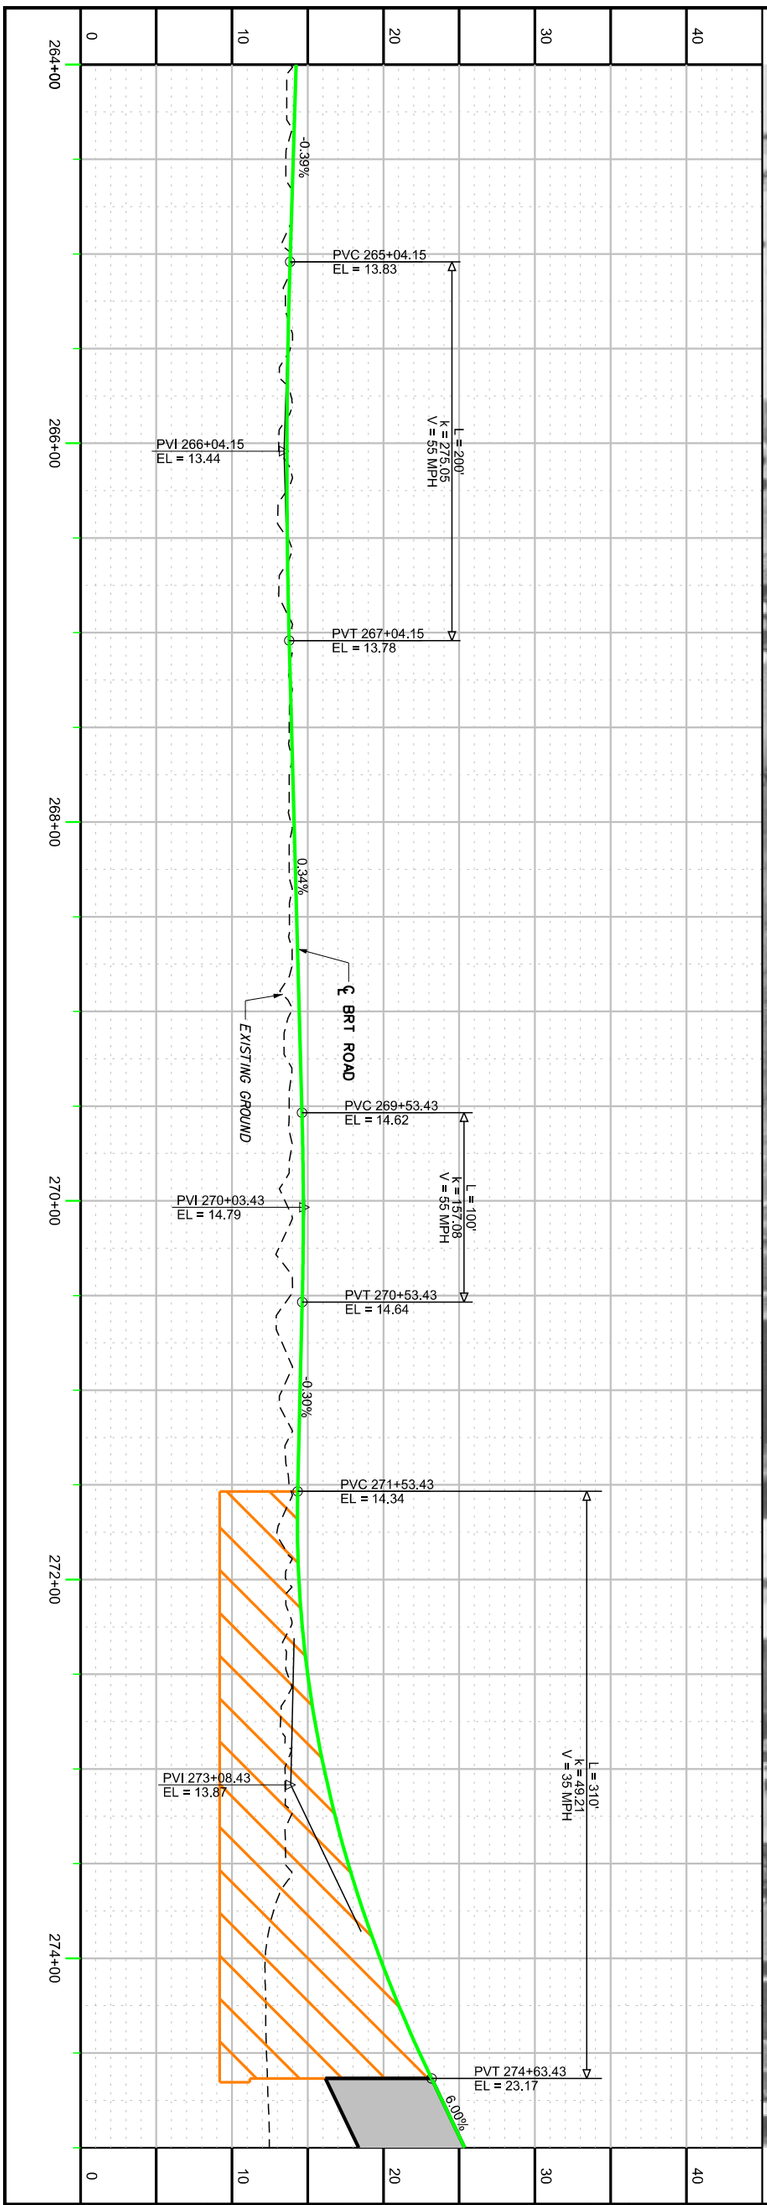

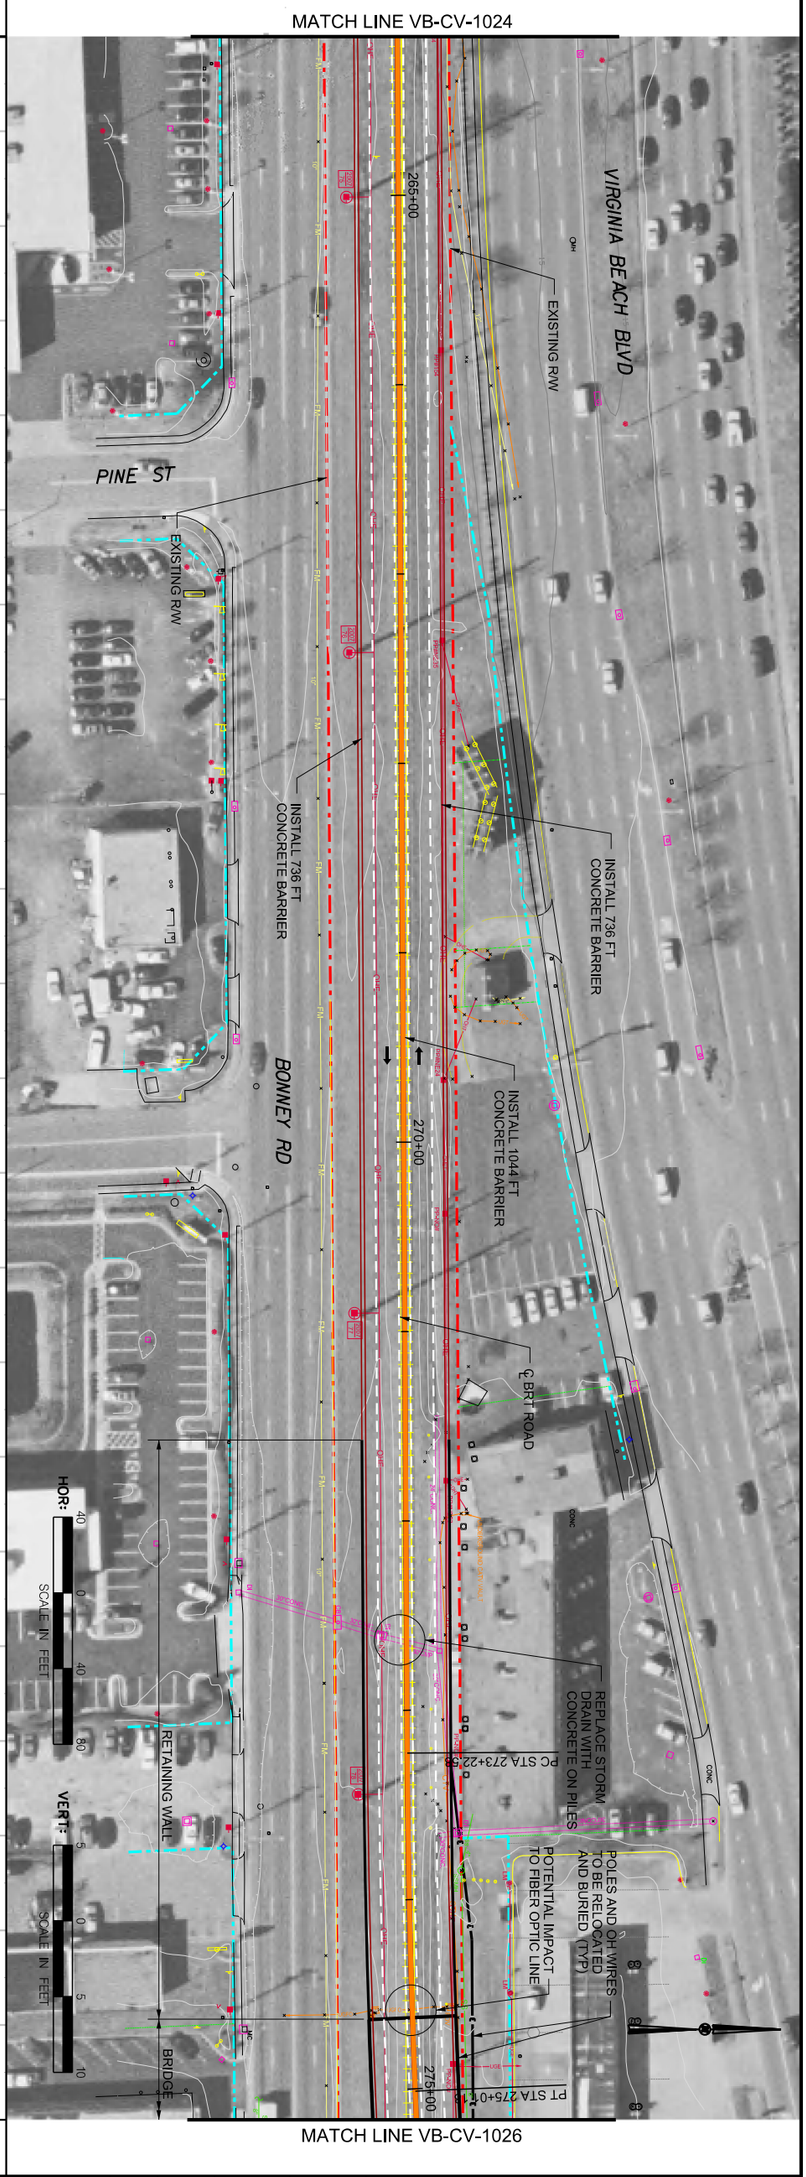

HAMPTON ROADS TRANSIT

PLANS PREPARED BY: HDR

VIRGINIA BEACH TRANSIT EXTENSION STUDY

NO.	REVISION DESCRIPTION	BY	DATE

DESIGN	SAB	DATE
DRWN	SAB	DATE
CKCK	KVL	DATE
APPR		DATE

BUS TRANSIT
PLAN / PROFILE
SHEET 25 OF 52

DRAFT

CONTRACT NO.

DRAWING NO.
VB-CV-1025

OF

2:37:22 PM

9/20/2013

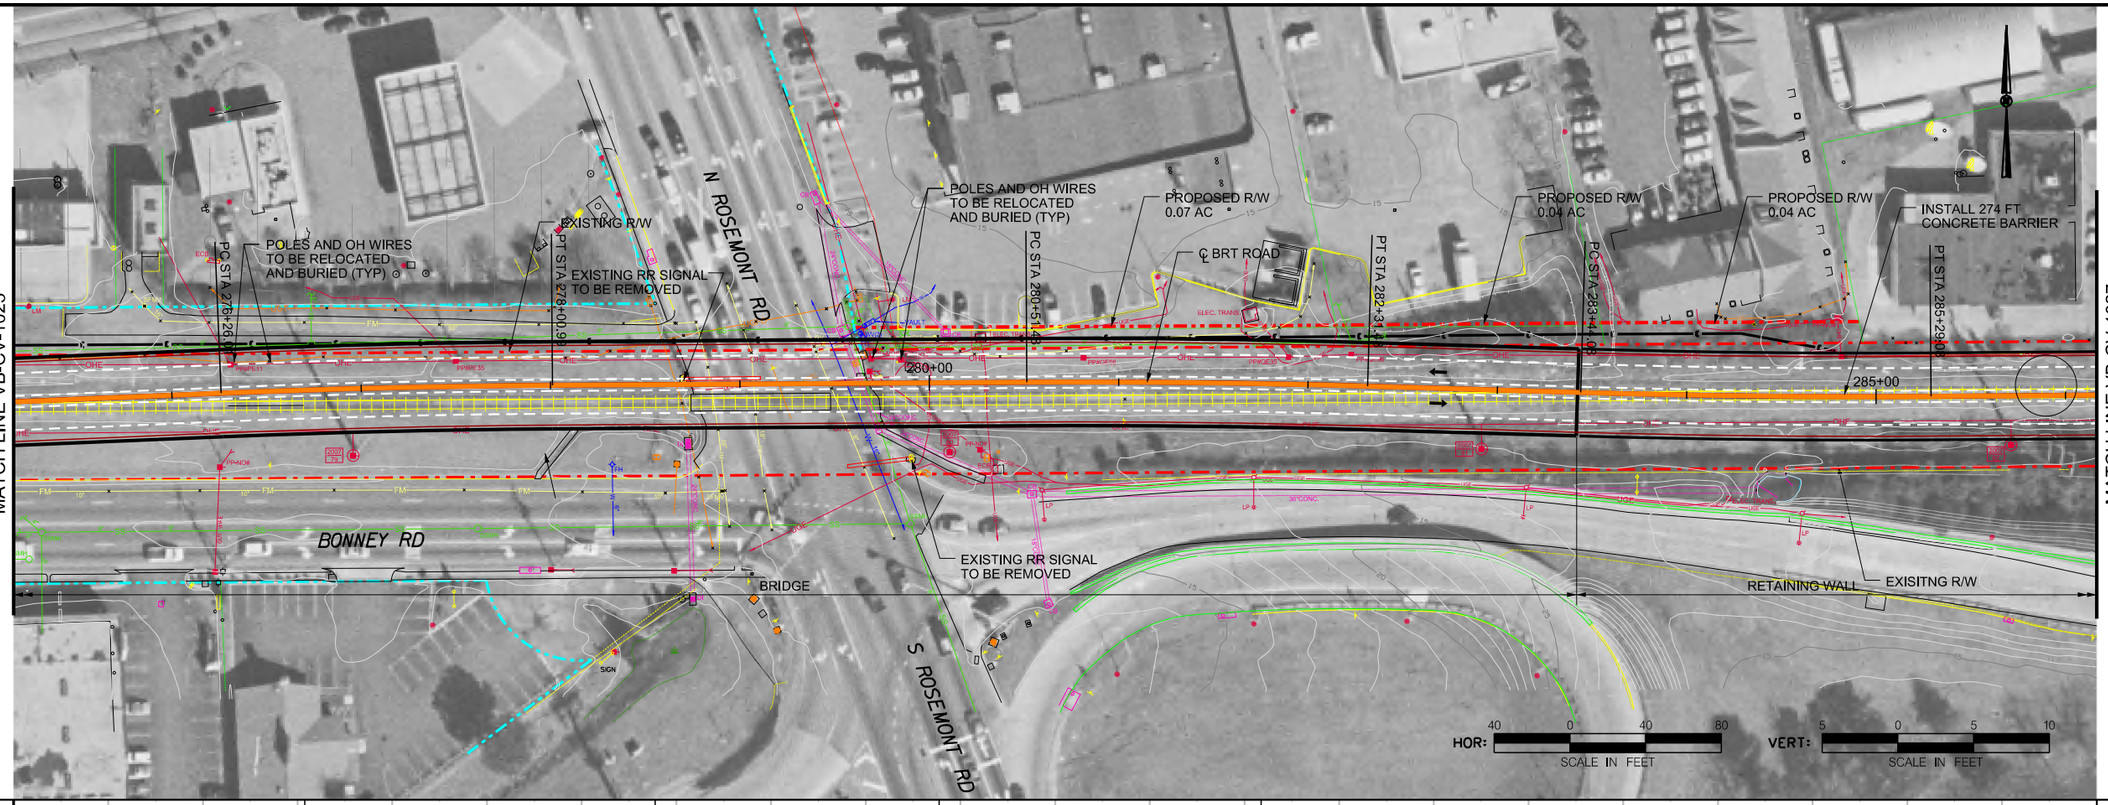

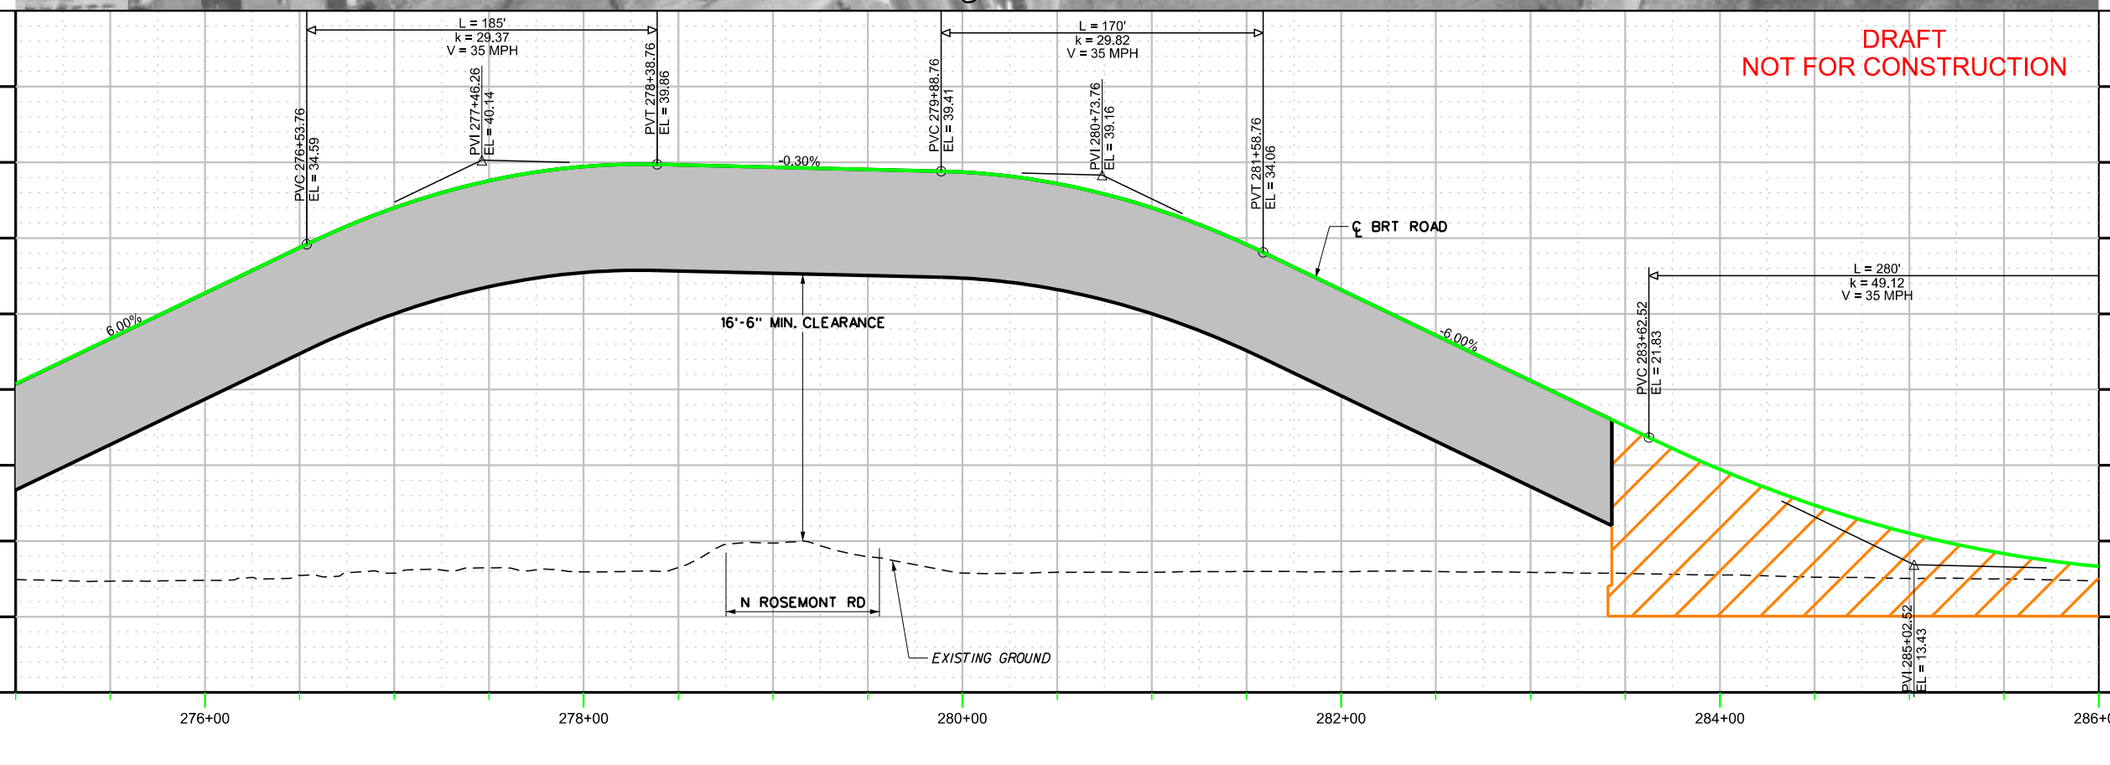

CONTRACT NO.	DRAWING NO.	OF
	VB-CV-1026	

BUS TRANSIT
PLAN / PROFILE
SHEET 26 OF 52

DRAFT

	DATE	DATE	DATE	DATE
	SAB	SAB	CKCK	KVL
	DESIGN	DRWN	CKCK	APPR

NO.	REVISION DESCRIPTION	BY	DATE

PLANS PREPARED BY:

HDR

HAMPTON ROADS TRANSIT

VIRGINIA BEACH TRANSIT EXTENSION STUDY

c:\pwworking\pitt\d0206617\S_VB-CV-1026.dgn

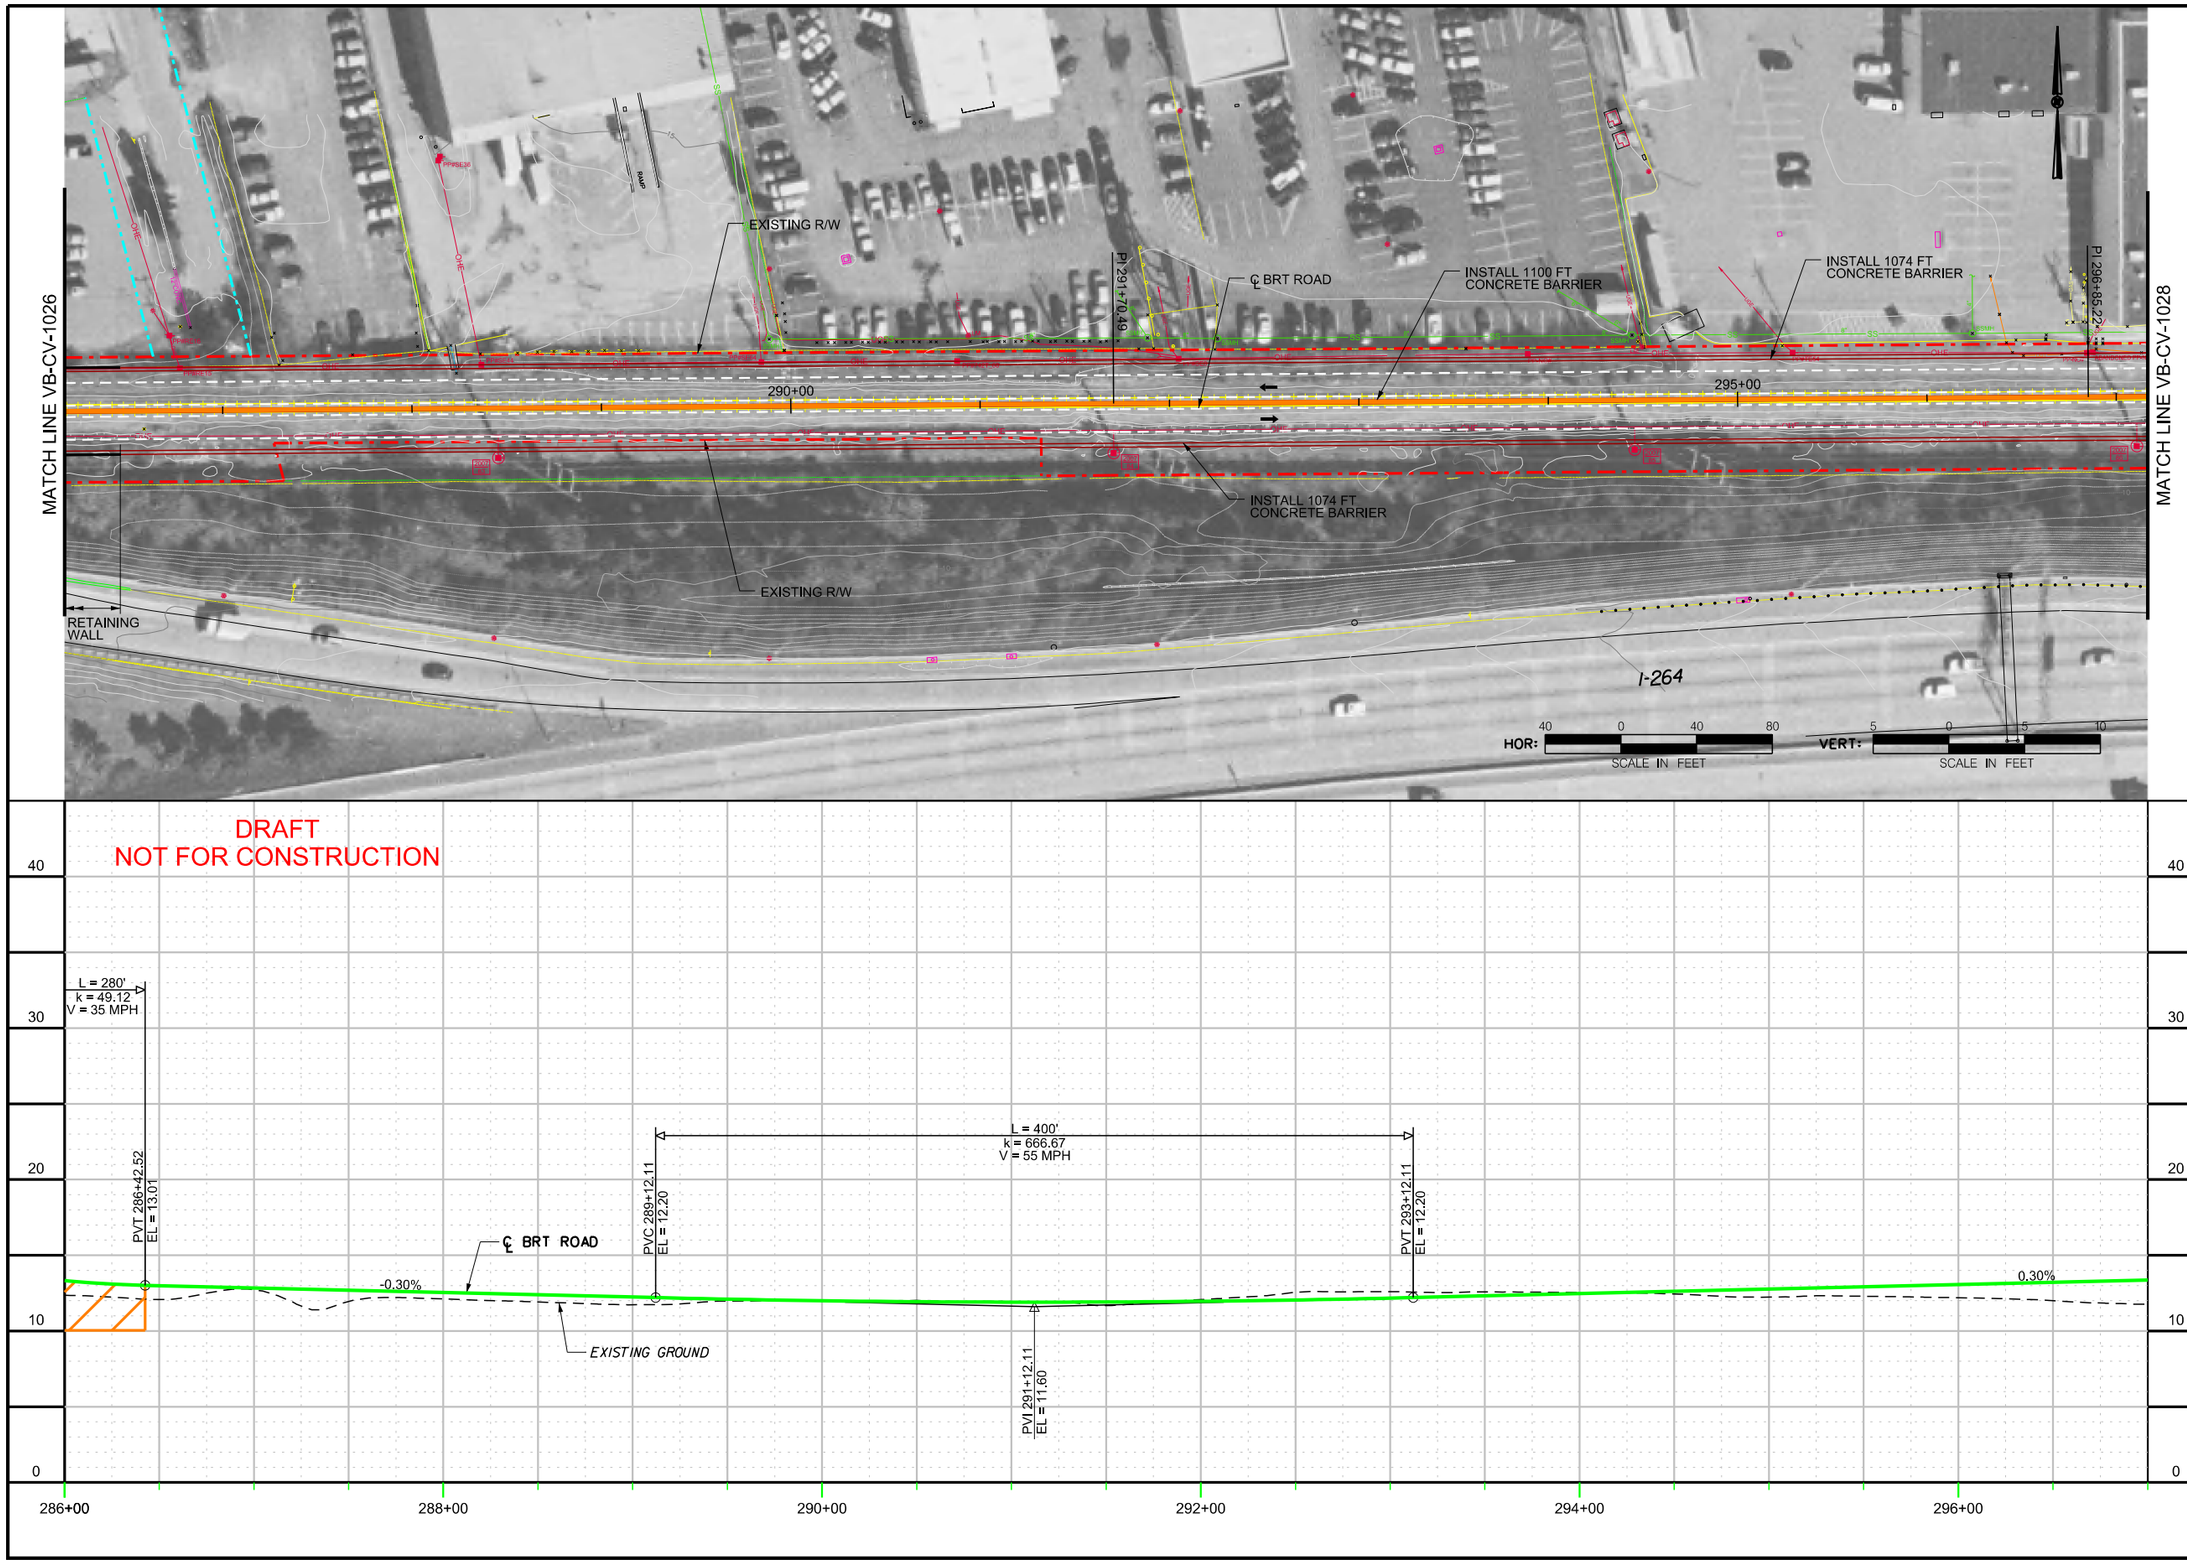

CONTRACT NO.

DRAWING NO. VB-CV-1027

OF

BUS TRANSIT
PLAN / PROFILE
SHEET 27 OF 52

DRAFT

NO.	REVISION DESCRIPTION	BY	DATE

APPR	CKCK	DRWN	DESIGN
KVL	SAB	SAB	SAB

DATE

PLANS PREPARED BY:

HDR

HAMPTON ROADS TRANSIT

VIRGINIA BEACH TRANSIT
EXTENSION STUDY

2:38:46 PM

9/20/2013

c:\pwworking\pitt\d0206617\S_VB-CV-1027.dgn

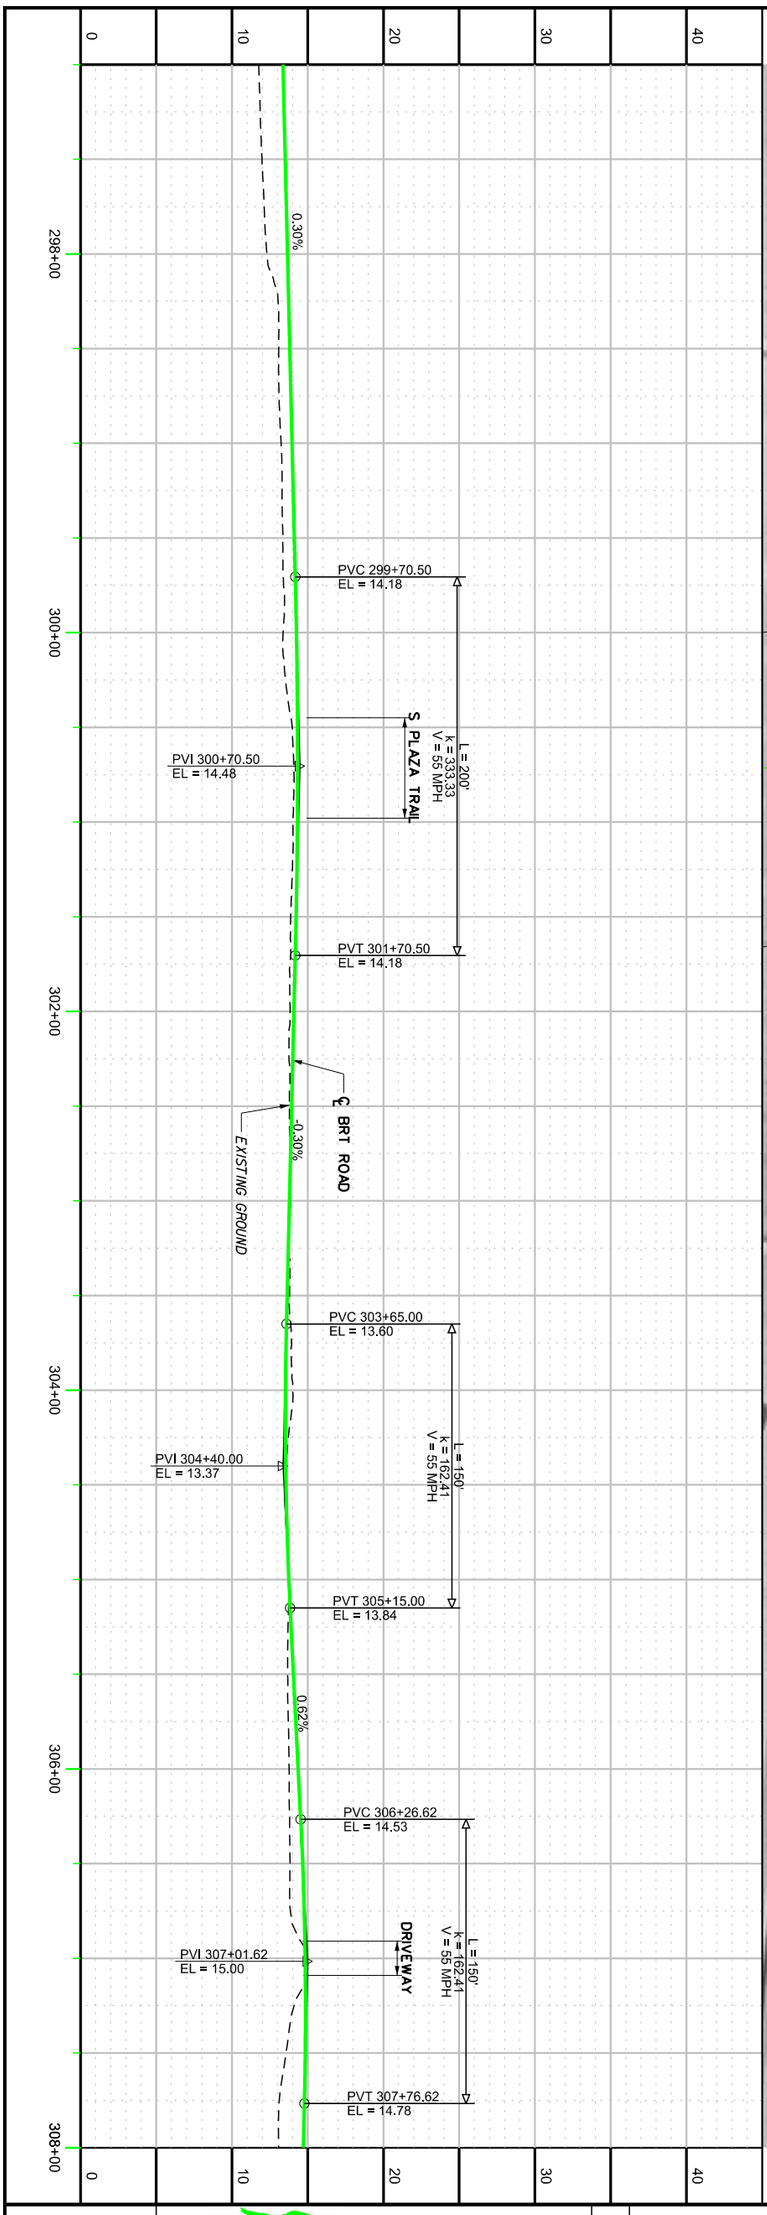

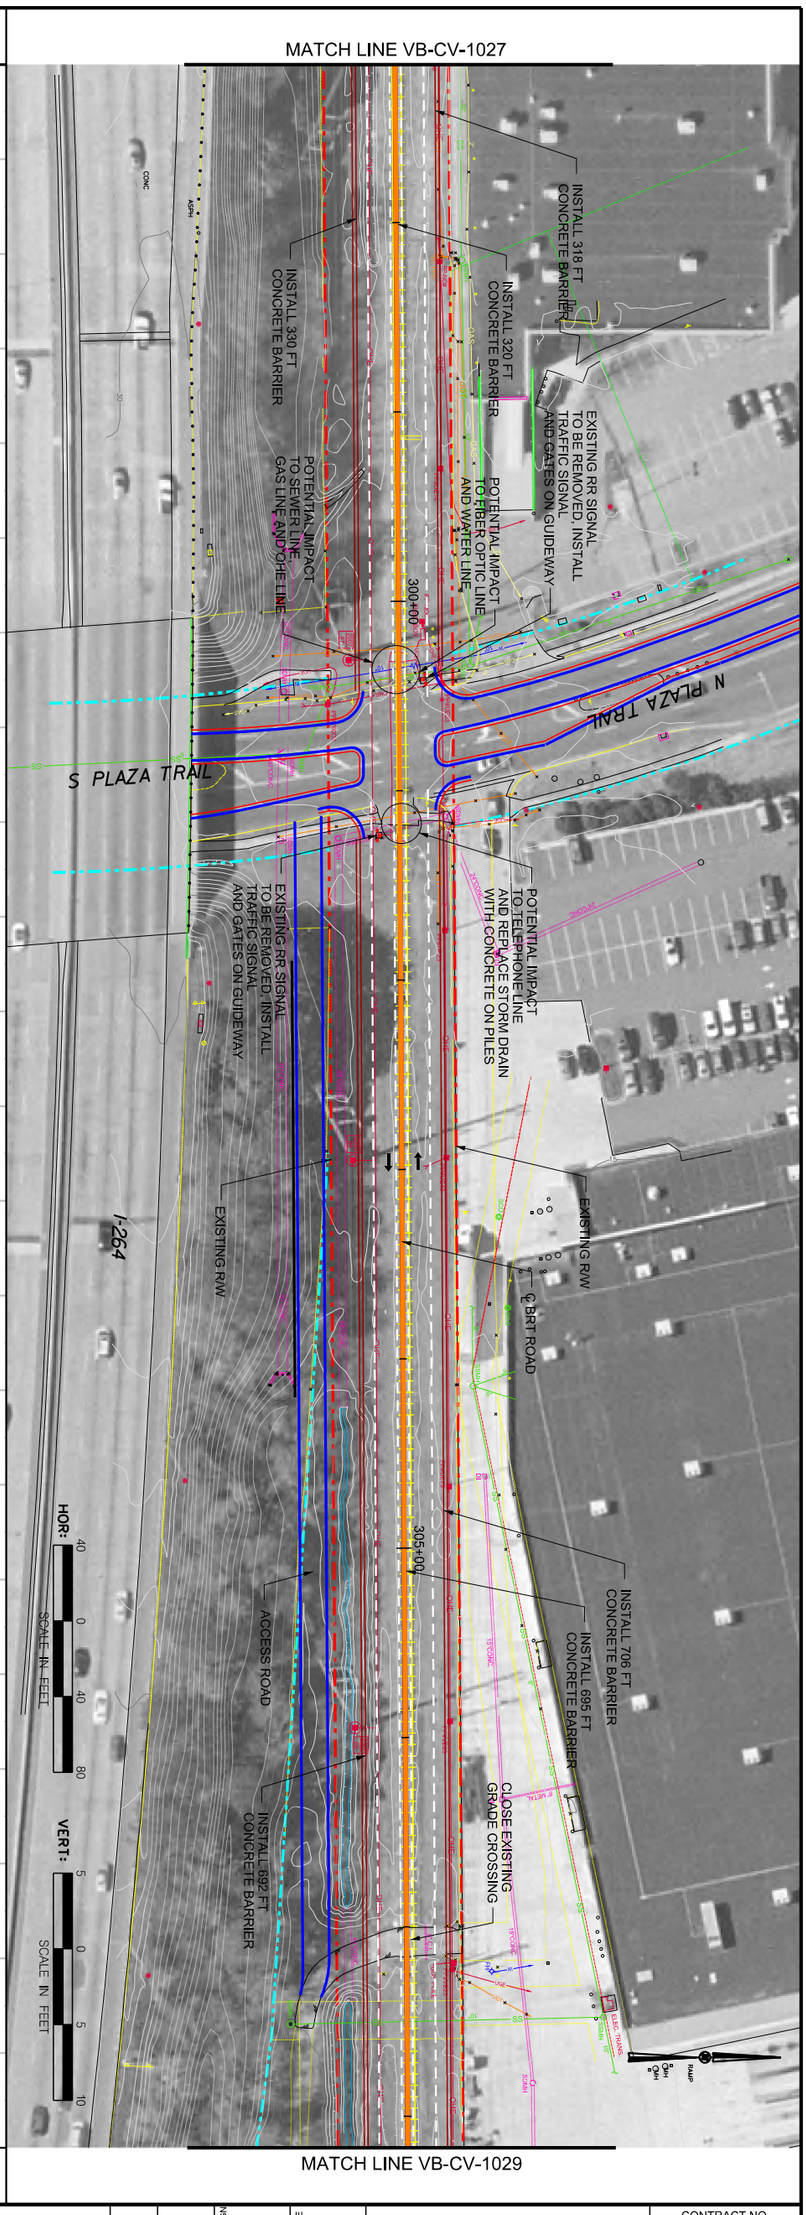

HAMPTON ROADS TRANSIT

PLANS PREPARED BY: HDR

VIRGINIA BEACH TRANSIT EXTENSION STUDY

NO.	REVISION DESCRIPTION	BY	DATE

DESIGN	SAB	DATE
DRWN	SAB	DATE
CKCK	KVL	DATE
APPR		DATE

BUS TRANSIT
PLAN / PROFILE
SHEET 28 OF 52

DRAFT

CONTRACT NO.

DRAWING NO.
VB-CV-1028

OF

2:41:28 PM

9/20/2013

c:\pwworking\pitt\d0206617\S_VB-CV-1029.dgn

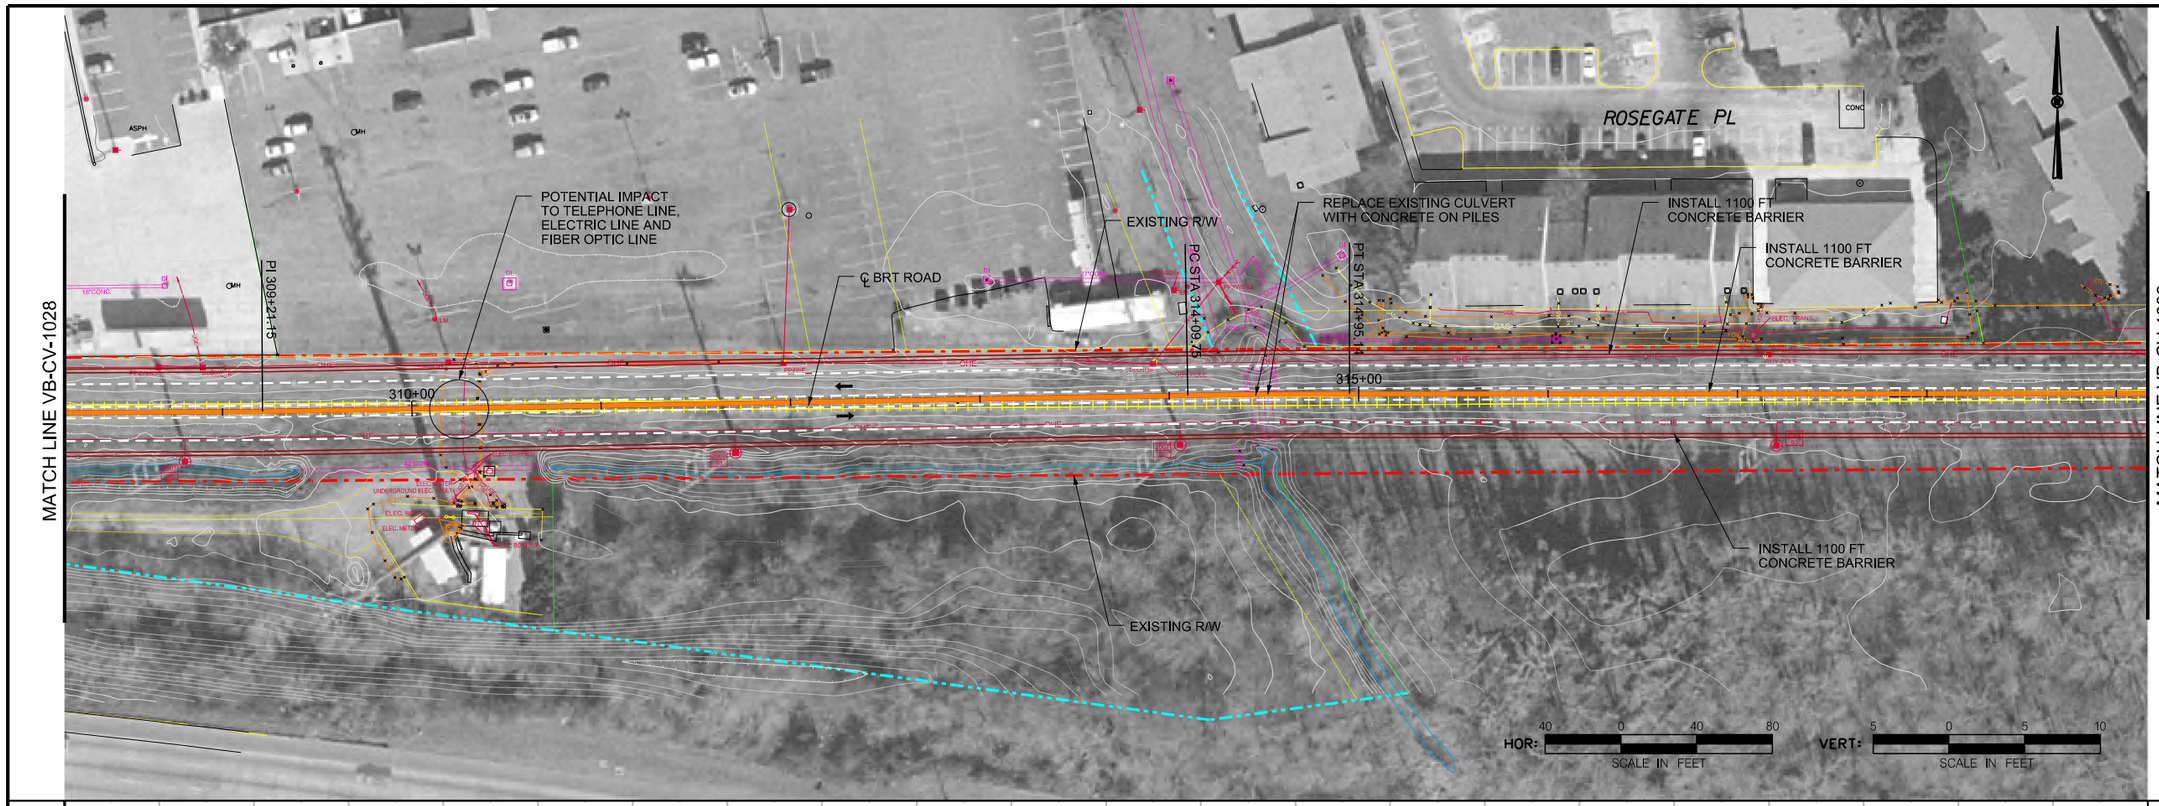

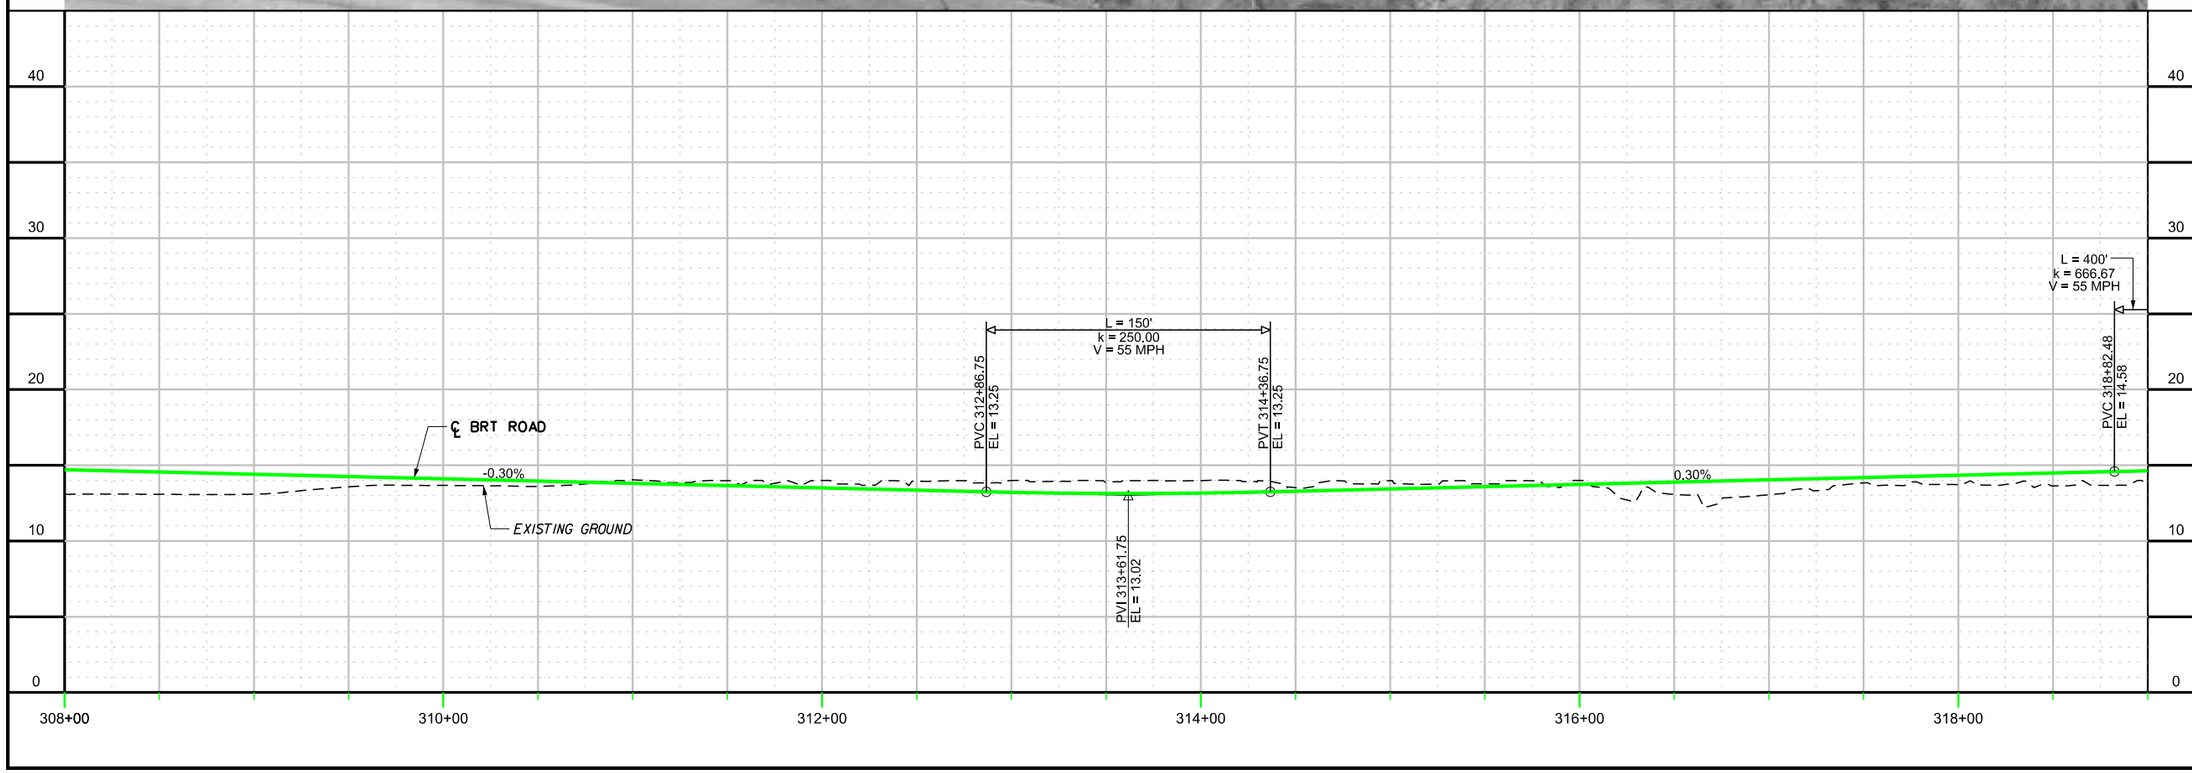

CONTRACT NO.

DRAWING NO. VB-CV-1029

OF

BUS TRANSIT
PLAN / PROFILE
SHEET 29 OF 52

DRAFT

APPR	DATE
CKCK KVL	DATE
DRWN SAB	DATE
DESIGN SAB	DATE

NO.	REVISION DESCRIPTION	BY	DATE

PLANS PREPARED BY:

HDR

HAMPTON ROADS TRANSIT

VIRGINIA BEACH TRANSIT EXTENSION STUDY

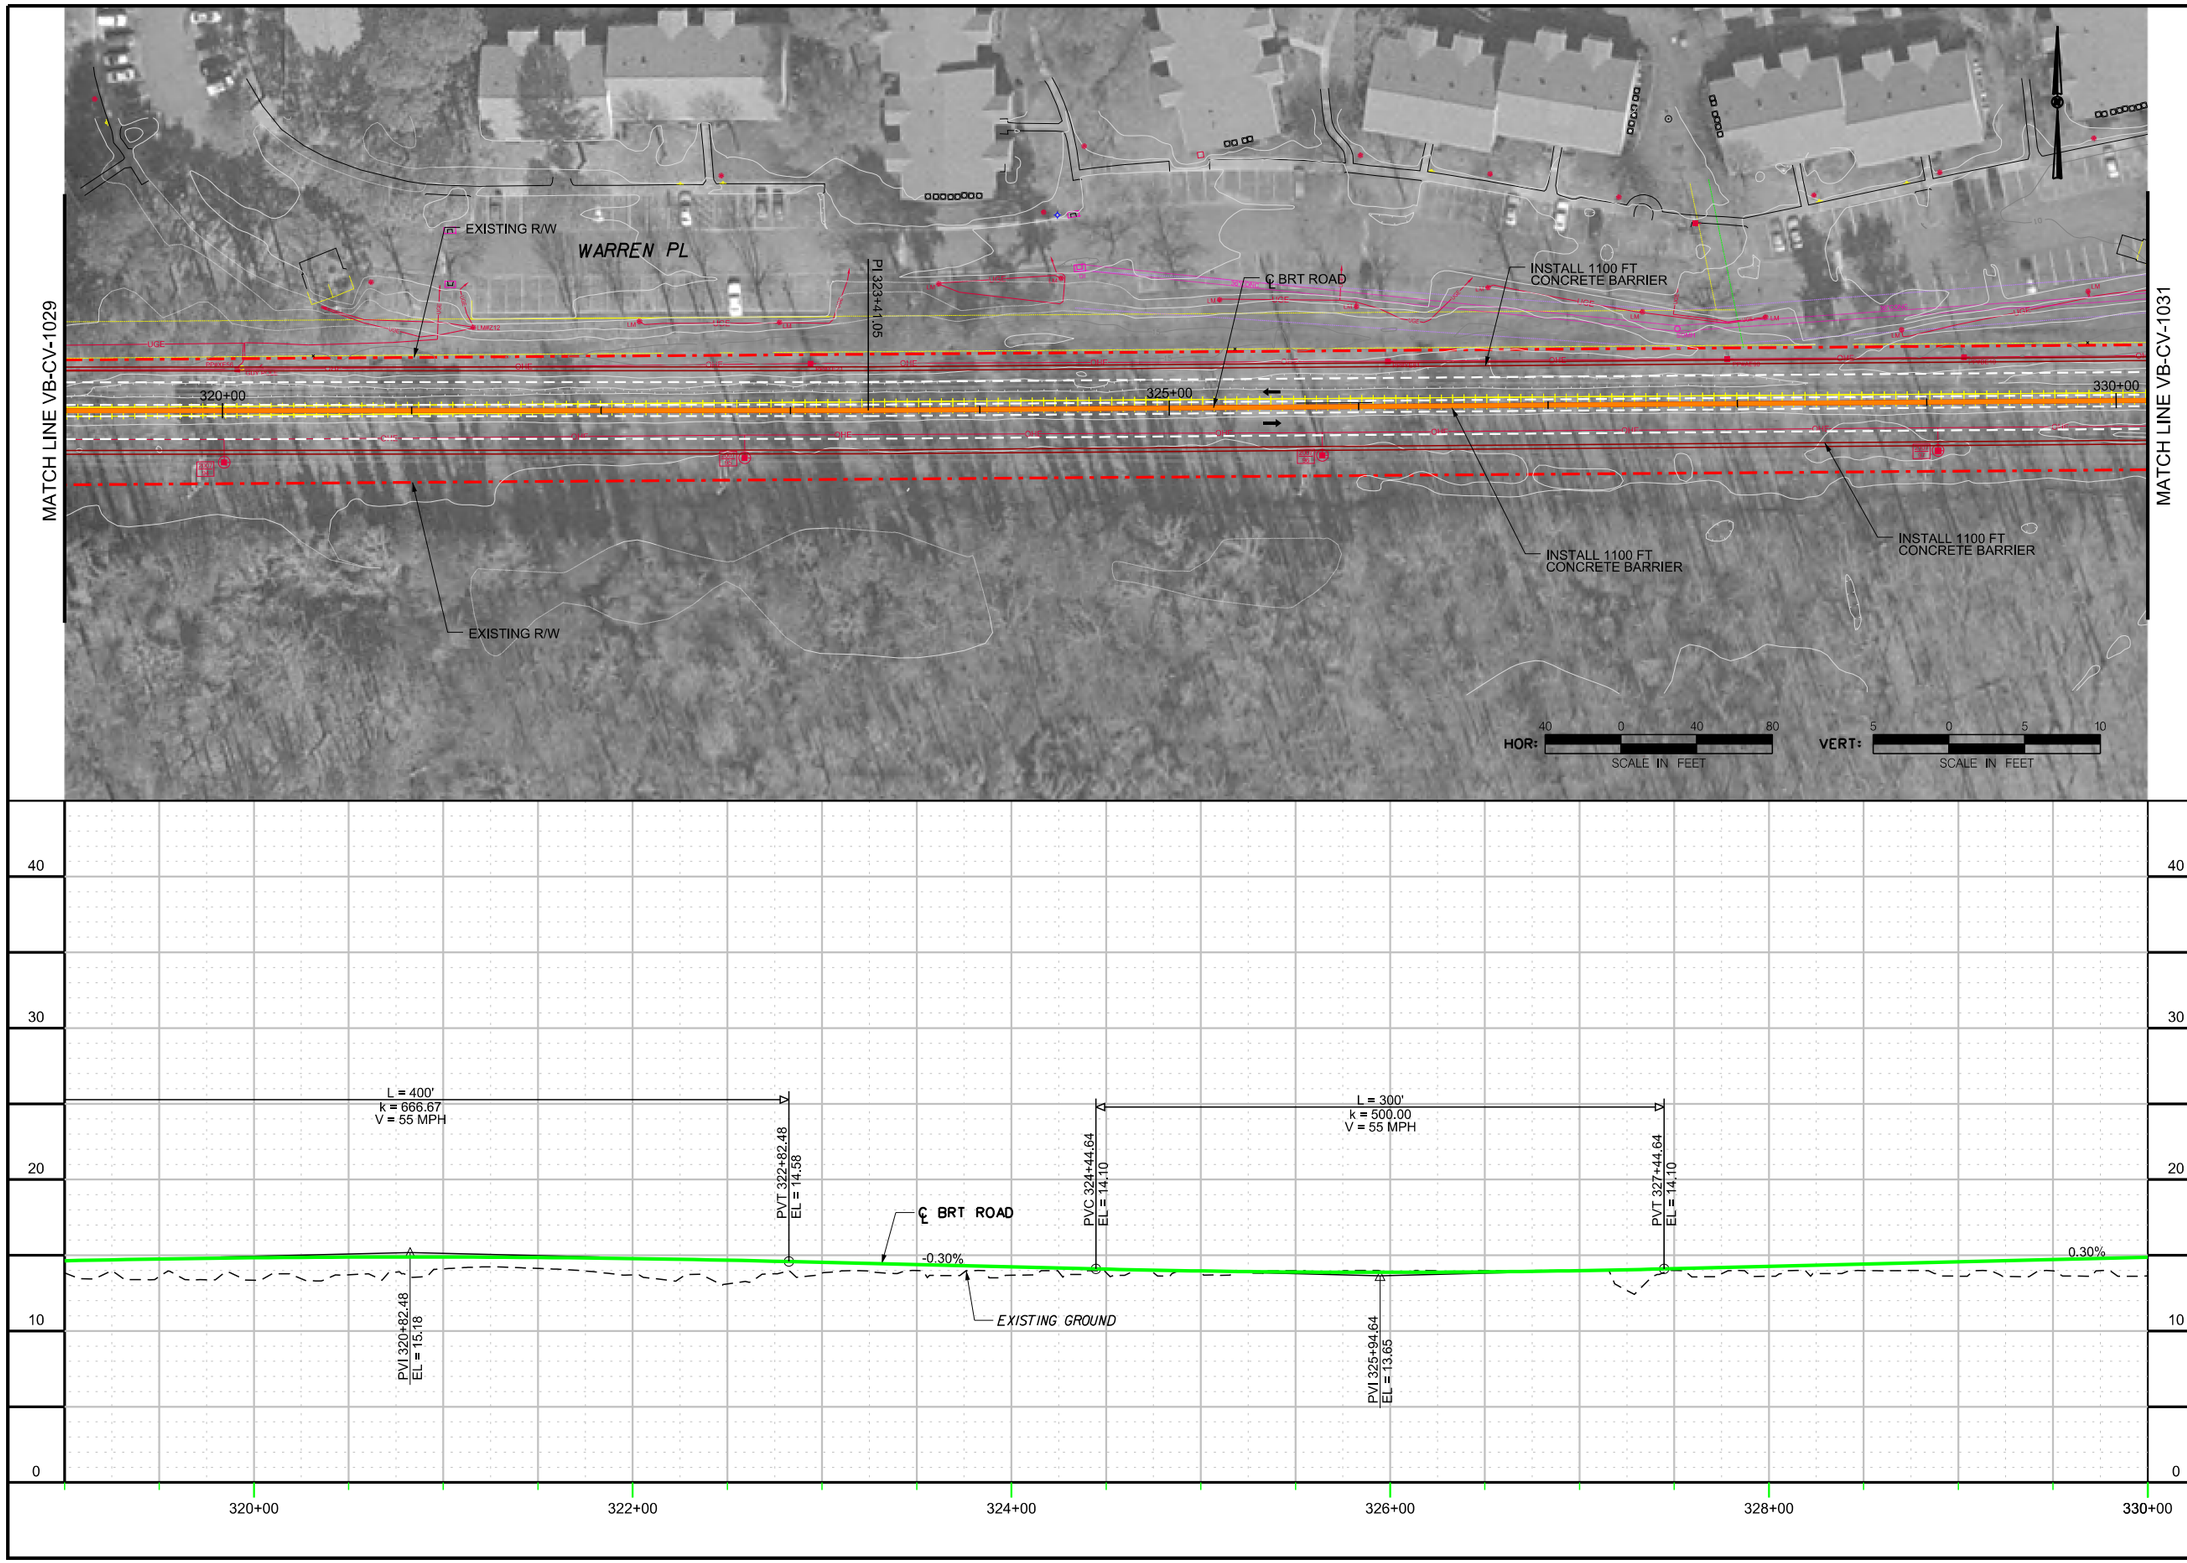

CONTRACT NO.

DRAWING NO. VB-CV-1030

OF

BUS TRANSIT
PLAN / PROFILE
SHEET 30 OF 52

DRAFT

APPR	DATE
CKCK KVL	DATE
DRWN SAB	DATE
DESIGN SAB	DATE

NO.	REVISION DESCRIPTION	BY	DATE

PLANS PREPARED BY:

HDR

HAMPTON ROADS TRANSIT

VIRGINIA BEACH TRANSIT EXTENSION STUDY

2:42:50 PM

9/20/2013

c:\pwworking\pitt\d0206617\S_VB-CV-1030.dgn

2:44:10 PM

9/20/2013

c:\pwworking\pitt\d0206617\S_VB-CV-1031.dgn

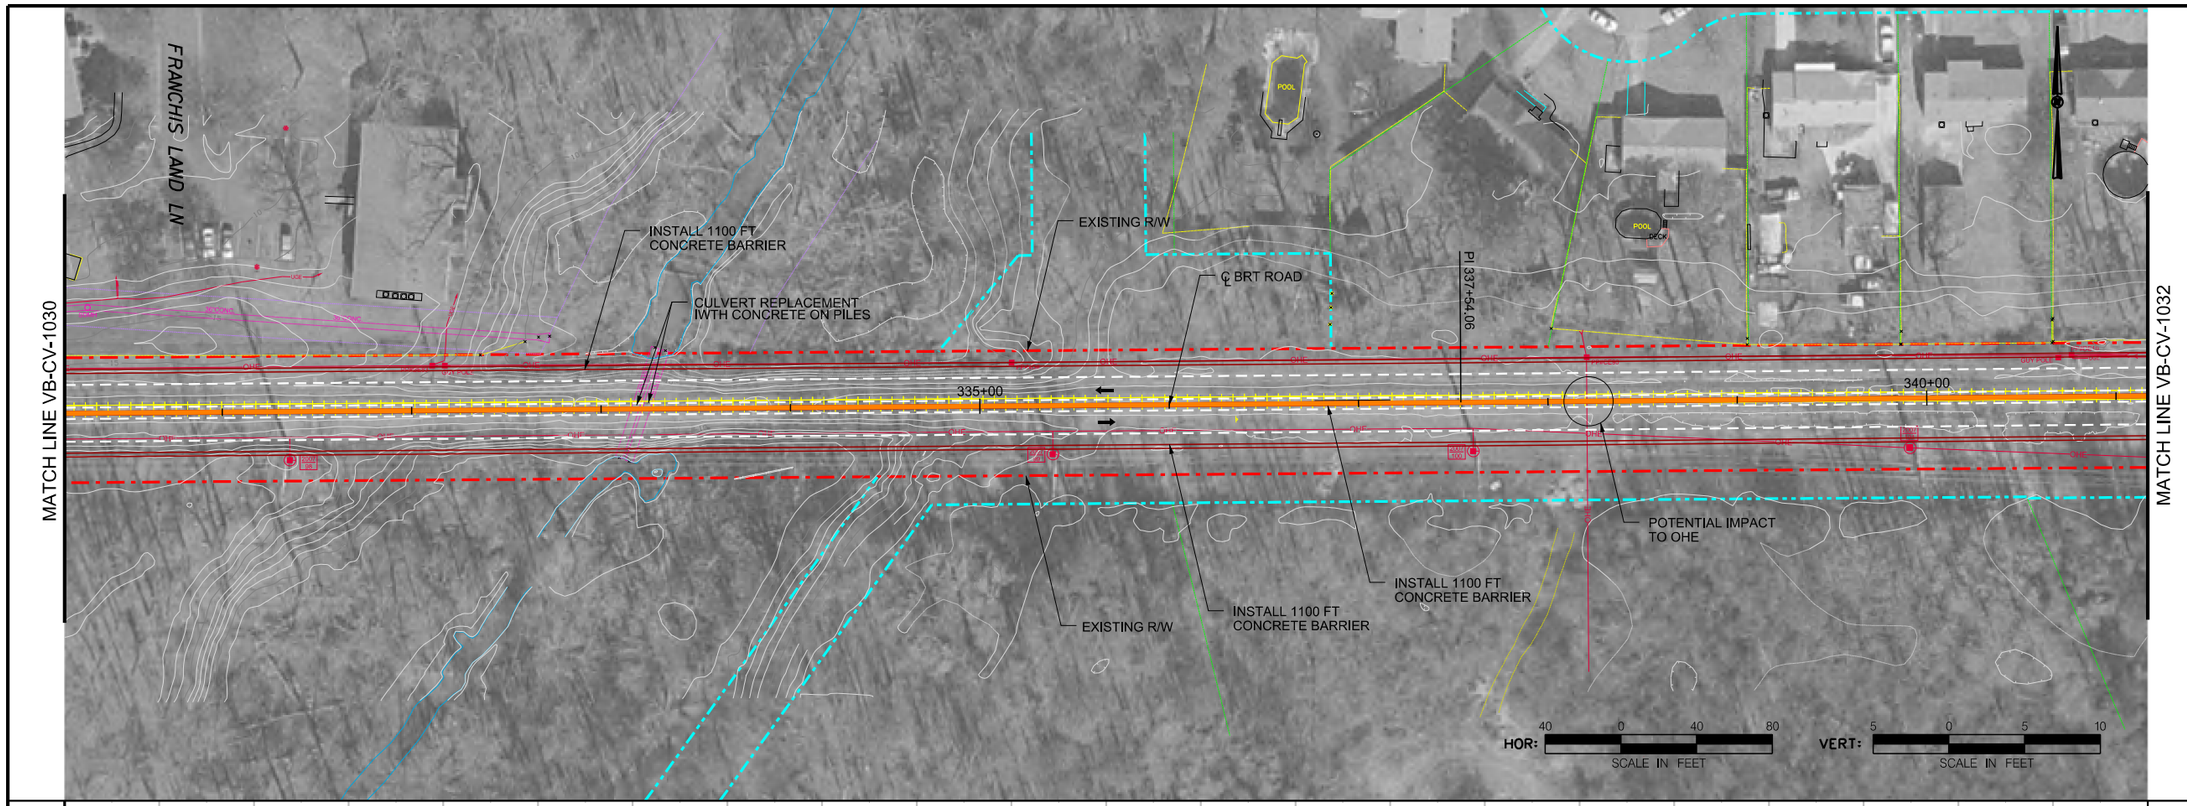

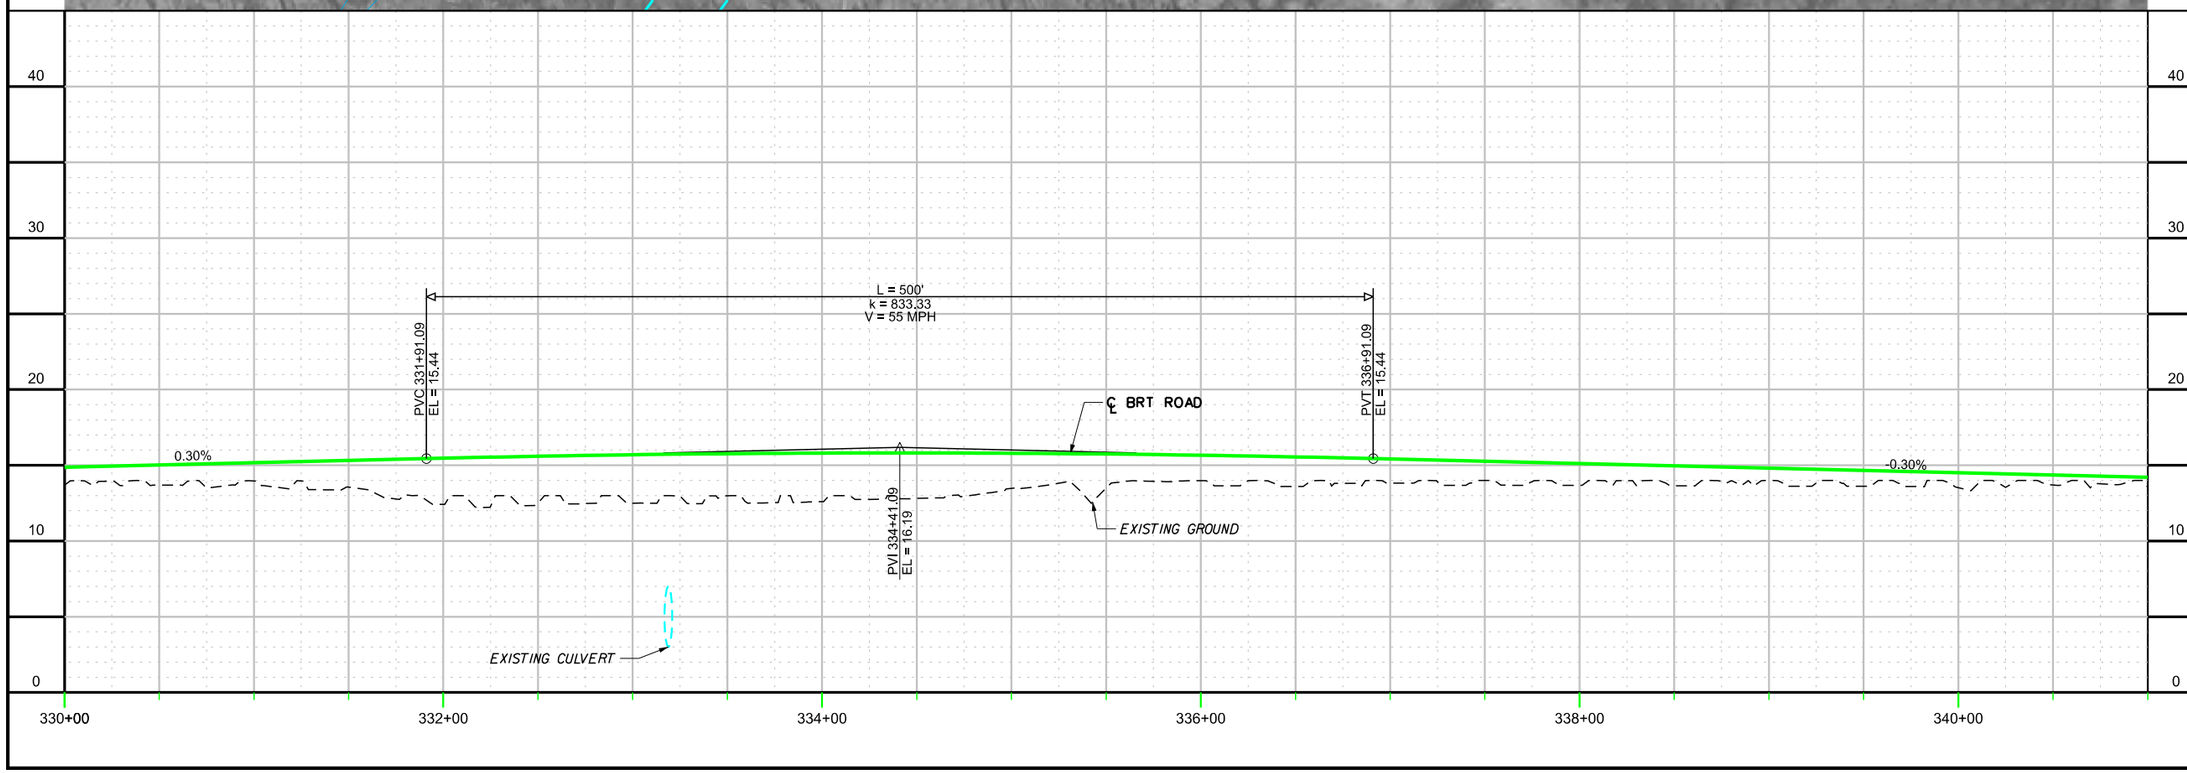

CONTRACT NO.

DRAWING NO. VB-CV-1031

OF

BUS TRANSIT
PLAN / PROFILE
SHEET 31 OF 52

DRAFT

APPR.	DATE
KVL	DATE
CKCK	DATE
DRWN SAB	DATE
DESIGN SAB	DATE

NO.	REVISION DESCRIPTION	BY	DATE

PLANS PREPARED BY:

HDR

HAMPTON ROADS TRANSIT

VIRGINIA BEACH TRANSIT EXTENSION STUDY

2:45:32 PM

9/20/2013

c:\pwworking\pitt\d0206617\S_VB-CV-1032.dgn

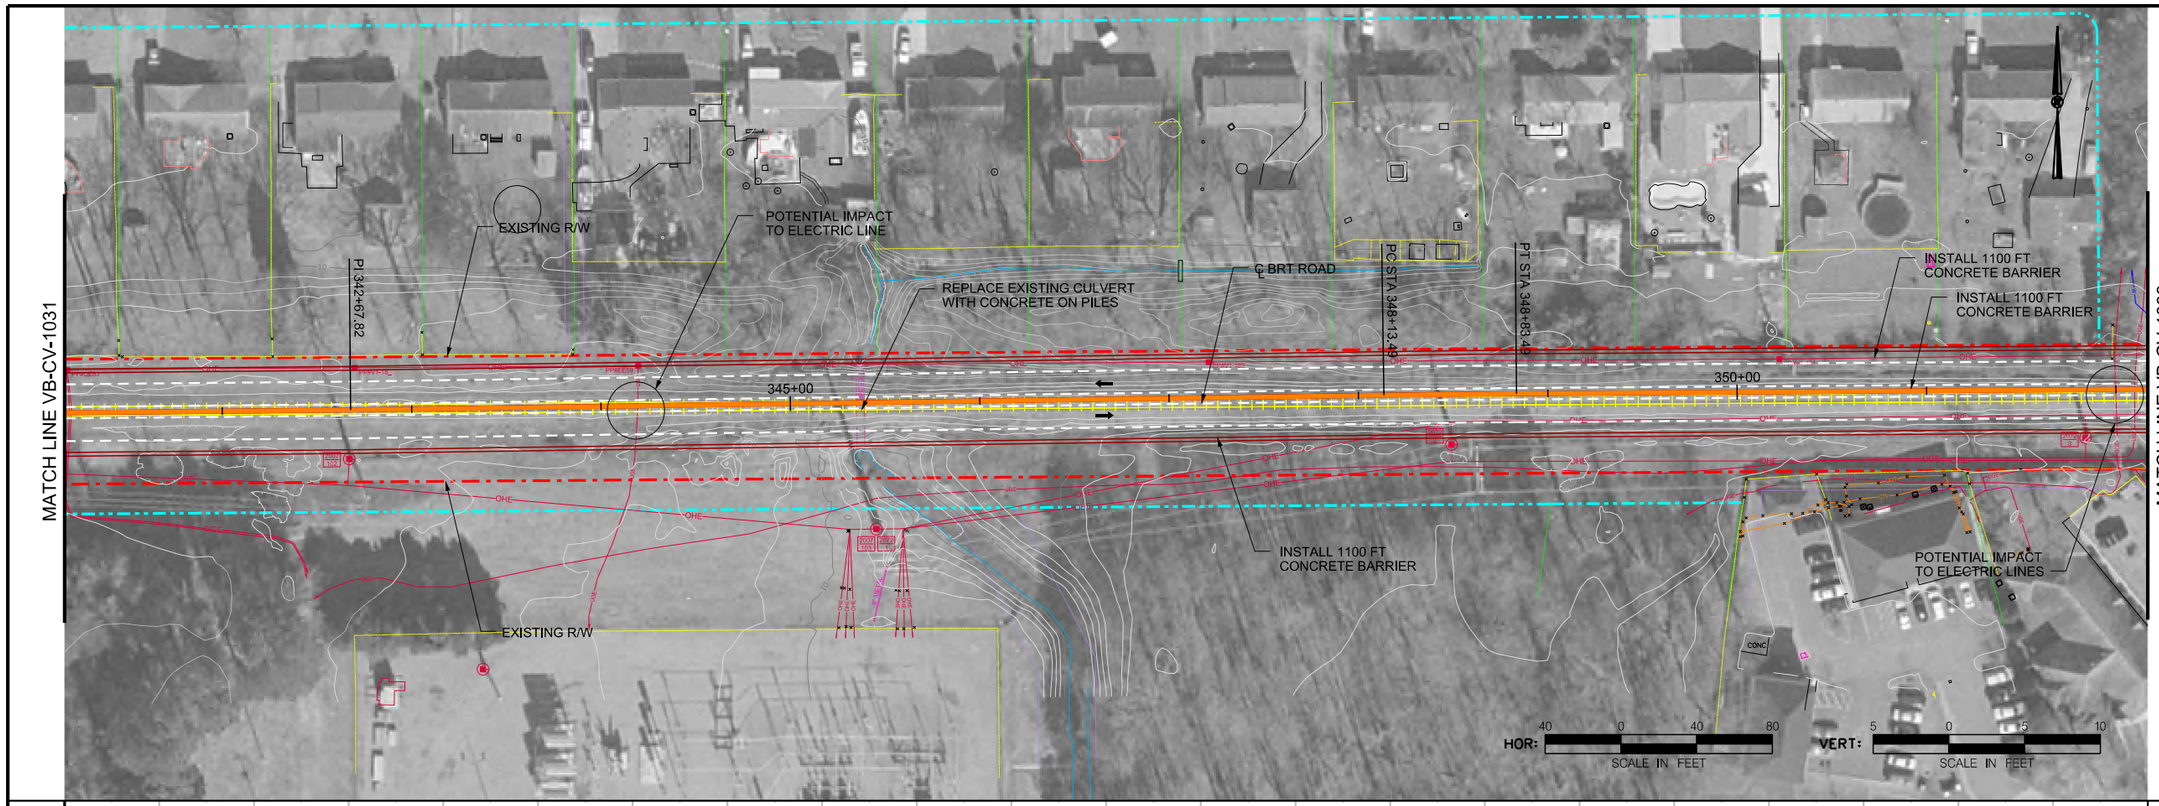

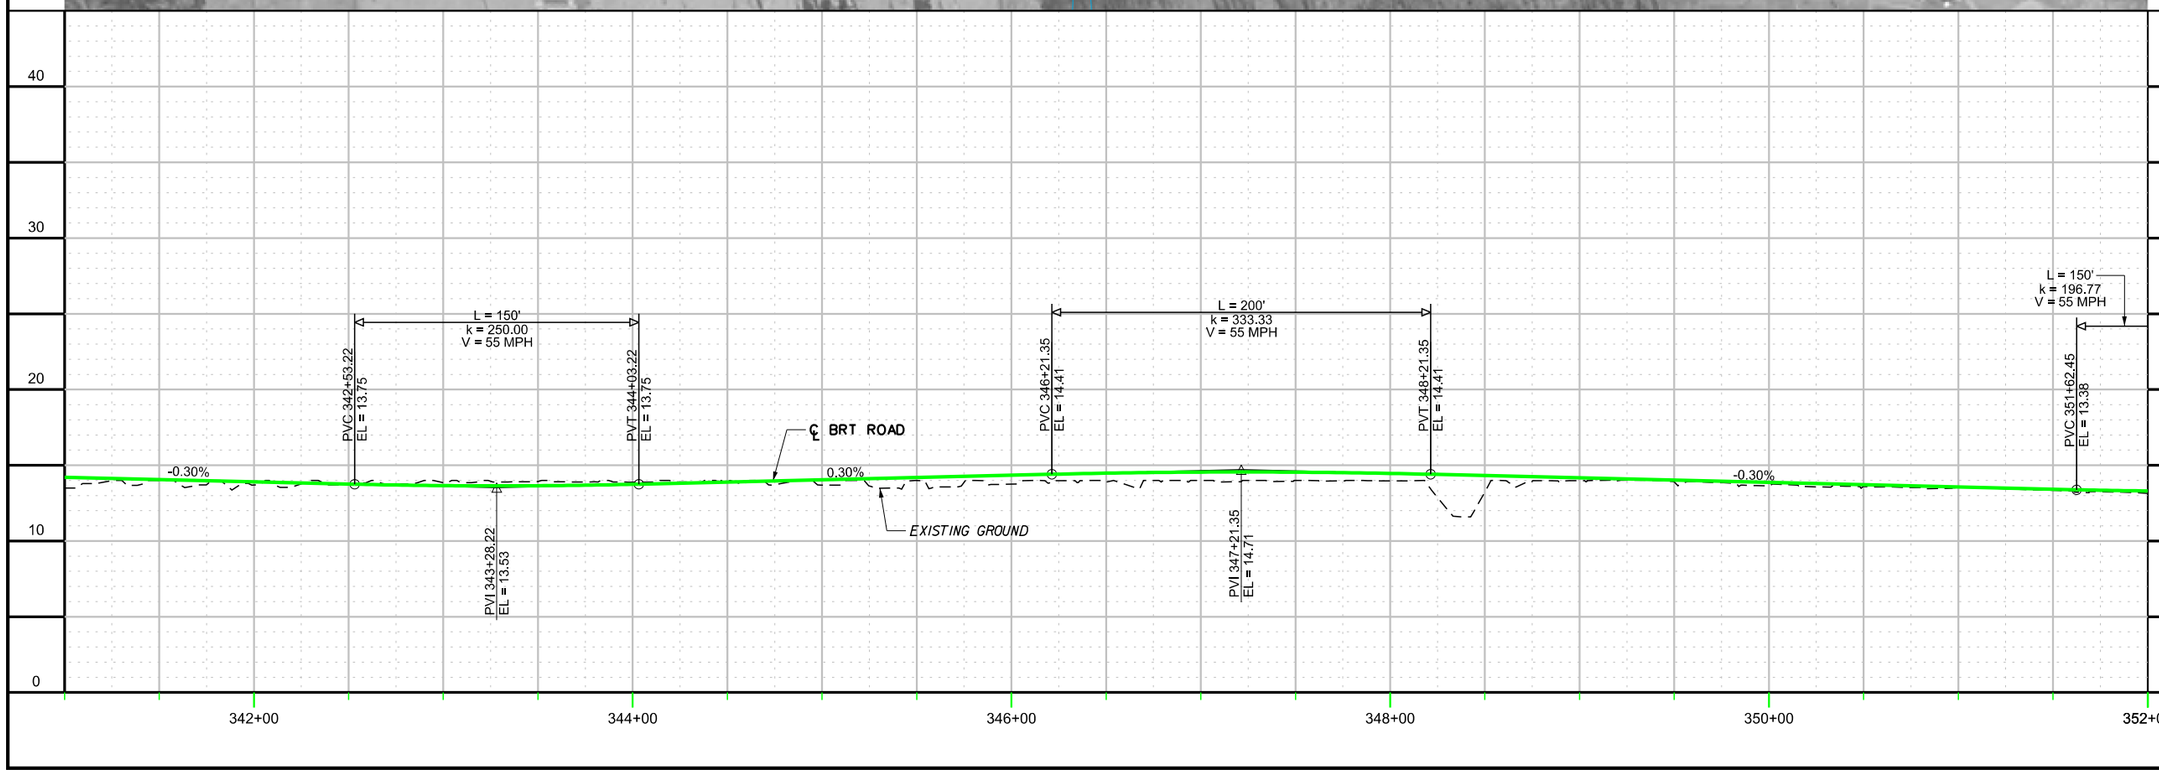

CONTRACT NO.

DRAWING NO. VB-CV-1032

OF

BUS TRANSIT
PLAN / PROFILE
SHEET 32 OF 52

DRAFT

APPR	DATE	CHCK	DATE	DRWN	DATE	DESIGN	DATE
		KVL		SAB		SAB	

NO.	REVISION DESCRIPTION	BY	DATE

PLANS PREPARED BY:

HDR

HAMPTON ROADS TRANSIT

VIRGINIA BEACH TRANSIT
EXTENSION STUDY

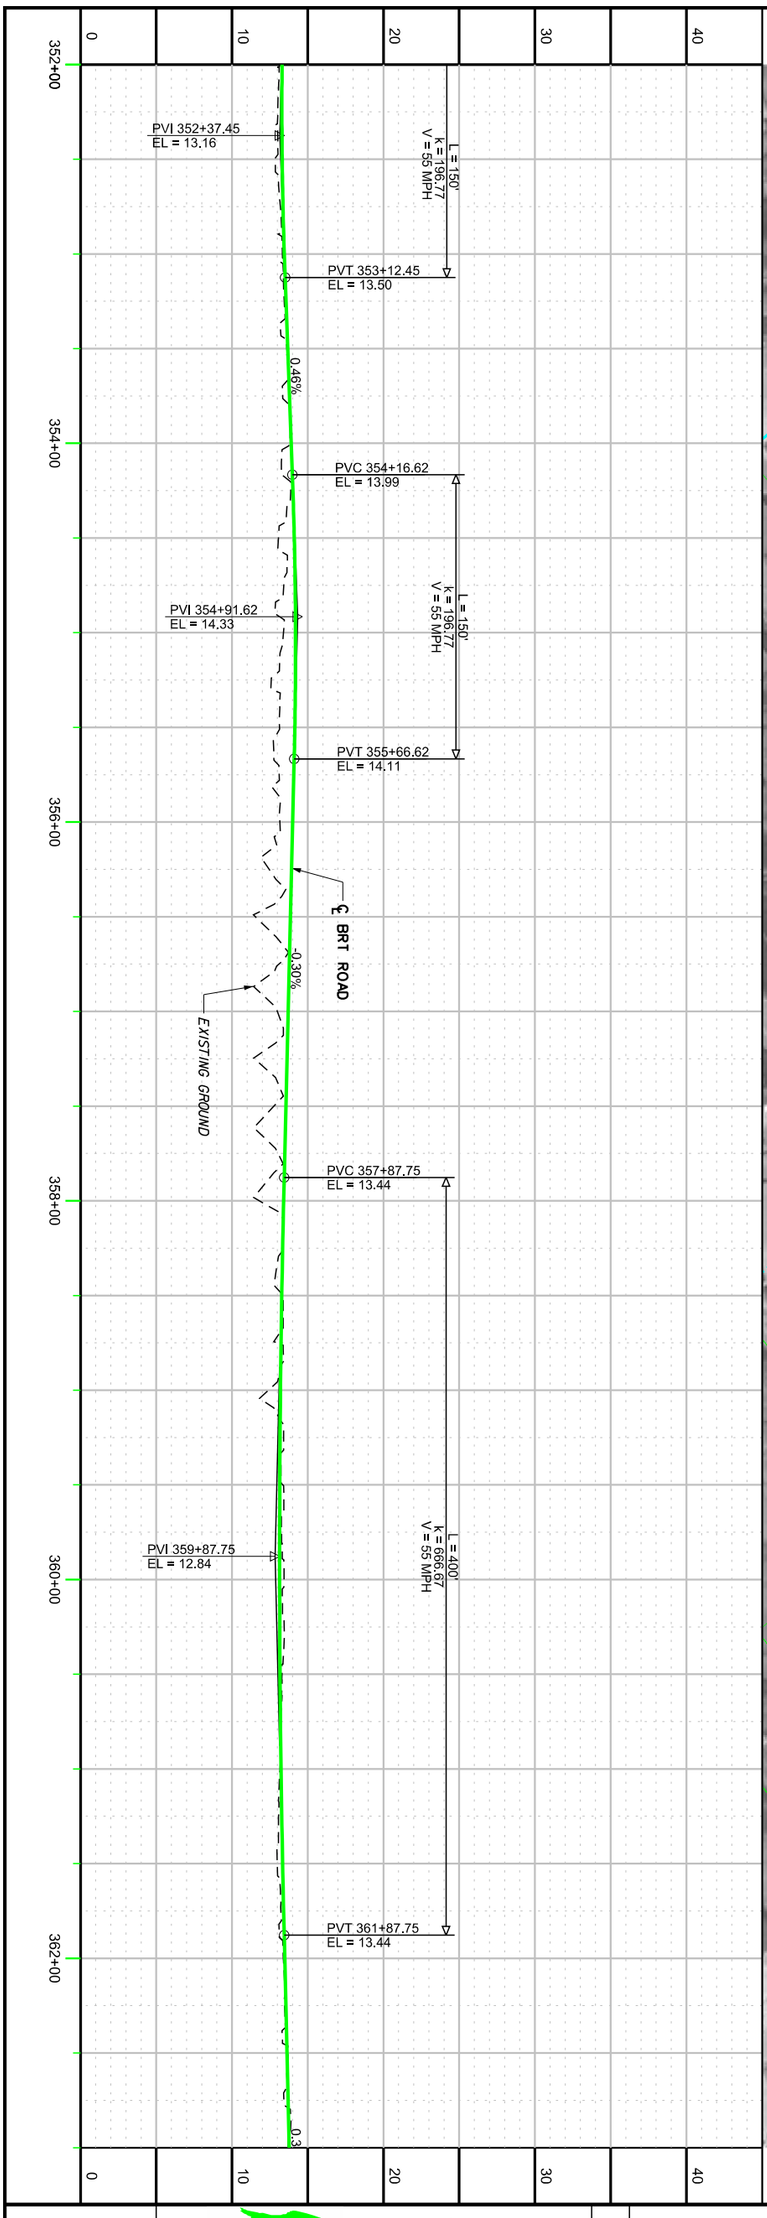

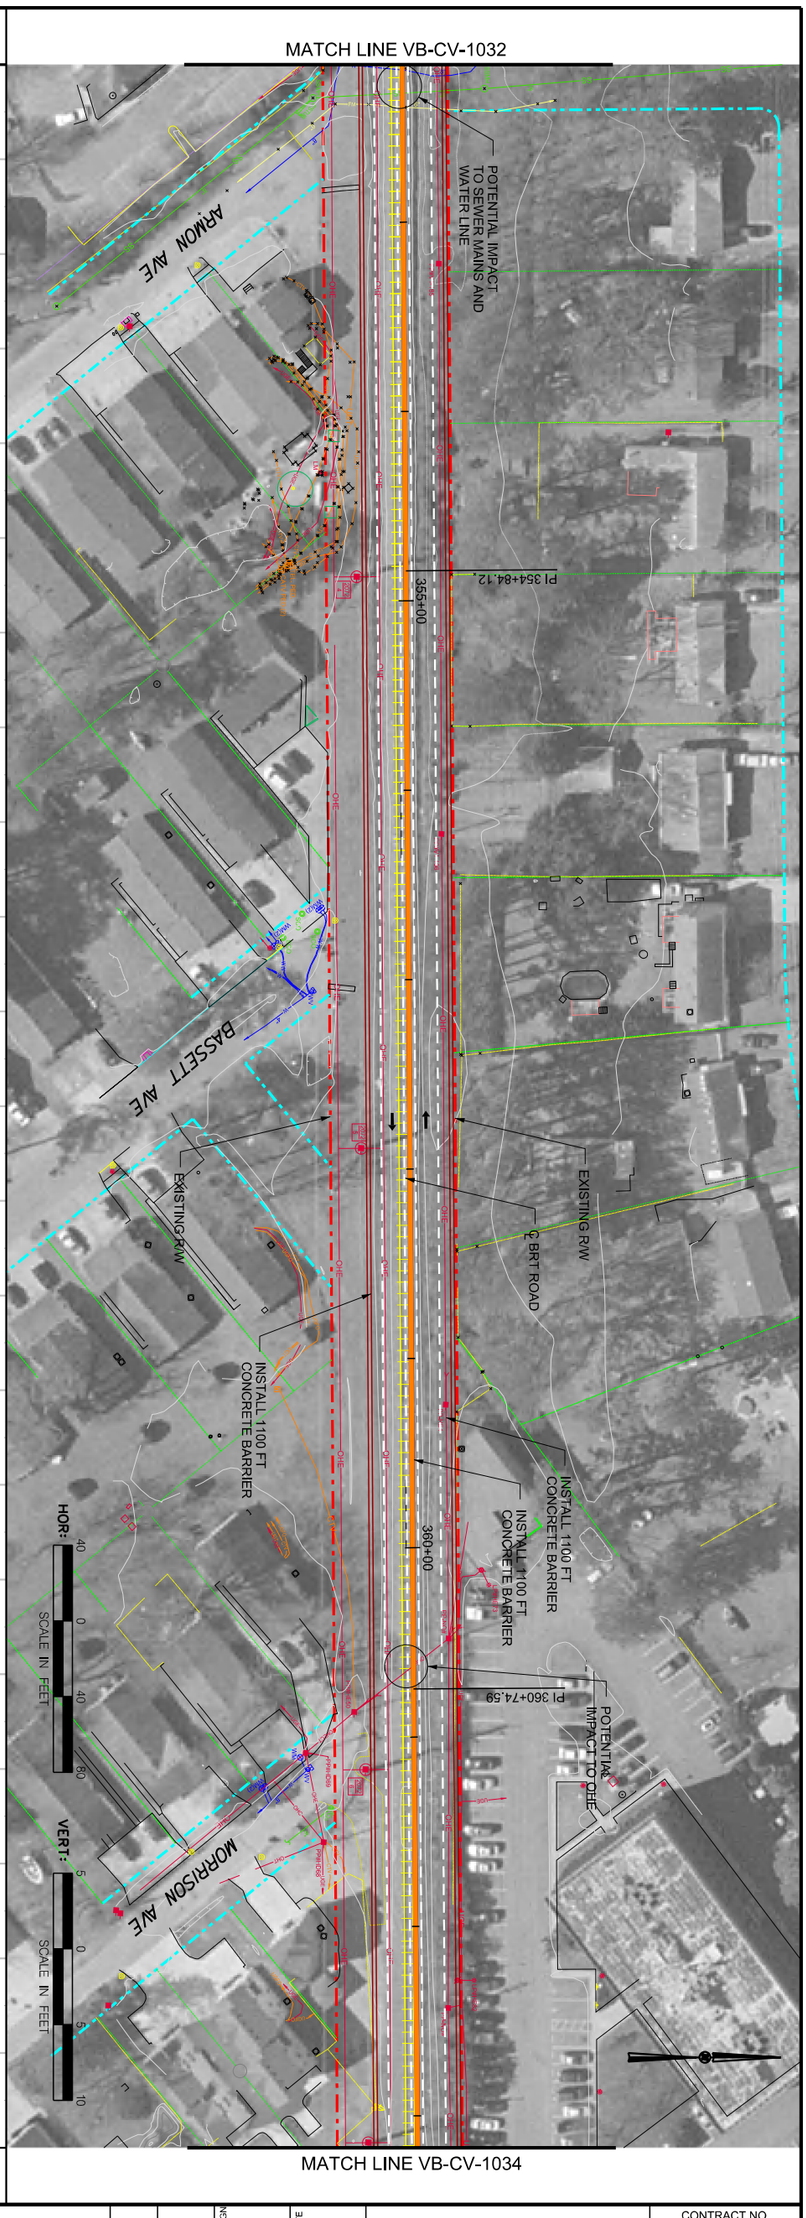

HAMPTON ROADS TRANSIT

PLANS PREPARED BY: HDR

VIRGINIA BEACH TRANSIT EXTENSION STUDY

NO.	REVISION DESCRIPTION	BY	DATE

DESIGN	SAB	DATE
DRWN	SAB	DATE
CKCK	KVL	DATE
APPR		DATE

BUS TRANSIT
PLAN / PROFILE
SHEET 33 OF 52

DRAFT

CONTRACT NO.

DRAWING NO.
VB-CV-1033

OF

2:48:18 PM

9/20/2013

c:\pwworking\pitt\d0206617\S_VB-CV-1034.dgn

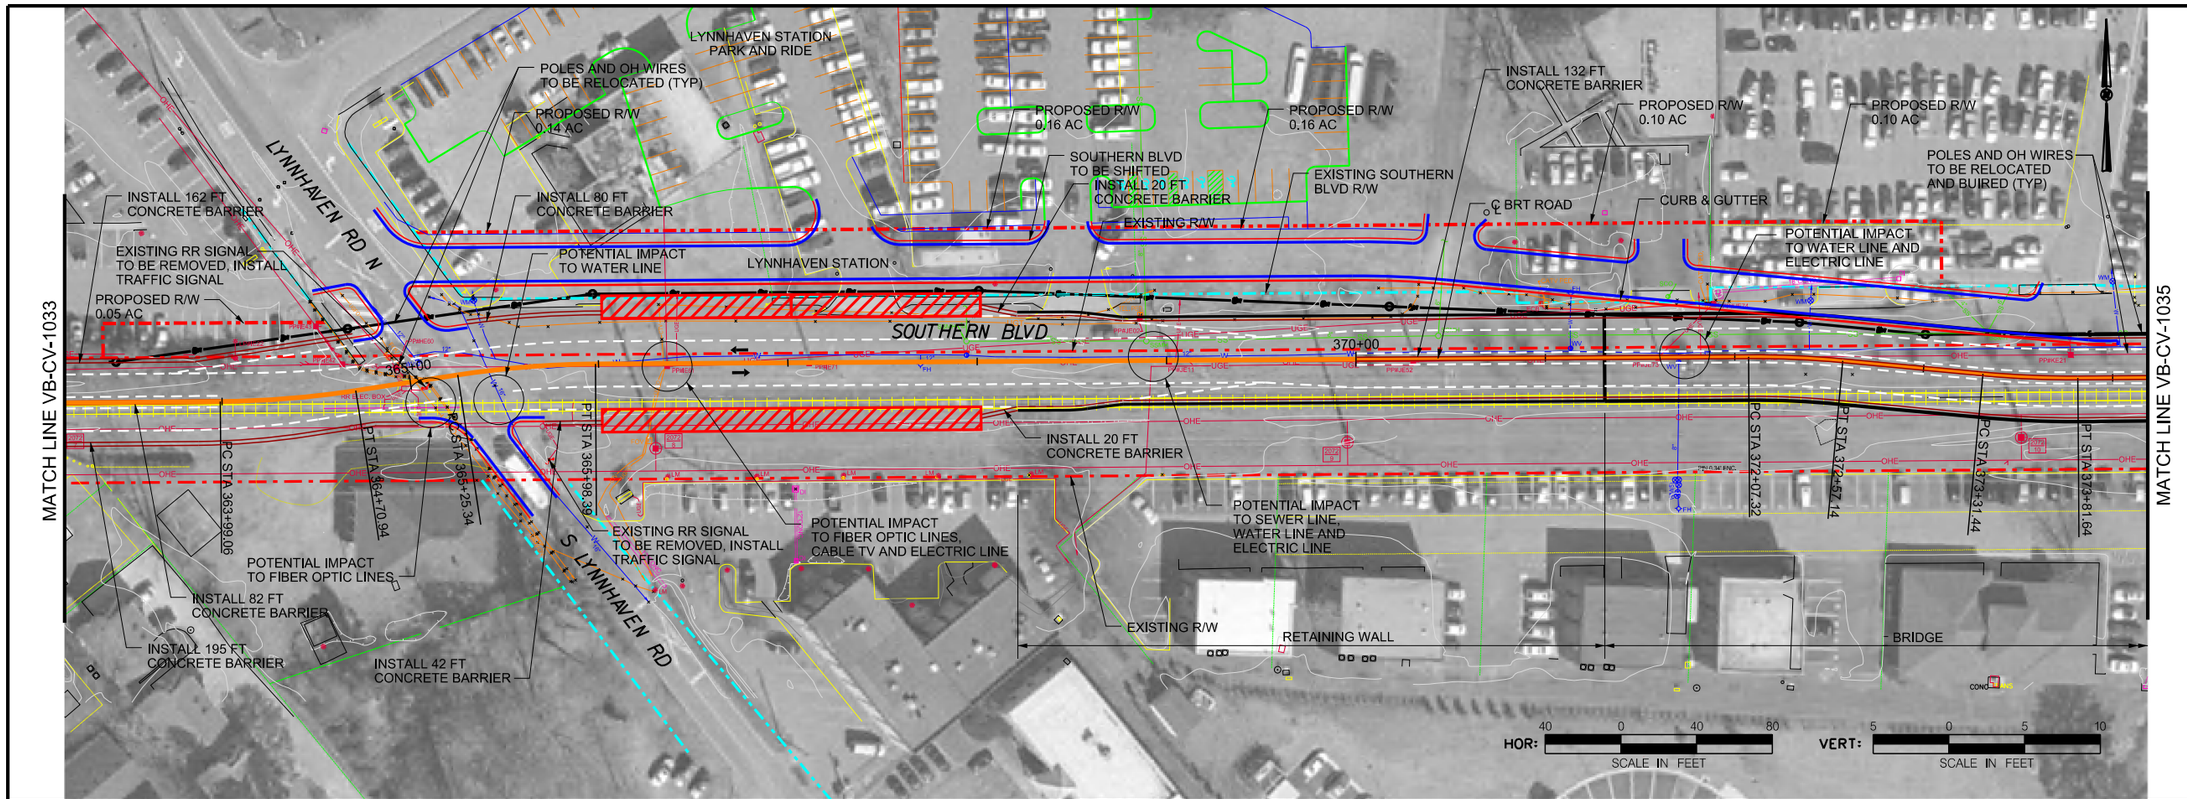

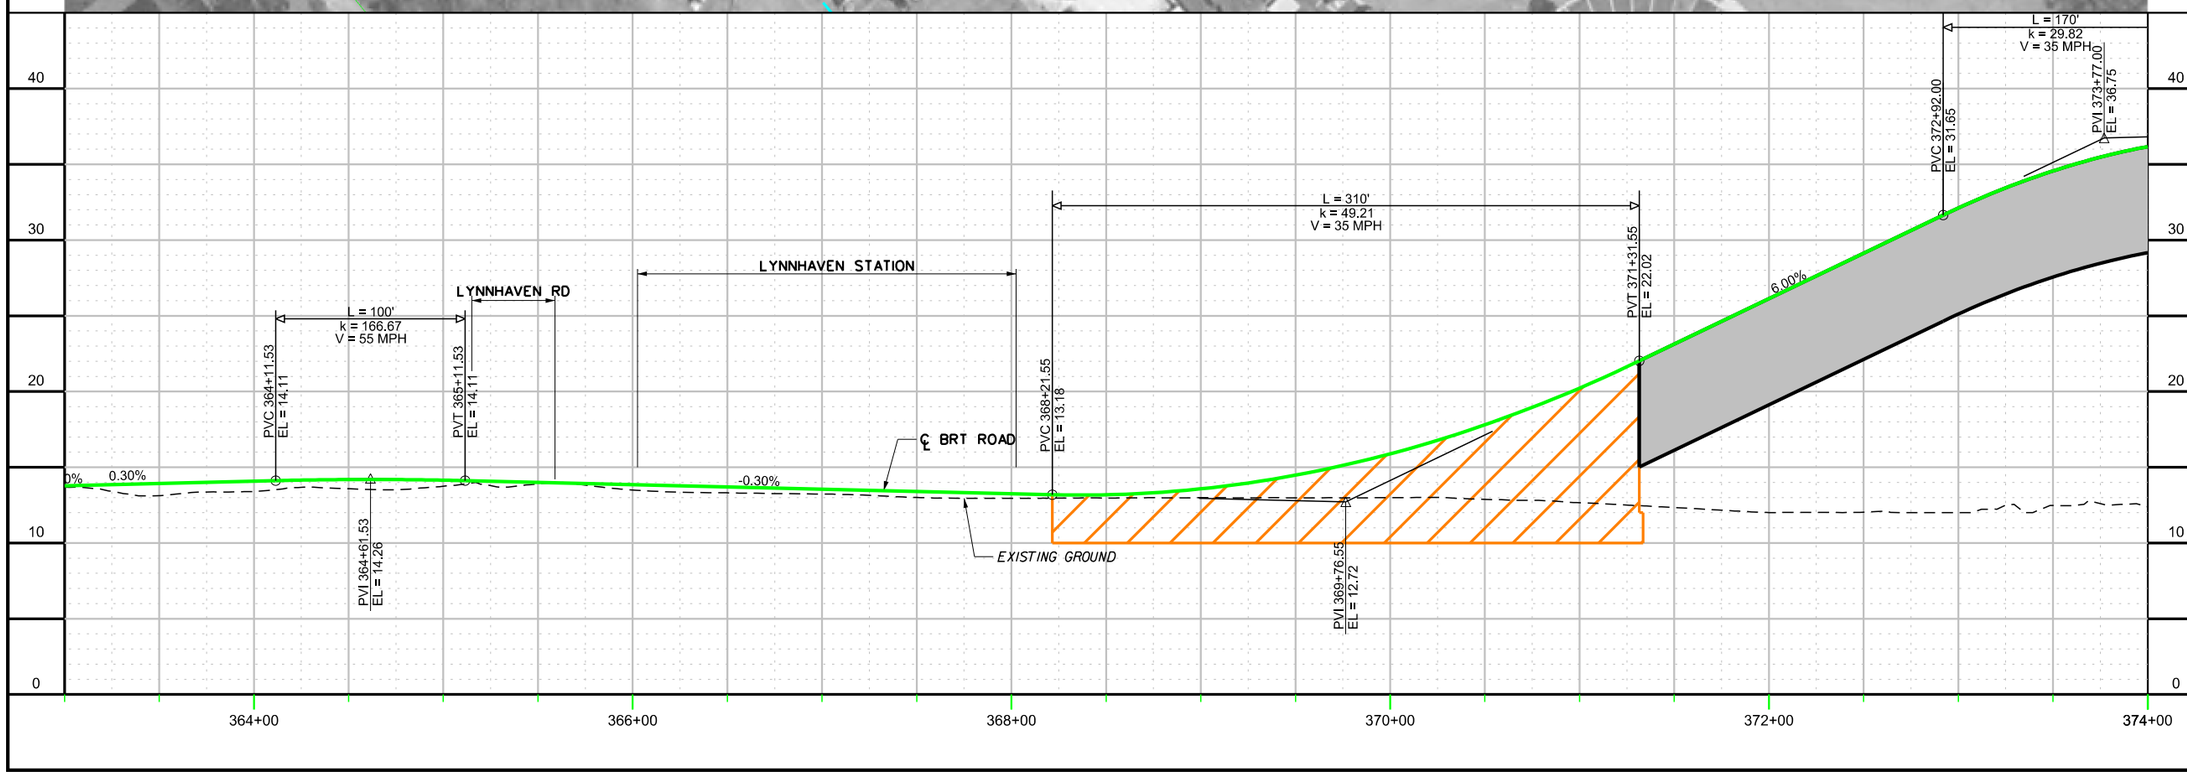

CONTRACT NO.

DRAWING NO. VB-CV-1034

OF

BUS TRANSIT
PLAN / PROFILE
SHEET 34 OF 52

DRAFT

APPR	DATE
DESIGN SAB	DATE
DRAWN SAB	DATE
CHCK KVL	DATE

NO.	REVISION DESCRIPTION	BY	DATE

PLANS PREPARED BY:

HDR

HAMPTON ROADS TRANSIT

VIRGINIA BEACH TRANSIT EXTENSION STUDY

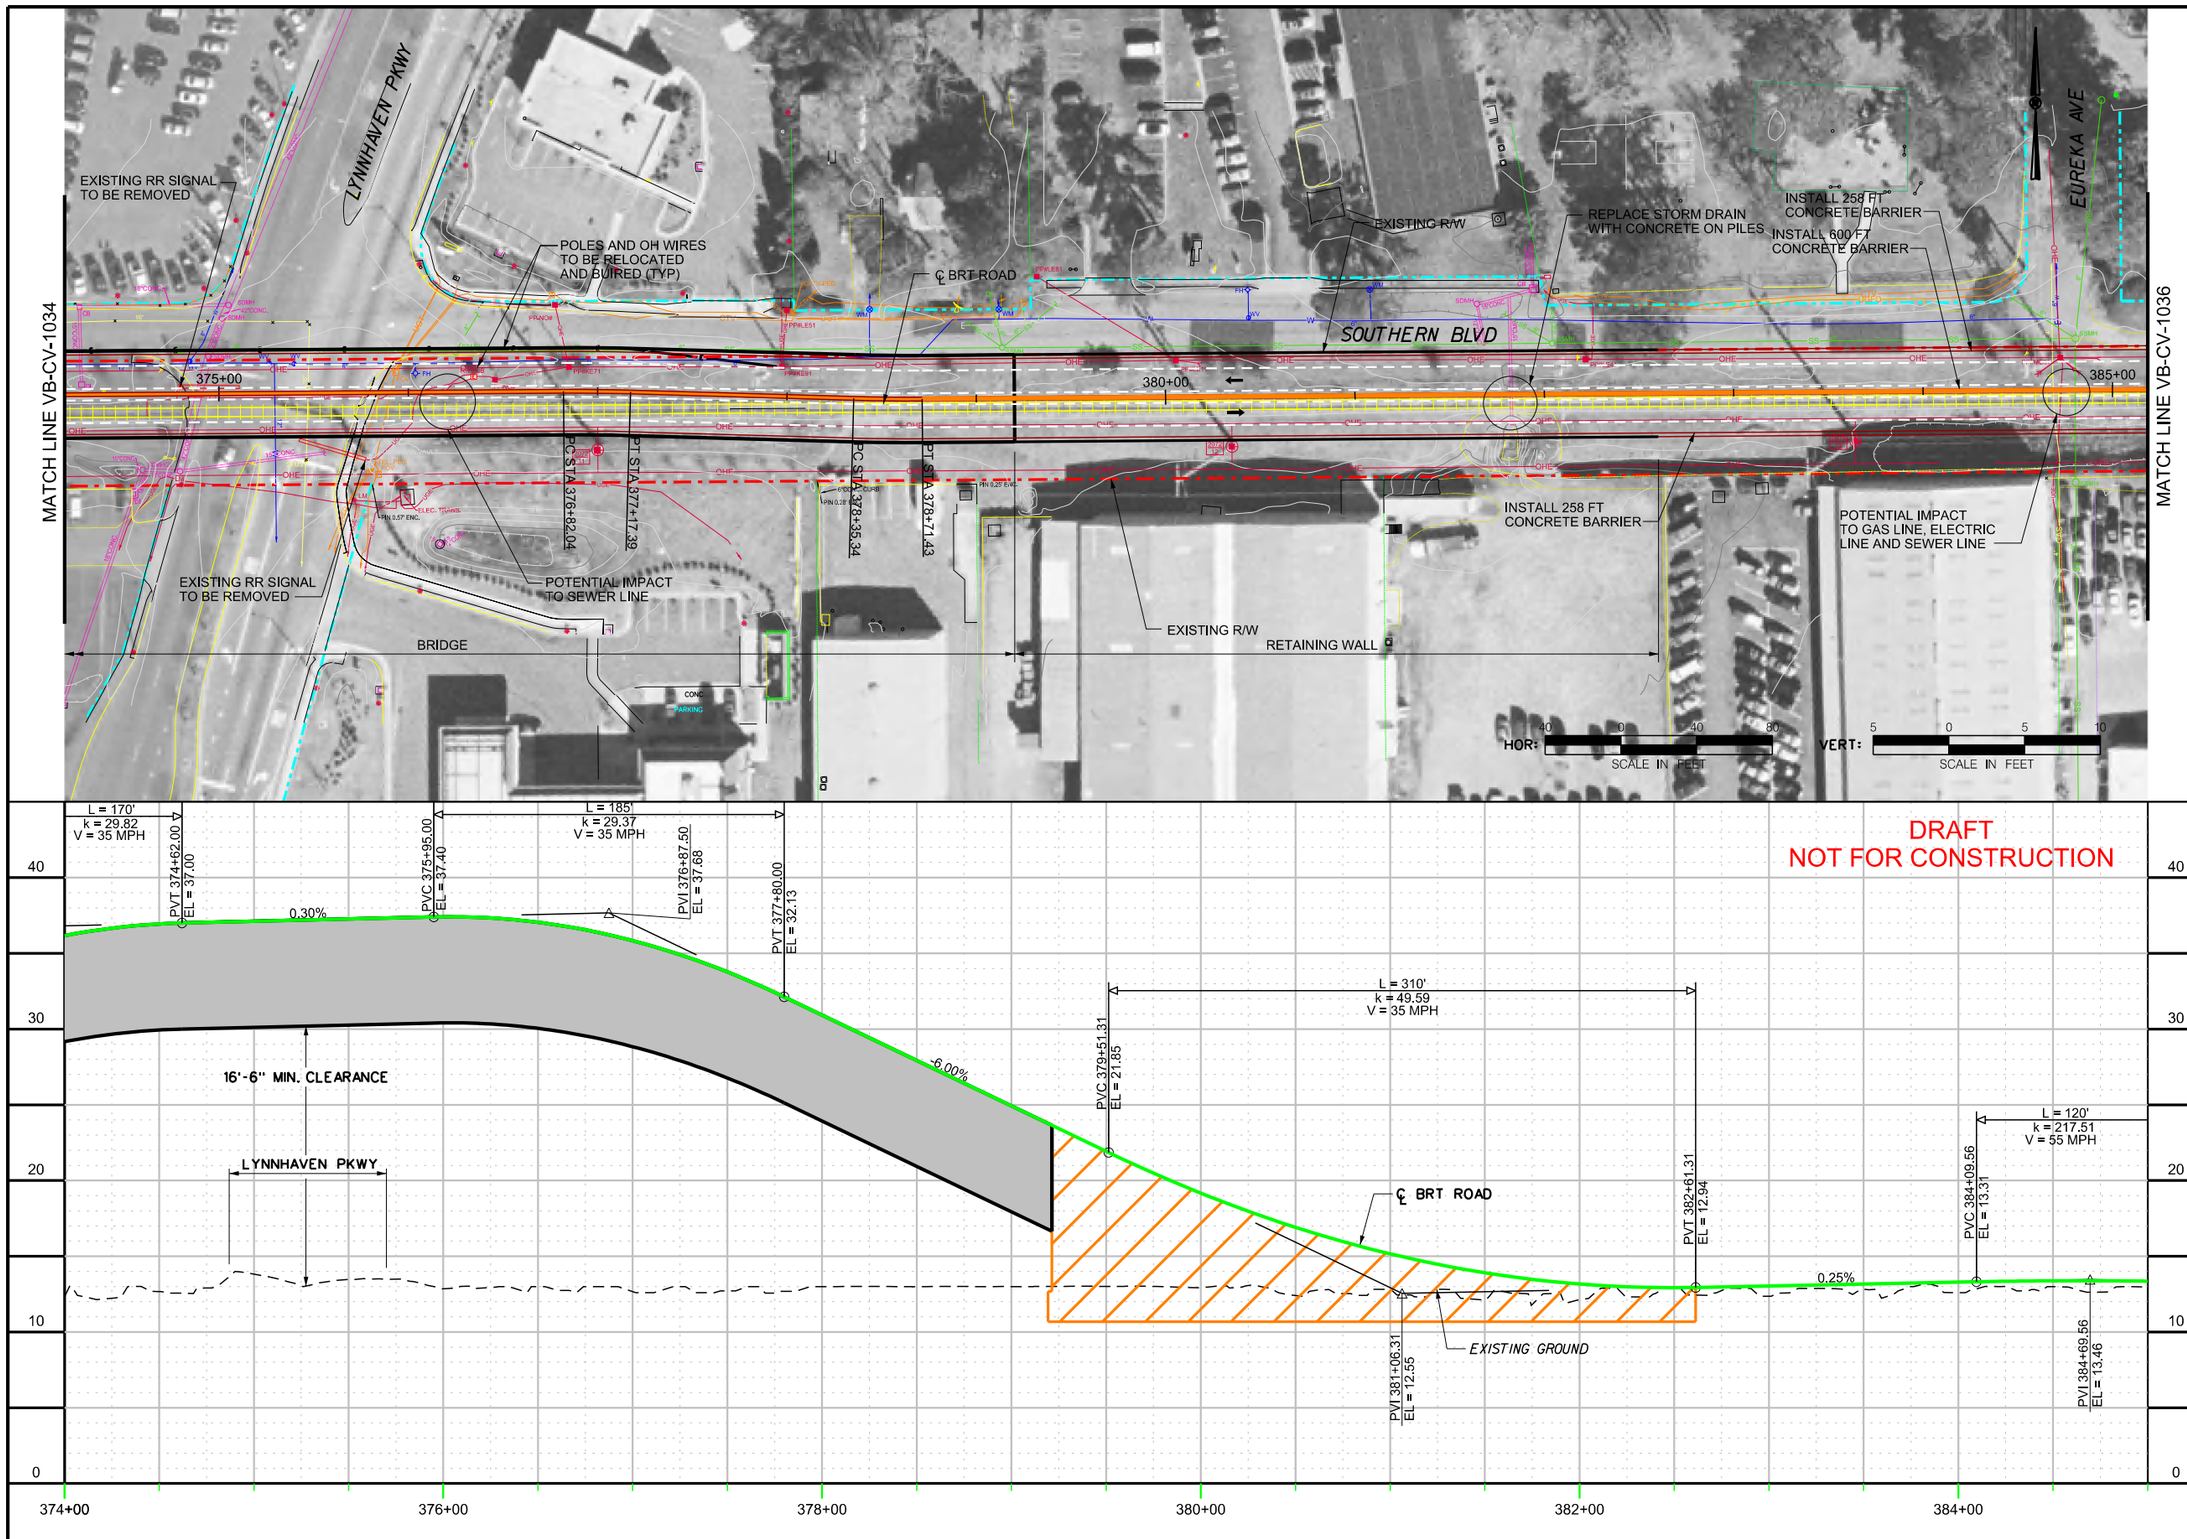

CONTRACT NO.

DRAWING NO. VB-CV-1035

OF

BUS TRANSIT
PLAN / PROFILE
SHEET 35 OF 52

DRAFT

NO.	REVISION DESCRIPTION	BY	DATE

APPR	CKCK	DRWN	DESIGN
KVL	SAB	SAB	SAB

DATE DATE DATE DATE

PLANS PREPARED BY:

HDR

HAMPTON ROADS TRANSIT

VIRGINIA BEACH TRANSIT
EXTENSION STUDY

2:49:41 PM

9/20/2013

c:\pwworking\pitt\d0206617\S_VB-CV-1035.dgn

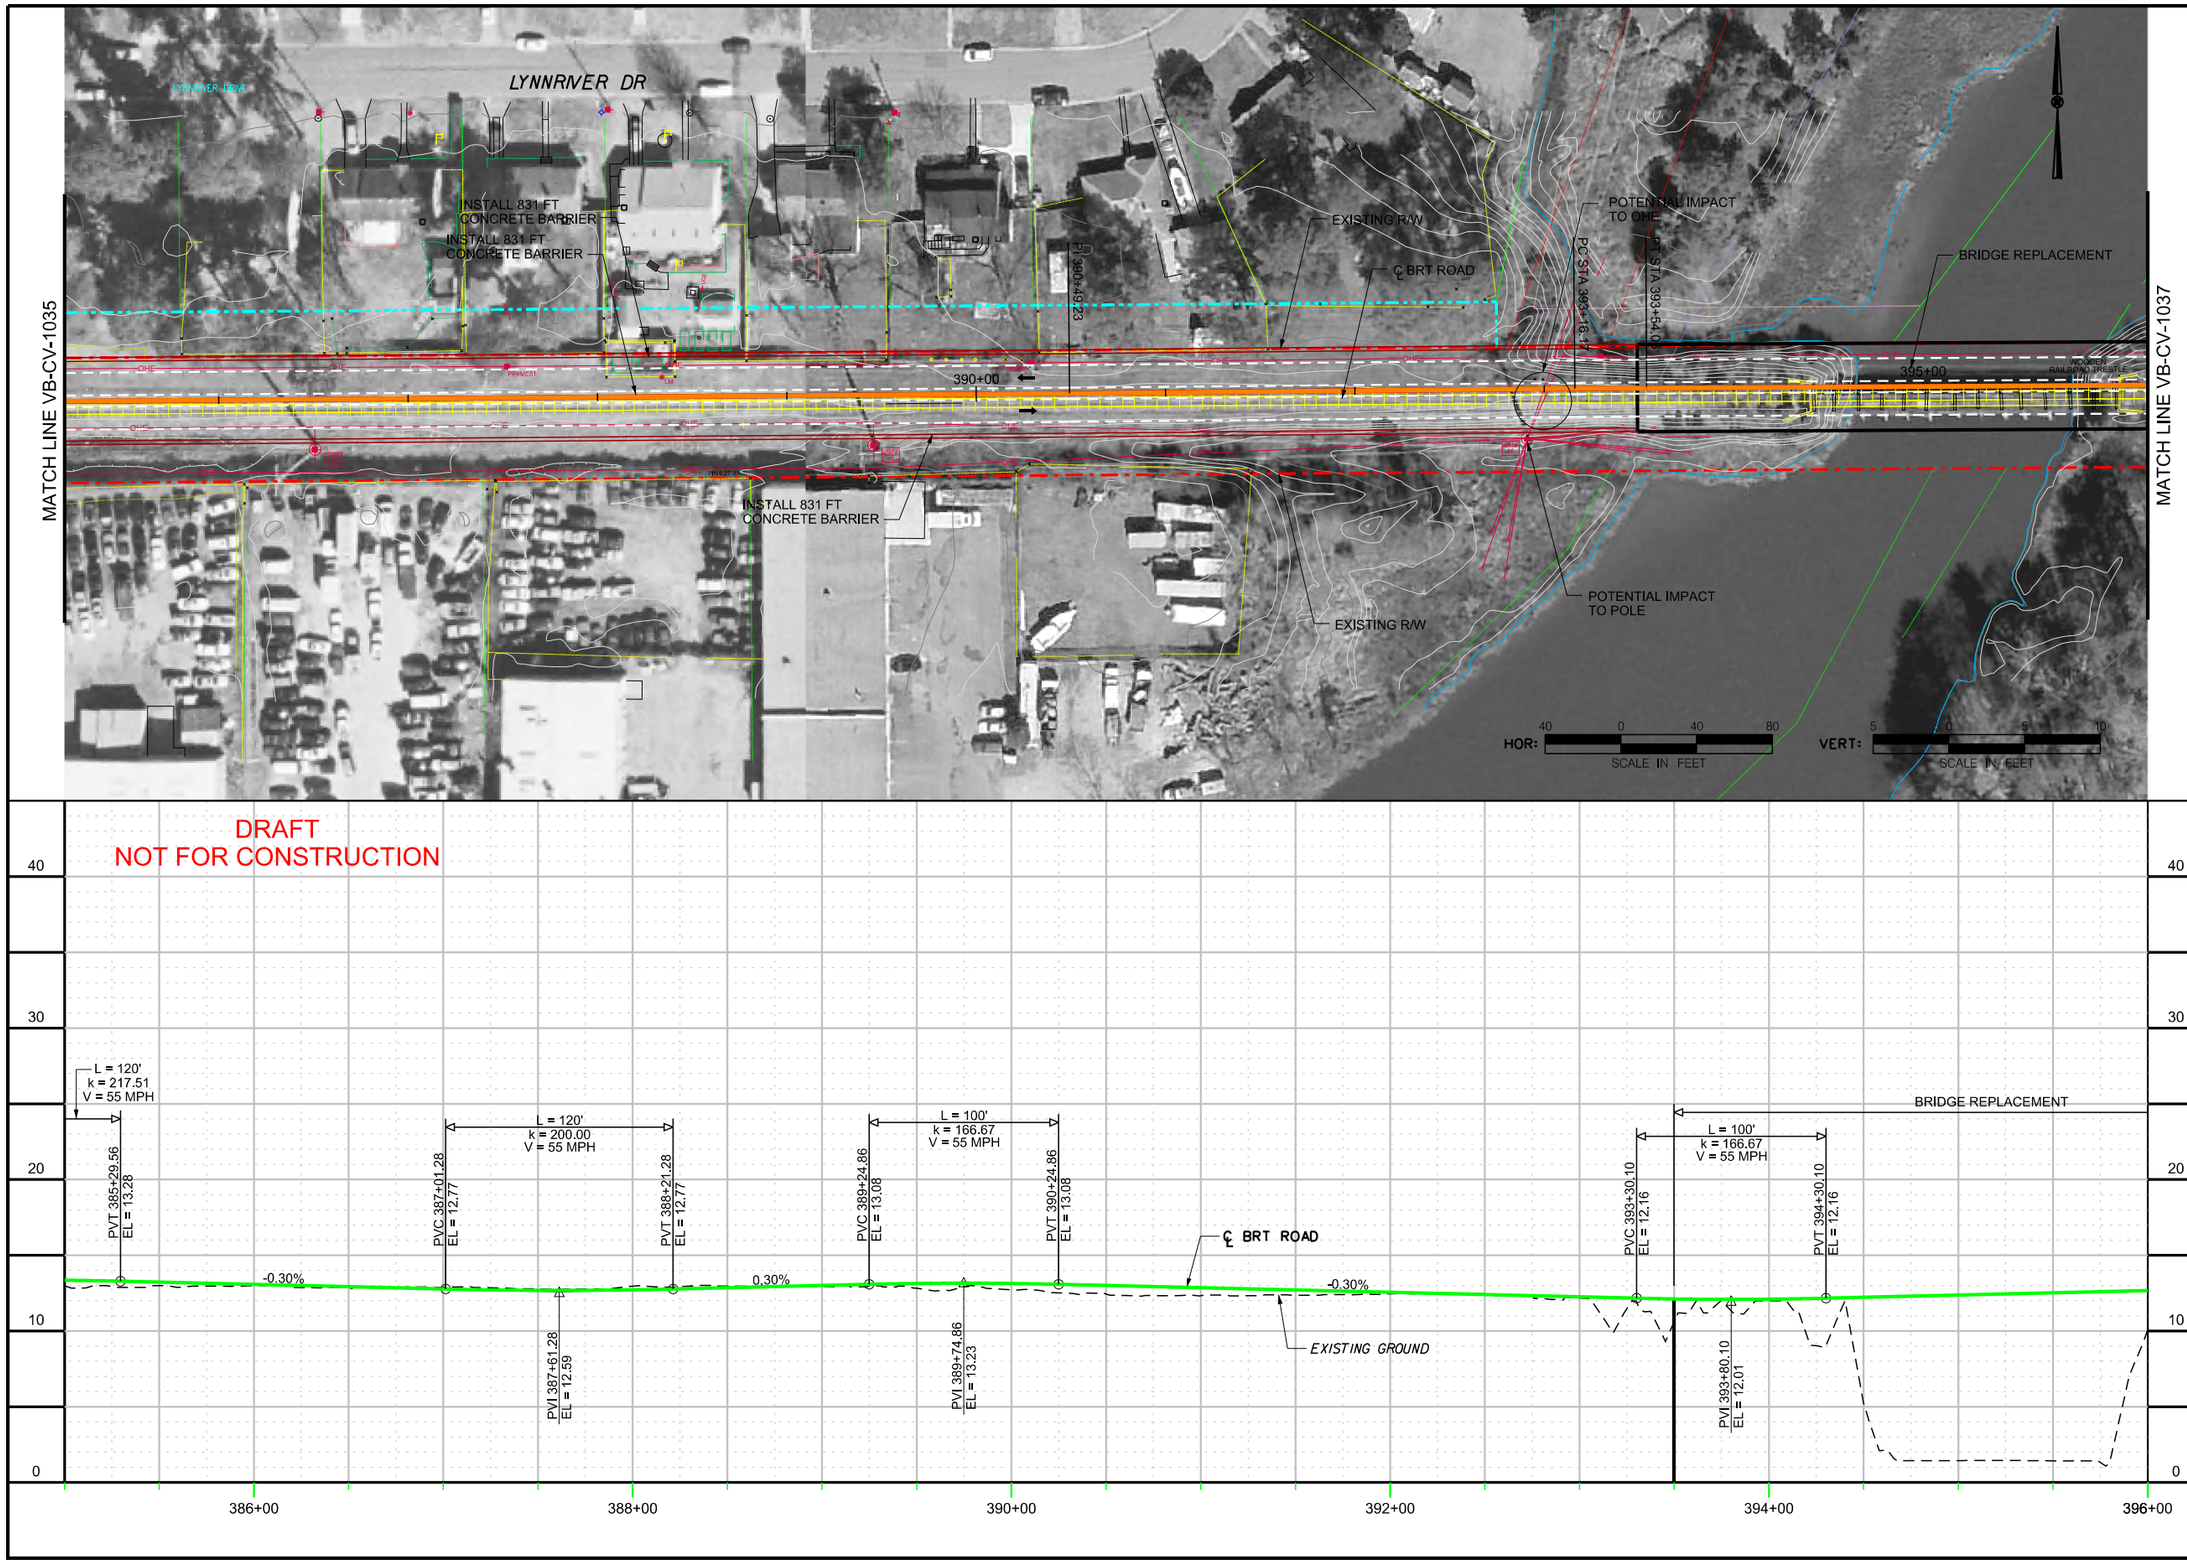

CONTRACT NO.

DRAWING NO. VB-CV-1036

OF

BUS TRANSIT
PLAN / PROFILE
SHEET 36 OF 52

DRAFT

NO.	REVISION DESCRIPTION	BY	DATE

APPR	CKCK	DRWN	DESIGN
KVL	SAB	SAB	SAB

DATE DATE DATE DATE

PLANS PREPARED BY: HDR

HAMPTON ROADS TRANSIT

VIRGINIA BEACH TRANSIT
EXTENSION STUDY

2:51:02 PM

9/20/2013

c:\pwworking\pitt\d0206617\S_VB-CV-1036.dgn

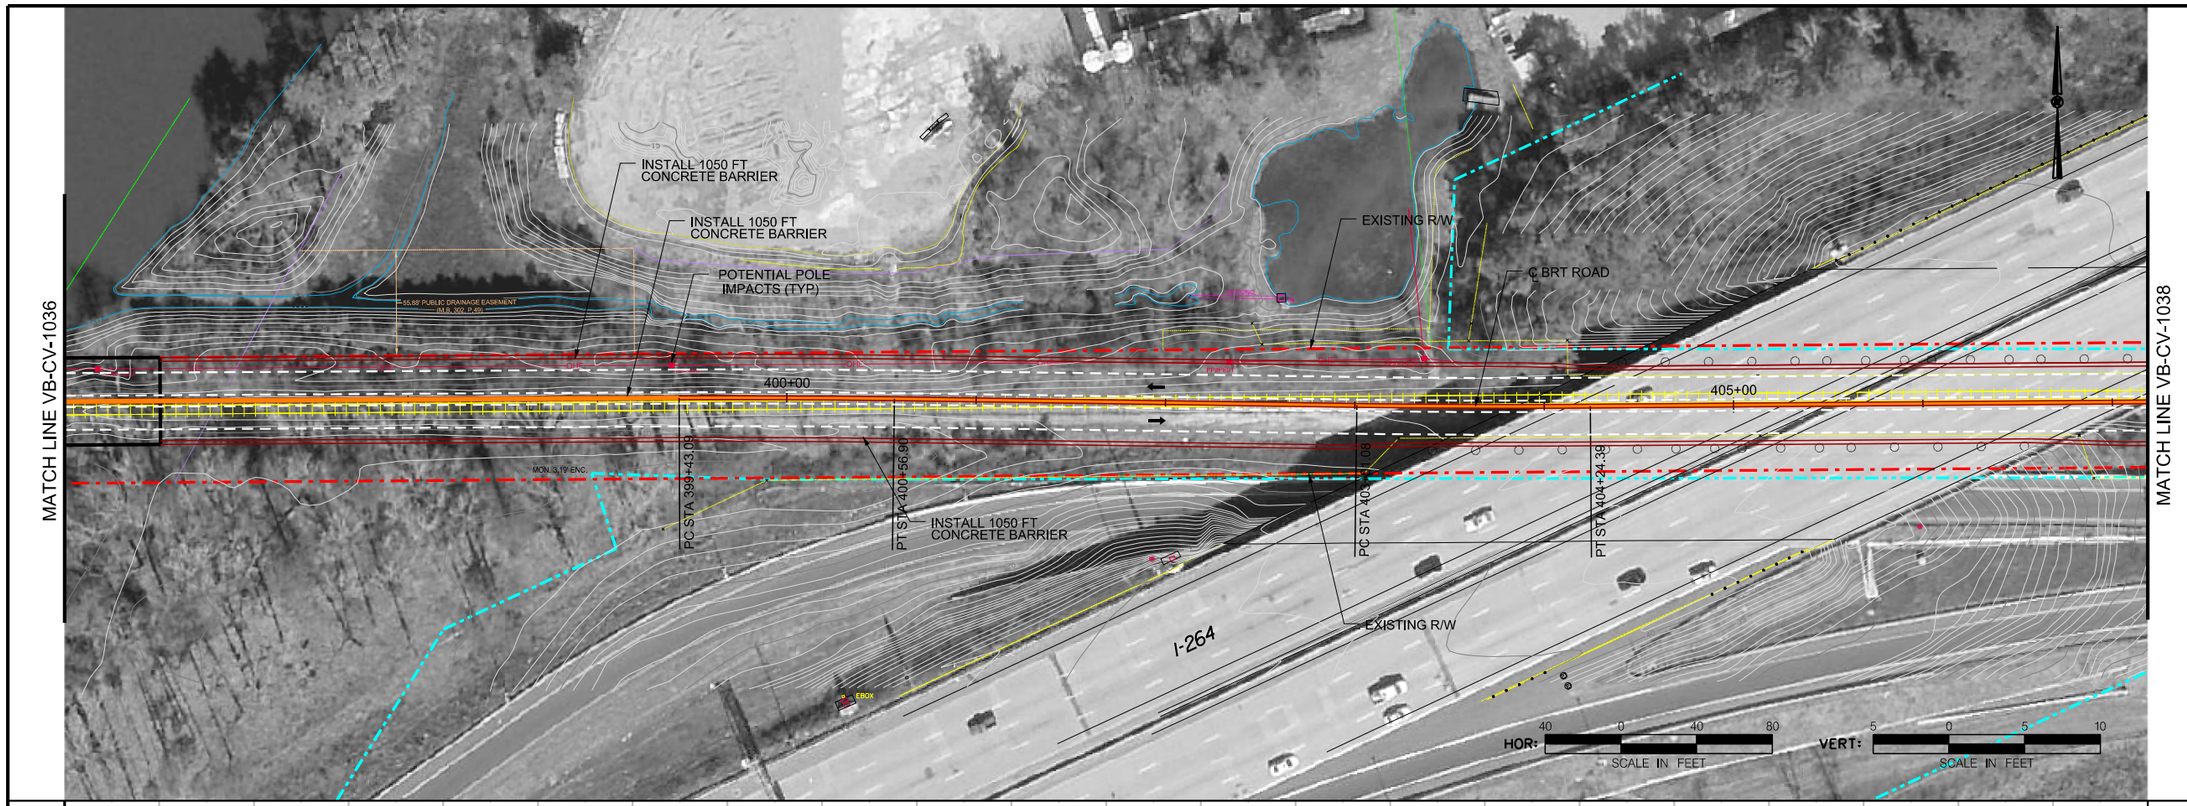

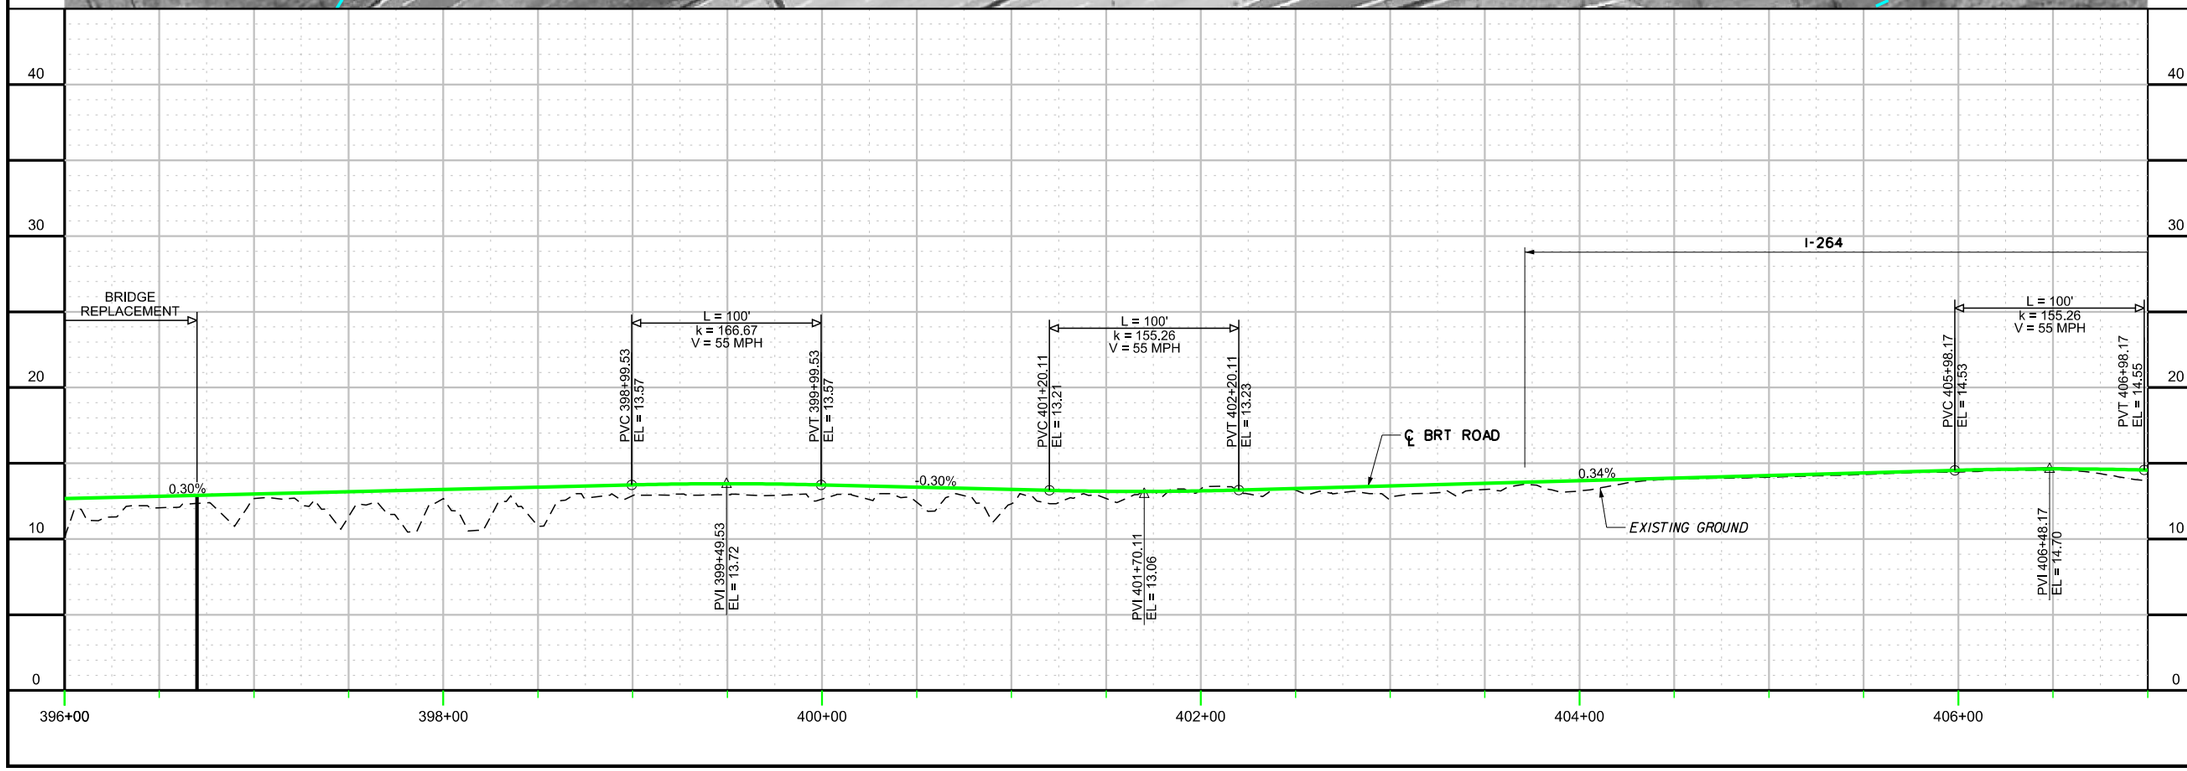

CONTRACT NO.

DRAWING NO. VB-CV-1037

OF

BUS TRANSIT
PLAN / PROFILE
SHEET 37 OF 52

DRAFT

APPR	DATE
DESIGN SAB	DATE
DRWN SAB	DATE
CKCK KVL	DATE

NO.	REVISION DESCRIPTION	BY	DATE

PLANS PREPARED BY:
HDR
HAMPTON ROADS TRANSIT

VIRGINIA BEACH TRANSIT
EXTENSION STUDY

2:53:44 PM

9/20/2013

c:\pwworking\pitt\d0206617\S_VB-CV-1038.dgn

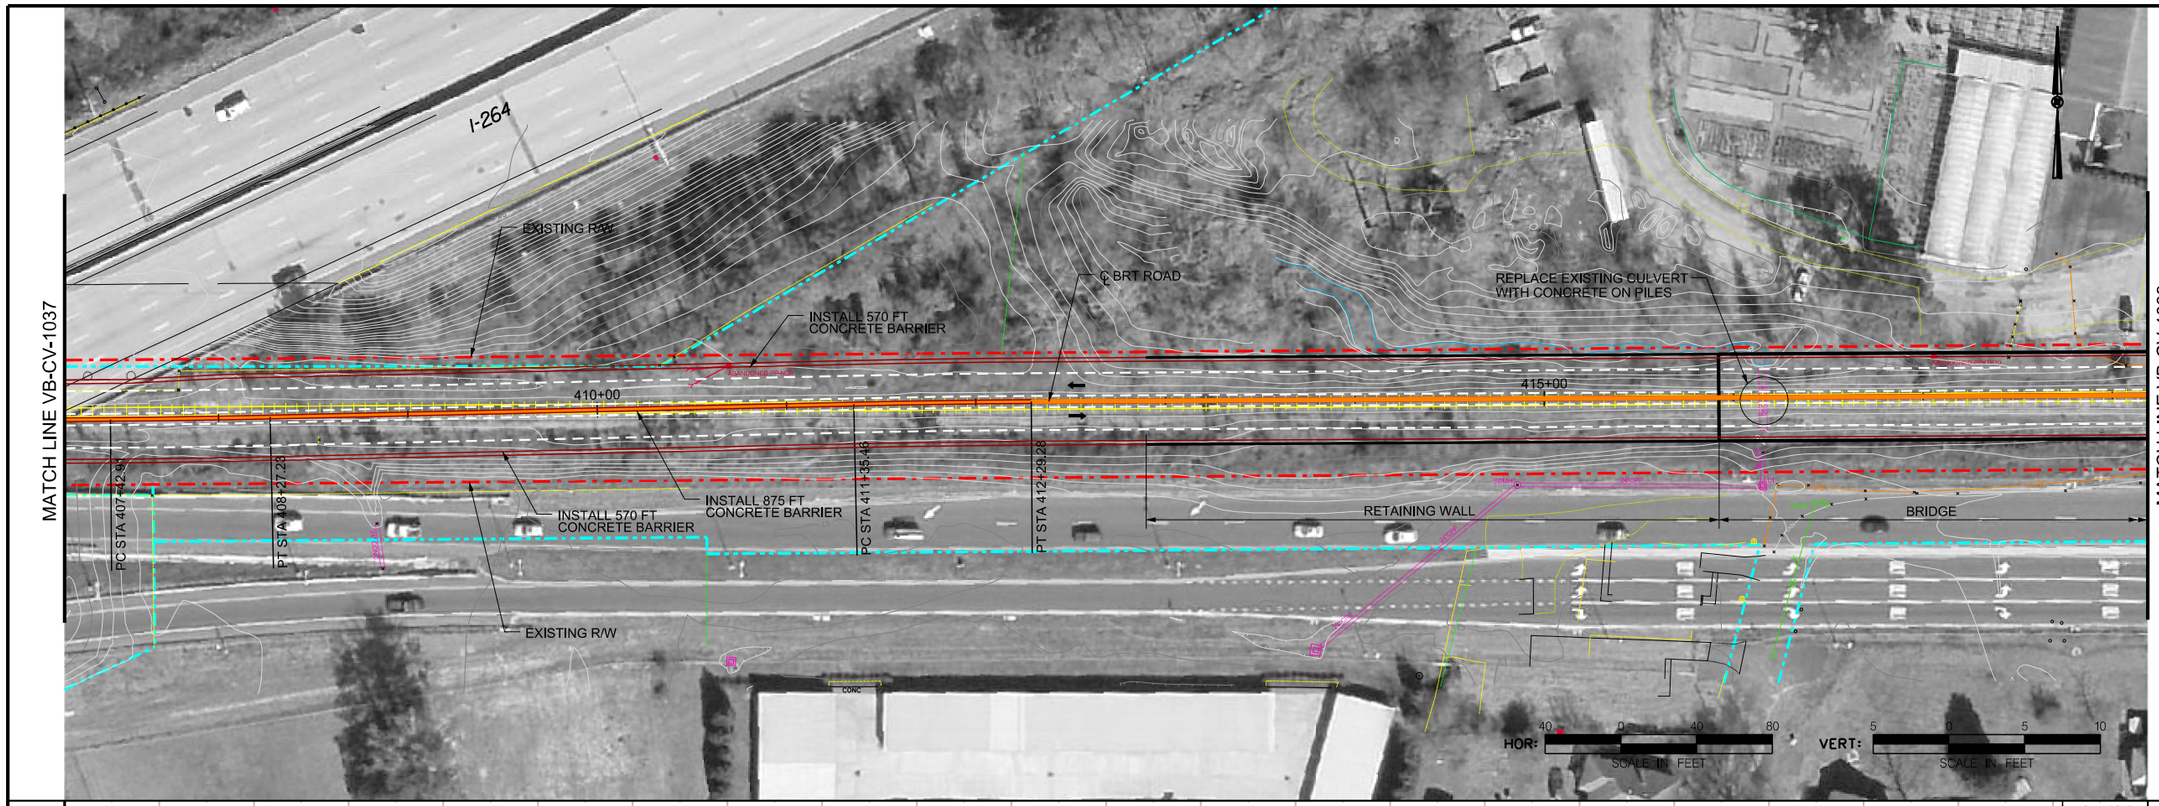

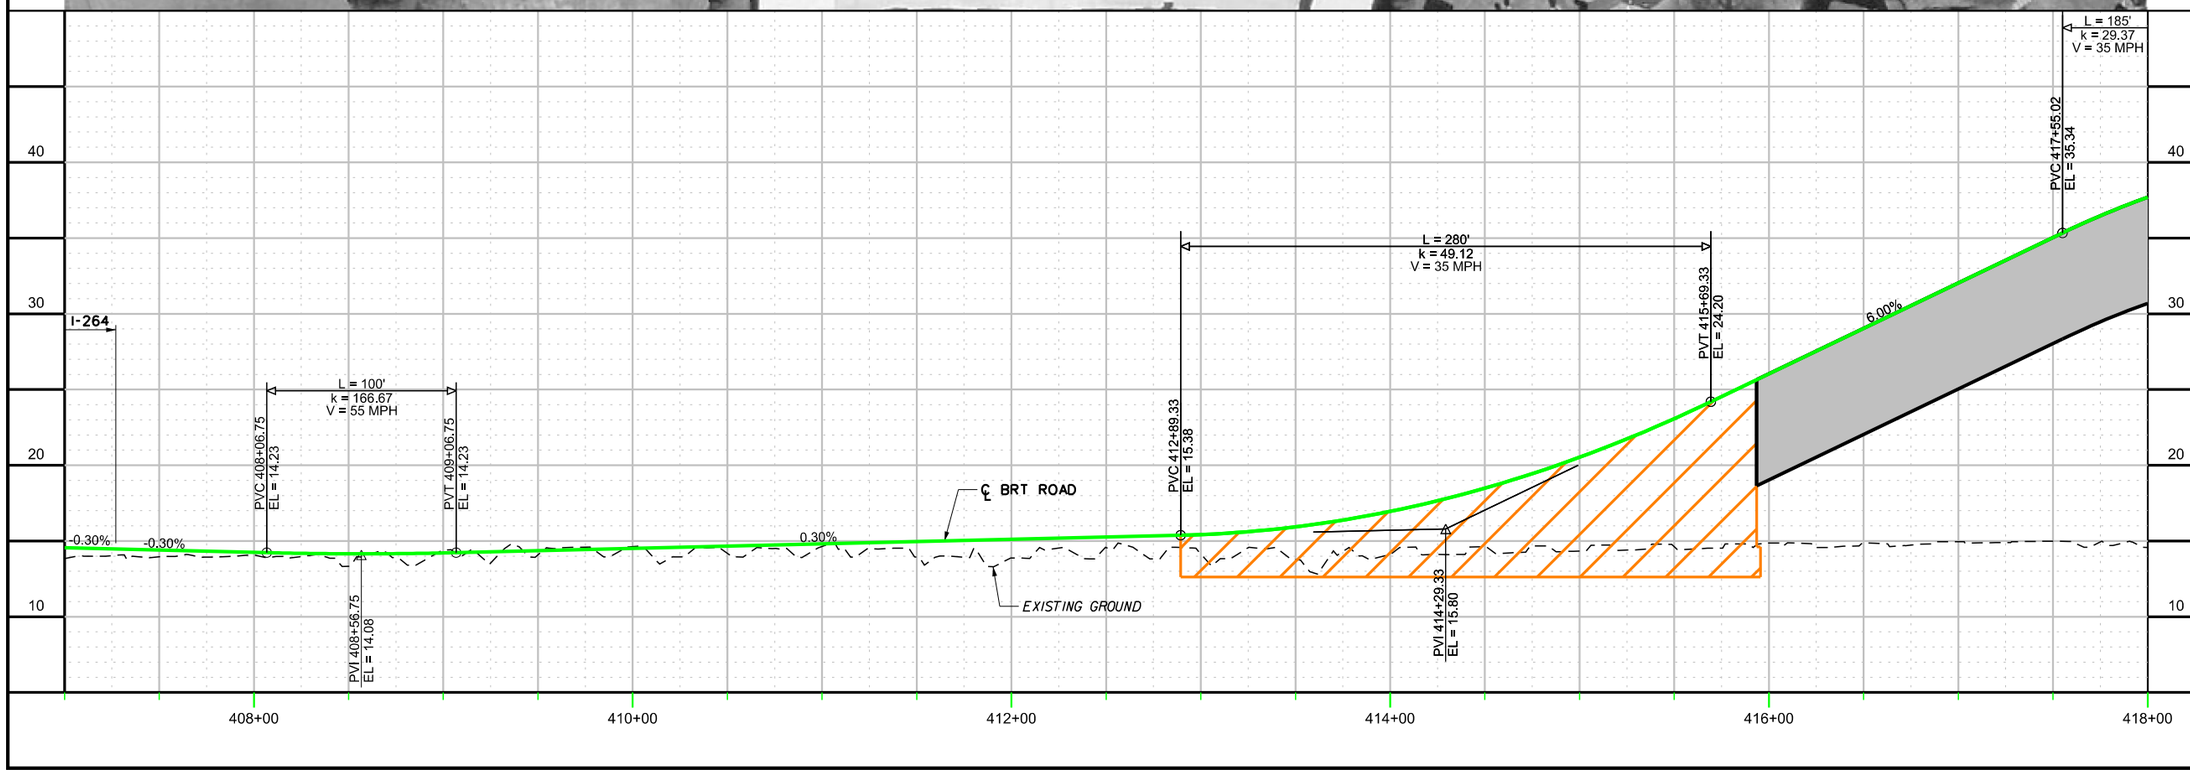

CONTRACT NO.

DRAWING NO. VB-CV-1038

OF

BUS TRANSIT
PLAN / PROFILE
SHEET 38 OF 52

DRAFT

DESIGN	SAB	DATE	
DRWN	SAB	DATE	
CKCK	KVL	DATE	
APPR		DATE	

NO.	REVISION DESCRIPTION	BY	DATE

PLANS PREPARED BY:

HDR

HAMPTON ROADS TRANSIT

VIRGINIA BEACH TRANSIT EXTENSION STUDY

2:55:05 PM

9/20/2013

c:\pwworking\pitt\d0206617\S_VB-CV-1039.dgn

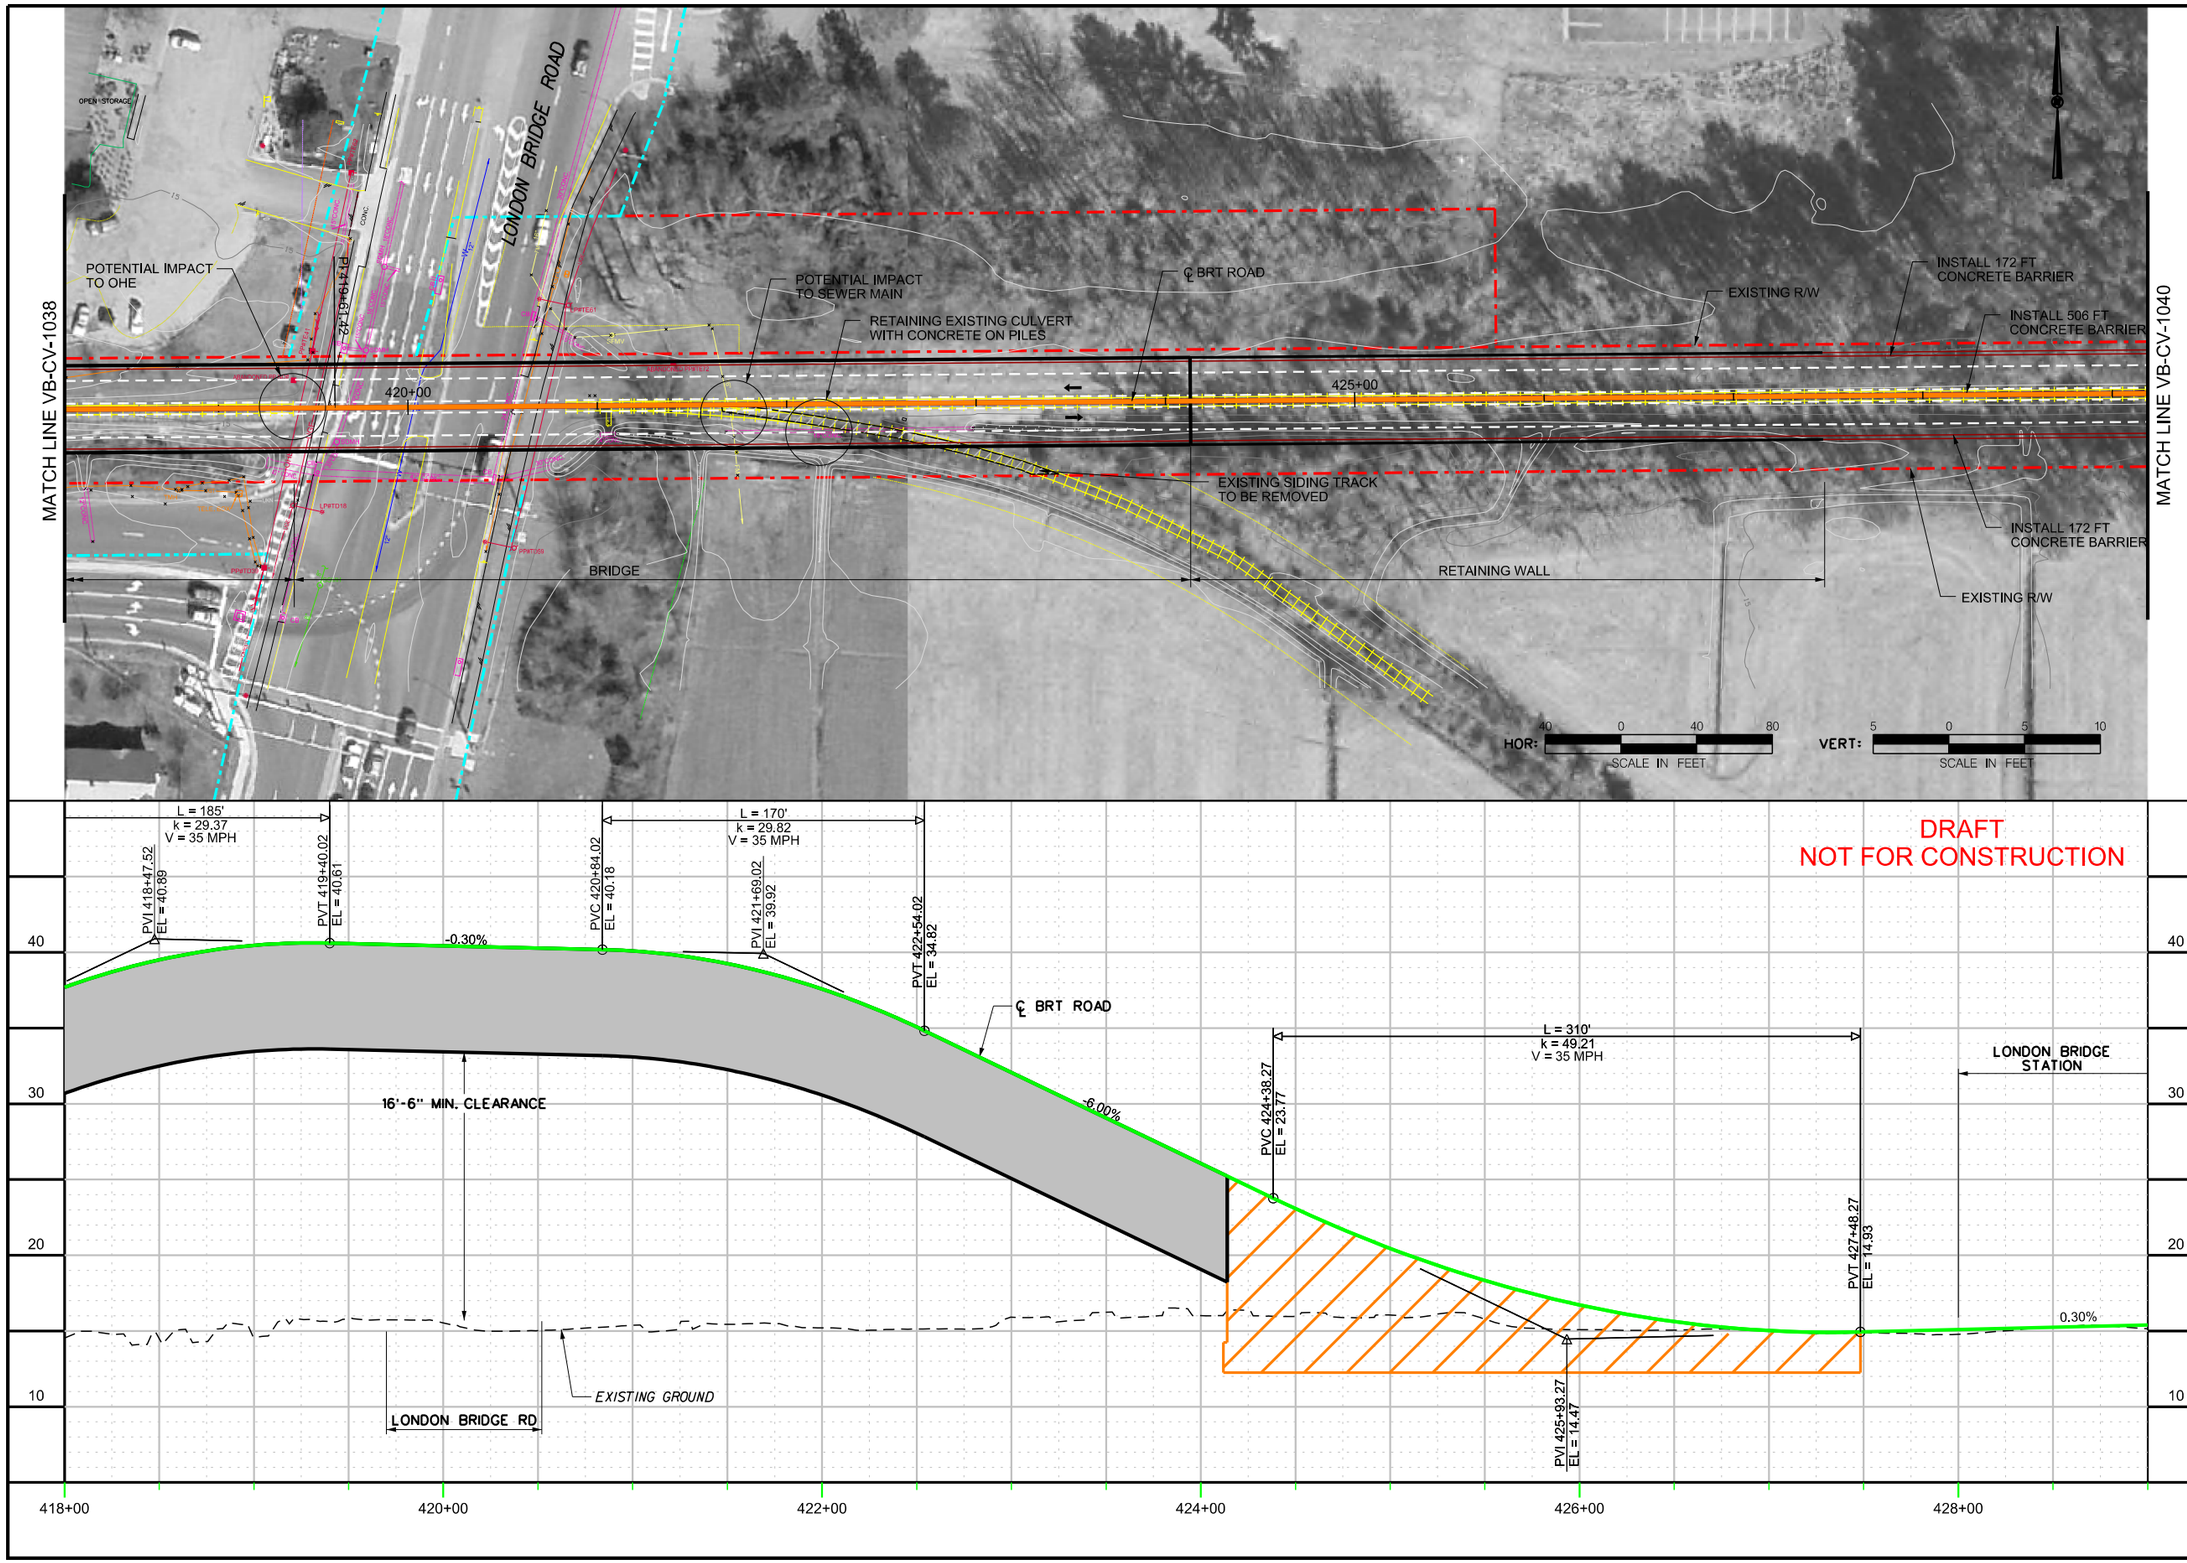

CONTRACT NO.

DRAWING NO. VB-CV-1039

OF

BUS TRANSIT PLAN / PROFILE SHEET 39 OF 52

DRAFT

DESIGN SAB	DRAWN SAB	CHCK KVL	APPR
DATE	DATE	DATE	DATE

NO.	REVISION DESCRIPTION	BY	DATE

PLANS PREPARED BY: HDR

HAMPTON ROADS TRANSIT

VIRGINIA BEACH TRANSIT EXTENSION STUDY

2:56:26 PM

9/20/2013

c:\pwworking\pitt\d0206617\S_VB-CV-1040.dgn

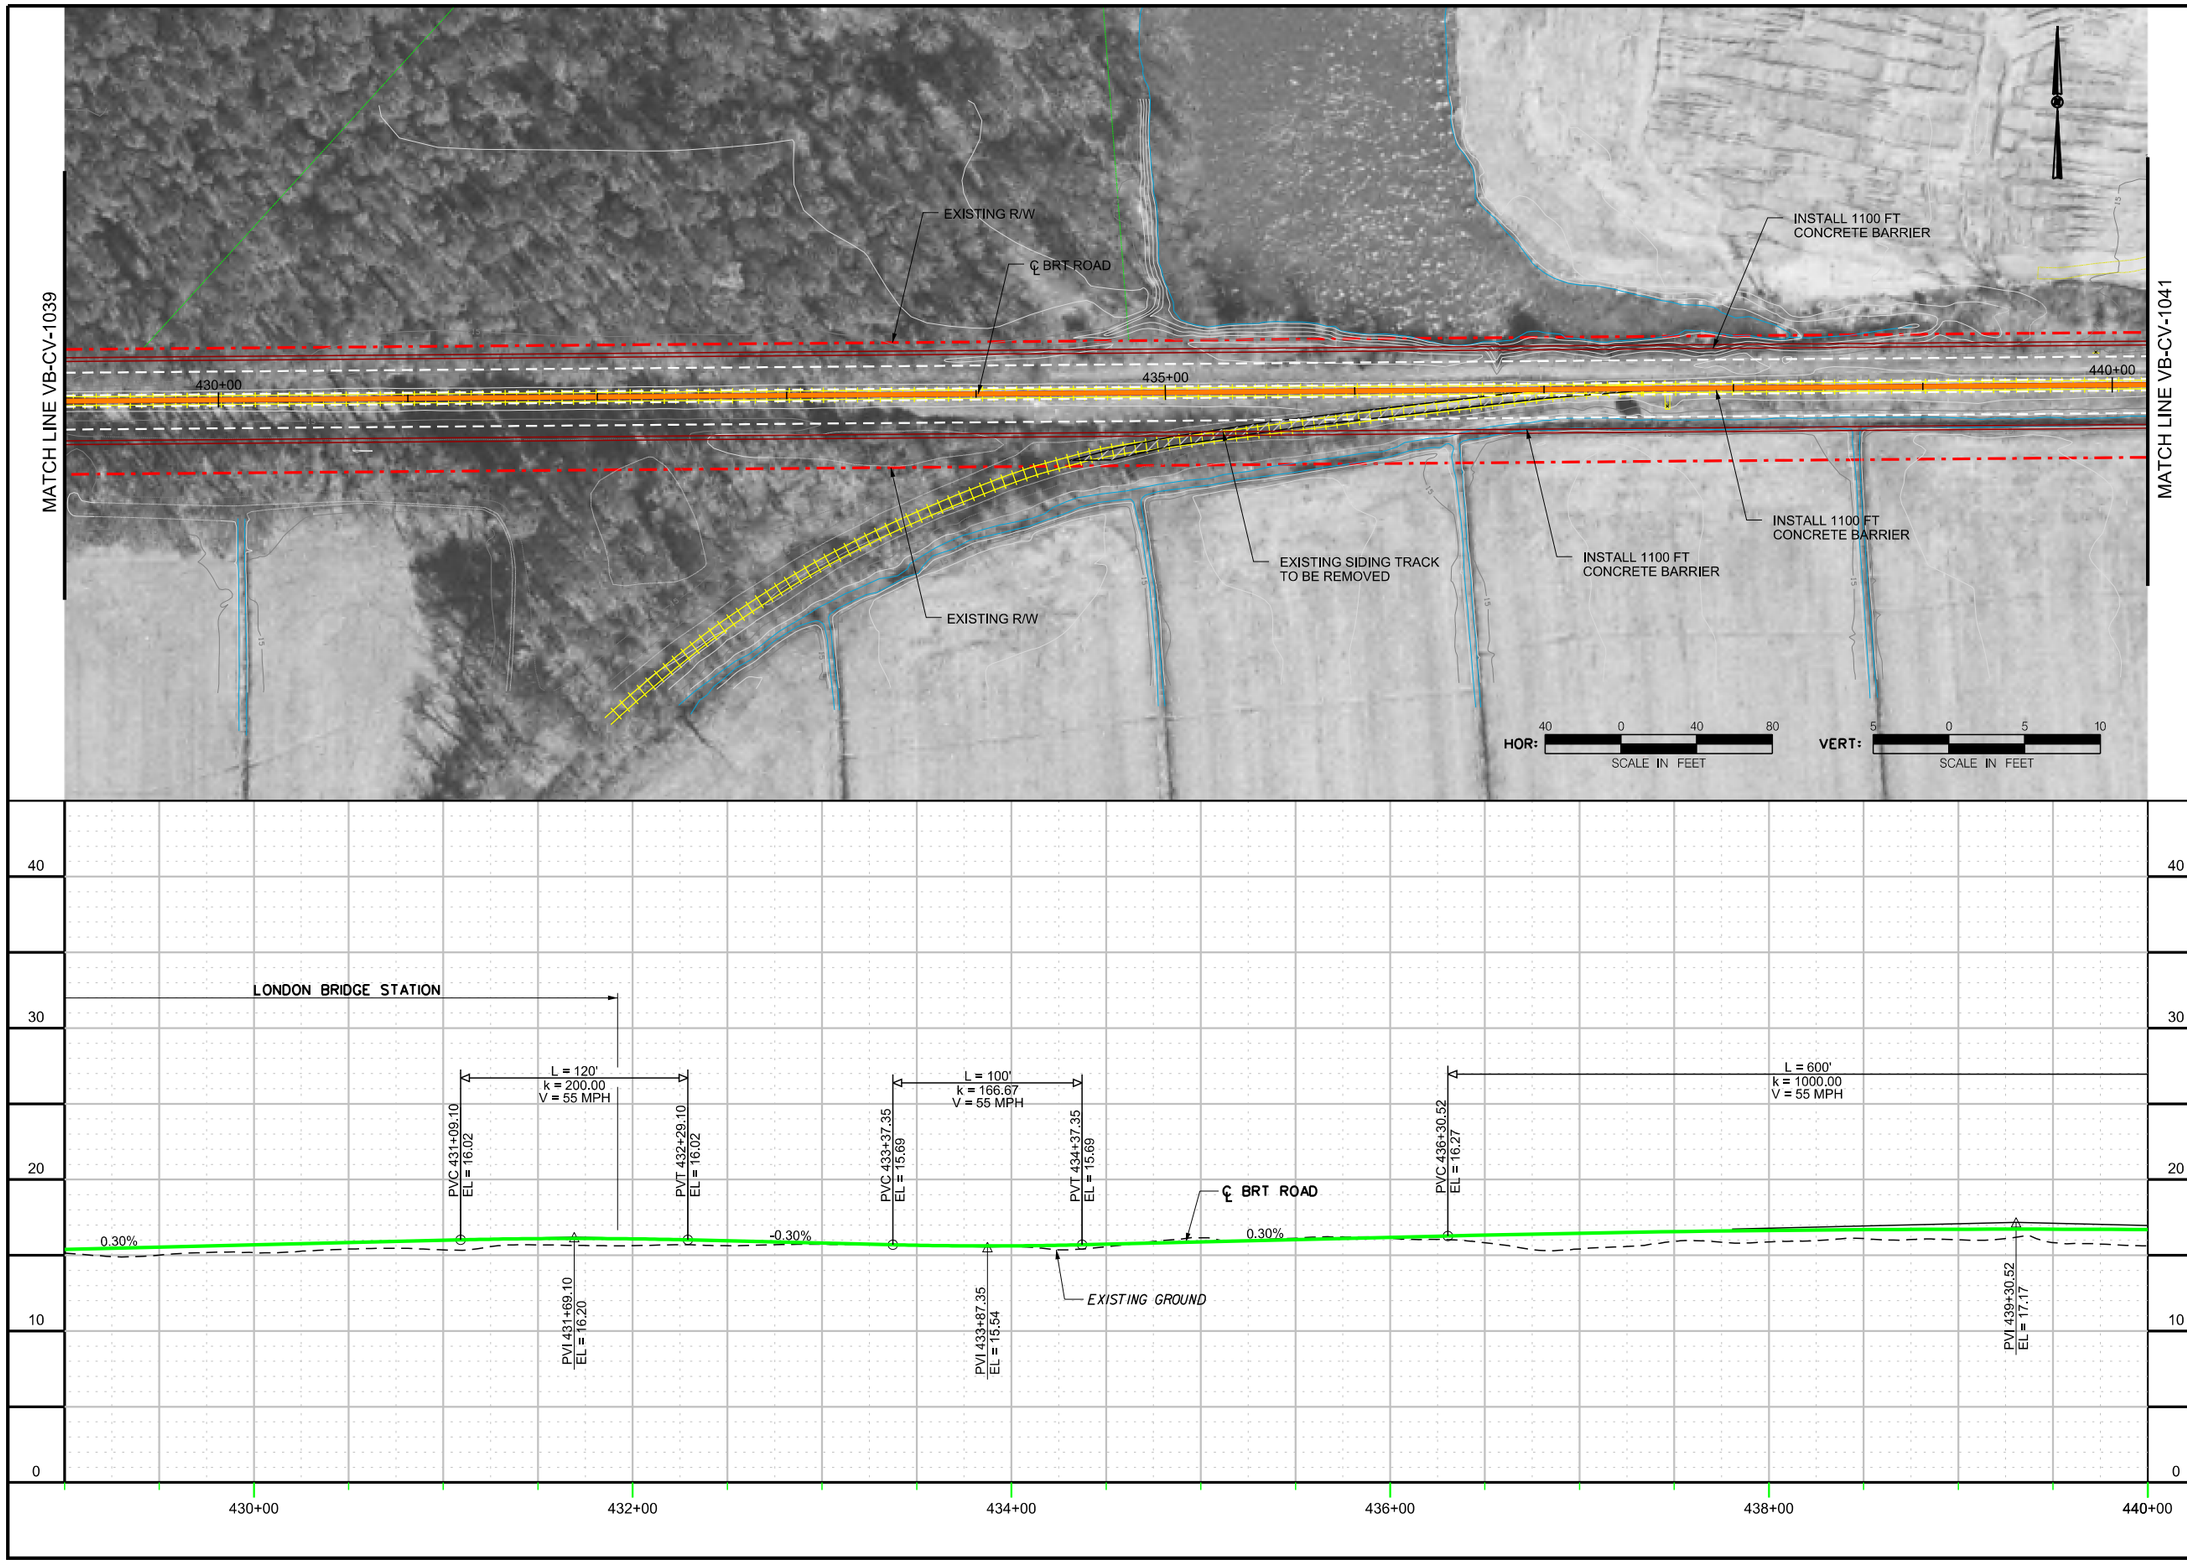

CONTRACT NO.

DRAWING NO. VB-CV-1040

OF

BUS TRANSIT
PLAN / PROFILE
SHEET 40 OF 52

DRAFT

DESIGN	SAB	DATE	
DRWN	SAB	DATE	
CKCK	KVL	DATE	
APPR		DATE	

NO.	REVISION DESCRIPTION	BY	DATE

PLANS PREPARED BY:

HDR

HAMPTON ROADS TRANSIT

VIRGINIA BEACH TRANSIT EXTENSION STUDY

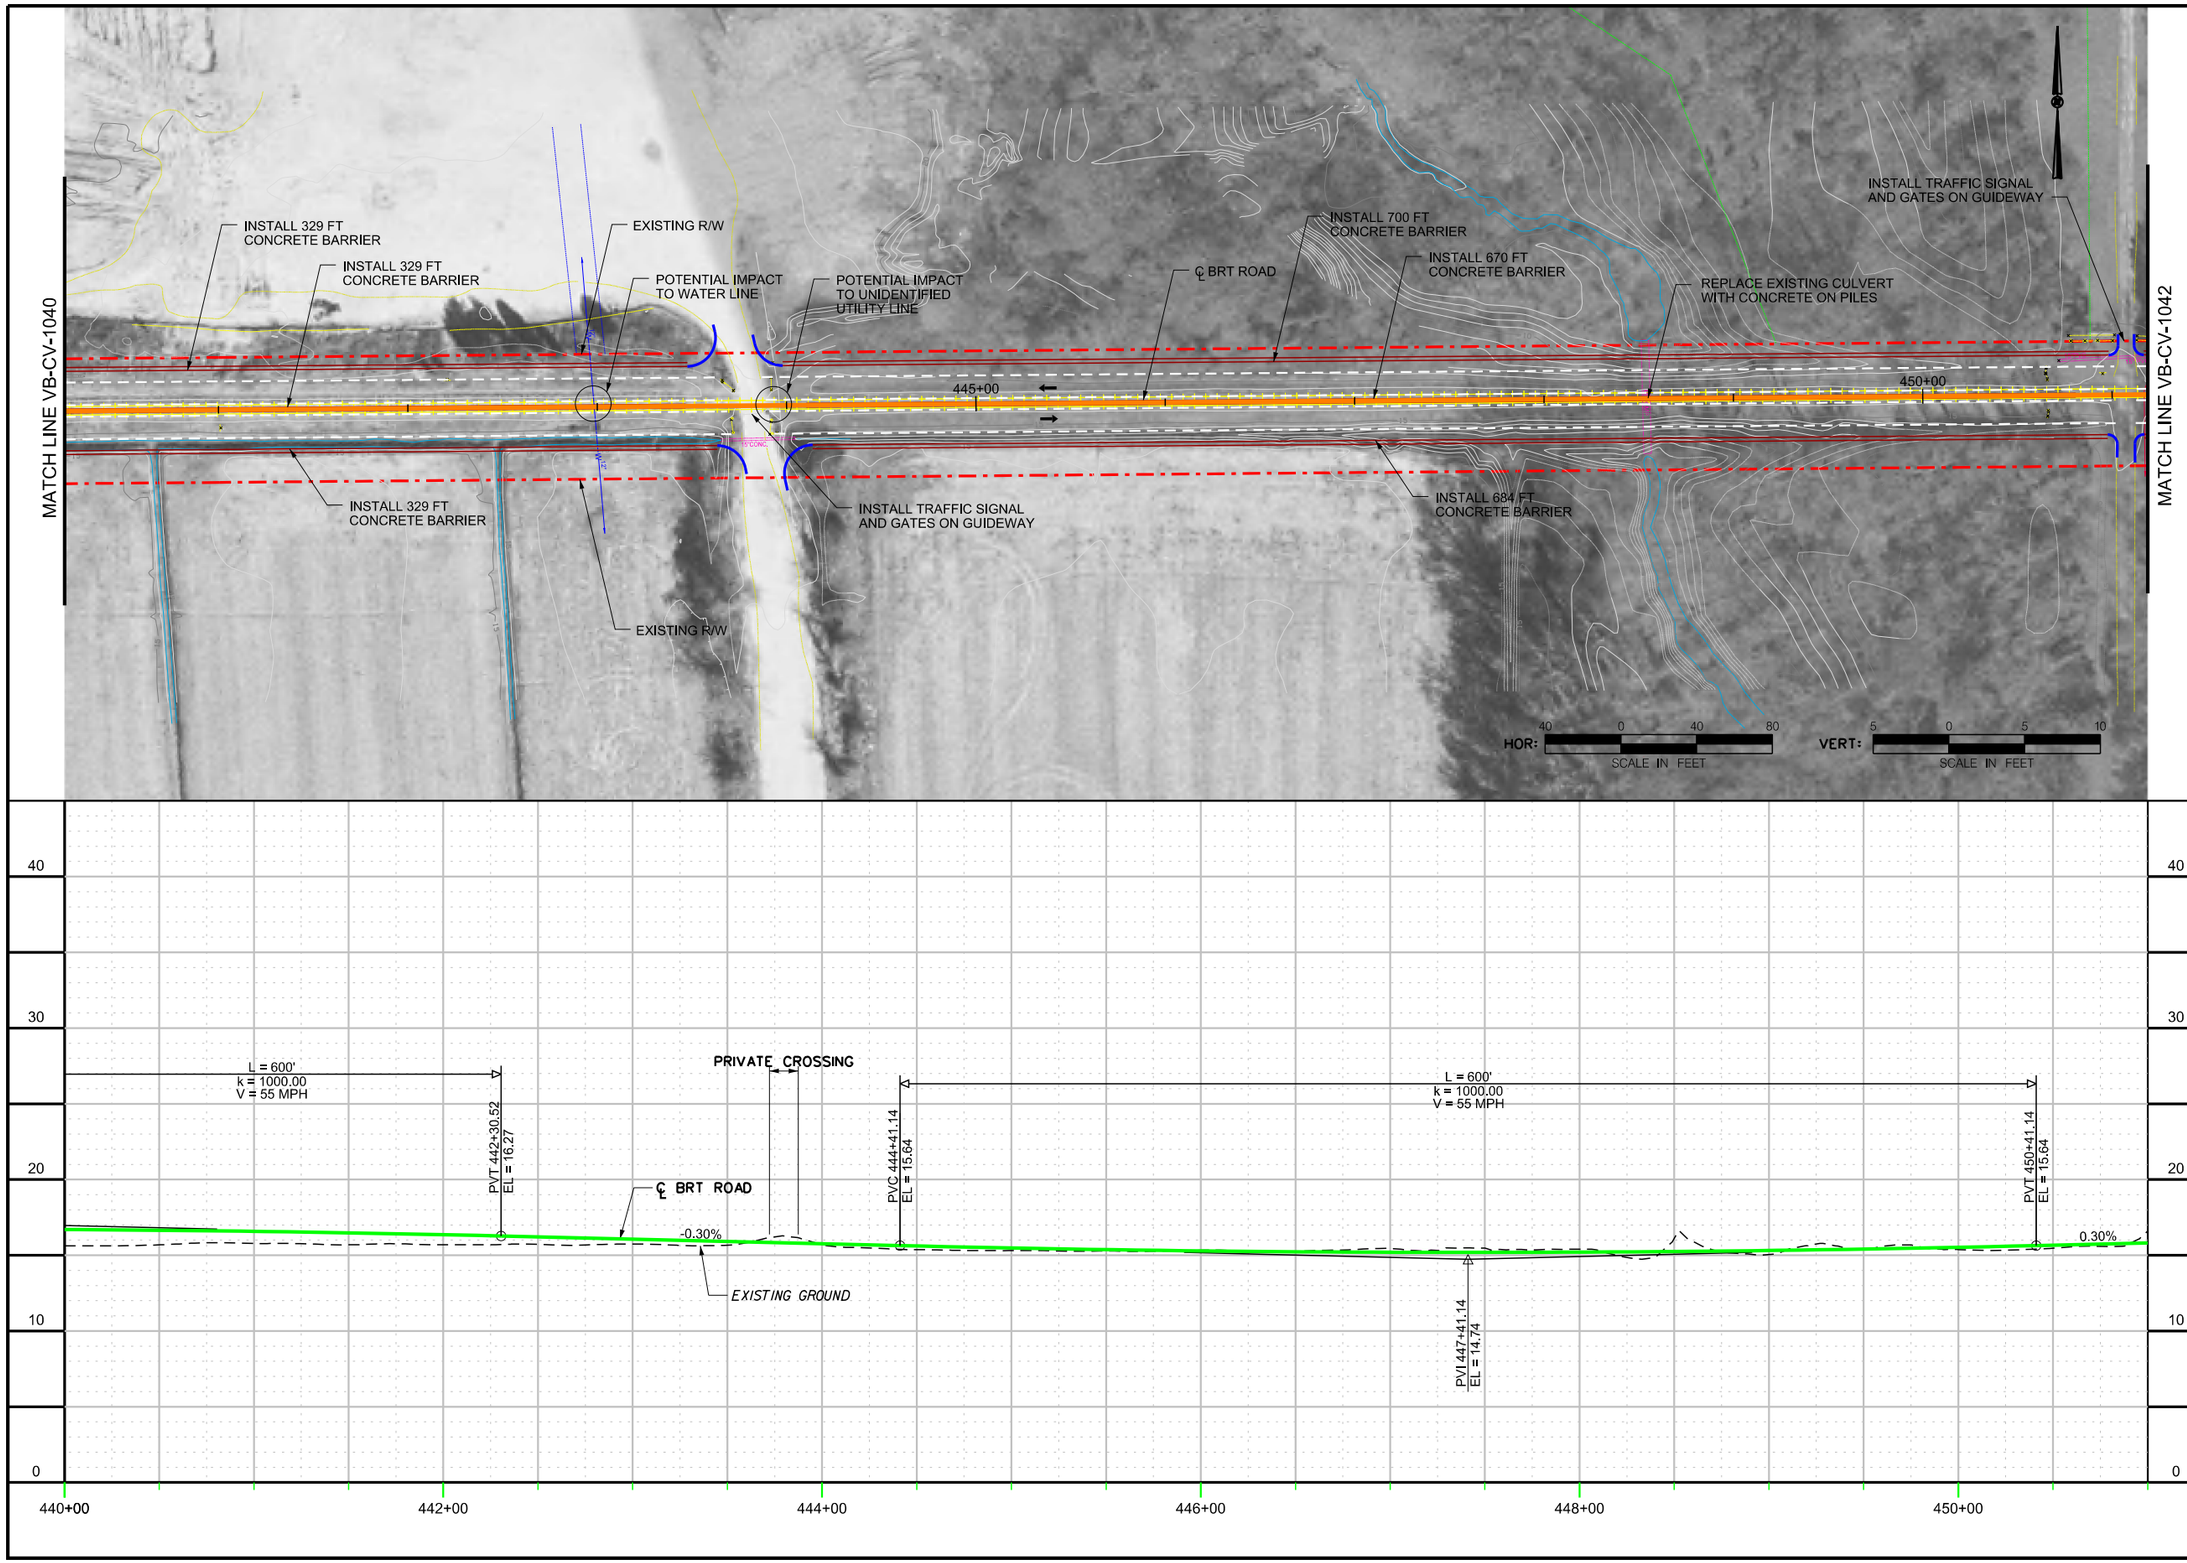

CONTRACT NO.

DRAWING NO. VB-CV-1041

OF

BUS TRANSIT
PLAN / PROFILE
SHEET 41 OF 52

DRAFT

NO.	REVISION DESCRIPTION	BY	DATE

APPR	CKCK	DRWN	DESIGN
KVL	SAB	SAB	SAB

DATE DATE DATE DATE

PLANS PREPARED BY:

HDR

HAMPTON ROADS TRANSIT

VIRGINIA BEACH TRANSIT
EXTENSION STUDY

2:57:49 PM

9/20/2013

c:\pwworking\pitt\d0206617\S_VB-CV-1041.dgn

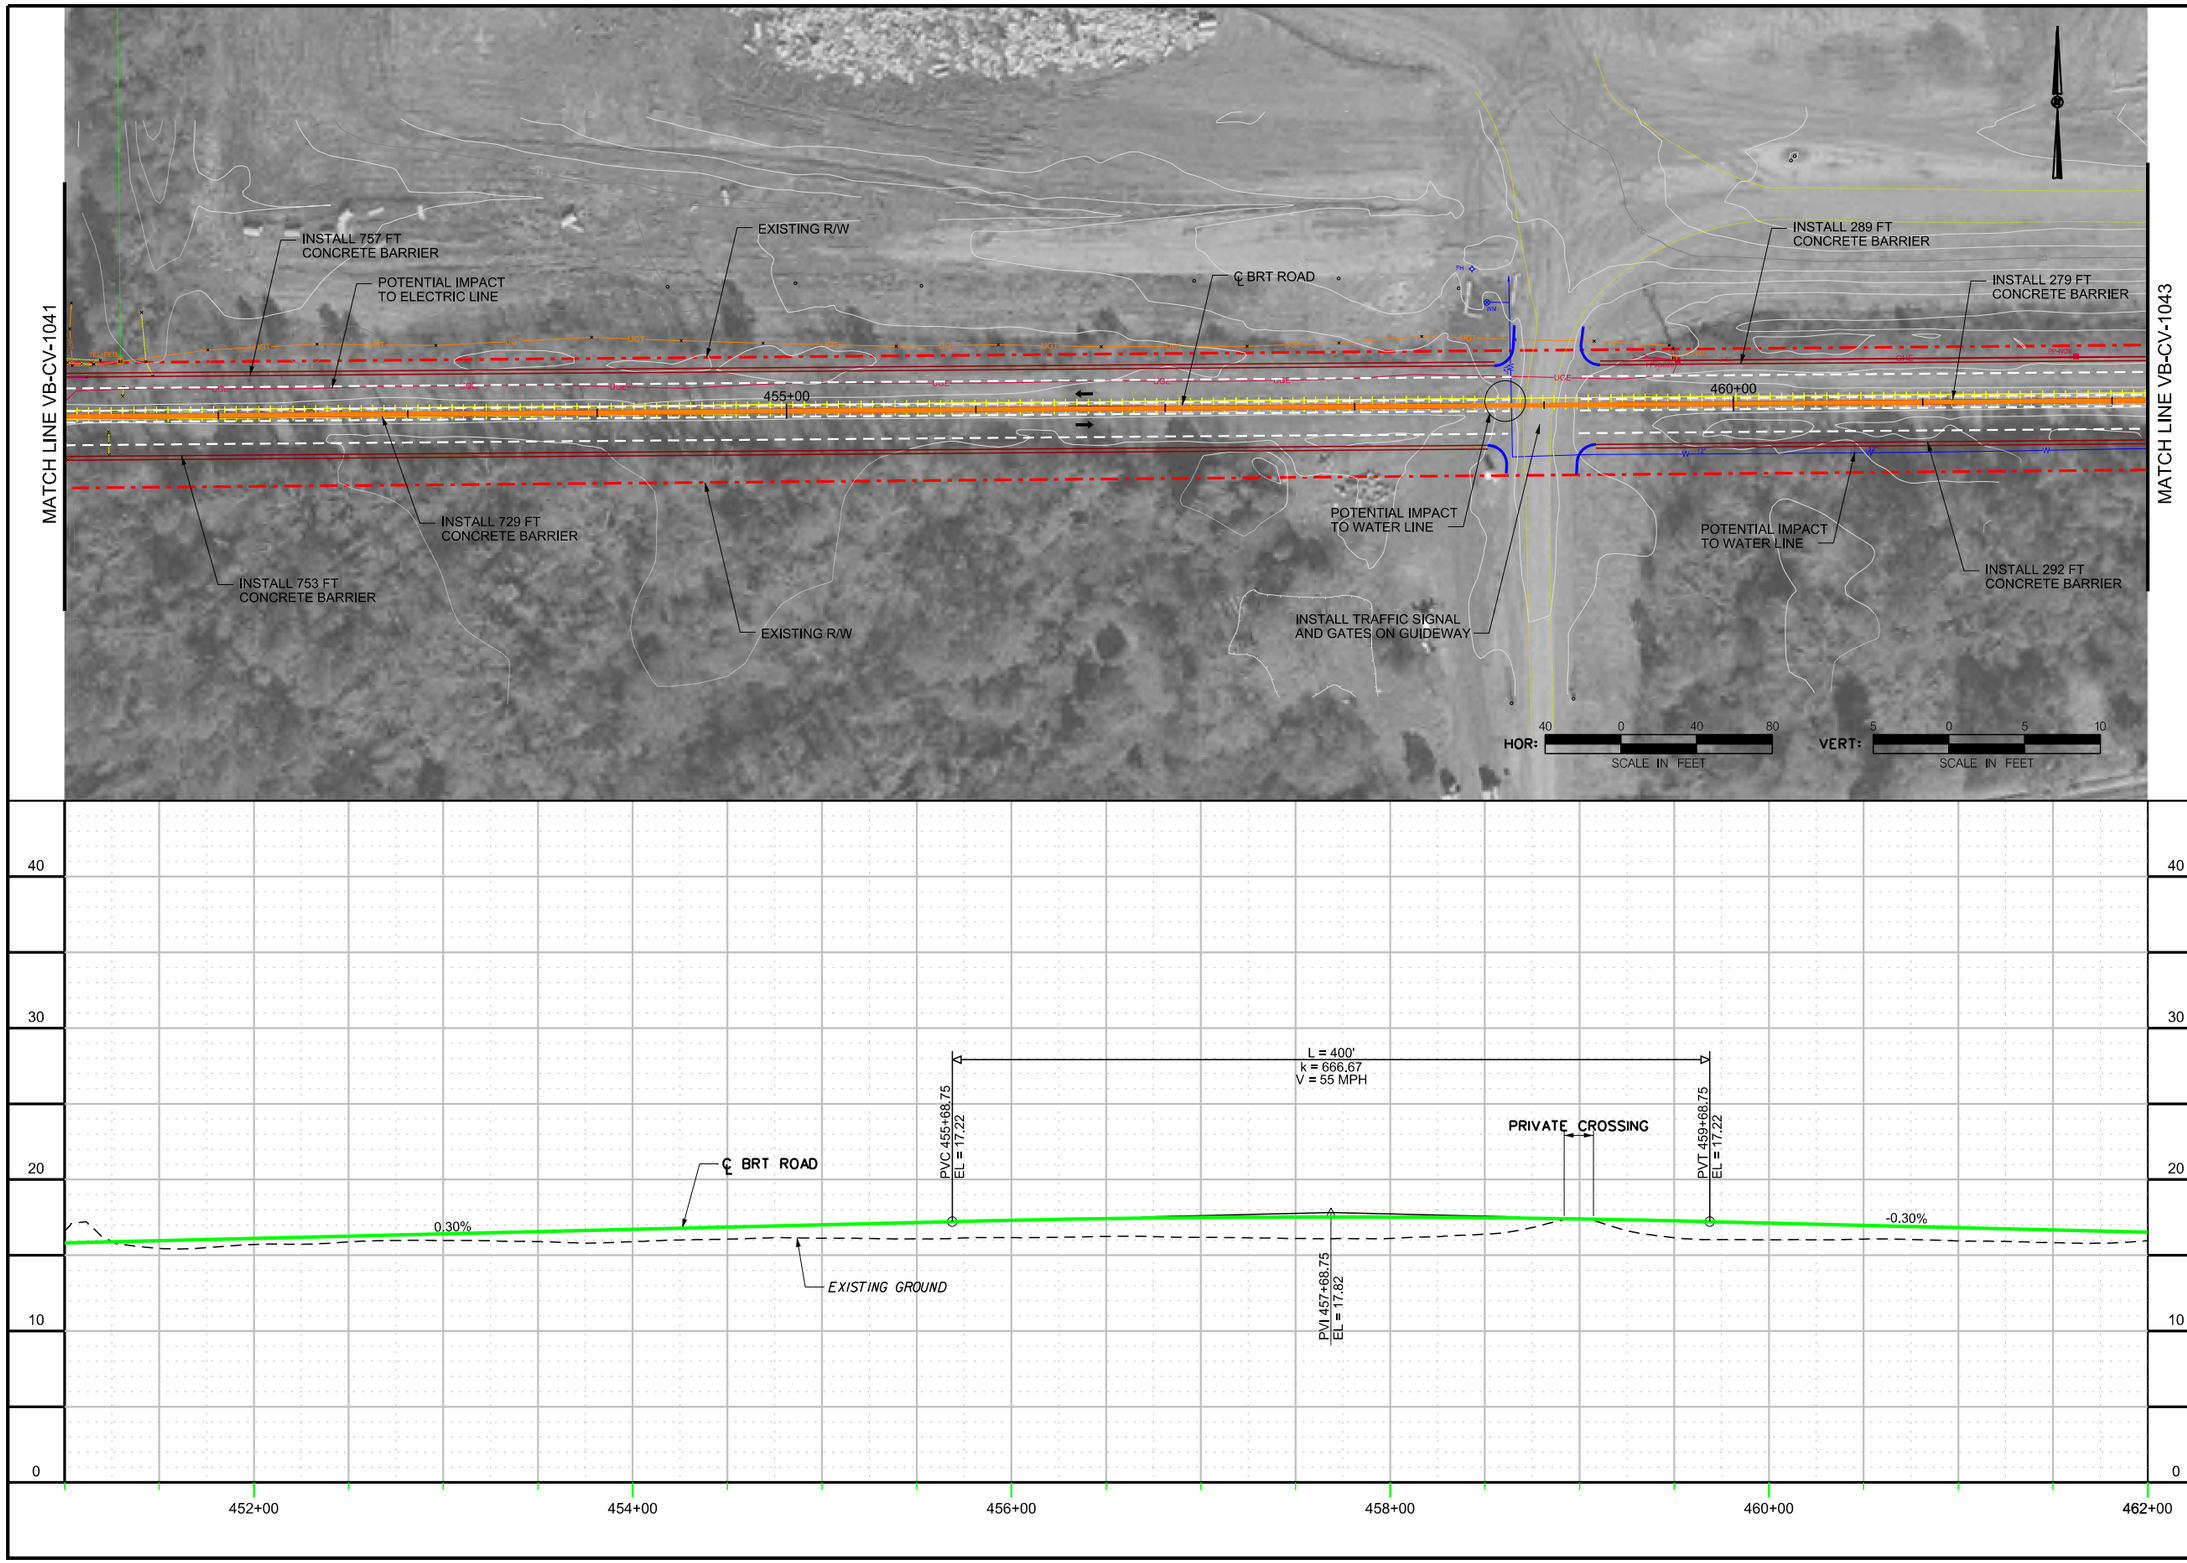

CONTRACT NO.

DRAWING NO. VB-CV-1042

OF

BUS TRANSIT
PLAN / PROFILE
SHEET 42 OF 52

DRAFT

NO.	REVISION DESCRIPTION	BY	DATE

APPR	CKCK	DRWN	DESIGN
KVL	SAB	SAB	SAB

DATE DATE DATE DATE

PLANS PREPARED BY:

HDR

HAMPTON ROADS TRANSIT

VIRGINIA BEACH TRANSIT
EXTENSION STUDY

2:59:09 PM

9/20/2013

c:\pwworking\pitt\d0206617\S_VB-CV-1042.dgn

3:00:30 PM

9/20/2013

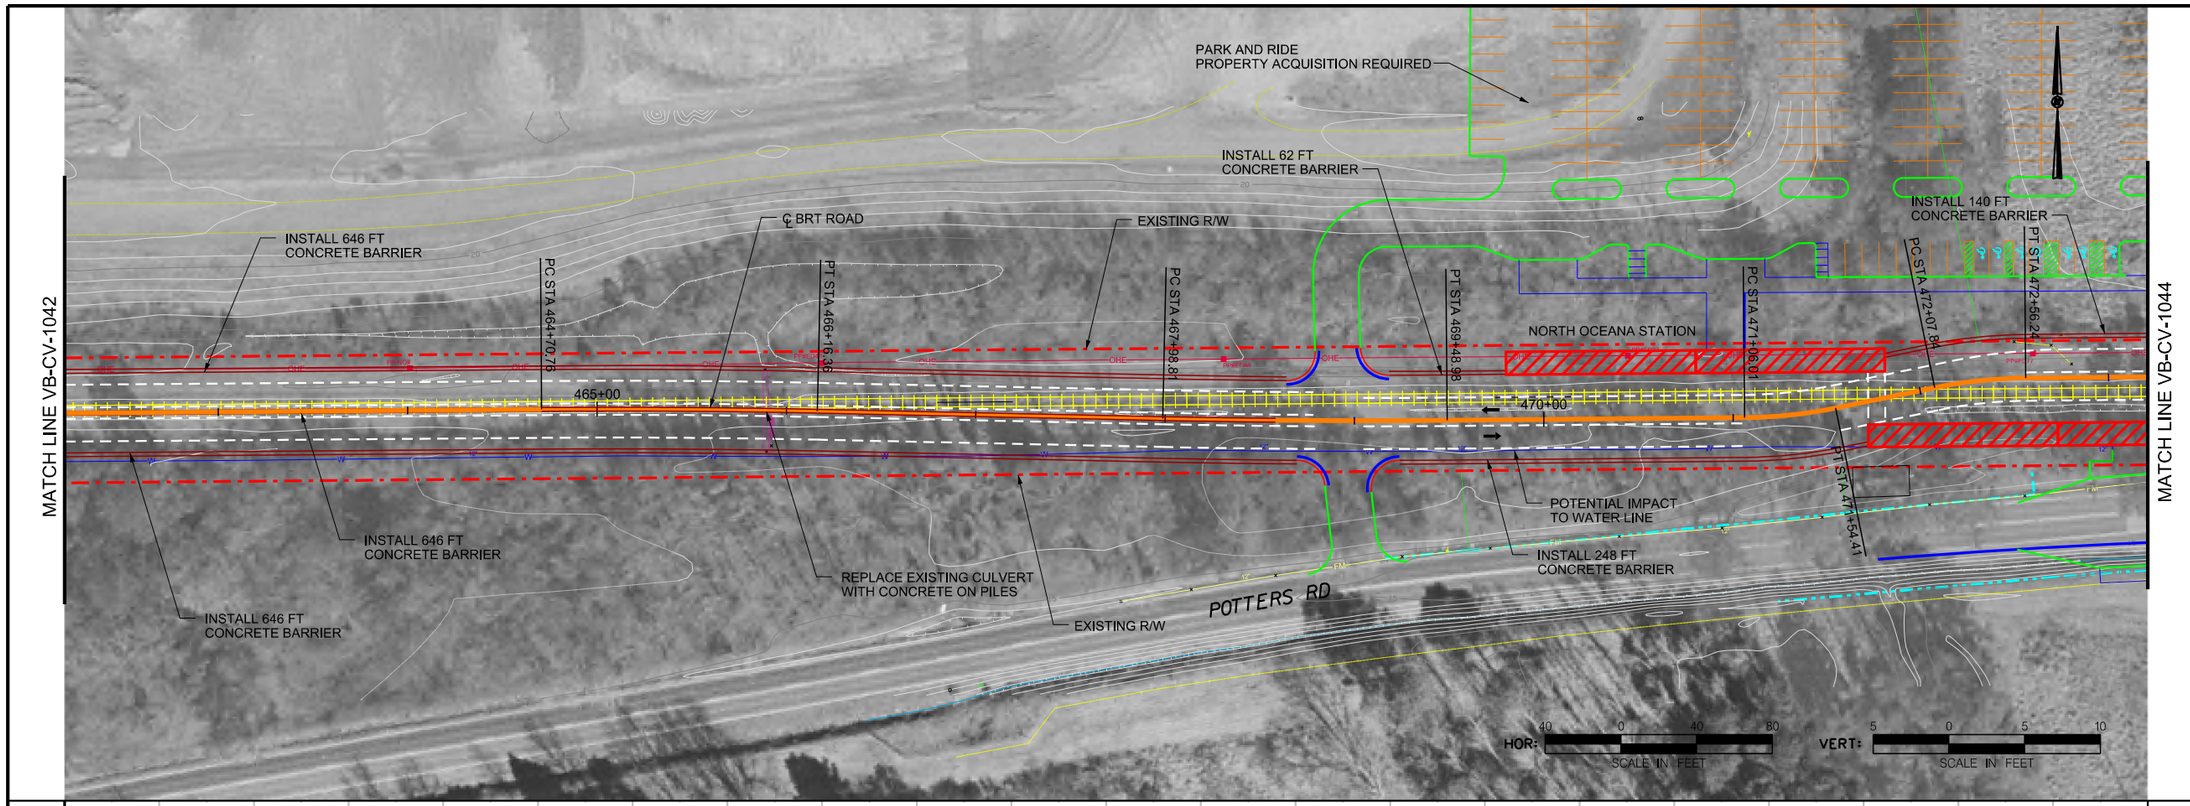

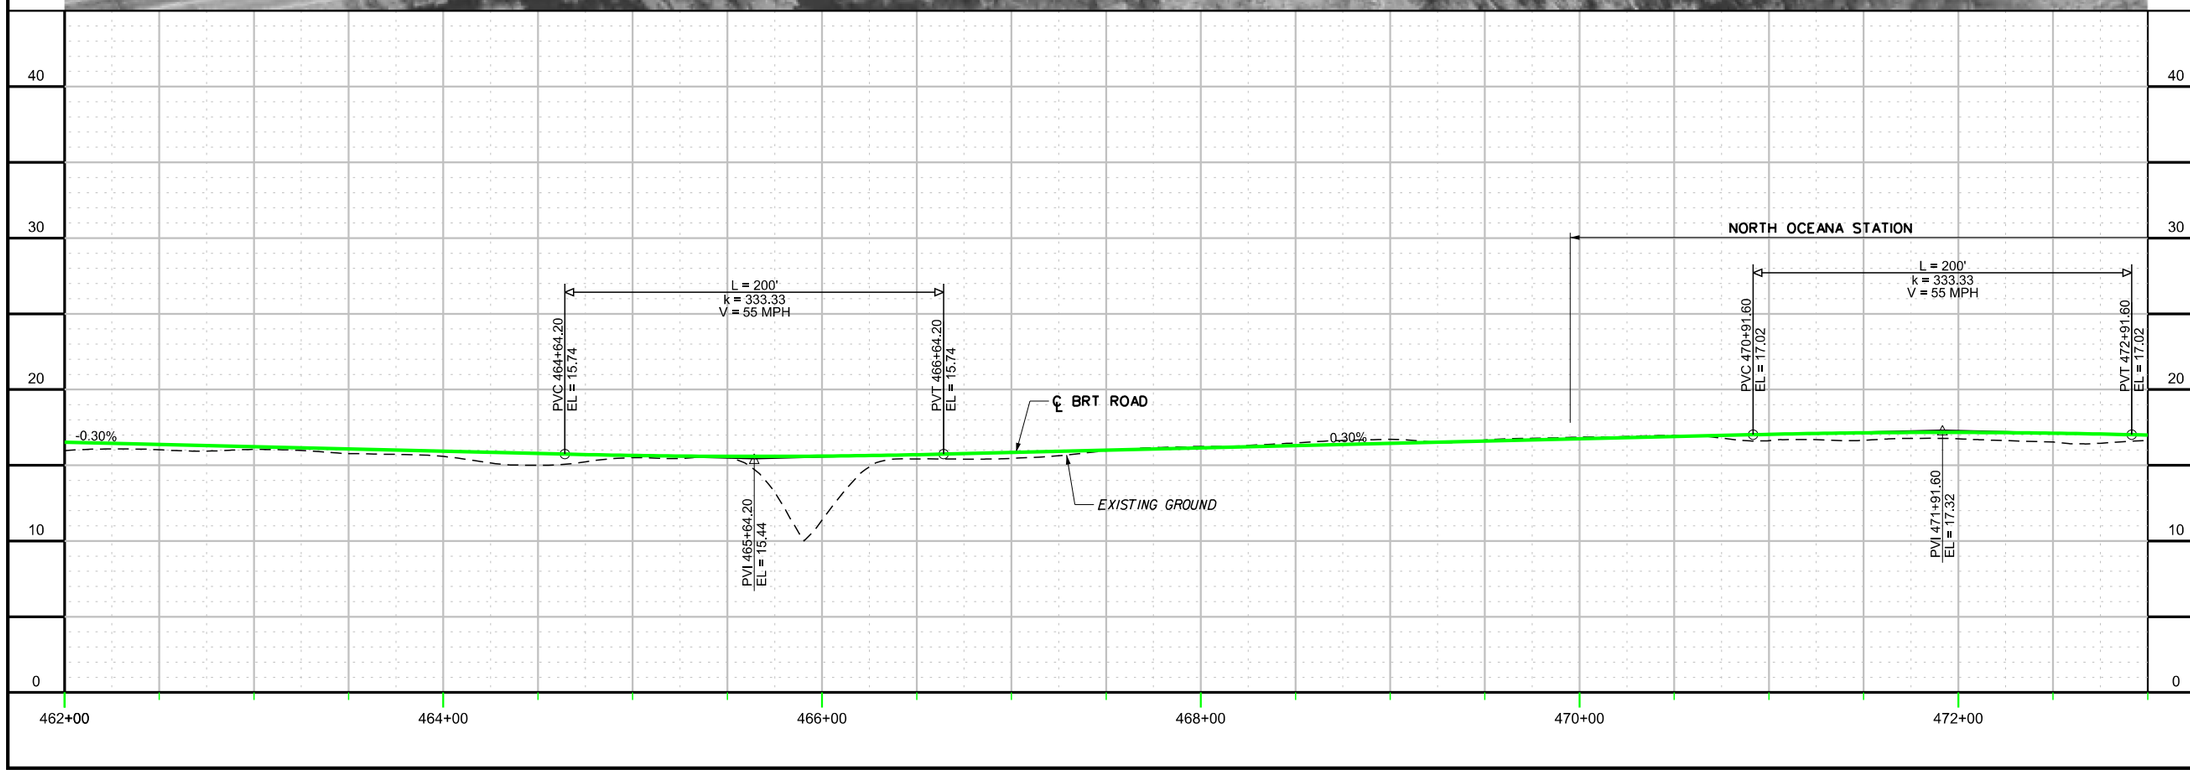

CONTRACT NO.	DRAWING NO.	OF
	VB-CV-1043	

BUS TRANSIT
PLAN / PROFILE
SHEET 43 OF 52

DRAFT

DESIGN	SAB	DATE	DATE
DRWN	SAB	DATE	DATE
CKCK	KVL	DATE	DATE
APPR		DATE	DATE

NO.	REVISION DESCRIPTION	BY	DATE

PLANS PREPARED BY:
HDR
HAMPTON ROADS TRANSIT

VIRGINIA BEACH TRANSIT
EXTENSION STUDY

c:\pwworking\pitt\d0206617\S_VB-CV-1043.dgn

3:01:50 PM

9/20/2013

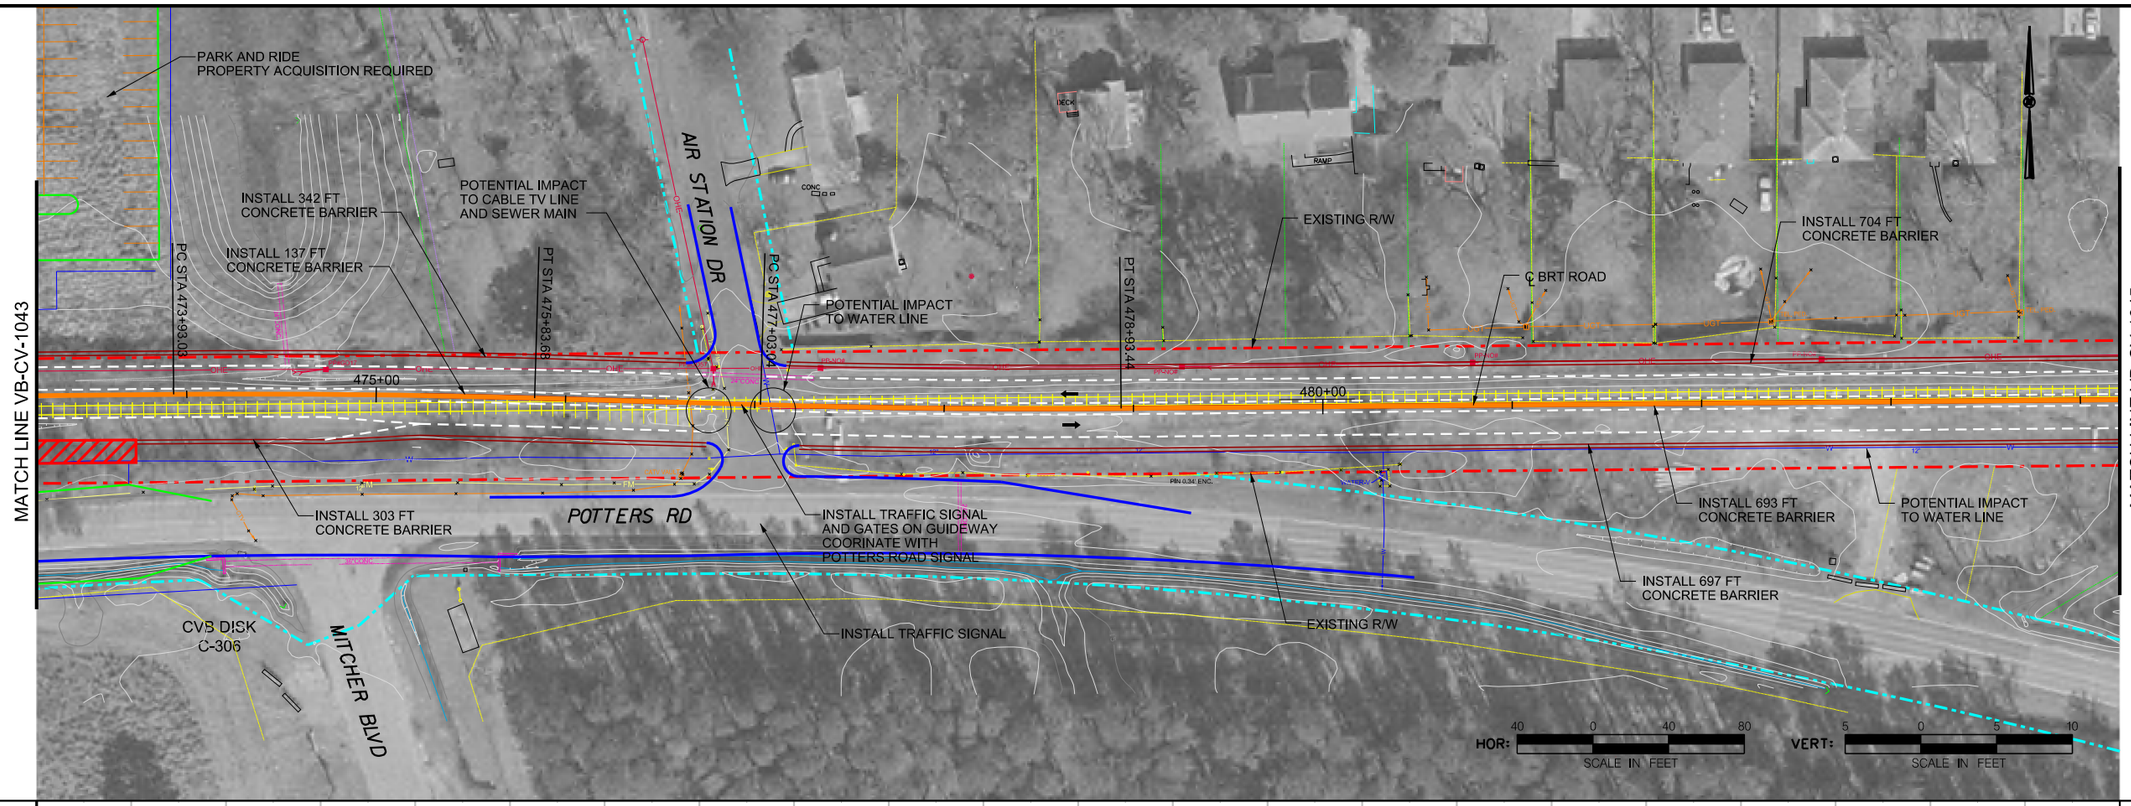

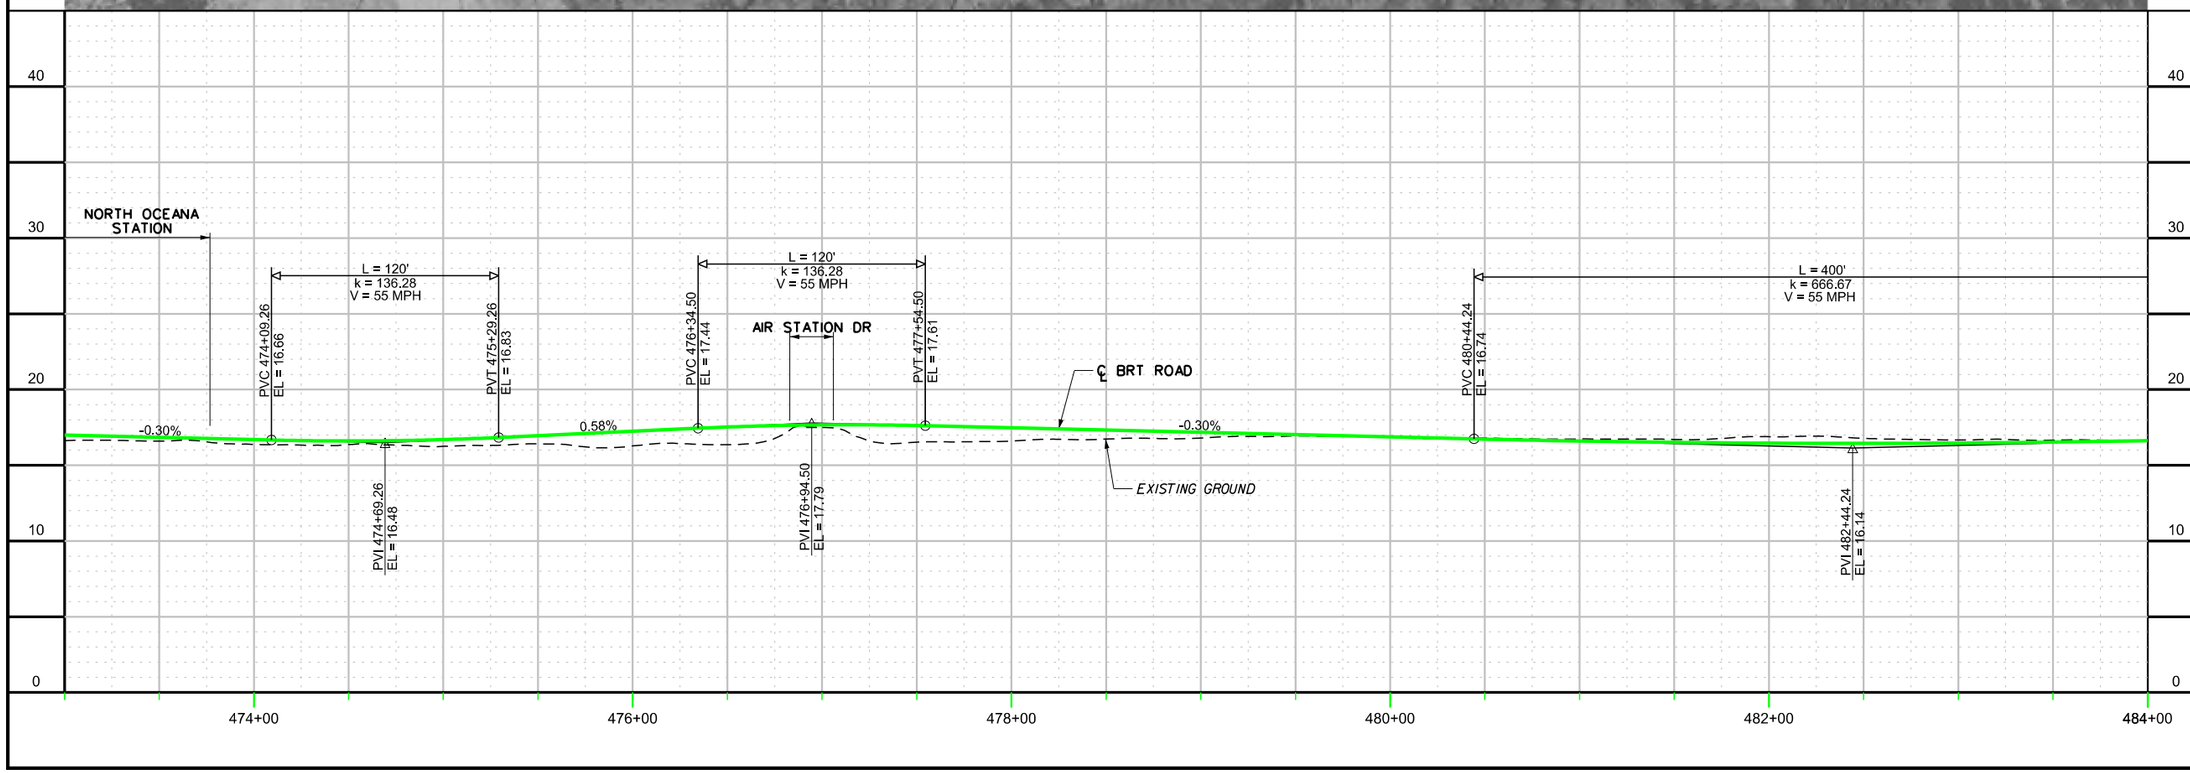

CONTRACT NO.

DRAWING NO. VB-CV-1044

OF

BUS TRANSIT
PLAN / PROFILE
SHEET 44OF 52

DRAFT

APPR	DATE	CHCK	DATE	DRWN	DATE	DESIGN	DATE
		KVL		SAB		SAB	

NO.	REVISION DESCRIPTION	BY	DATE

PLANS PREPARED BY:

HDR

HAMPTON ROADS TRANSIT

VIRGINIA BEACH TRANSIT
EXTENSION STUDY

c:\pwworking\pitt\d0206617\S_VB-CV-1044.dgn

3:03:13 PM

9/20/2013

c:\pwworking\pitt\d0206617\S_VB-CV-1045.dgn

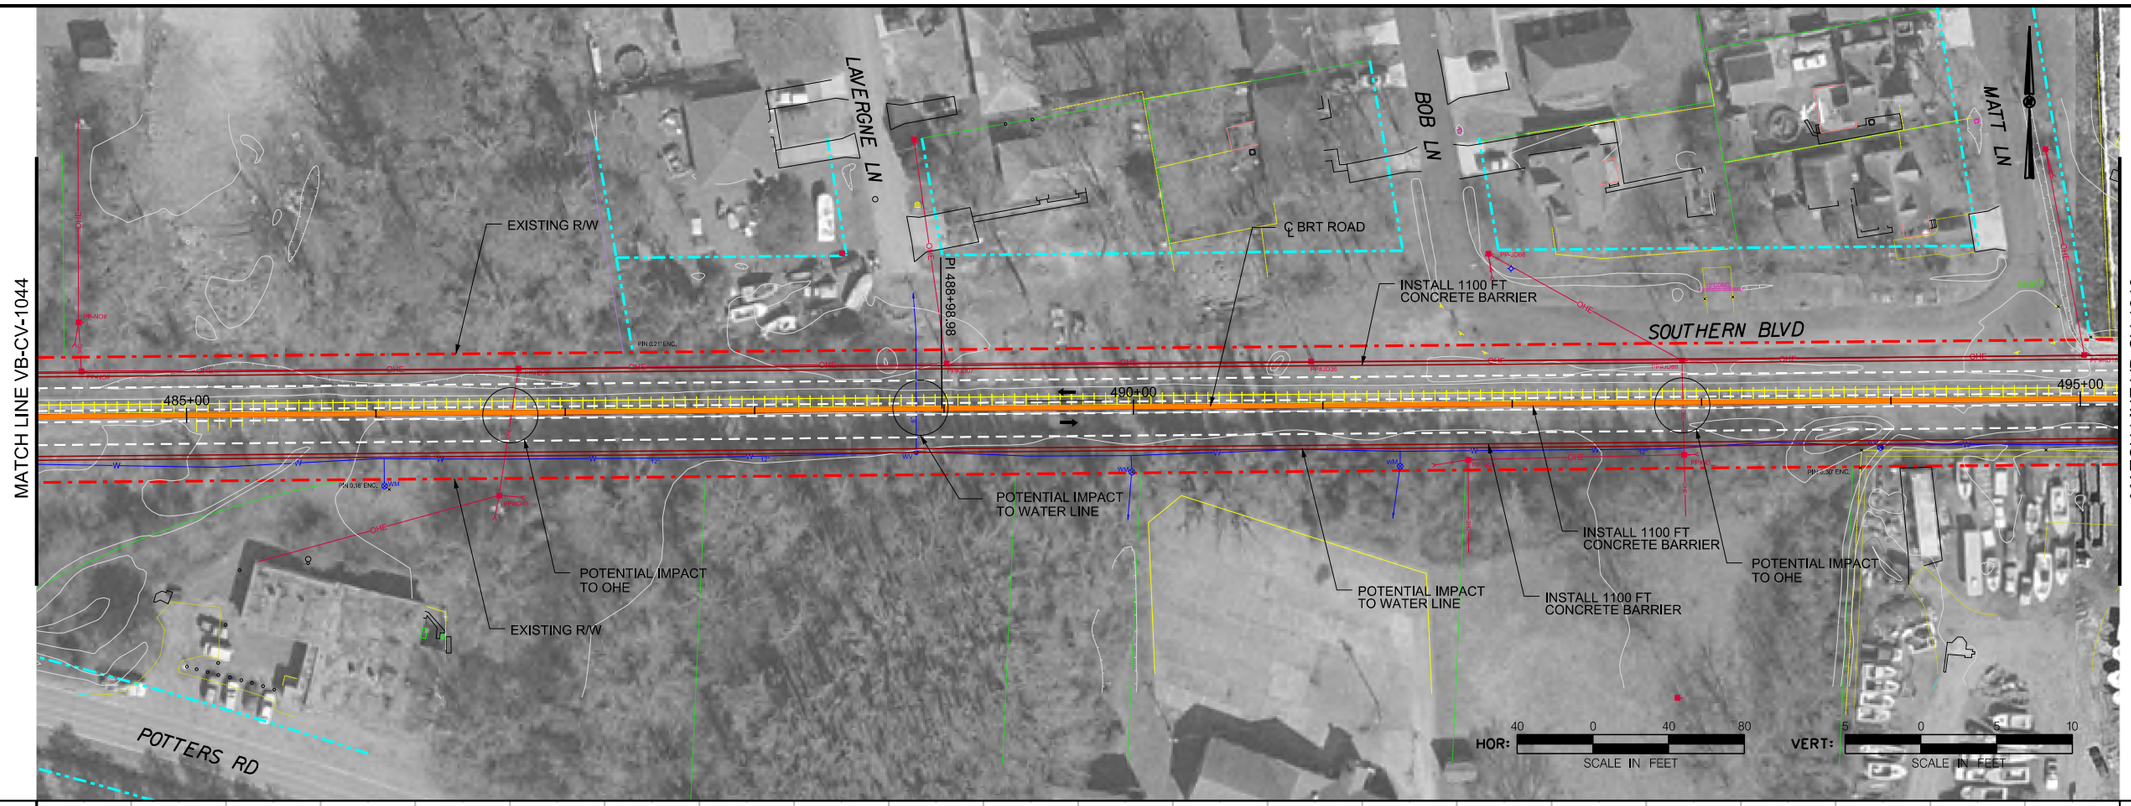

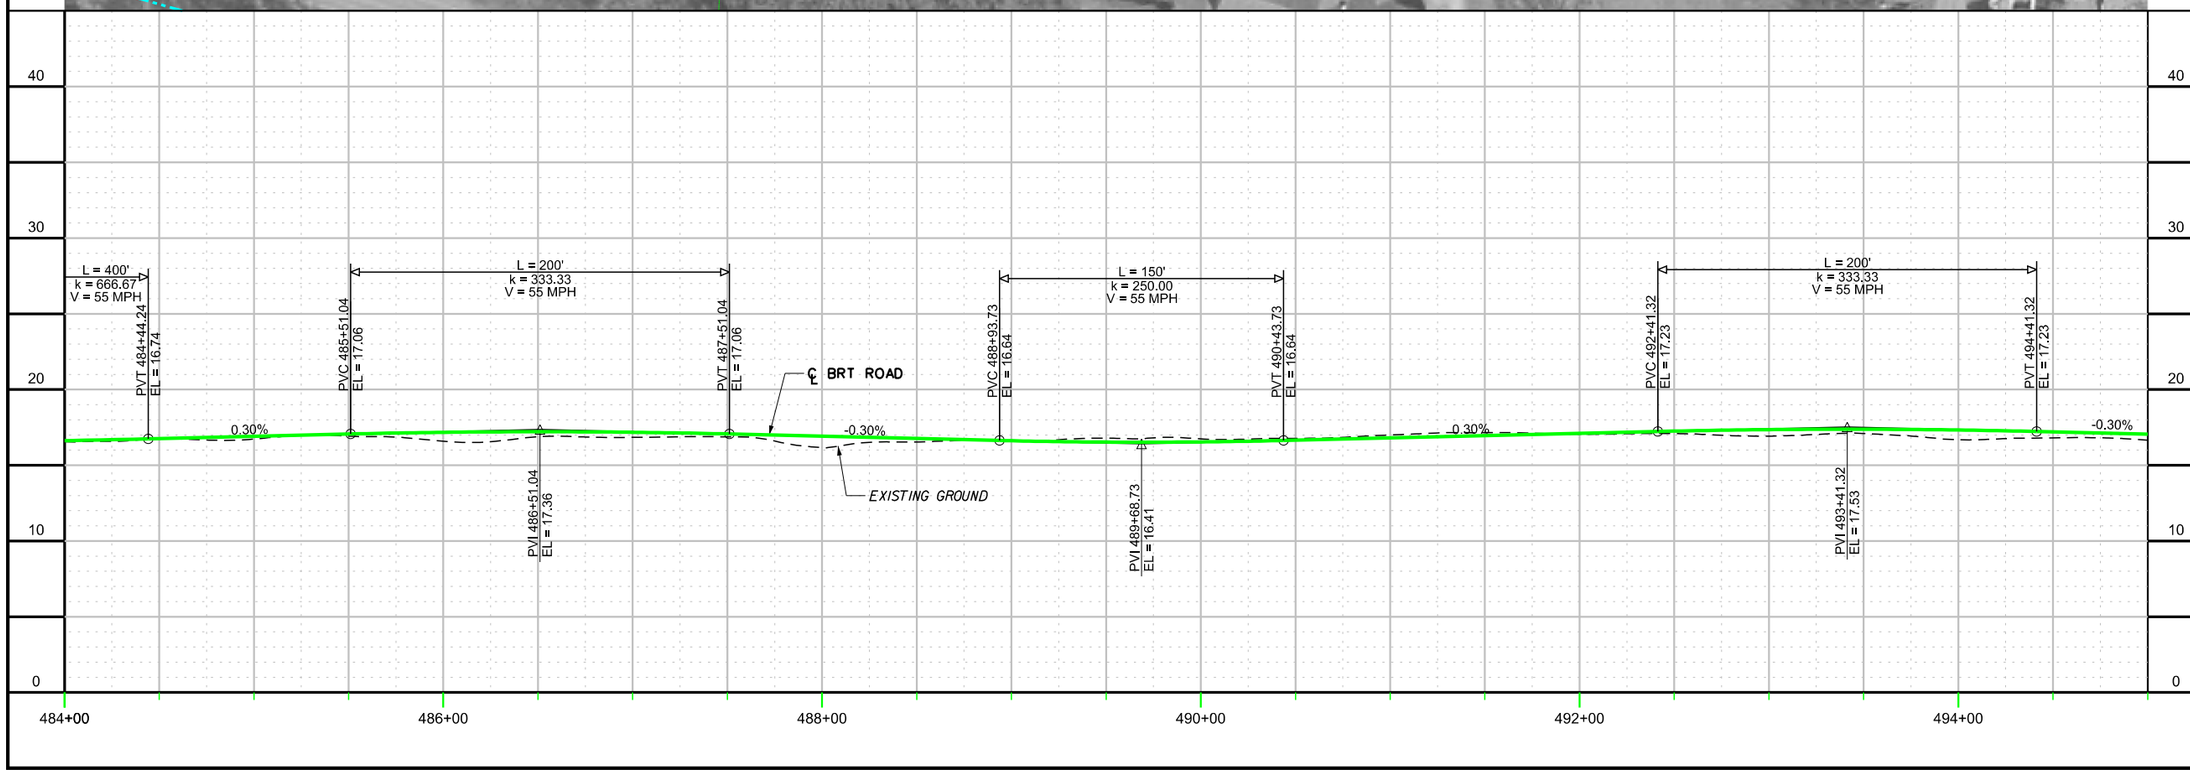

CONTRACT NO.

DRAWING NO. VB-CV-1045

OF

BUS TRANSIT
PLAN / PROFILE
SHEET 45 OF 52

DRAFT

APPR	DATE
CKCK KVL	DATE
DRWN SAB	DATE
DESIGN SAB	DATE

NO.	REVISION DESCRIPTION	BY	DATE

PLANS PREPARED BY:

HDR

HAMPTON ROADS TRANSIT

VIRGINIA BEACH TRANSIT EXTENSION STUDY

3:04:35 PM

9/20/2013

c:\pwworking\pitt\d0206617\S_VB-CV-1046.dgn

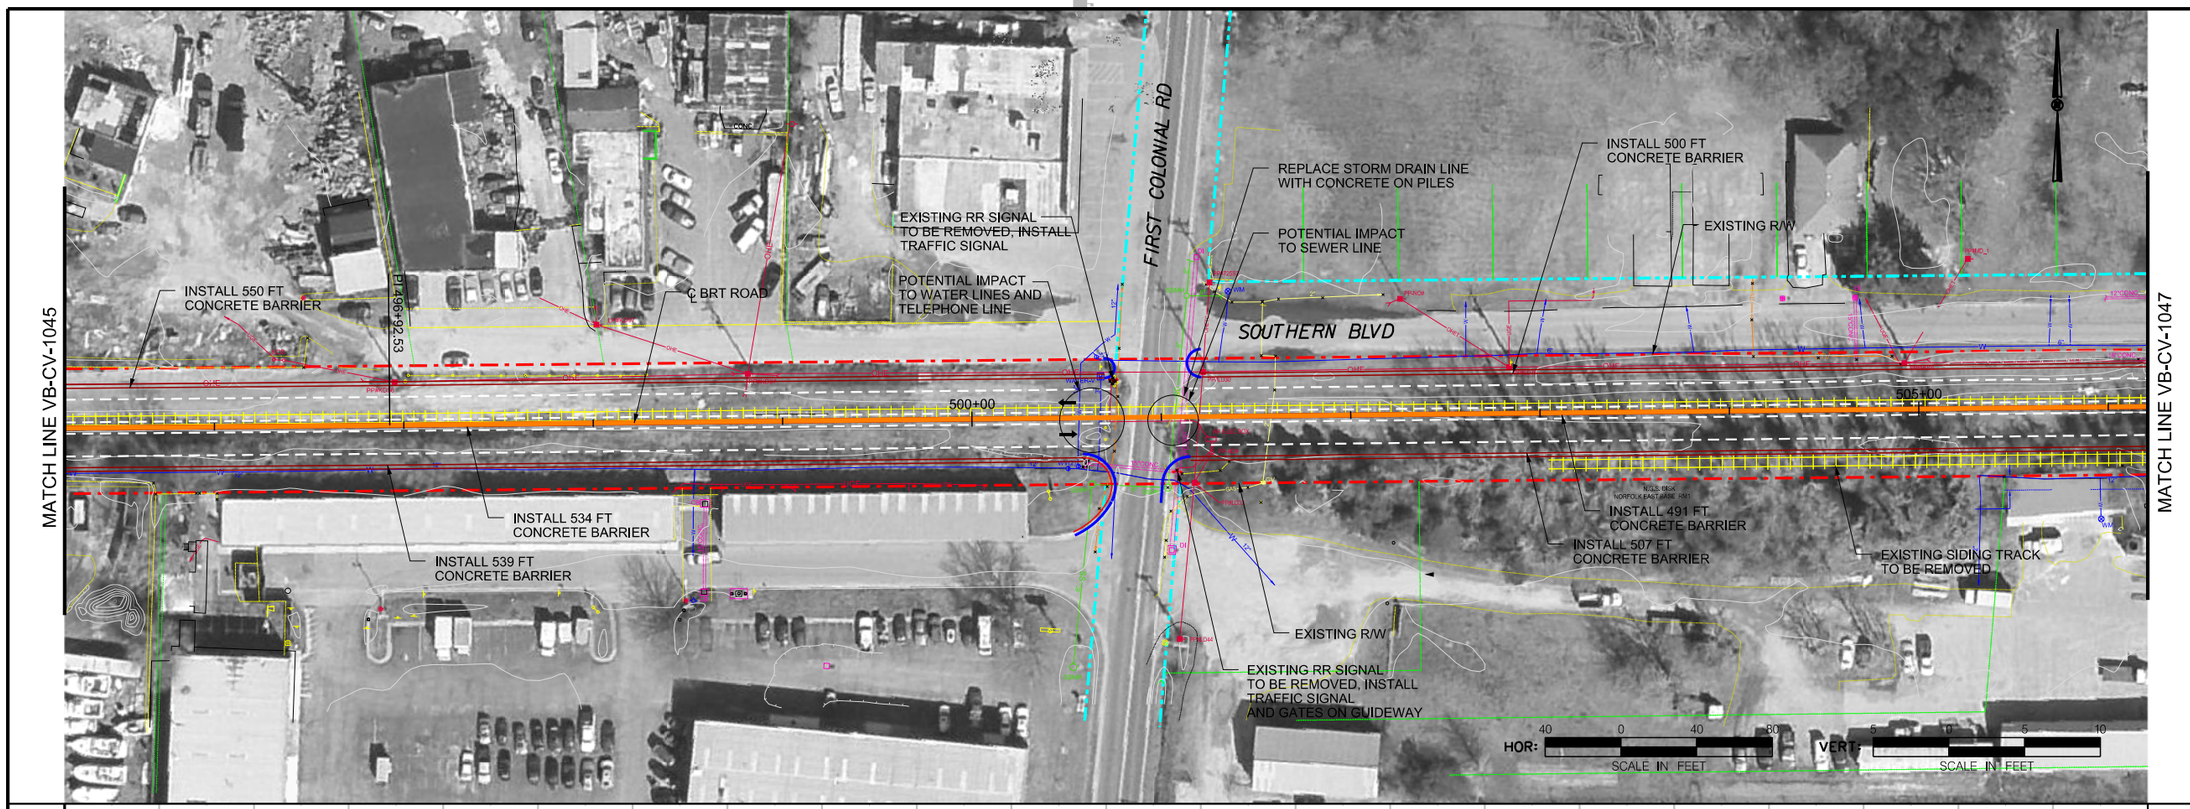

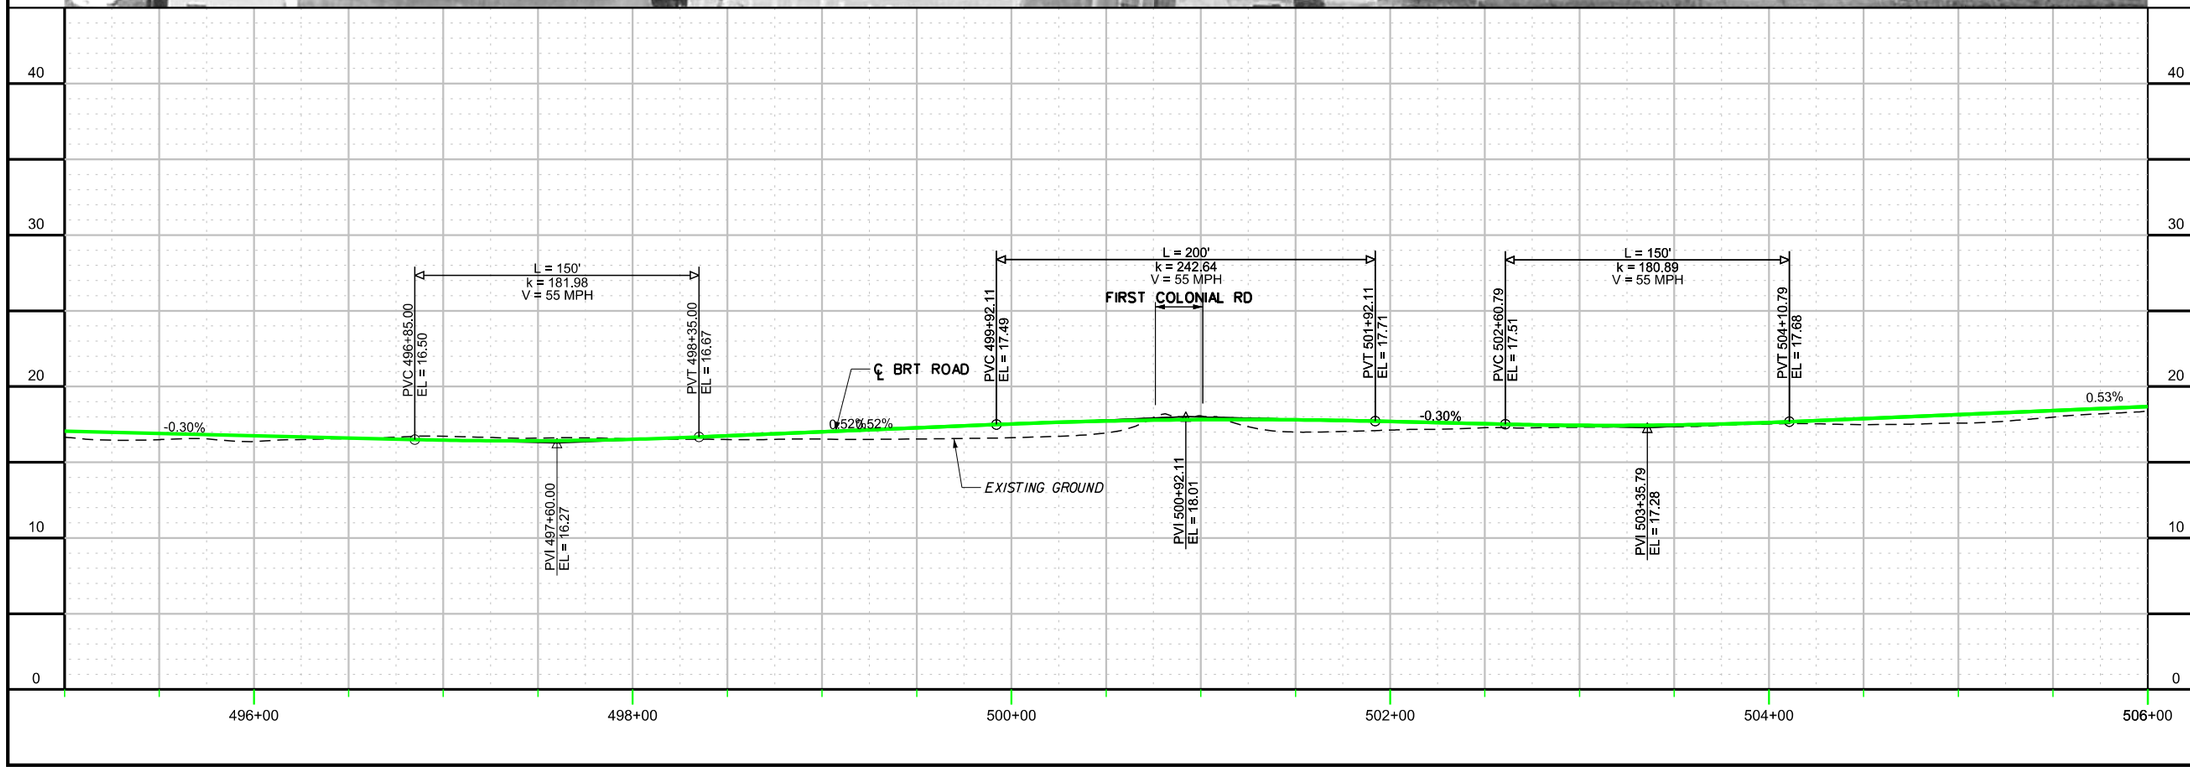

CONTRACT NO.

DRAWING NO. VB-CV-1046

OF

BUS TRANSIT
PLAN / PROFILE
SHEET 46 OF 52

DRAFT

DESIGN	SAB	DATE	
DRWN	SAB	DATE	
CKCK	KVL	DATE	
APPR		DATE	

NO.	REVISION DESCRIPTION	BY	DATE

PLANS PREPARED BY:

HDR

HAMPTON ROADS TRANSIT

VIRGINIA BEACH TRANSIT EXTENSION STUDY

3:04:40 PM

9/20/2013

c:\pwworking\pitt\d0206617\S_VB-CV-1047.dgn

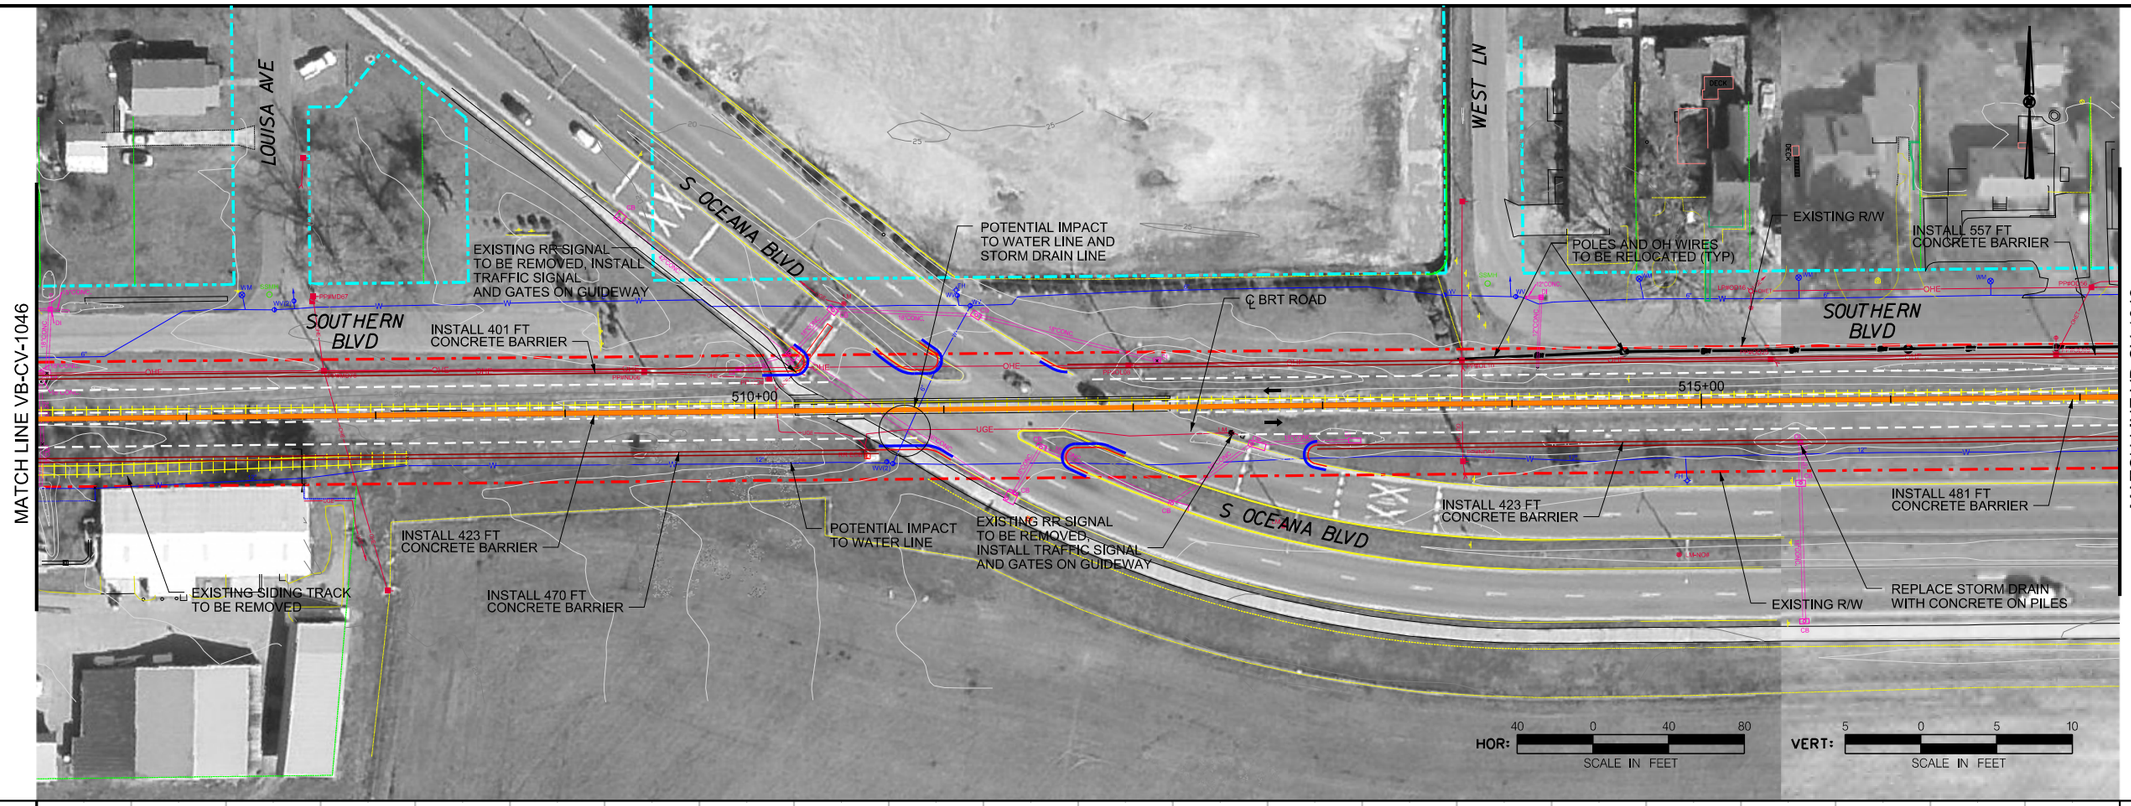

CONTRACT NO.	DRAWING NO.	OF
	VB-CV-1047	

BUS TRANSIT
PLAN / PROFILE
SHEET 47 OF 52

DRAFT

APPR.	DATE	DESIGN	DATE	DRAWN	DATE	CHCK	DATE
		SAB		SAB		KVL	

NO.	REVISION DESCRIPTION	BY	DATE

PLANS PREPARED BY:

HDR

HAMPTON ROADS TRANSIT

VIRGINIA BEACH TRANSIT EXTENSION STUDY

3:07:21 PM

9/20/2013

c:\pwworking\pitt\d0206617\S_VB-CV-1048.dgn

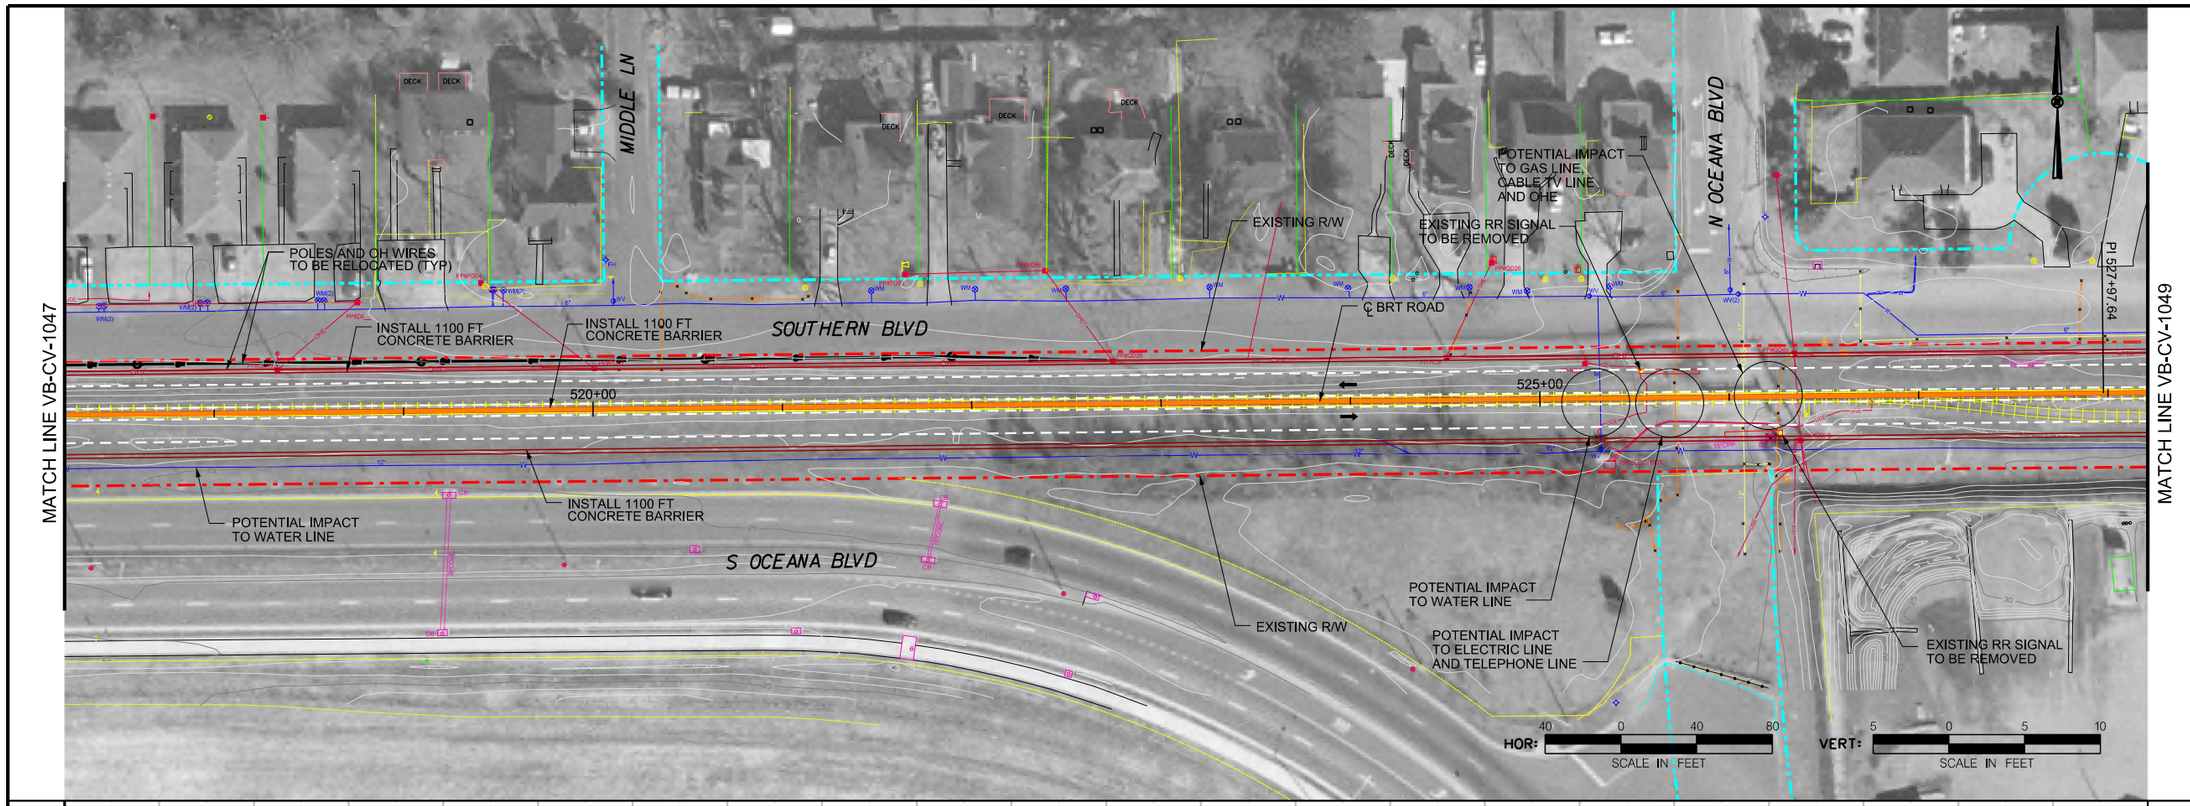

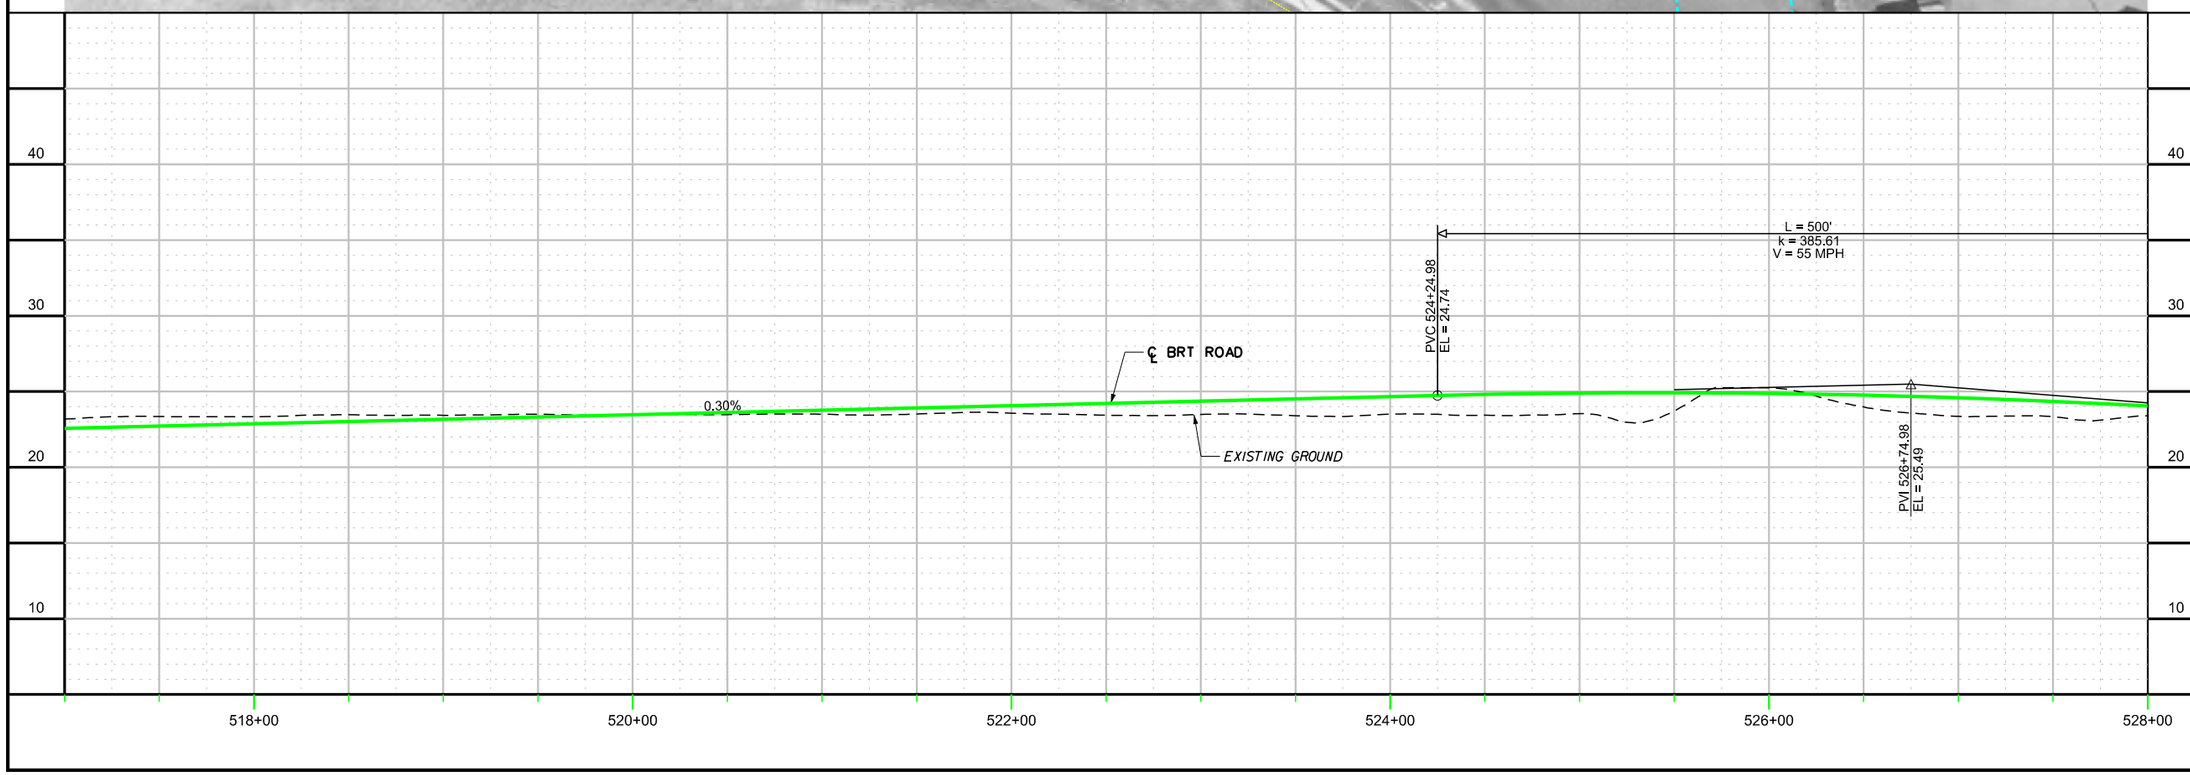

CONTRACT NO.

DRAWING NO. VB-CV-1048

OF

BUS TRANSIT
PLAN / PROFILE
SHEET 48 OF 52

DRAFT

APPR	DATE
CKCK KVL	DATE
DRWN SAB	DATE
DESIGN SAB	DATE

NO.	REVISION DESCRIPTION	BY	DATE

PLANS PREPARED BY:

HDR

HAMPTON ROADS TRANSIT

VIRGINIA BEACH TRANSIT EXTENSION STUDY

3:08:46 PM

9/20/2013

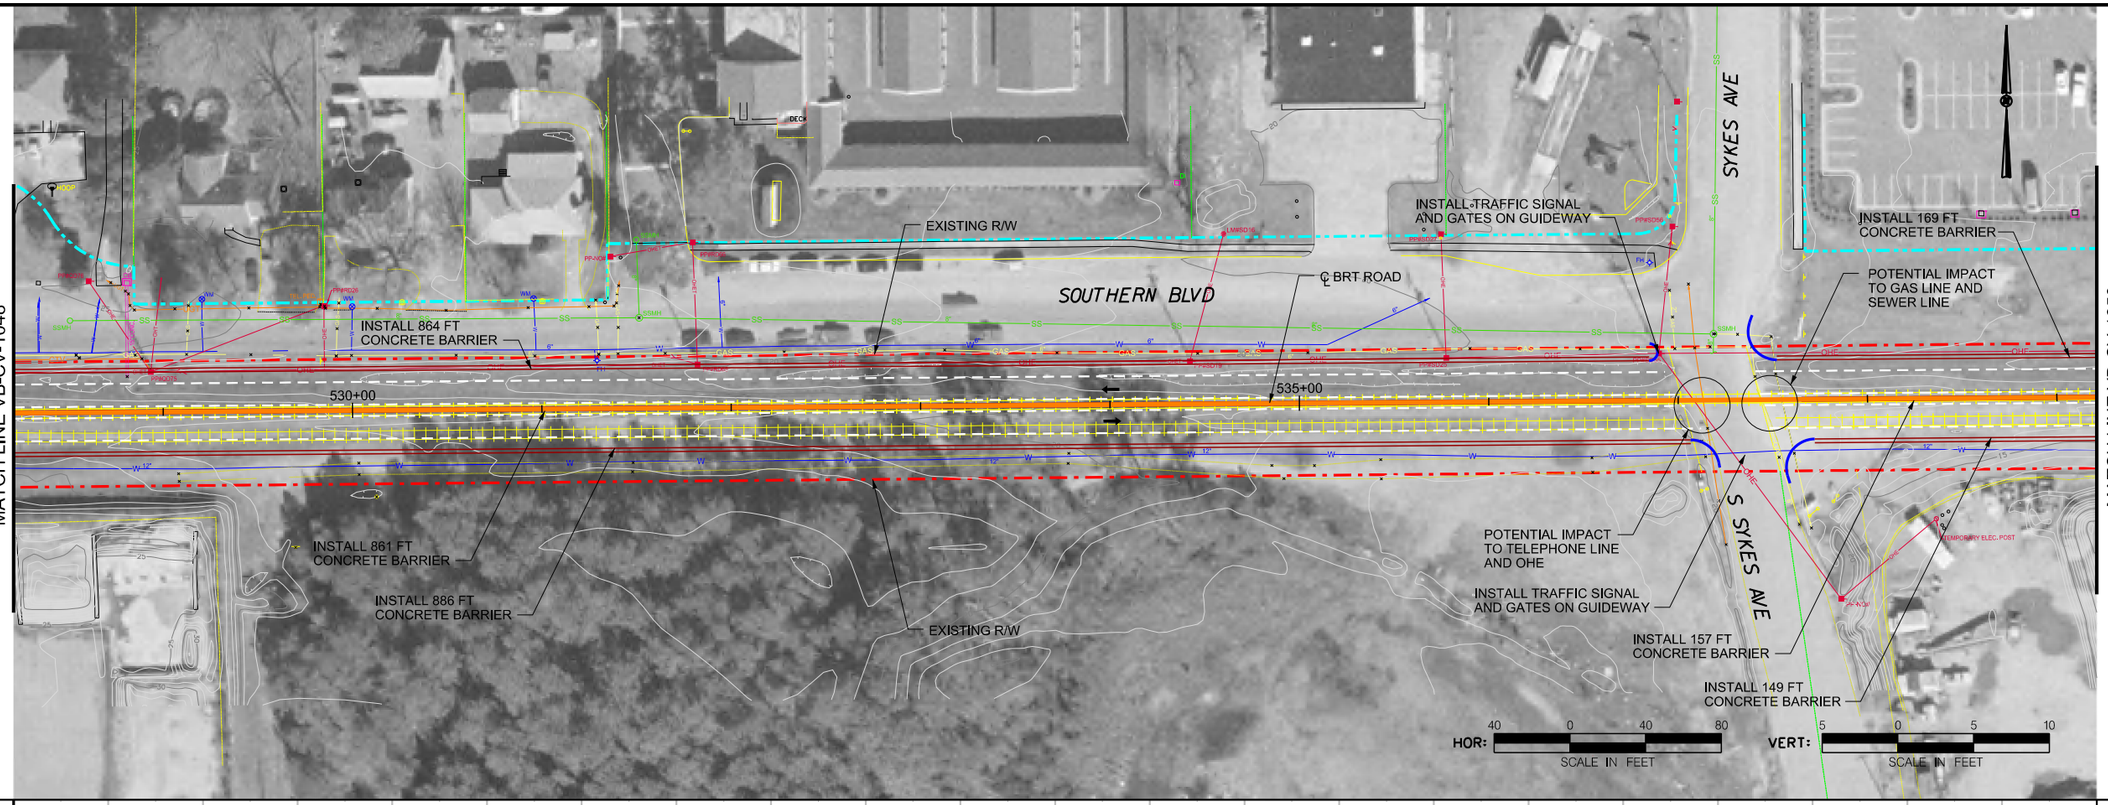

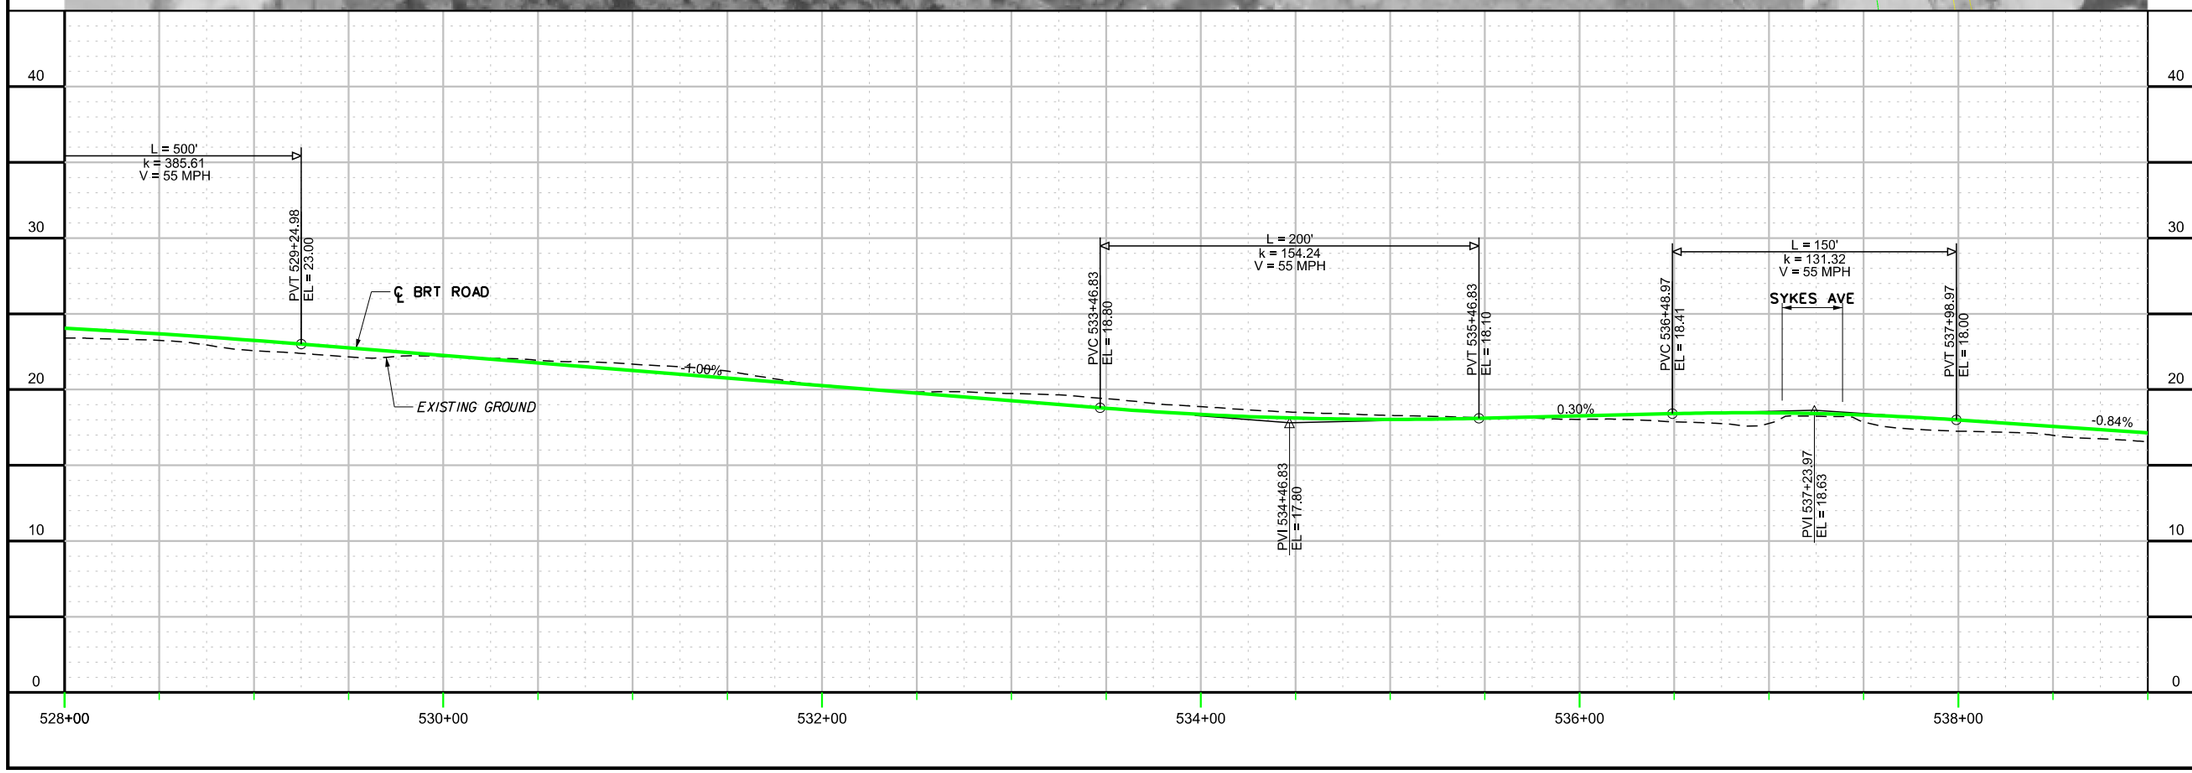

CONTRACT NO.	DRAWING NO.	OF
	VB-CV-1049	

BUS TRANSIT
PLAN / PROFILE
SHEET 49 OF 52

DRAFT

APPR.	DATE	DESIGN	SAB	DATE
CKCK	KVL	DRAWN	SAB	DATE

NO.	REVISION DESCRIPTION	BY	DATE

PLANS PREPARED BY:

HDR

HAMPTON ROADS TRANSIT

VIRGINIA BEACH TRANSIT EXTENSION STUDY

c:\pwworking\pitt\d0206617\S_VB-CV-1049.dgn

3:10:09 PM

9/20/2013

c:\pwworking\pitt\d0206617\S_VB-CV-1050.dgn

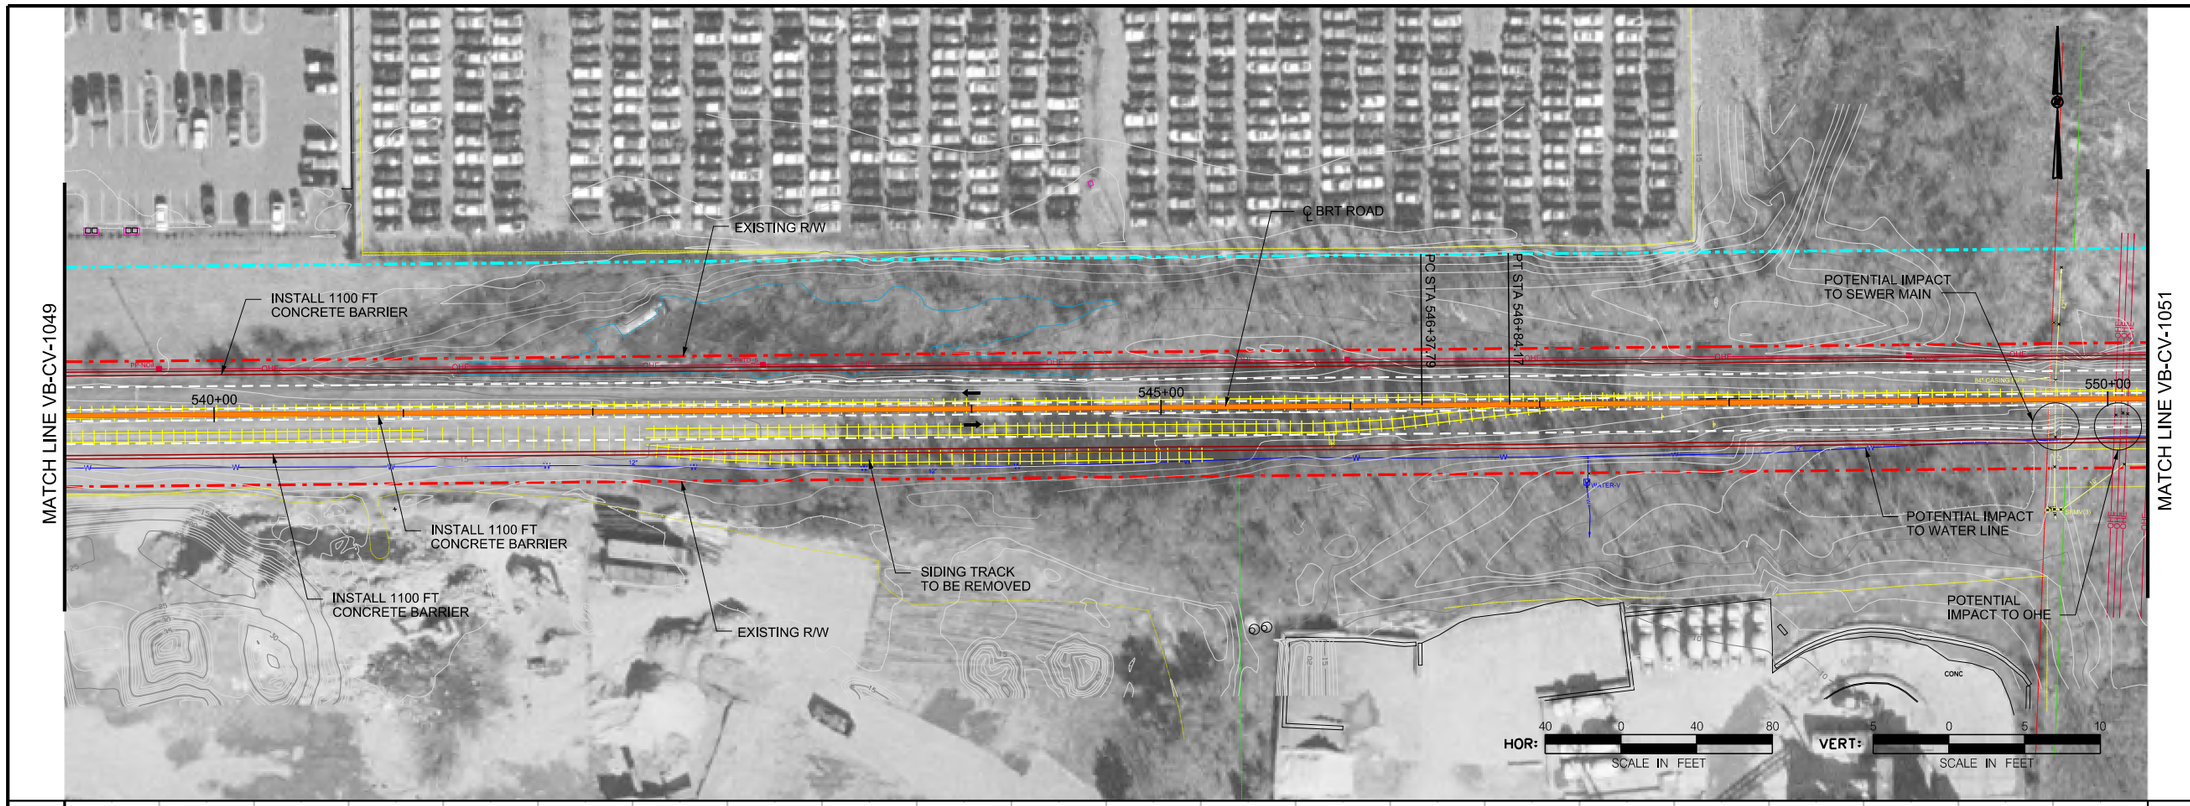

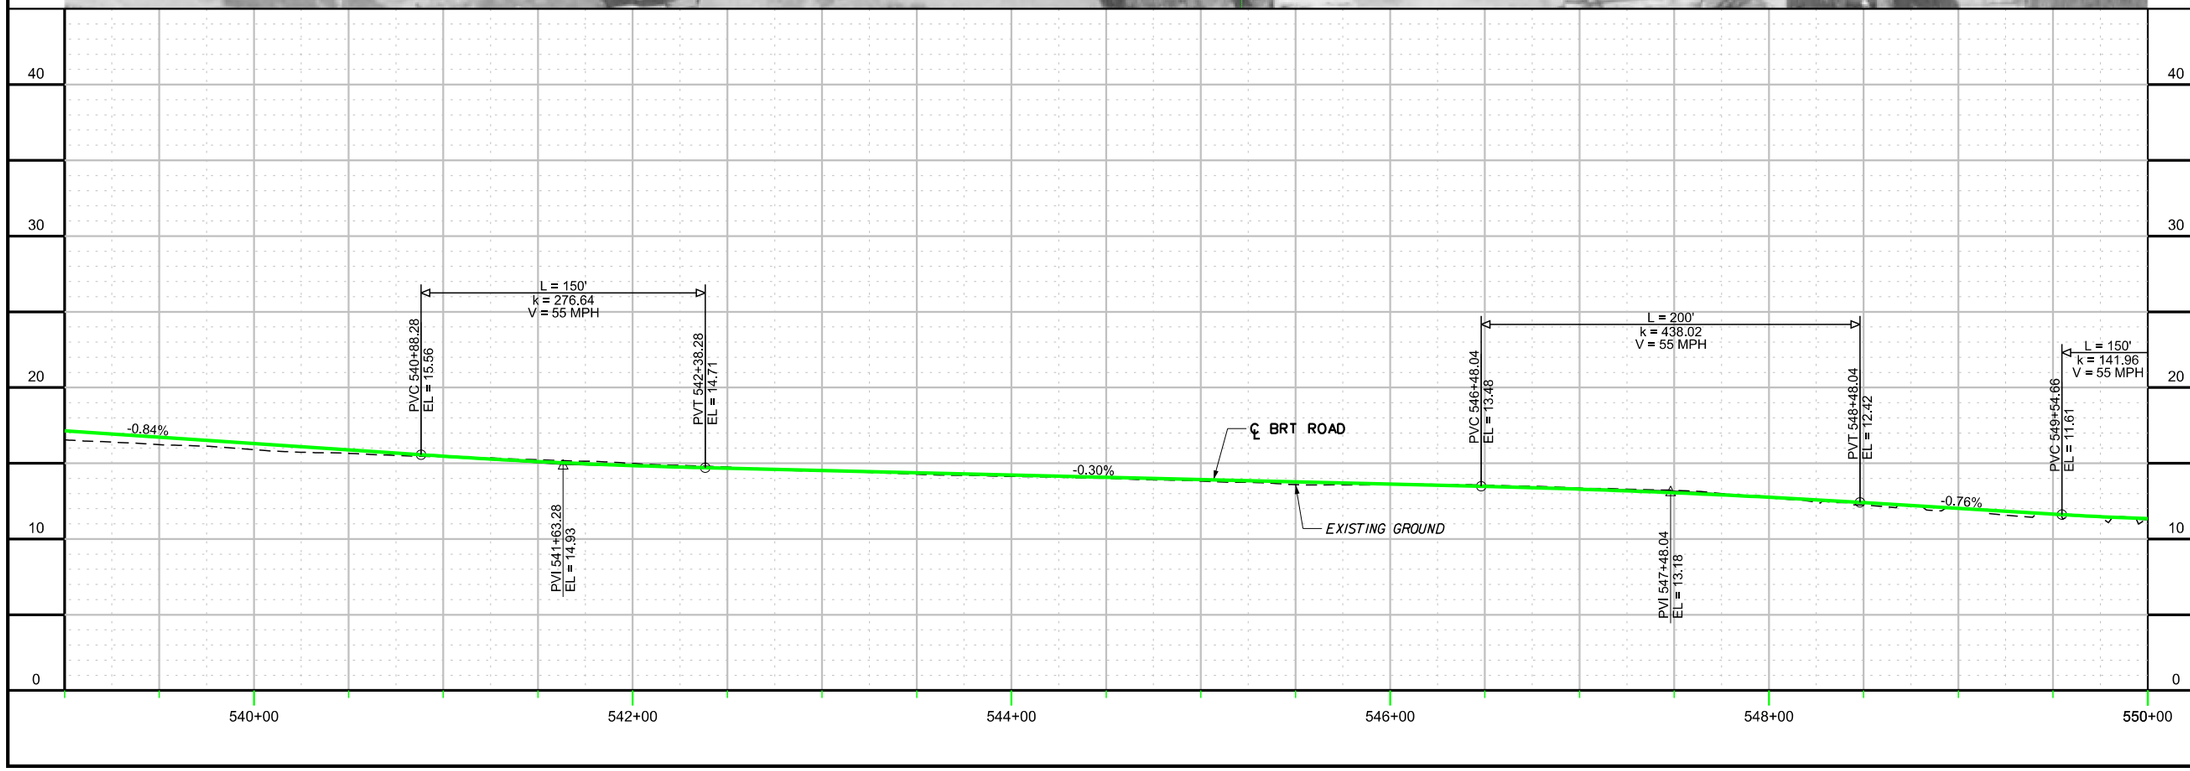

CONTRACT NO.

DRAWING NO. VB-CV-1050

OF

BUS TRANSIT
PLAN / PROFILE
SHEET 50 OF 52

DRAFT

APPR	DATE
SAB DESIGN	DATE
SAB DRAWN	DATE
KVL CHCK	DATE

NO.	REVISION DESCRIPTION	BY	DATE

PLANS PREPARED BY:

HDR

HAMPTON ROADS TRANSIT

VIRGINIA BEACH TRANSIT EXTENSION STUDY

3:11:32 PM

9/20/2013

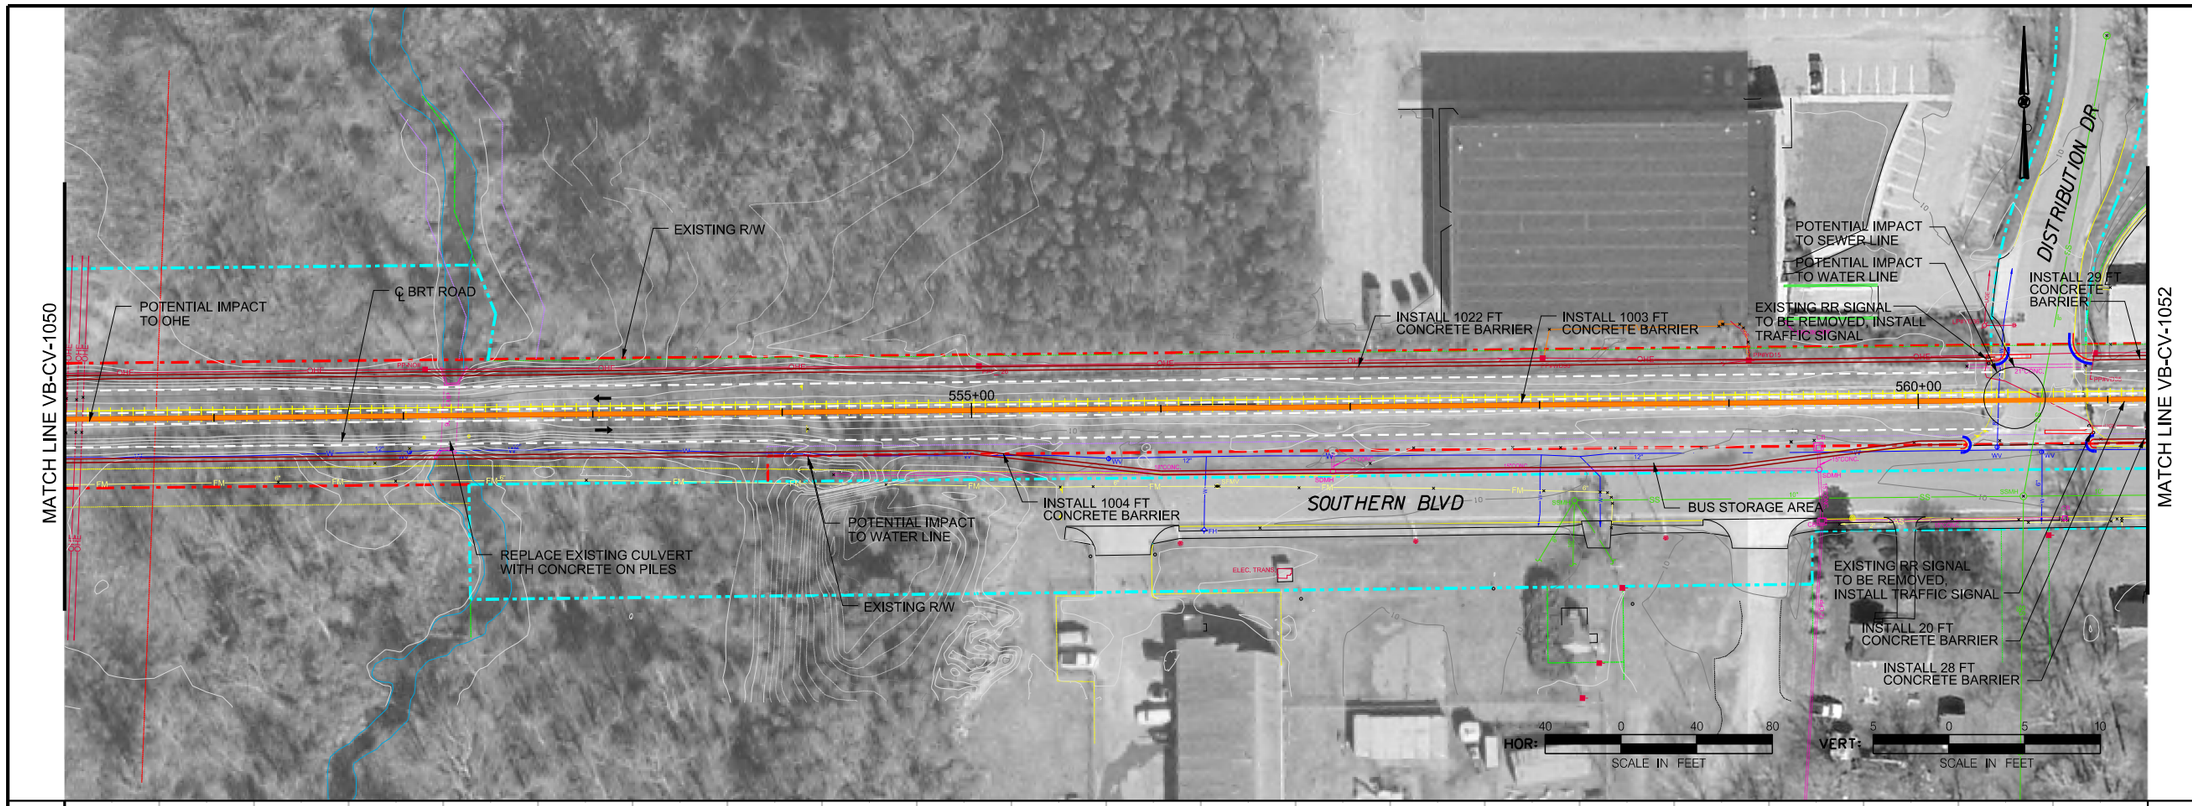

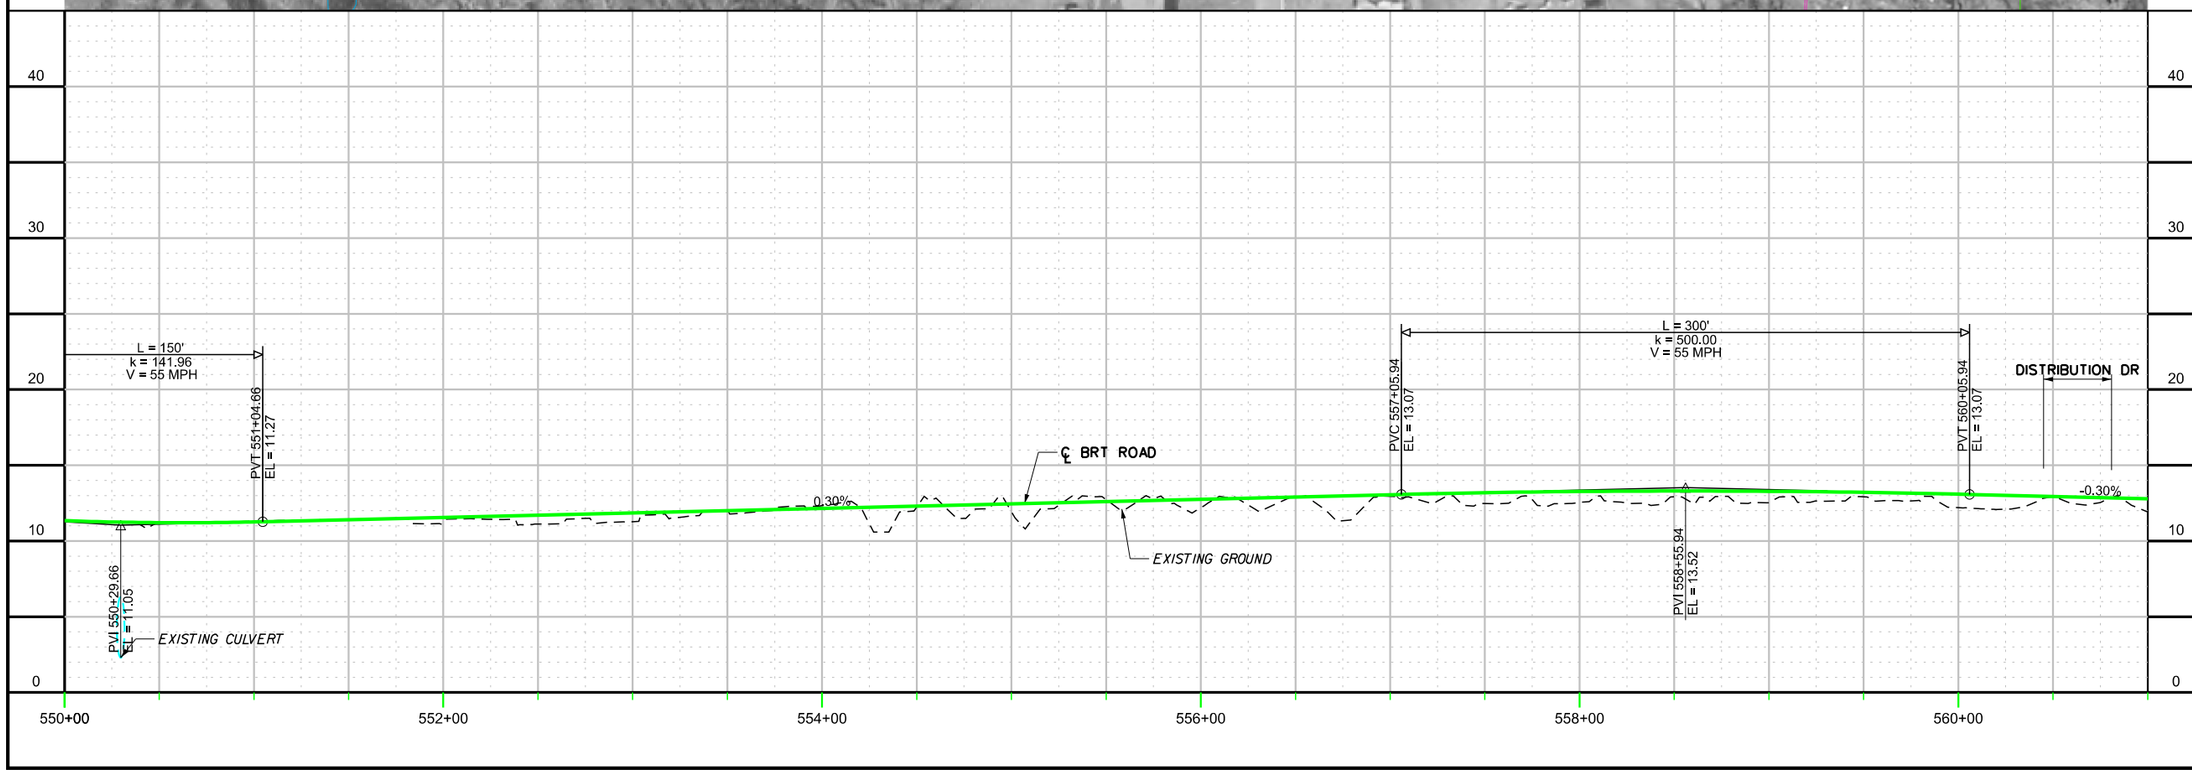

CONTRACT NO.

DRAWING NO. VB-CV-1051

OF

BUS TRANSIT PLAN / PROFILE SHEET 51 OF 52

DRAFT

APPR	DATE
SAB DESIGN	DATE
SAB DRWN	DATE
CKCK KVL	DATE

NO.	REVISION DESCRIPTION	BY	DATE

PLANS PREPARED BY:

HDR

HAMPTON ROADS TRANSIT

VIRGINIA BEACH TRANSIT EXTENSION STUDY

c:\pwworking\pitt\d0206617\S_VB-CV-1051.dgn

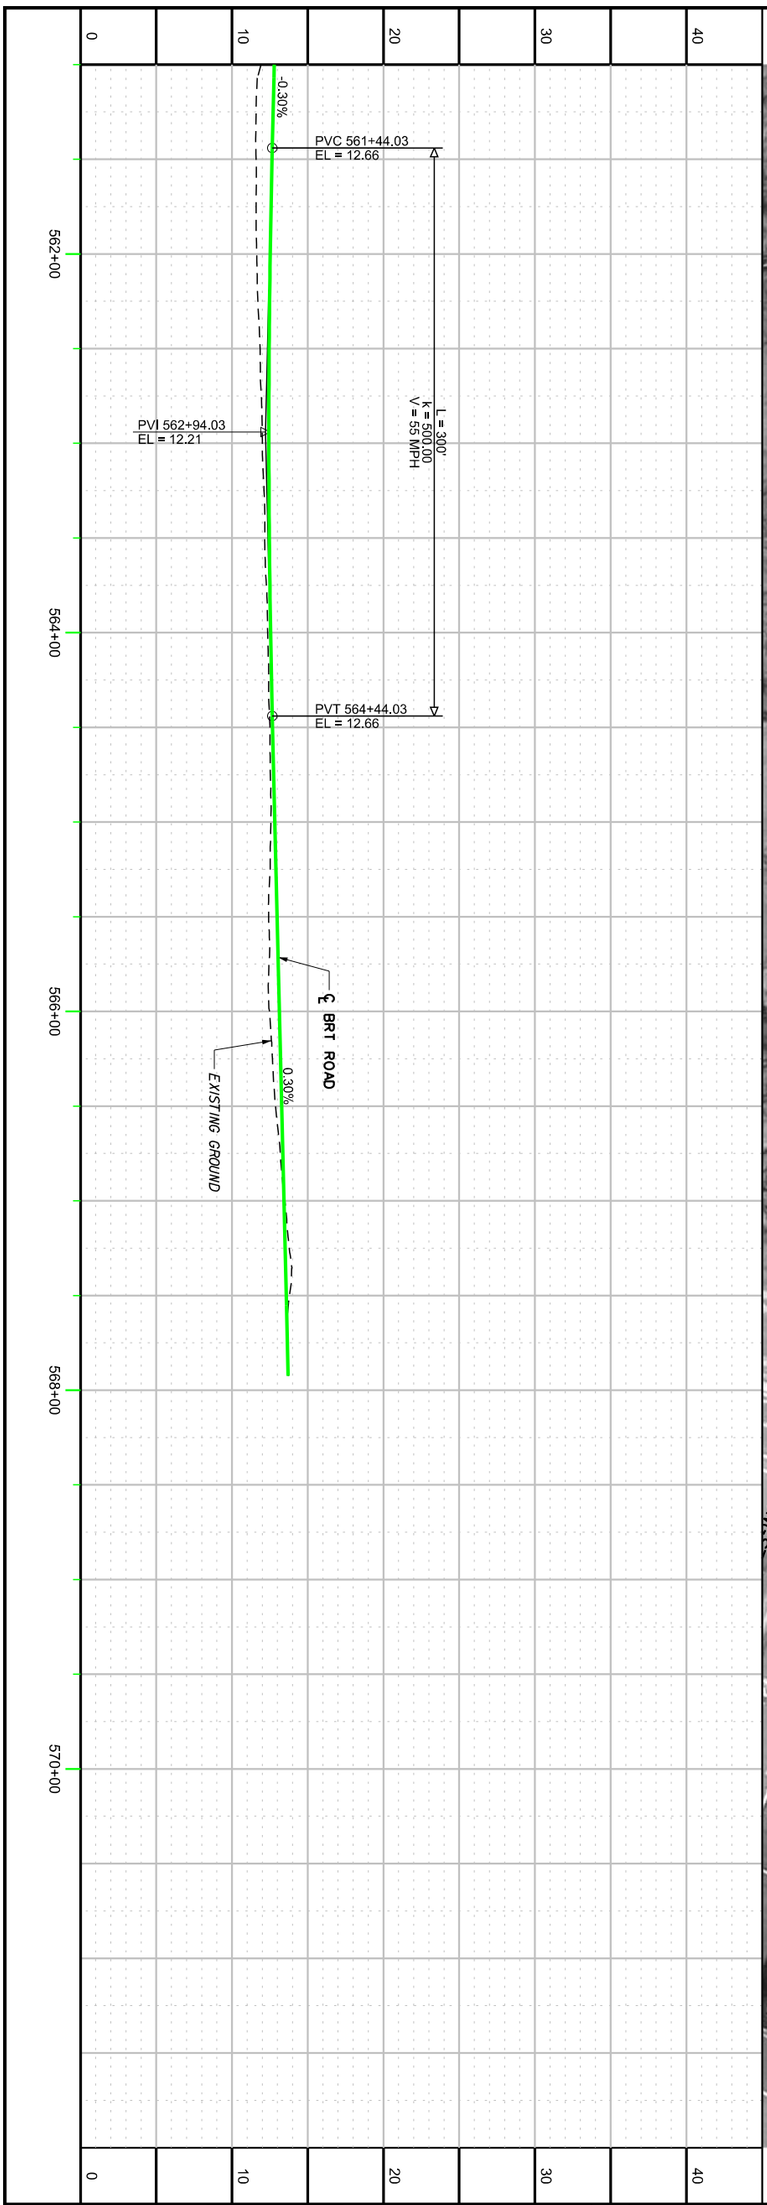

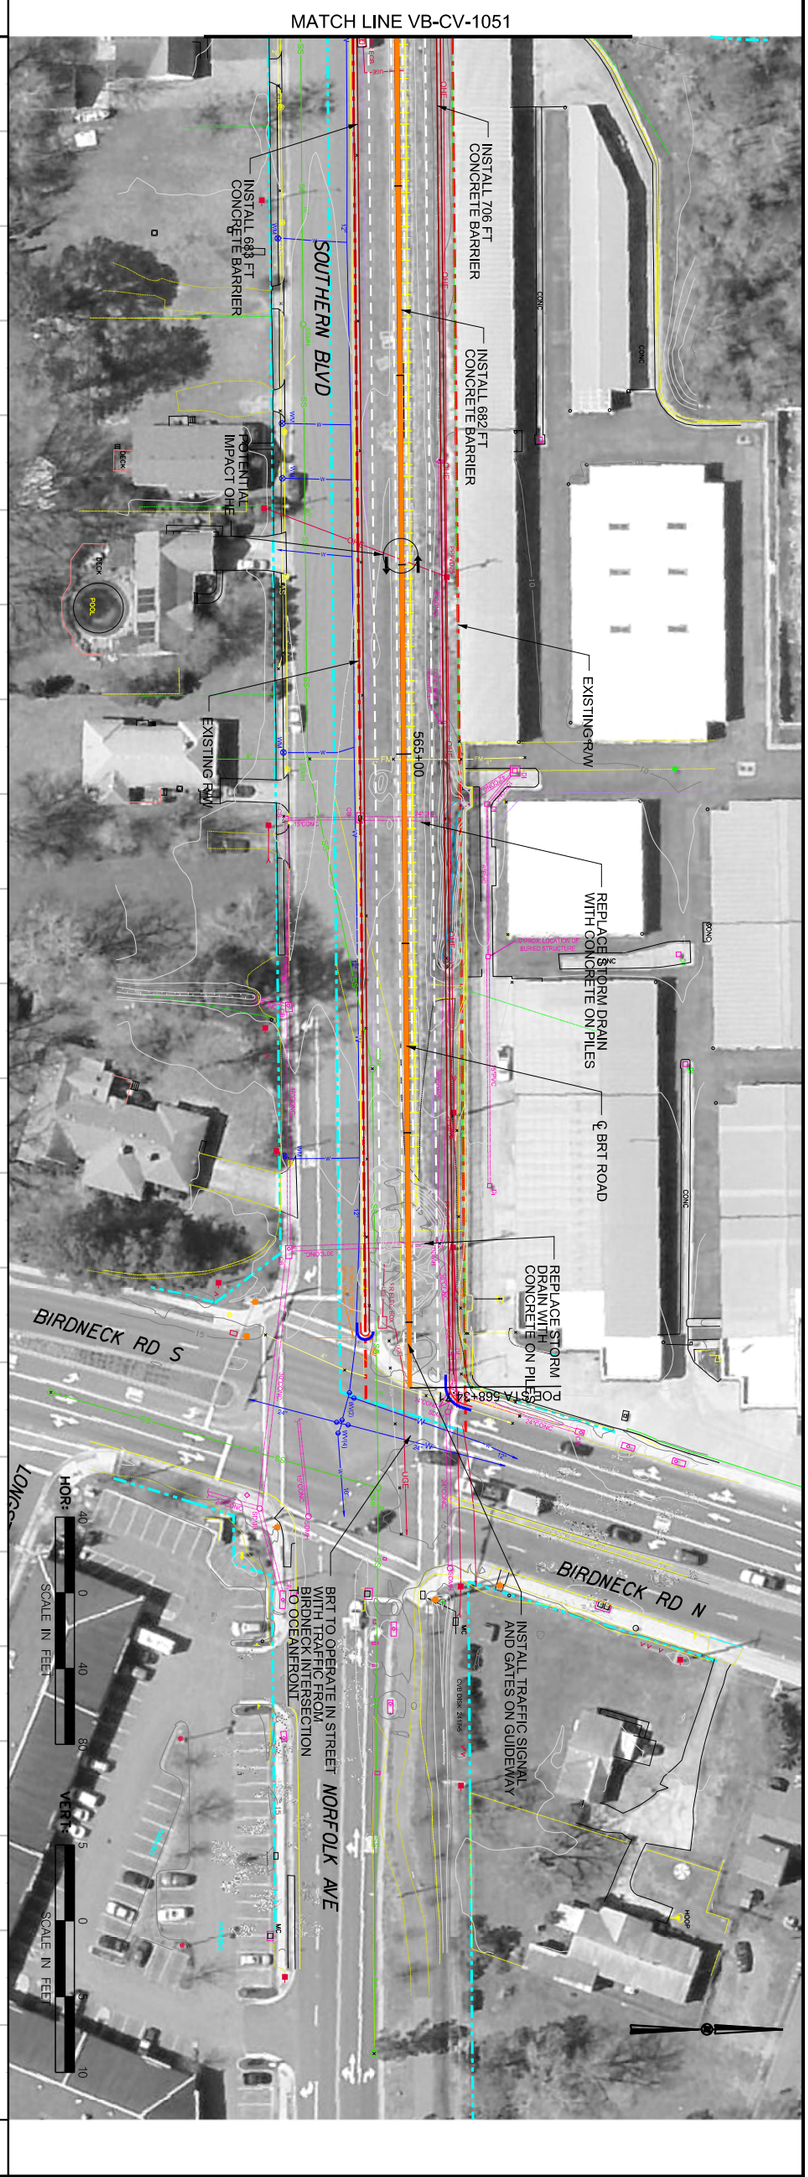

HAMPTON ROADS TRANSIT

PLANS PREPARED BY: HDR

VIRGINIA BEACH TRANSIT EXTENSION STUDY

NO.	REVISION DESCRIPTION	BY	DATE

DESIGN	SAB	DATE
DRWN	SAB	DATE
CKCK	KVL	DATE
APPR		DATE

BUS TRANSIT
PLAN / PROFILE
SHEET 52 OF 52

DRAFT

CONTRACT NO.

DRAWING NO.
VB-CV-1052

OF