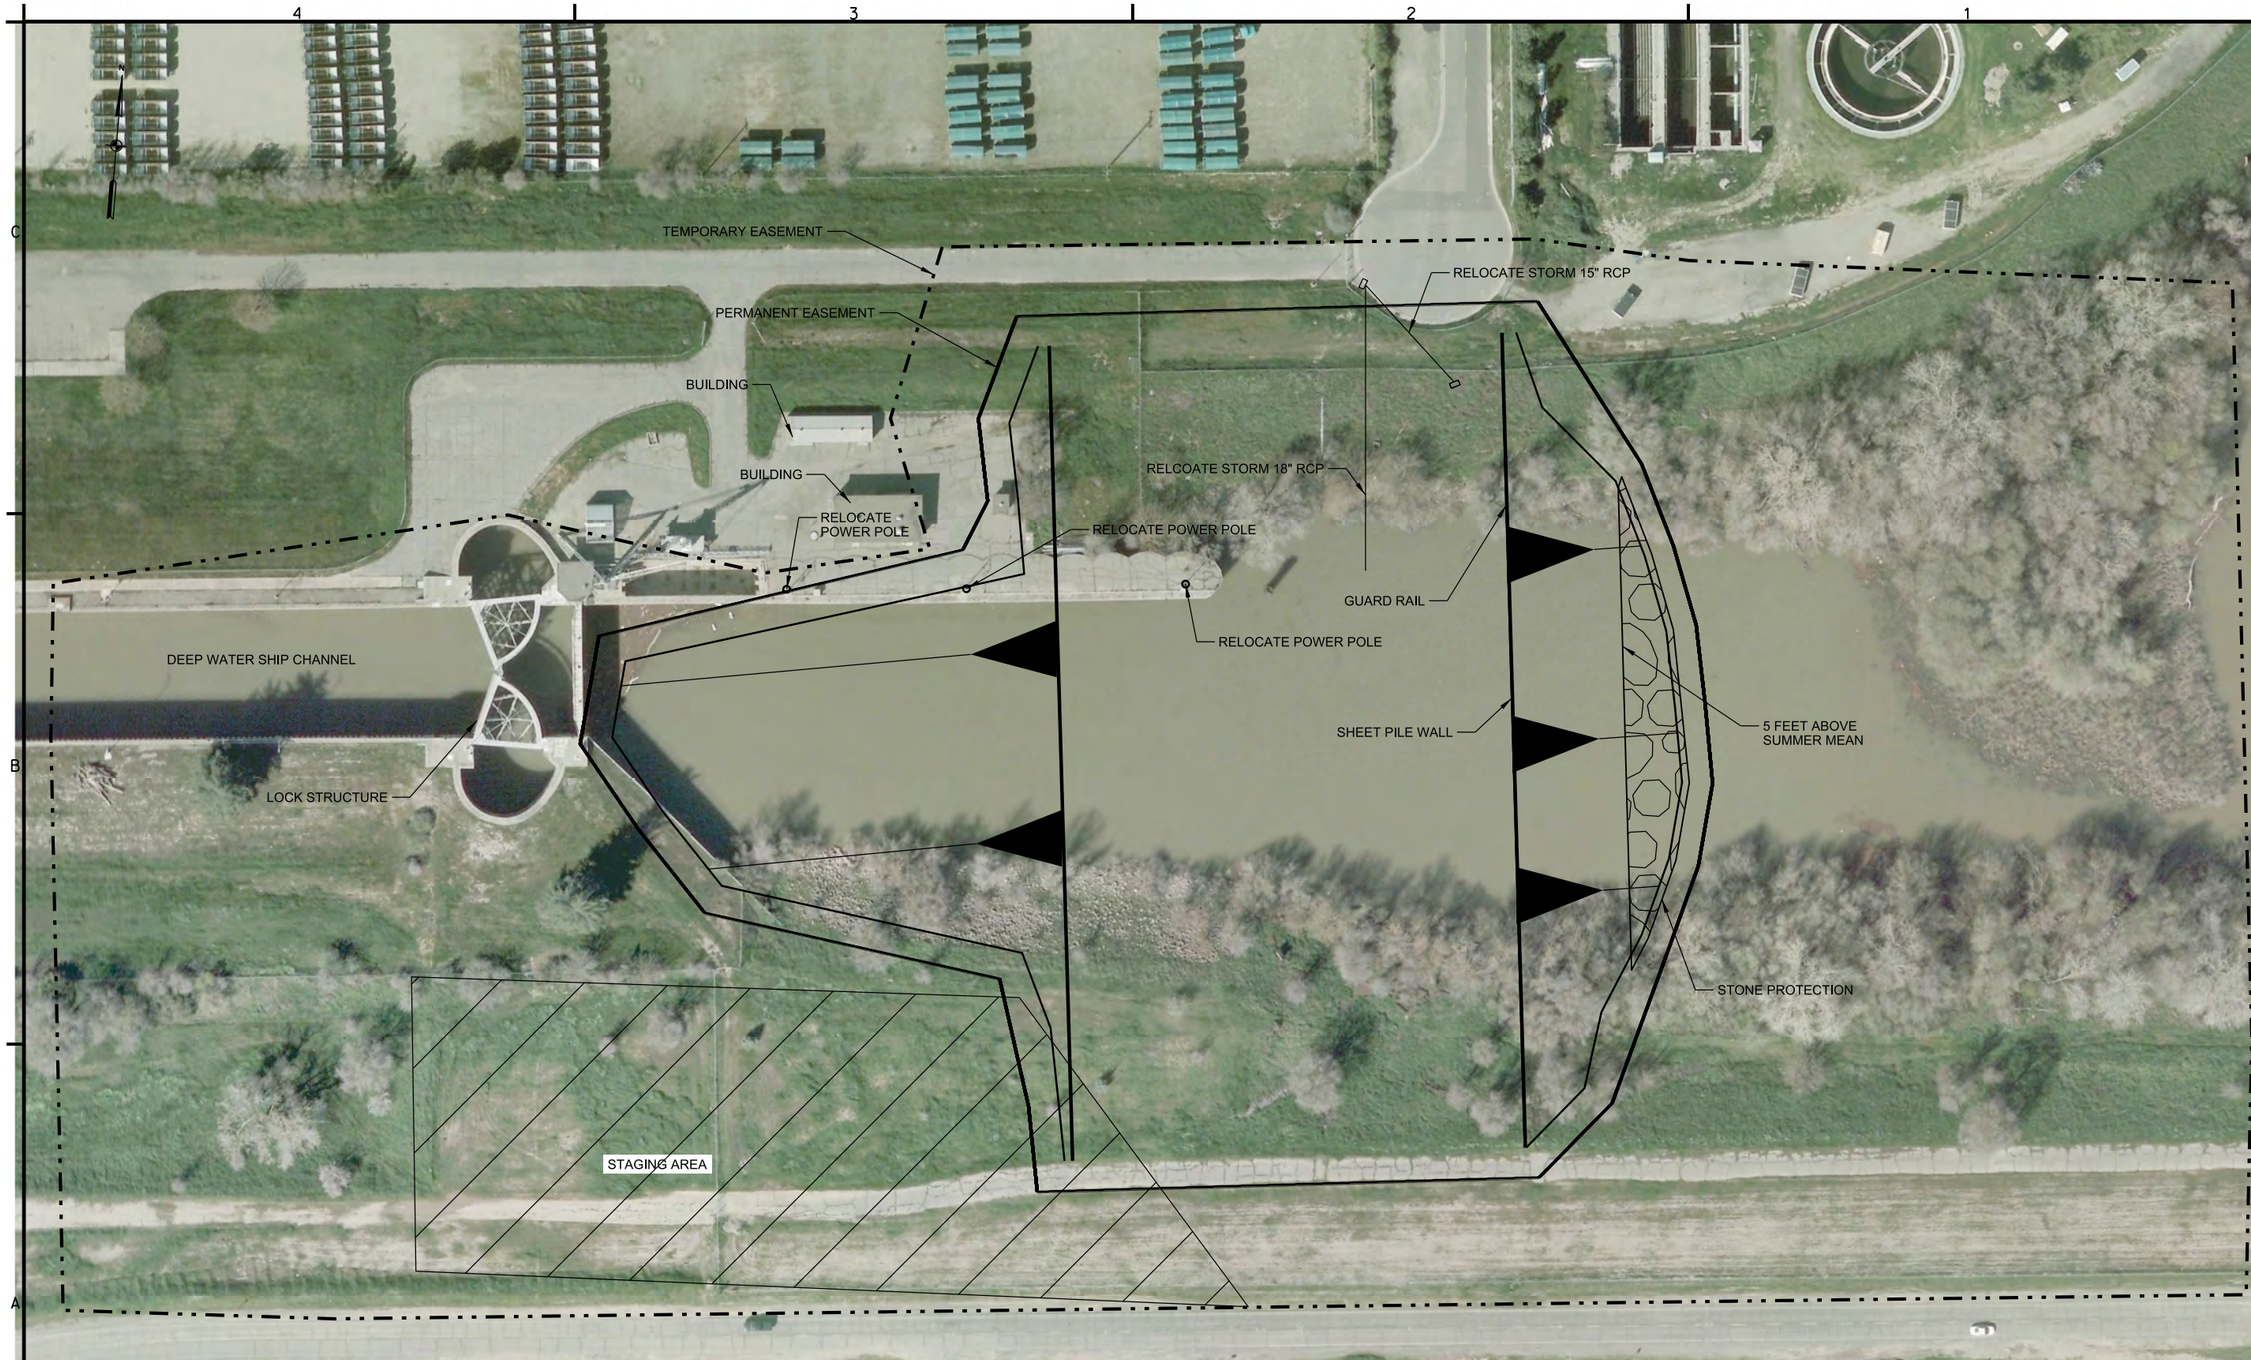

PLAN VIEW

100' 50' 0 100'

1" =100'

NOT FOR CONSTRUCTION

US Army Corps of Engineers
Sacramento District

Symbol	Description	Date Approved

Designed by:
Dwn by: Spec No.:
Reviewed by:
Submitted by:
CHIEF, CIV ENGR DES SEC A

Date: Rev.
Design file no:
Drawing Code:
File name:
Plot date:
Plot scale:

DEPARTMENT OF THE ARMY
CORPS OF ENGINEERS
SACRAMENTO, CALIFORNIA

SACRAMENTO DISTRICT
IN-HOUSE DESIGN
1325 "J" STREET
SACRAMENTO, CA 95814-2922

WEST SACRAMENTO COUNTY CA

WEST SACRAMENTO AREA FLOOD CONTROL AGENCY FLOOD RISK REDUCTION PROJECTS

PLUG LOCK APPROACH
PLAN VIEW

Sheet reference number:
PLATE 01

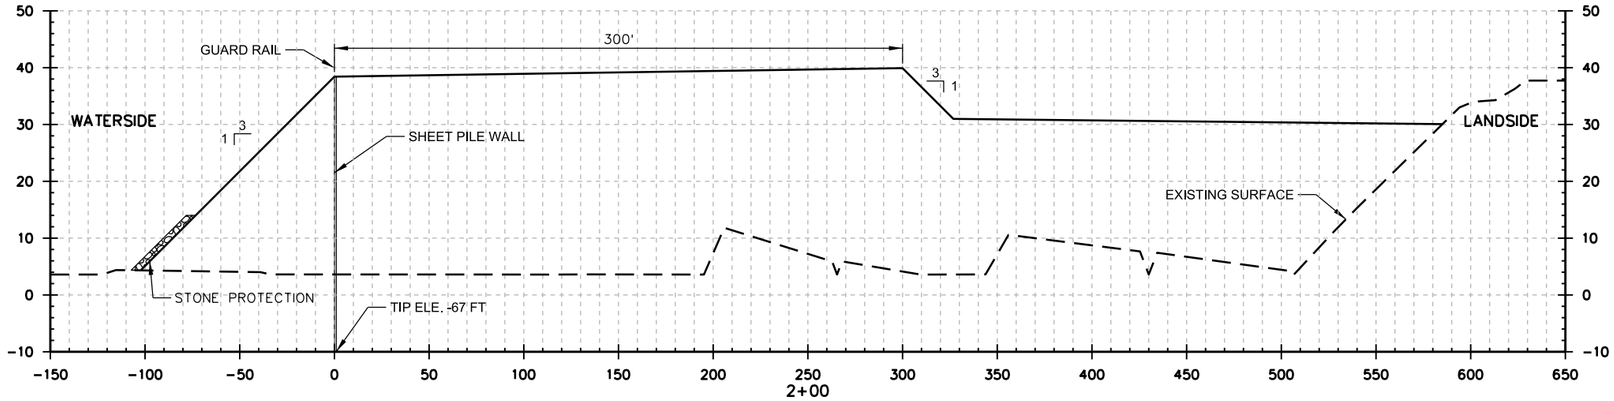

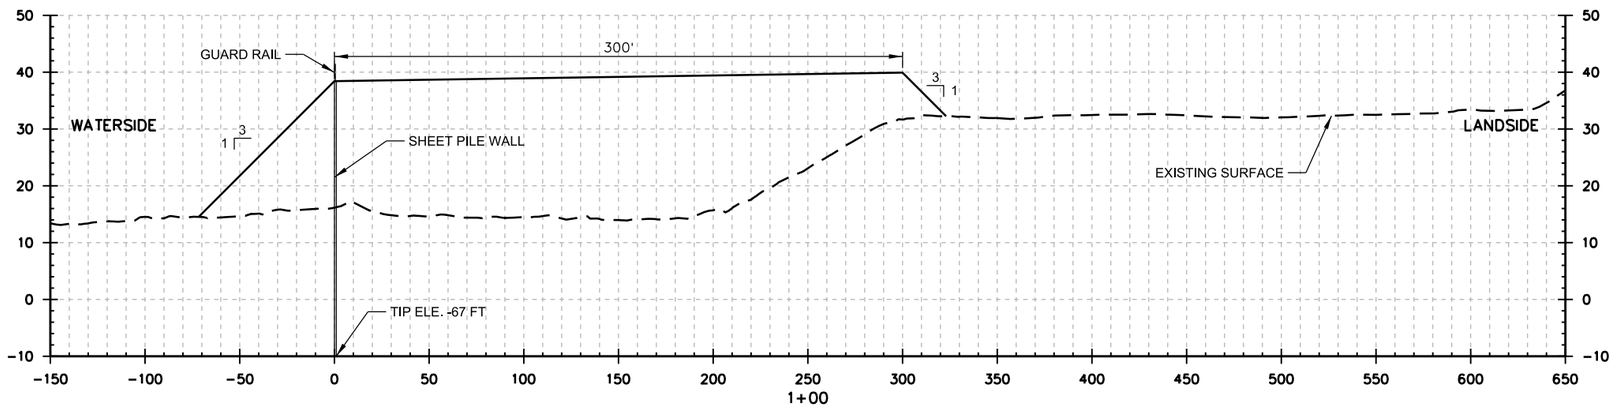

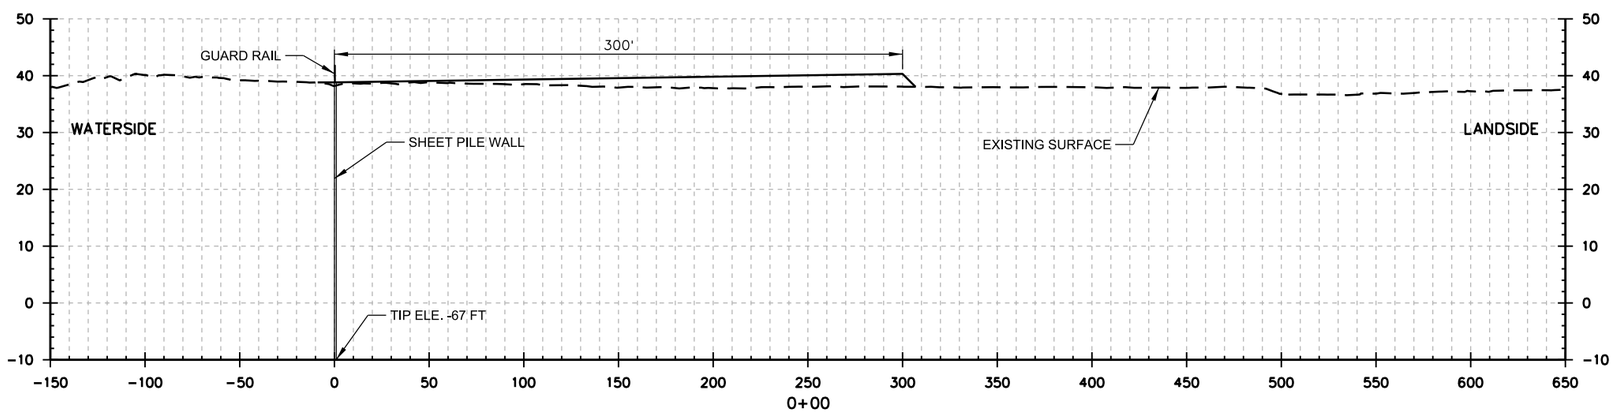

NOT FOR CONSTRUCTION

US Army Corps of Engineers
Sacramento District

Symbol	Description	Date Approved

Designed by:
Dwn by: Spec No.:
Reviewed by:
Submitted by:
CHIEF, CIV ENGR DES SEC A

Date: Rev.
Design file no:
Drawing Code:
File name:
Plot date:
Plot scale:

DEPARTMENT OF THE ARMY
CORPS OF ENGINEERS
SACRAMENTO, CALIFORNIA

SACRAMENTO DISTRICT
IN-HOUSE DESIGN
1325 'J' STREET
SACRAMENTO, CA 95814-2922

WEST SACRAMENTO COUNTY CA

WEST SACRAMENTO AREA FLOOD CONTROL AGENCY FLOOD RISK REDUCTION PROJECTS

PLUG LOCK APPROACH
CROSS SECTIONS

Sheet reference number:
PLATE 02

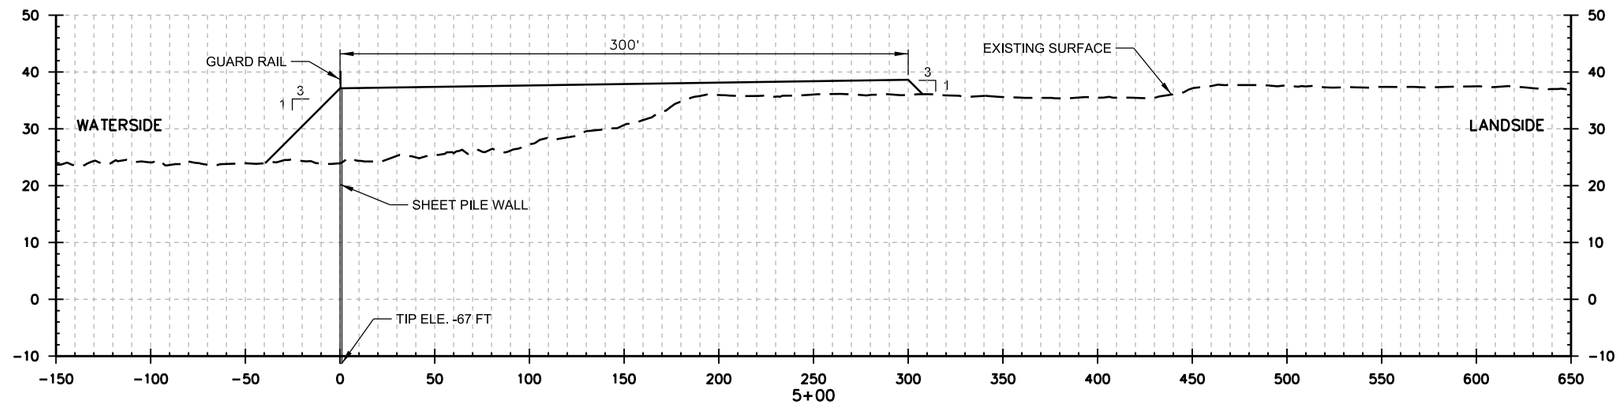

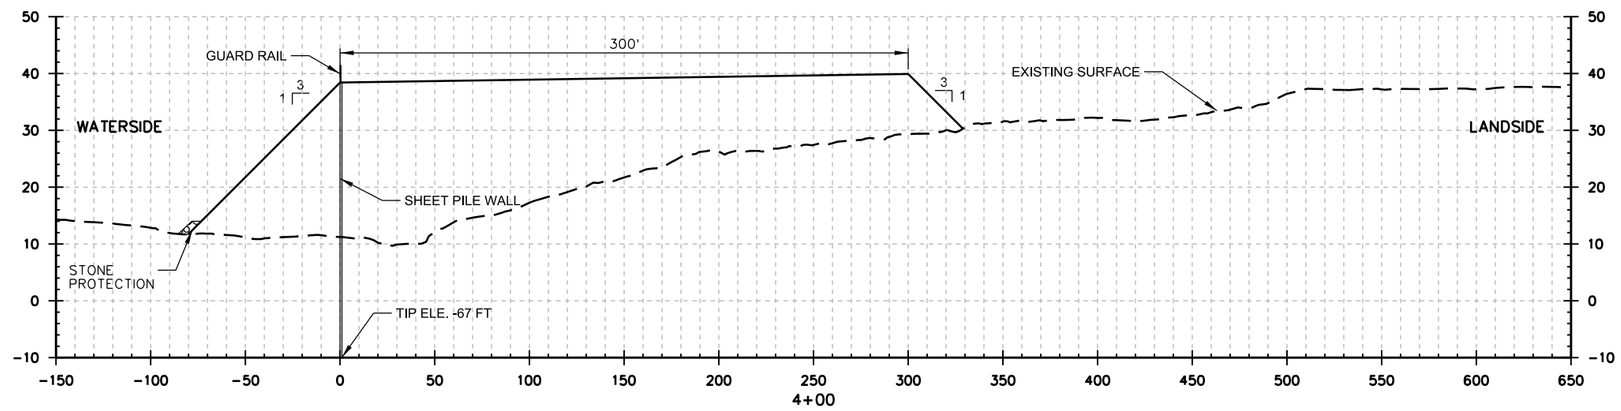

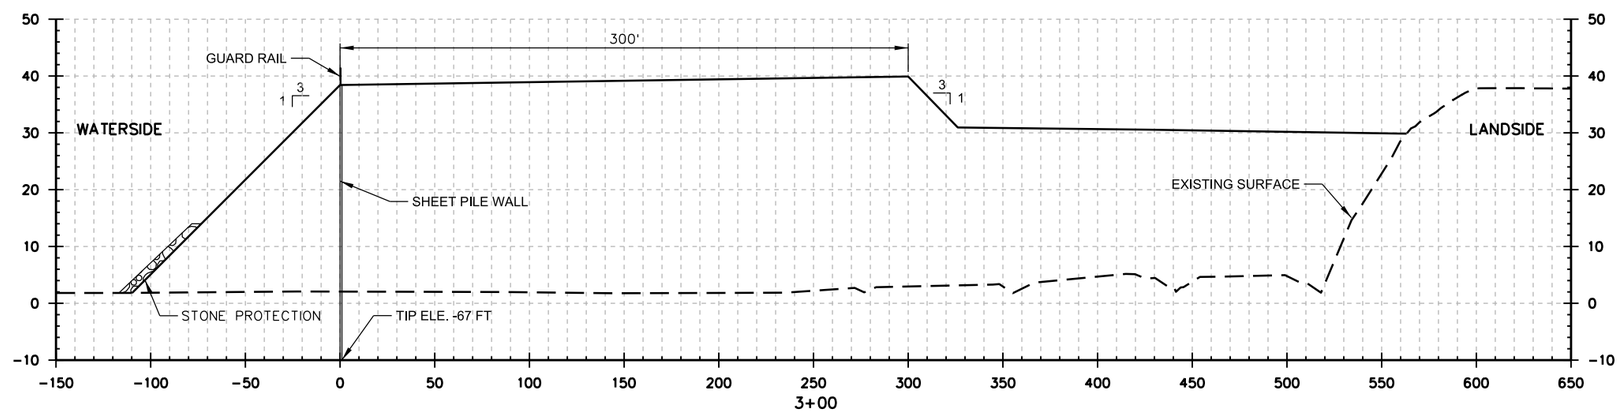

NOT FOR CONSTRUCTION

US Army Corps of Engineers
Sacramento District

Symbol	Description	Date Approved

Designed by:
Dwn by: Spec No.:
Reviewed by: Drawing Code:
Submitted by: CHIEF, CIV ENGR DES SEC A
Date: Rev.
Design file no:
File name:
Plot date:
Plot scale:

DEPARTMENT OF THE ARMY
CORPS OF ENGINEERS
SACRAMENTO, CALIFORNIA

SACRAMENTO DISTRICT
IN-HOUSE DESIGN
1325 "J" STREET
SACRAMENTO, CA 95814-2922

WEST SACRAMENTO COUNTY CA

WEST SACRAMENTO AREA FLOOD CONTROL AGENCY FLOOD RISK REDUCTION PROJECTS

PLUG LOCK APPROACH
CROSS SECTIONS

Sheet reference number:
PLATE 03