1200' 600' 0 1200'

1"=1200'

PORT SOUTH OVERVIEW MAP

SCALE: 1" =1200'

NOT FOR CONSTRUCTION

US Army Corps of Engineers
Sacramento District

Symbol	Description	Date Approved

Designed by:
Dwn by: Spec No.:
Reviewed by:
Submitted by:
CHIEF, CIV ENGR DES SEC A

Date: Rev.
Design file no:
Drawing Code:
File name:
Plot date:
Plot scale:

DEPARTMENT OF THE ARMY
CORPS OF ENGINEERS
SACRAMENTO, CALIFORNIA

SACRAMENTO DISTRICT
IN-HOUSE DESIGN
1325 "J" STREET
SACRAMENTO, CA 95814-2922

YOLO COUNTY CA

WEST SACRAMENTO AREA FLOOD CONTROL AGENCY FLOOD RISK REDUCTION PROJECTS

PORT SOUTH LEVEE (ALT. 5)
PORT SOUTH LEVEE OVERVIEW

Sheet reference number:
PLATE 01

AM-XX

8.1.2 PLOT DATE: 13-NOV-2015 PLOT TIME: 16:50 C:\Users\L2EDDBYL\Desktop\West_Sac_GRR\Port_South\HQ\SheetFiles\C-101PSOV.dgn

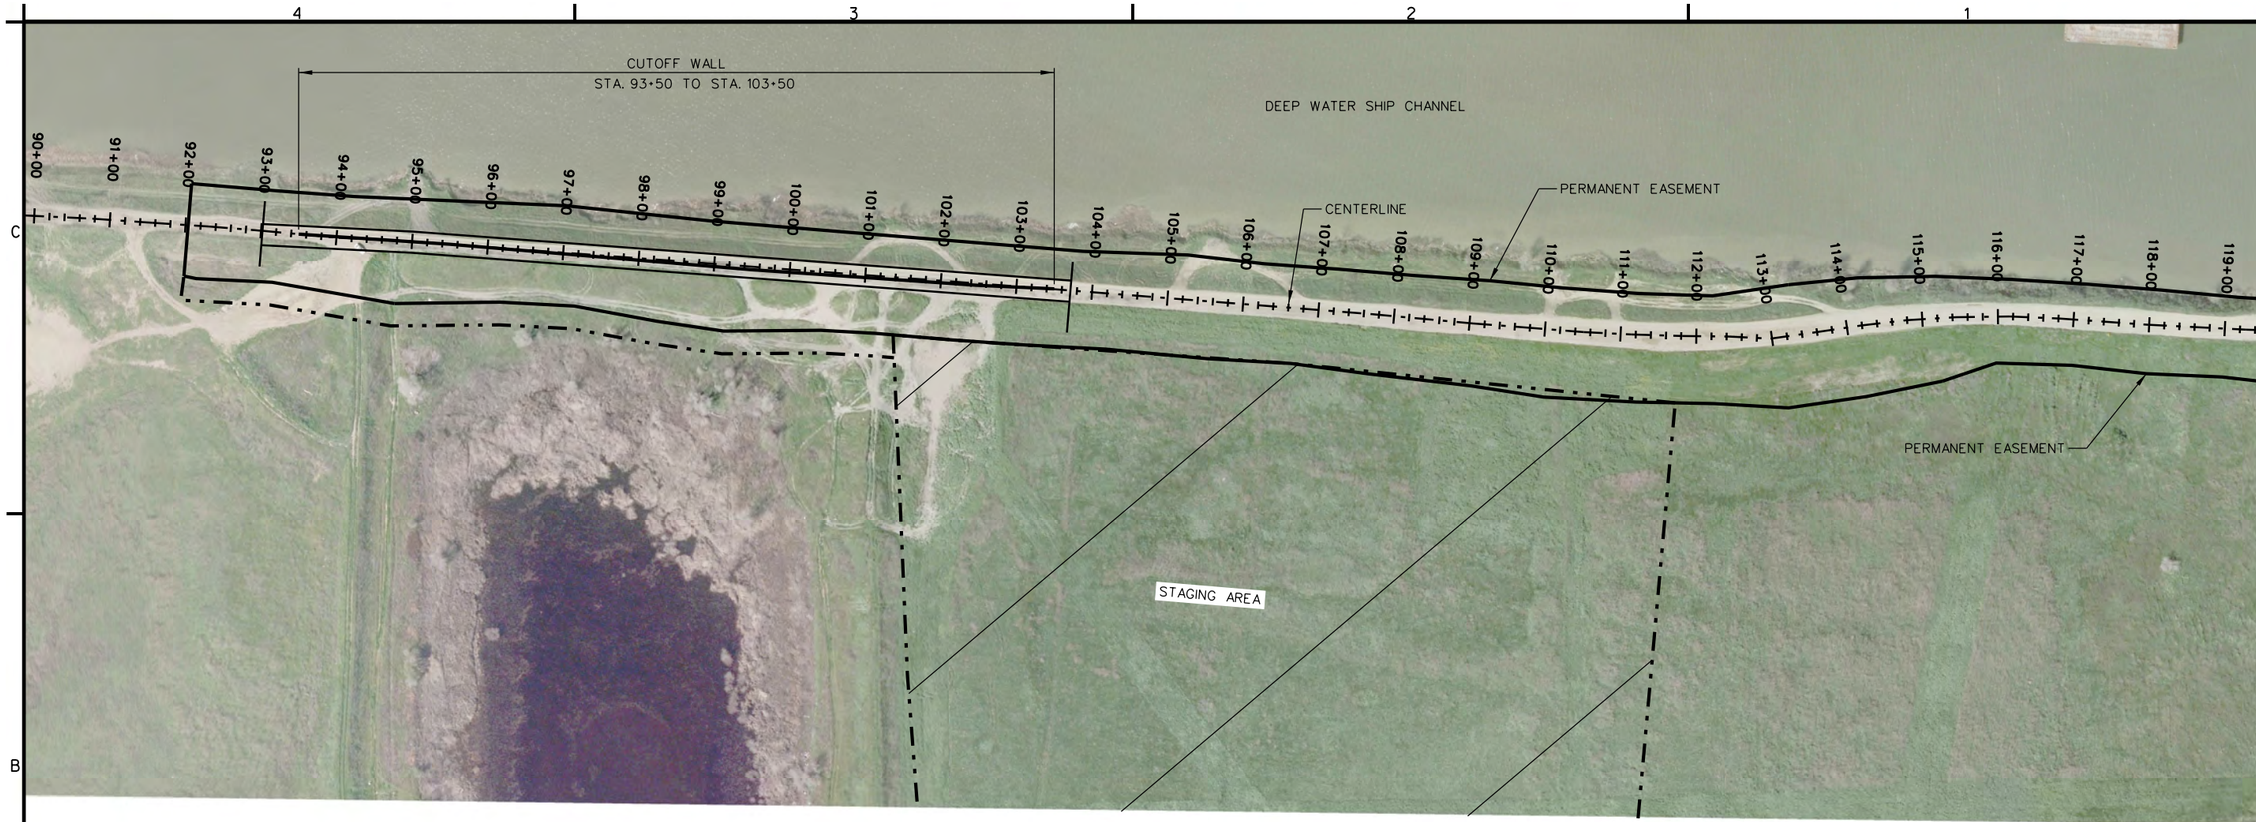

PLAN VIEW
SCALE: 1" = 200'

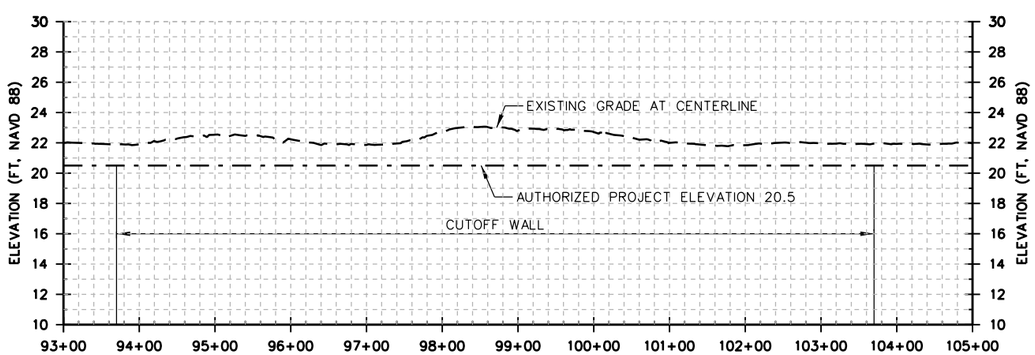

PORT SOUTH LEVEE PROFILE (ALT. 5)

N

200' 100' 0 200'

1"=200'

NOT FOR CONSTRUCTION

US Army Corps of Engineers
Sacramento District

Symbol	Description	Date	Approved

Designed by: | Date: | Rev.
Dwn by: | Spec No.: | Design file no:
Reviewed by: | Drawing Code:
Submitted by: | File name: | Plot date: | Plot scale:
CHIEF, CIV ENGR DES SEC A

DEPARTMENT OF THE ARMY
CORPS OF ENGINEERS
SACRAMENTO, CALIFORNIA

SACRAMENTO DISTRICT
IN-HOUSE DESIGN
1325 "J" STREET
SACRAMENTO, CA 95814-2922

YOLO COUNTY CA

WEST SACRAMENTO AREA FLOOD CONTROL
AGENCY FLOOD RISK REDUCTION PROJECTS

PORT SOUTH LEVEE (ALT. 5)
PLAN AND PROFILE

Sheet reference number:
PLATE 02

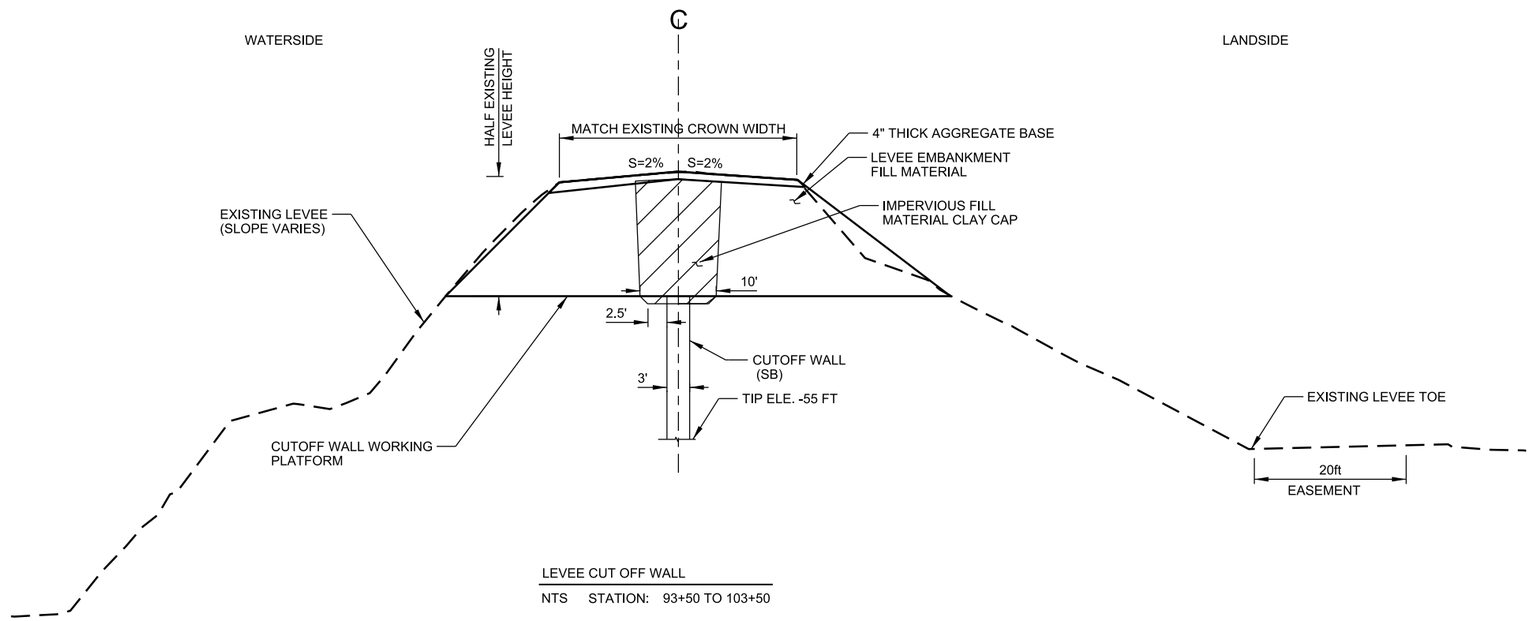

LEVEE CUT OFF WALL

NTS STATION: 93+50 TO 103+50

NOT FOR CONSTRUCTION

US Army Corps of Engineers
Sacramento District

Symbol	Description	Date Approved

Designed by: | Date: | Rev.
Dwn by: | Spec No.: | Design file no:
Reviewed by: | Drawing Code:
Submitted by: | File name: | Plot date:
CHIEF, CIV ENGR DES SEC A | Plot scale:

DEPARTMENT OF THE ARMY
CORPS OF ENGINEERS
SACRAMENTO, CALIFORNIA

SACRAMENTO DISTRICT
IN-HOUSE DESIGN
1325 "J" STREET
SACRAMENTO, CA 95814-2922

YOLO COUNTY CA

WEST SACRAMENTO AREA FLOOD CONTROL AGENCY FLOOD RISK REDUCTION PROJECTS

PORT SOUTH LEVEE (ALT. 5)
TYPICAL CROSS SECTIONS

Sheet reference number:
PLATE 10