REVISIONS			
DATE	DESCRIPTION	DATE	DESCRIPTION

METRIC ENGINEERING, INC.
2616 JENKS AVENUE
PANAMA CITY, FLORIDA 32405
TEL. (850) 872-8044
FAX. (850) 872-8704
FLORIDA CERT. NO. EB-0002294

● ENGINEERS
● PLANNERS
● SURVEYORS

STATE OF FLORIDA
DEPARTMENT OF TRANSPORTATION

ROAD NO.	COUNTY	FINANCIAL PROJECT ID
SR 87	SANTA ROSA	416748-3-22-01, ETC.

PLAN SHEET

SHEET NO.
20

NMauntler 2/15/2013 1:01:59 PM F:\E\projects\41674832202\roadway\Concept Plan DGNs - Alignment 1\PLANRD12.dgn

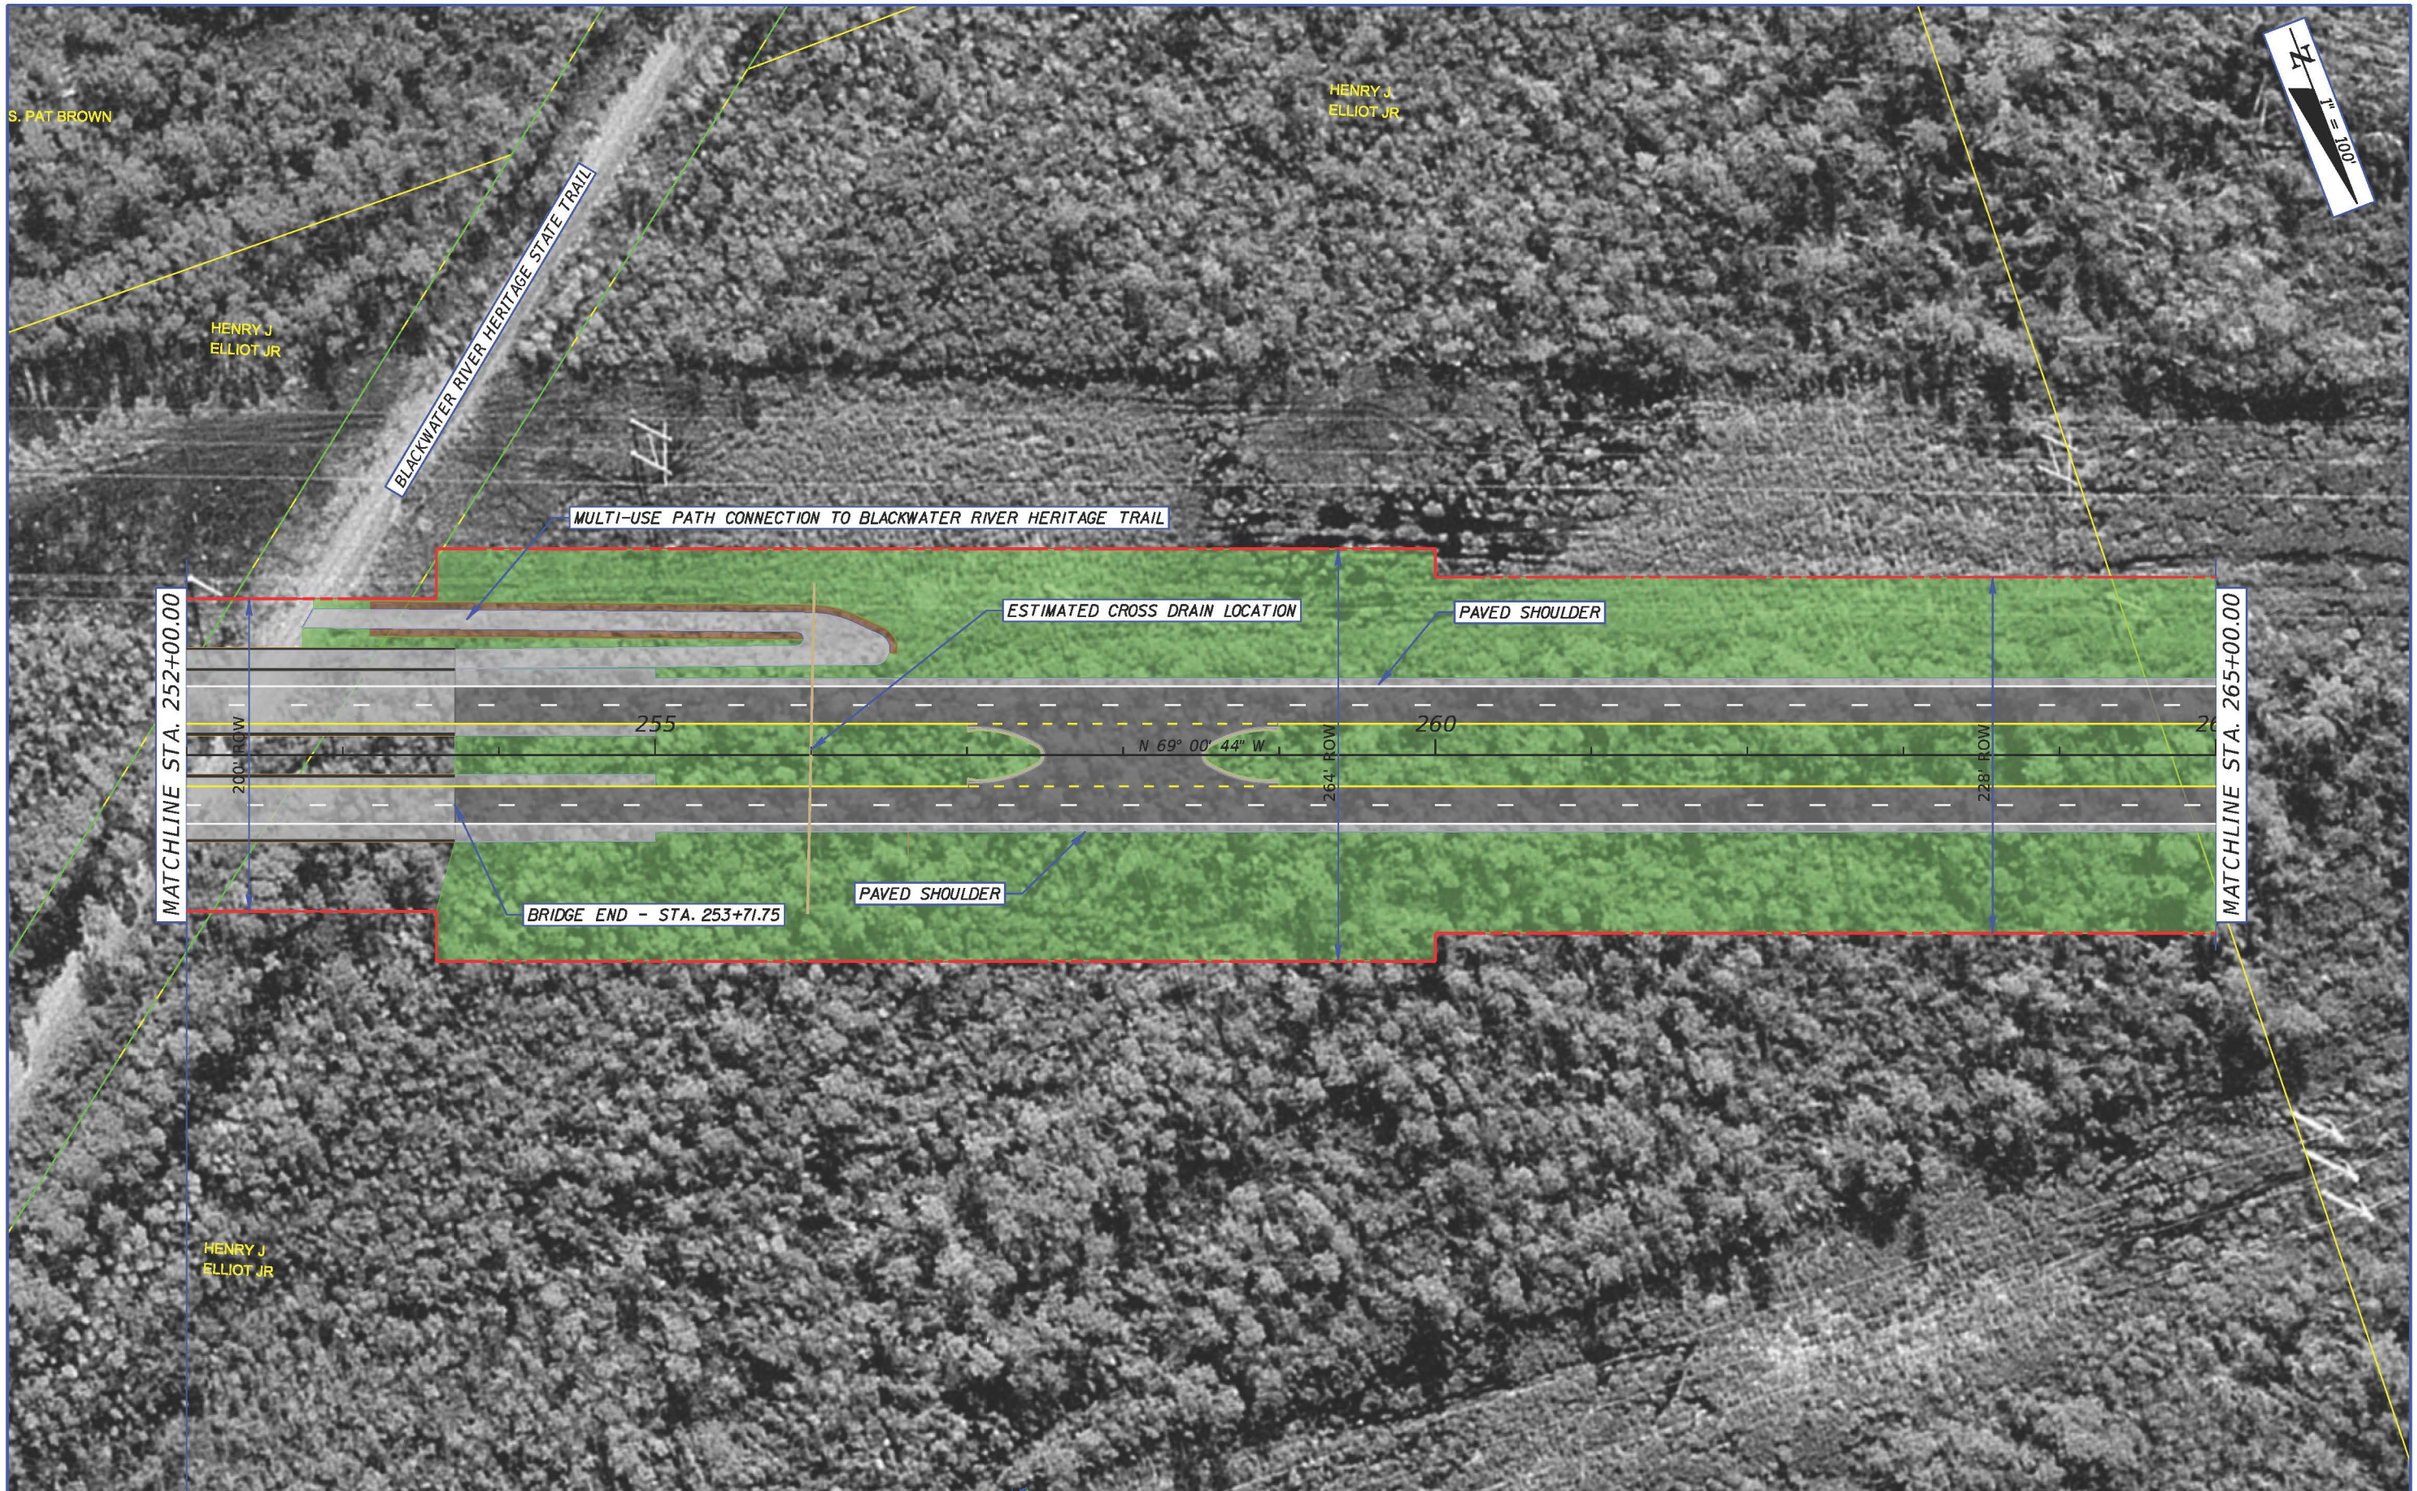

REVISIONS			
DATE	DESCRIPTION	DATE	DESCRIPTION

METRIC ENGINEERING, INC.
2616 JENKS AVENUE
PANAMA CITY, FLORIDA 32405
TEL. (850) 872-8044
FAX. (850) 872-8704
FLORIDA CERT. NO. EB-0002294

● ENGINEERS
● PLANNERS
● SURVEYORS

STATE OF FLORIDA
DEPARTMENT OF TRANSPORTATION

ROAD NO.	COUNTY	FINANCIAL PROJECT ID
SR 87	SANTA ROSA	416748-3-22-01, ETC.

PLAN SHEET
ALIGNMENT 1

SHEET NO. 21

NMauntler 2/15/2013 1:02:09 PM F:\E\projects\41674832202\roadway\Concept Plan DGNs - Alignment 1\PLANRD13.dgn

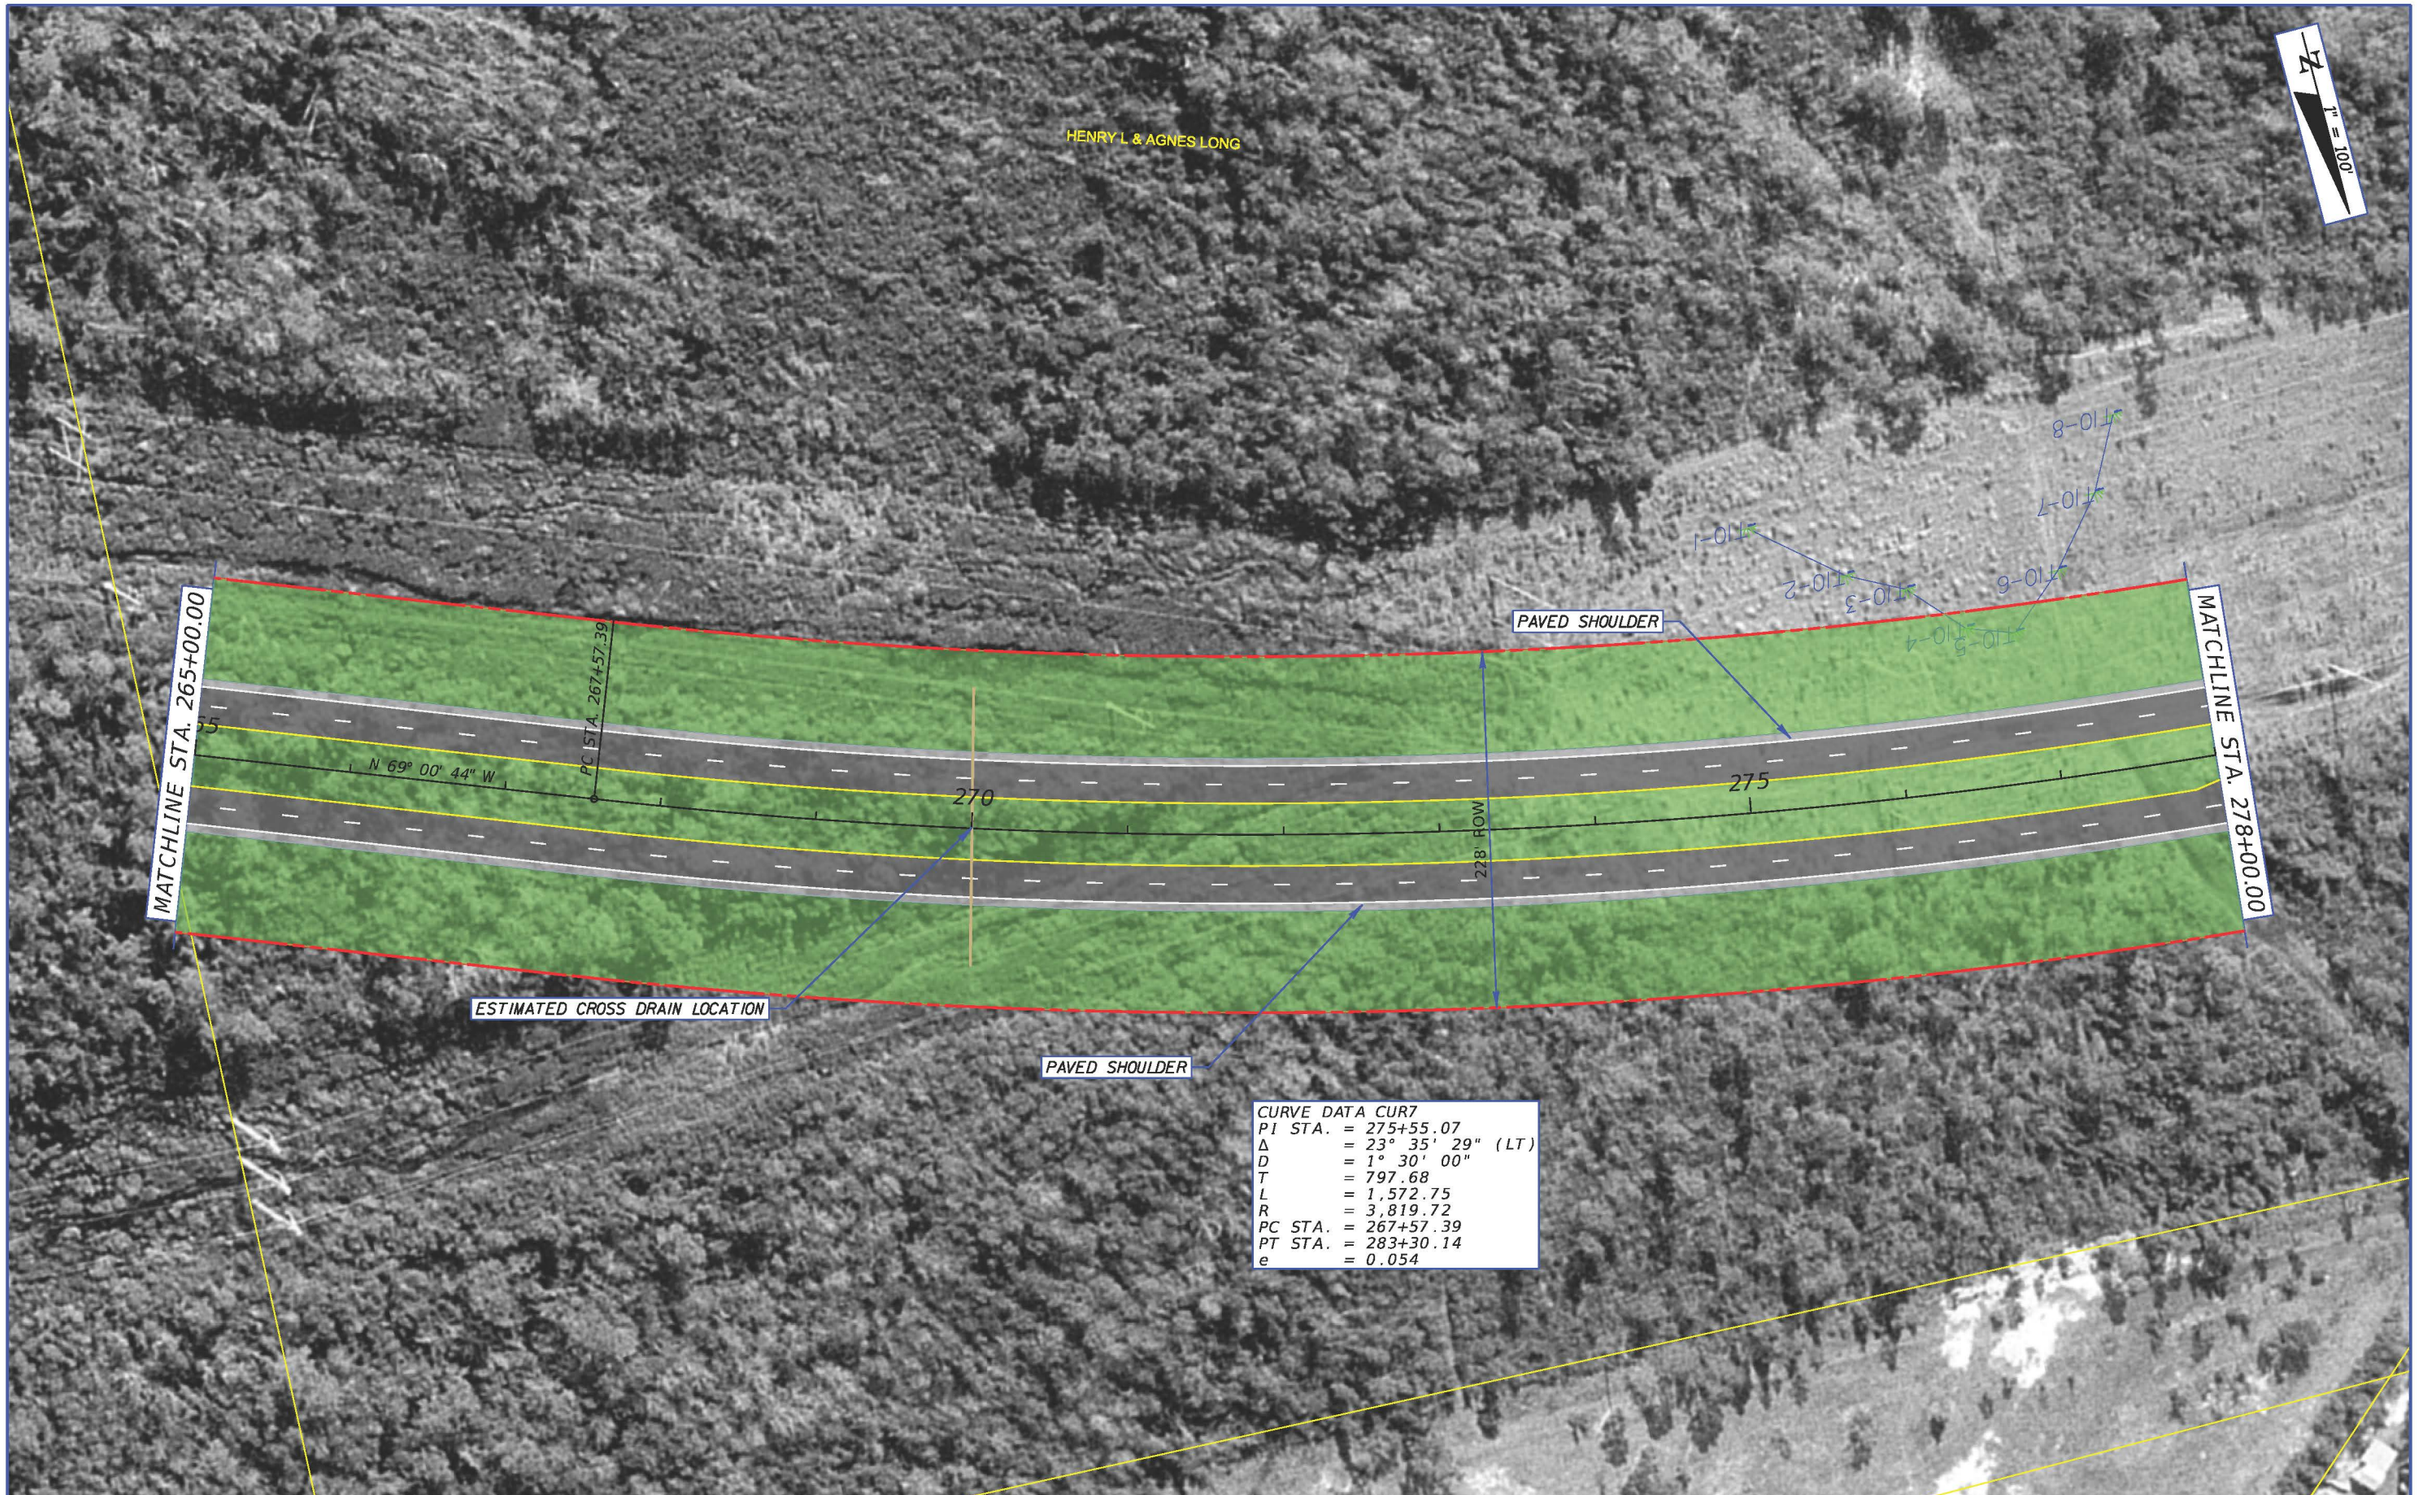

REVISIONS			
DATE	DESCRIPTION	DATE	DESCRIPTION

METRIC ENGINEERING
● ENGINEERS
● PLANNERS
● SURVEYORS

METRIC ENGINEERING, INC.
2616 JENKS AVENUE
PANAMA CITY, FLORIDA 32405
TEL. (850) 872-8044
FAX. (850) 872-8704
FLORIDA CERT. NO. EB-0002294

STATE OF FLORIDA
DEPARTMENT OF TRANSPORTATION

ROAD NO.	COUNTY	FINANCIAL PROJECT ID
SR 87	SANTA ROSA	416748-3-22-01, ETC.

PLAN SHEET
ALIGNMENT 1

SHEET NO.
22

NMauntler 2/15/2013 1:02:20 PM F:\E\projects\41674832202\roadway\Concept Plan DGNs - Alignment 1\PLANRD14.dgn

REVISIONS			
DATE	DESCRIPTION	DATE	DESCRIPTION

METRIC ENGINEERING

● ENGINEERS
● PLANNERS
● SURVEYORS

METRIC ENGINEERING, INC.
2616 JENKS AVENUE
PANAMA CITY, FLORIDA 32405
TEL. (850) 872-8044
FAX. (850) 872-8704
FLORIDA CERT. NO. EB-0002294

STATE OF FLORIDA
DEPARTMENT OF TRANSPORTATION

ROAD NO.	COUNTY	FINANCIAL PROJECT ID
SR 87	SANTA ROSA	416748-3-22-01, ETC.

PLAN SHEET
ALIGNMENT 1

SHEET NO.
23

NMauntler 2/15/2013 1:02:31 PM F:\E\projects\41674832202\roadway\Concept Plan DGNs - Alignment 1\PLANRD15.dgn

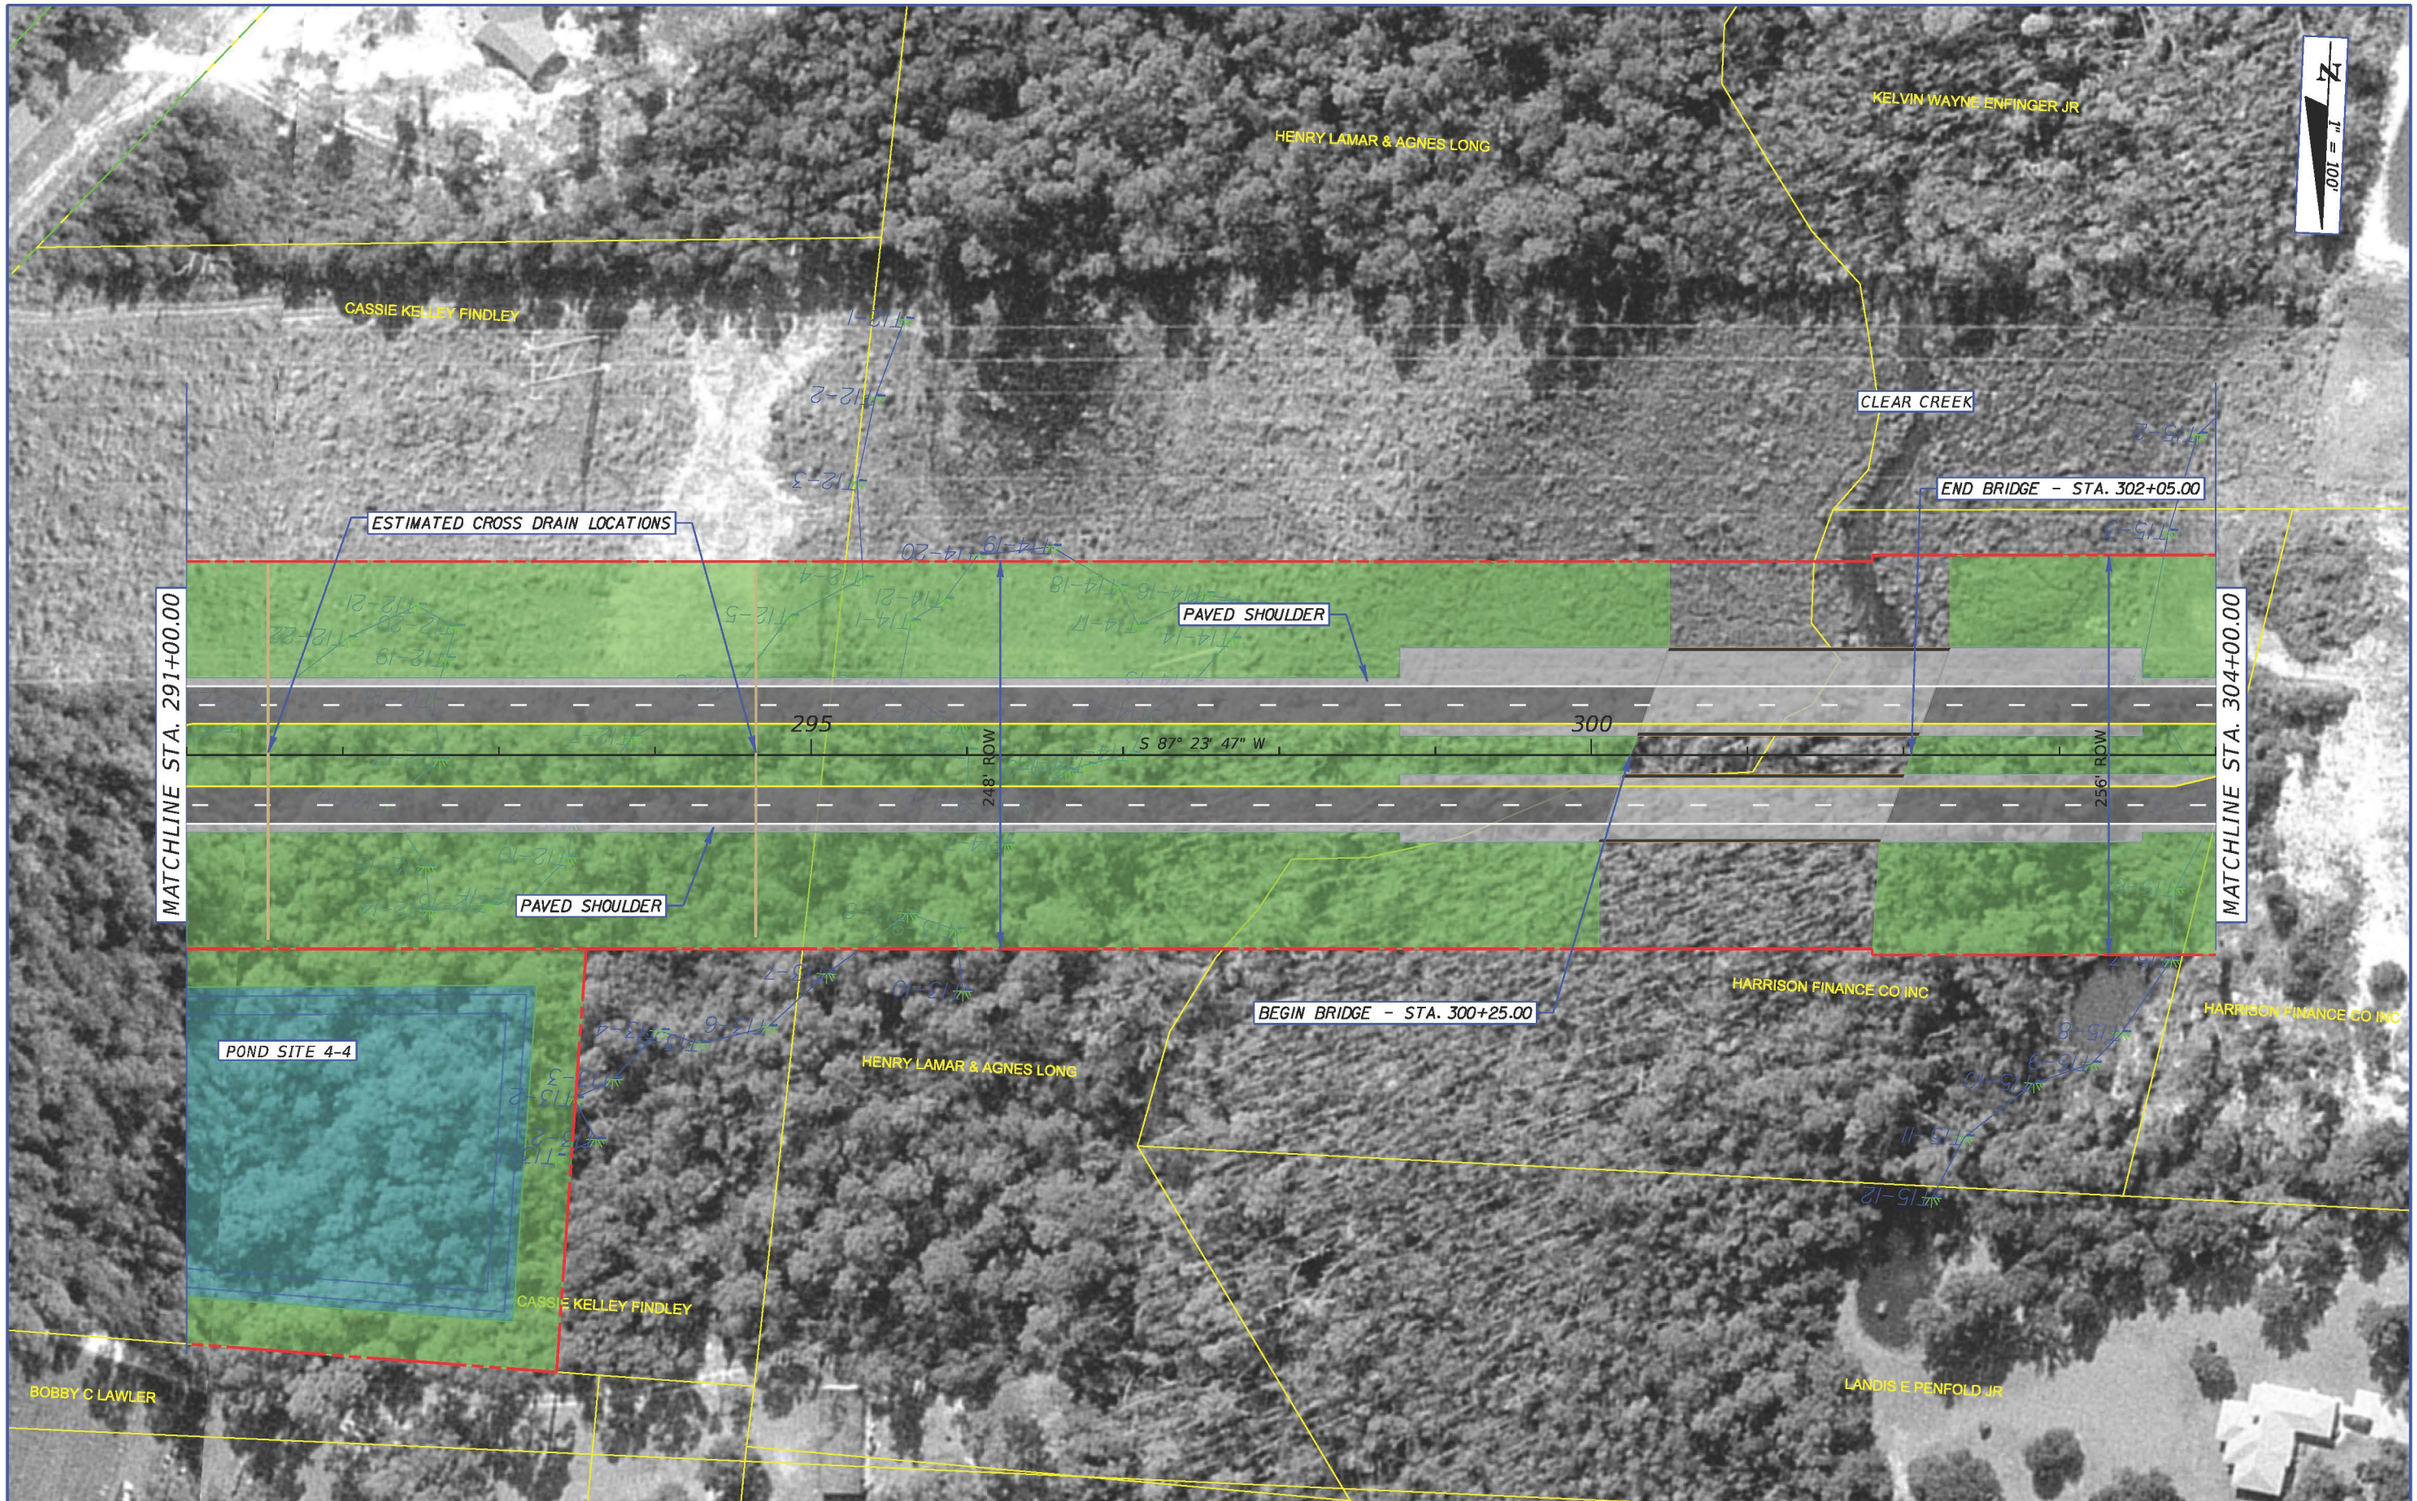

REVISIONS			
DATE	DESCRIPTION	DATE	DESCRIPTION

METRIC ENGINEERING, INC.
2616 JENKS AVENUE
PANAMA CITY, FLORIDA 32405
TEL. (850) 872-8044
FAX. (850) 872-8704
FLORIDA CERT. NO. EB-0002294

● ENGINEERS
● PLANNERS
● SURVEYORS

STATE OF FLORIDA
DEPARTMENT OF TRANSPORTATION

ROAD NO.	COUNTY	FINANCIAL PROJECT ID
SR 87	SANTA ROSA	416748-3-22-01, ETC.

PLAN SHEET
ALIGNMENT 1

SHEET NO.
24

CURVE DATA CUR8

PI STA.	=	324+44.67
Δ	=	12° 29' 58" (RT)
D	=	0° 30' 00"
T	=	1,254.92
L	=	2,499.89
R	=	11,459.16
PC STA.	=	311+89.75
PT STA.	=	336+89.64
e	=	RC

REVISIONS

DATE	DESCRIPTION	DATE	DESCRIPTION

METRIC ENGINEERING, INC.
2616 JENKS AVENUE
PANAMA CITY, FLORIDA 32405
TEL. (850) 872-8044
FAX. (850) 872-8704
FLORIDA CERT. NO. EB-0002294

● ENGINEERS
● PLANNERS
● SURVEYORS

STATE OF FLORIDA
DEPARTMENT OF TRANSPORTATION

ROAD NO.	COUNTY	FINANCIAL PROJECT ID
SR 87	SANTA ROSA	416748-3-22-01, ETC.

PLAN SHEET
ALIGNMENT 1

SHEET NO. 25

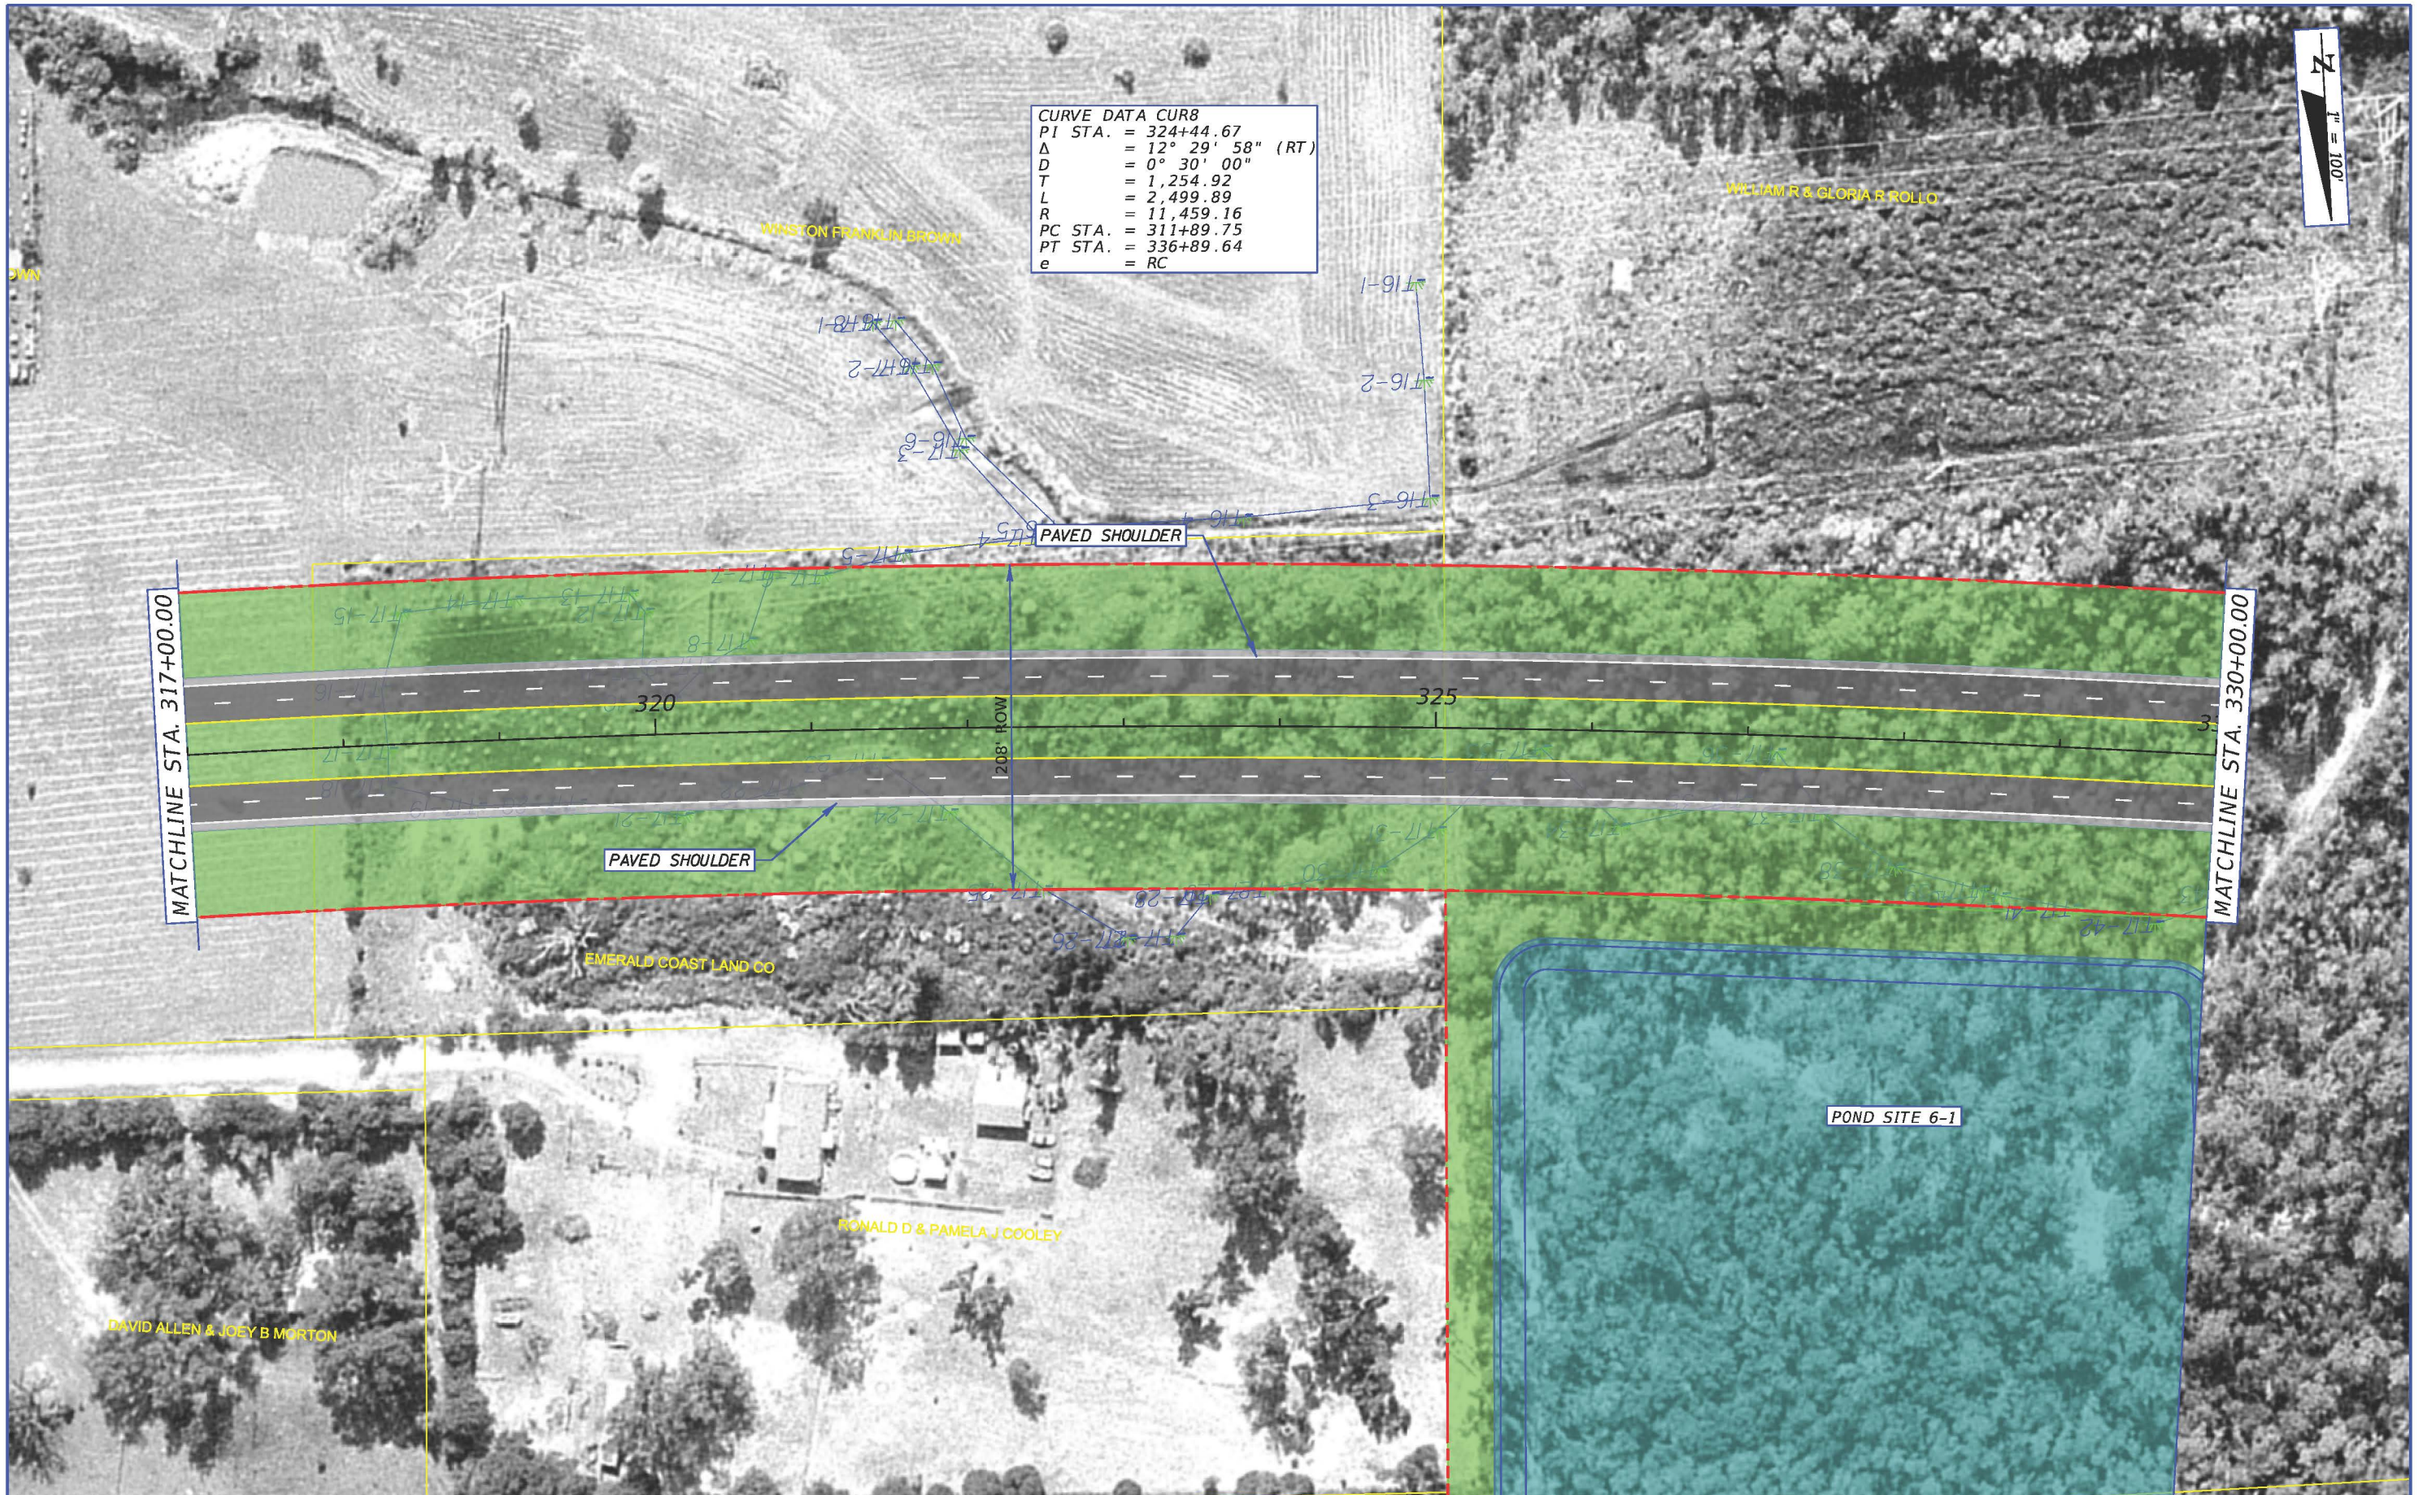

REVISIONS			
DATE	DESCRIPTION	DATE	DESCRIPTION

METRIC ENGINEERING
● ENGINEERS
● PLANNERS
● SURVEYORS

METRIC ENGINEERING, INC.
2616 JENKS AVENUE
PANAMA CITY, FLORIDA 32405
TEL. (850) 872-8044
FAX. (850) 872-8704
FLORIDA CERT. NO. EB-0002294

STATE OF FLORIDA
DEPARTMENT OF TRANSPORTATION

ROAD NO.	COUNTY	FINANCIAL PROJECT ID
SR 87	SANTA ROSA	416748-3-22-01, ETC.

PLAN SHEET
ALIGNMENT 1

SHEET NO.
26

NMauntler 2/15/2013 1:03:19 PM F:\E\projects\41674832202\roadway\Concept Plan DGNs - Alignment 1\PLANRD18.dgn

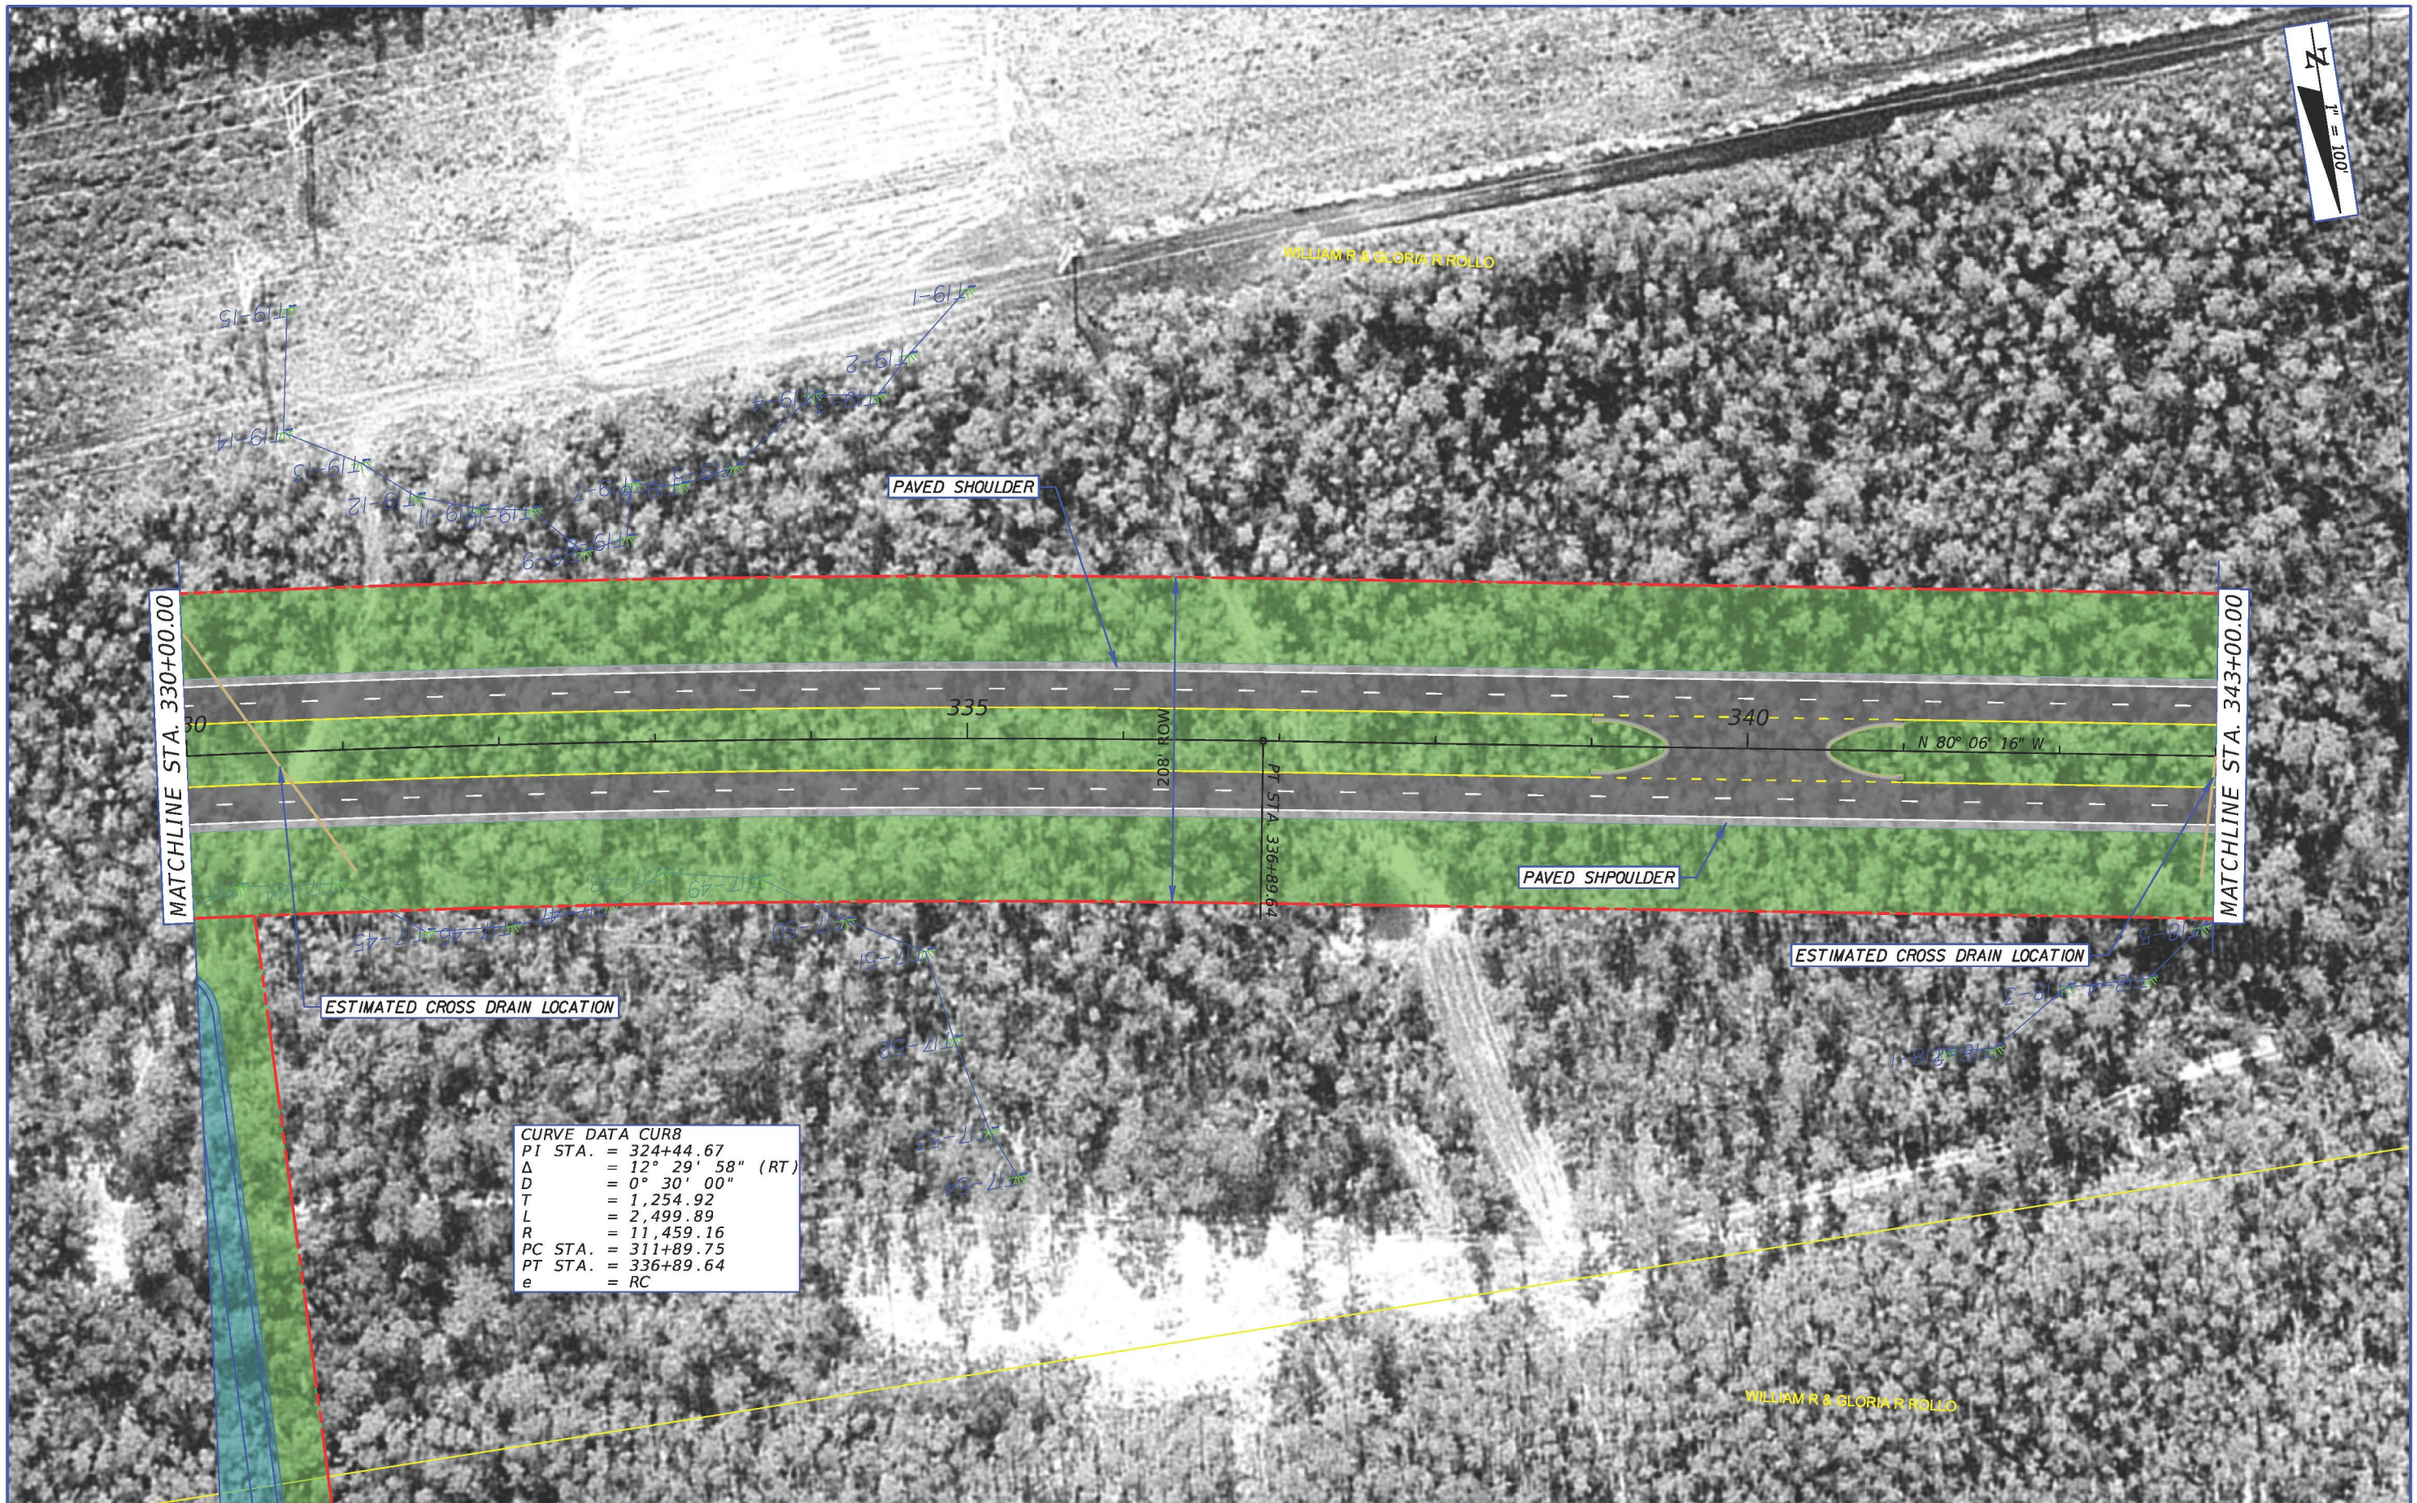

REVISIONS			
DATE	DESCRIPTION	DATE	DESCRIPTION

METRIC ENGINEERING, INC.
2616 JENKS AVENUE
PANAMA CITY, FLORIDA 32405
TEL. (850) 872-8044
FAX. (850) 872-8704
FLORIDA CERT. NO. EB-0002294

● ENGINEERS
● PLANNERS
● SURVEYORS

STATE OF FLORIDA
DEPARTMENT OF TRANSPORTATION

ROAD NO.	COUNTY	FINANCIAL PROJECT ID
SR 87	SANTA ROSA	416748-3-22-01, ETC.

PLAN SHEET
ALIGNMENT 1

SHEET NO. 27

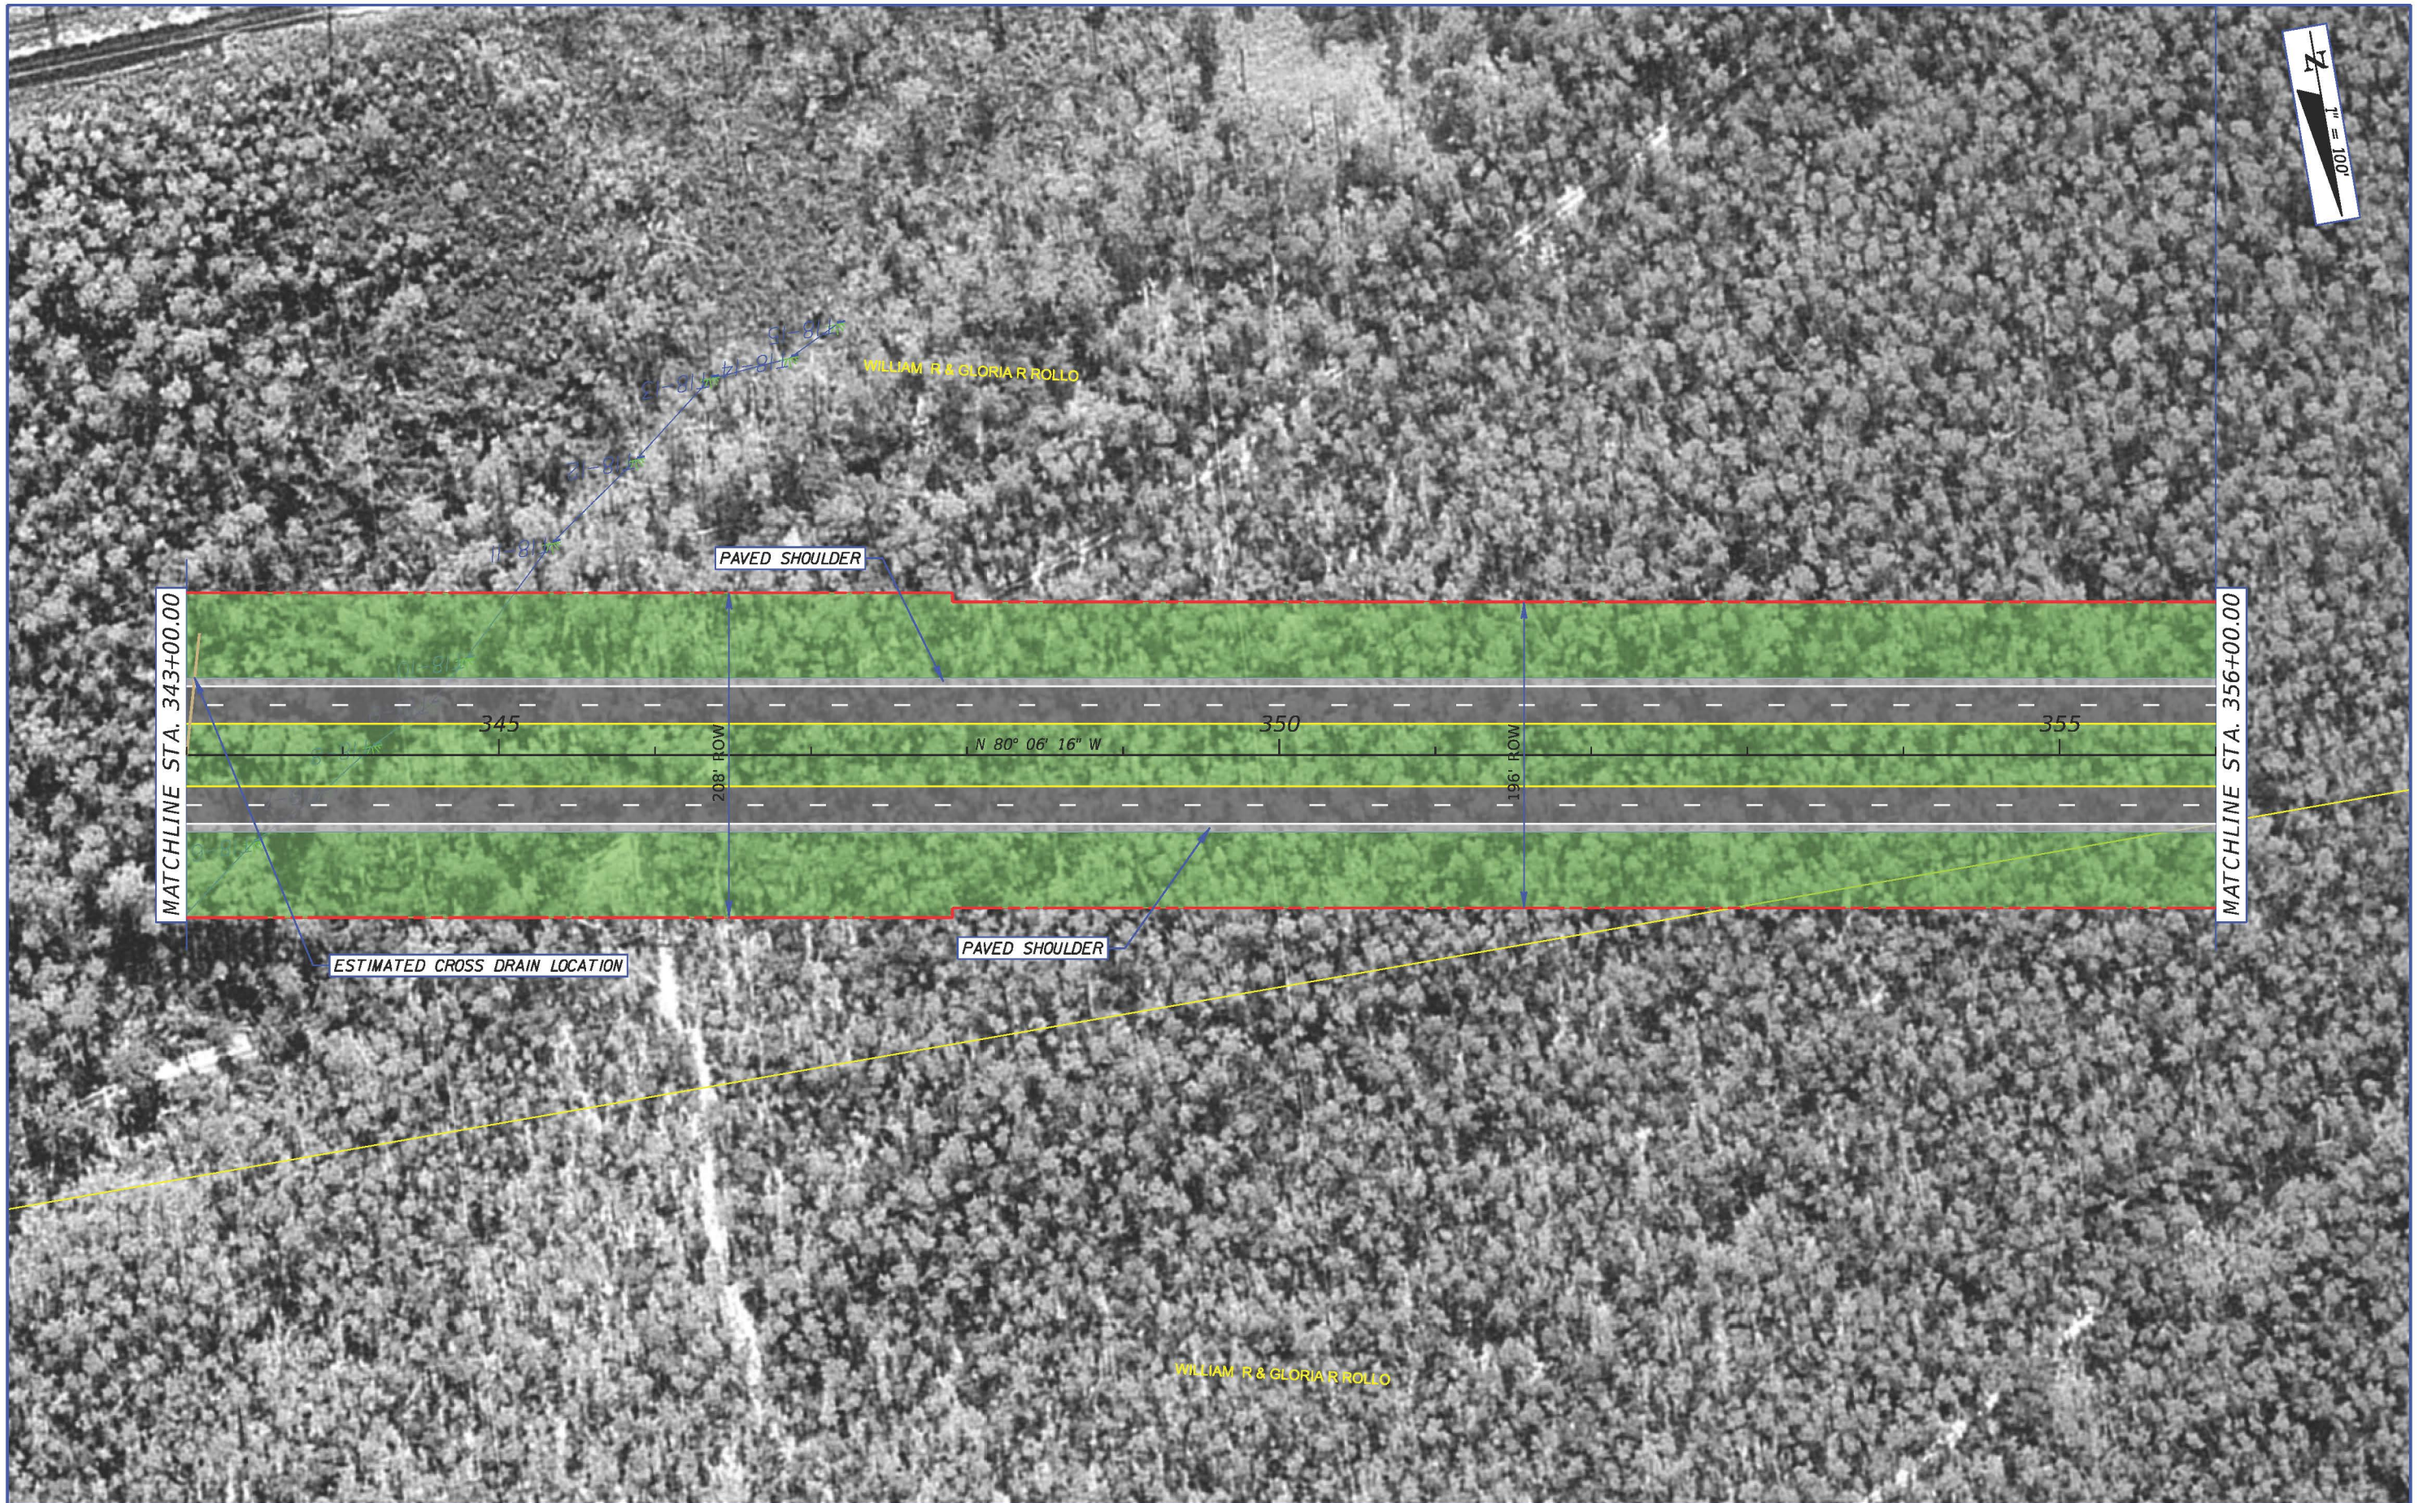

REVISIONS			
DATE	DESCRIPTION	DATE	DESCRIPTION

METRIC ENGINEERING, INC.
2616 JENKS AVENUE
PANAMA CITY, FLORIDA 32405
TEL. (850) 872-8044
FAX. (850) 872-8704
FLORIDA CERT. NO. EB-0002294

● ENGINEERS
● PLANNERS
● SURVEYORS

STATE OF FLORIDA
DEPARTMENT OF TRANSPORTATION

ROAD NO.	COUNTY	FINANCIAL PROJECT ID
SR 87	SANTA ROSA	416748-3-22-01, ETC.

PLAN SHEET
ALIGNMENT 1

SHEET NO.
28

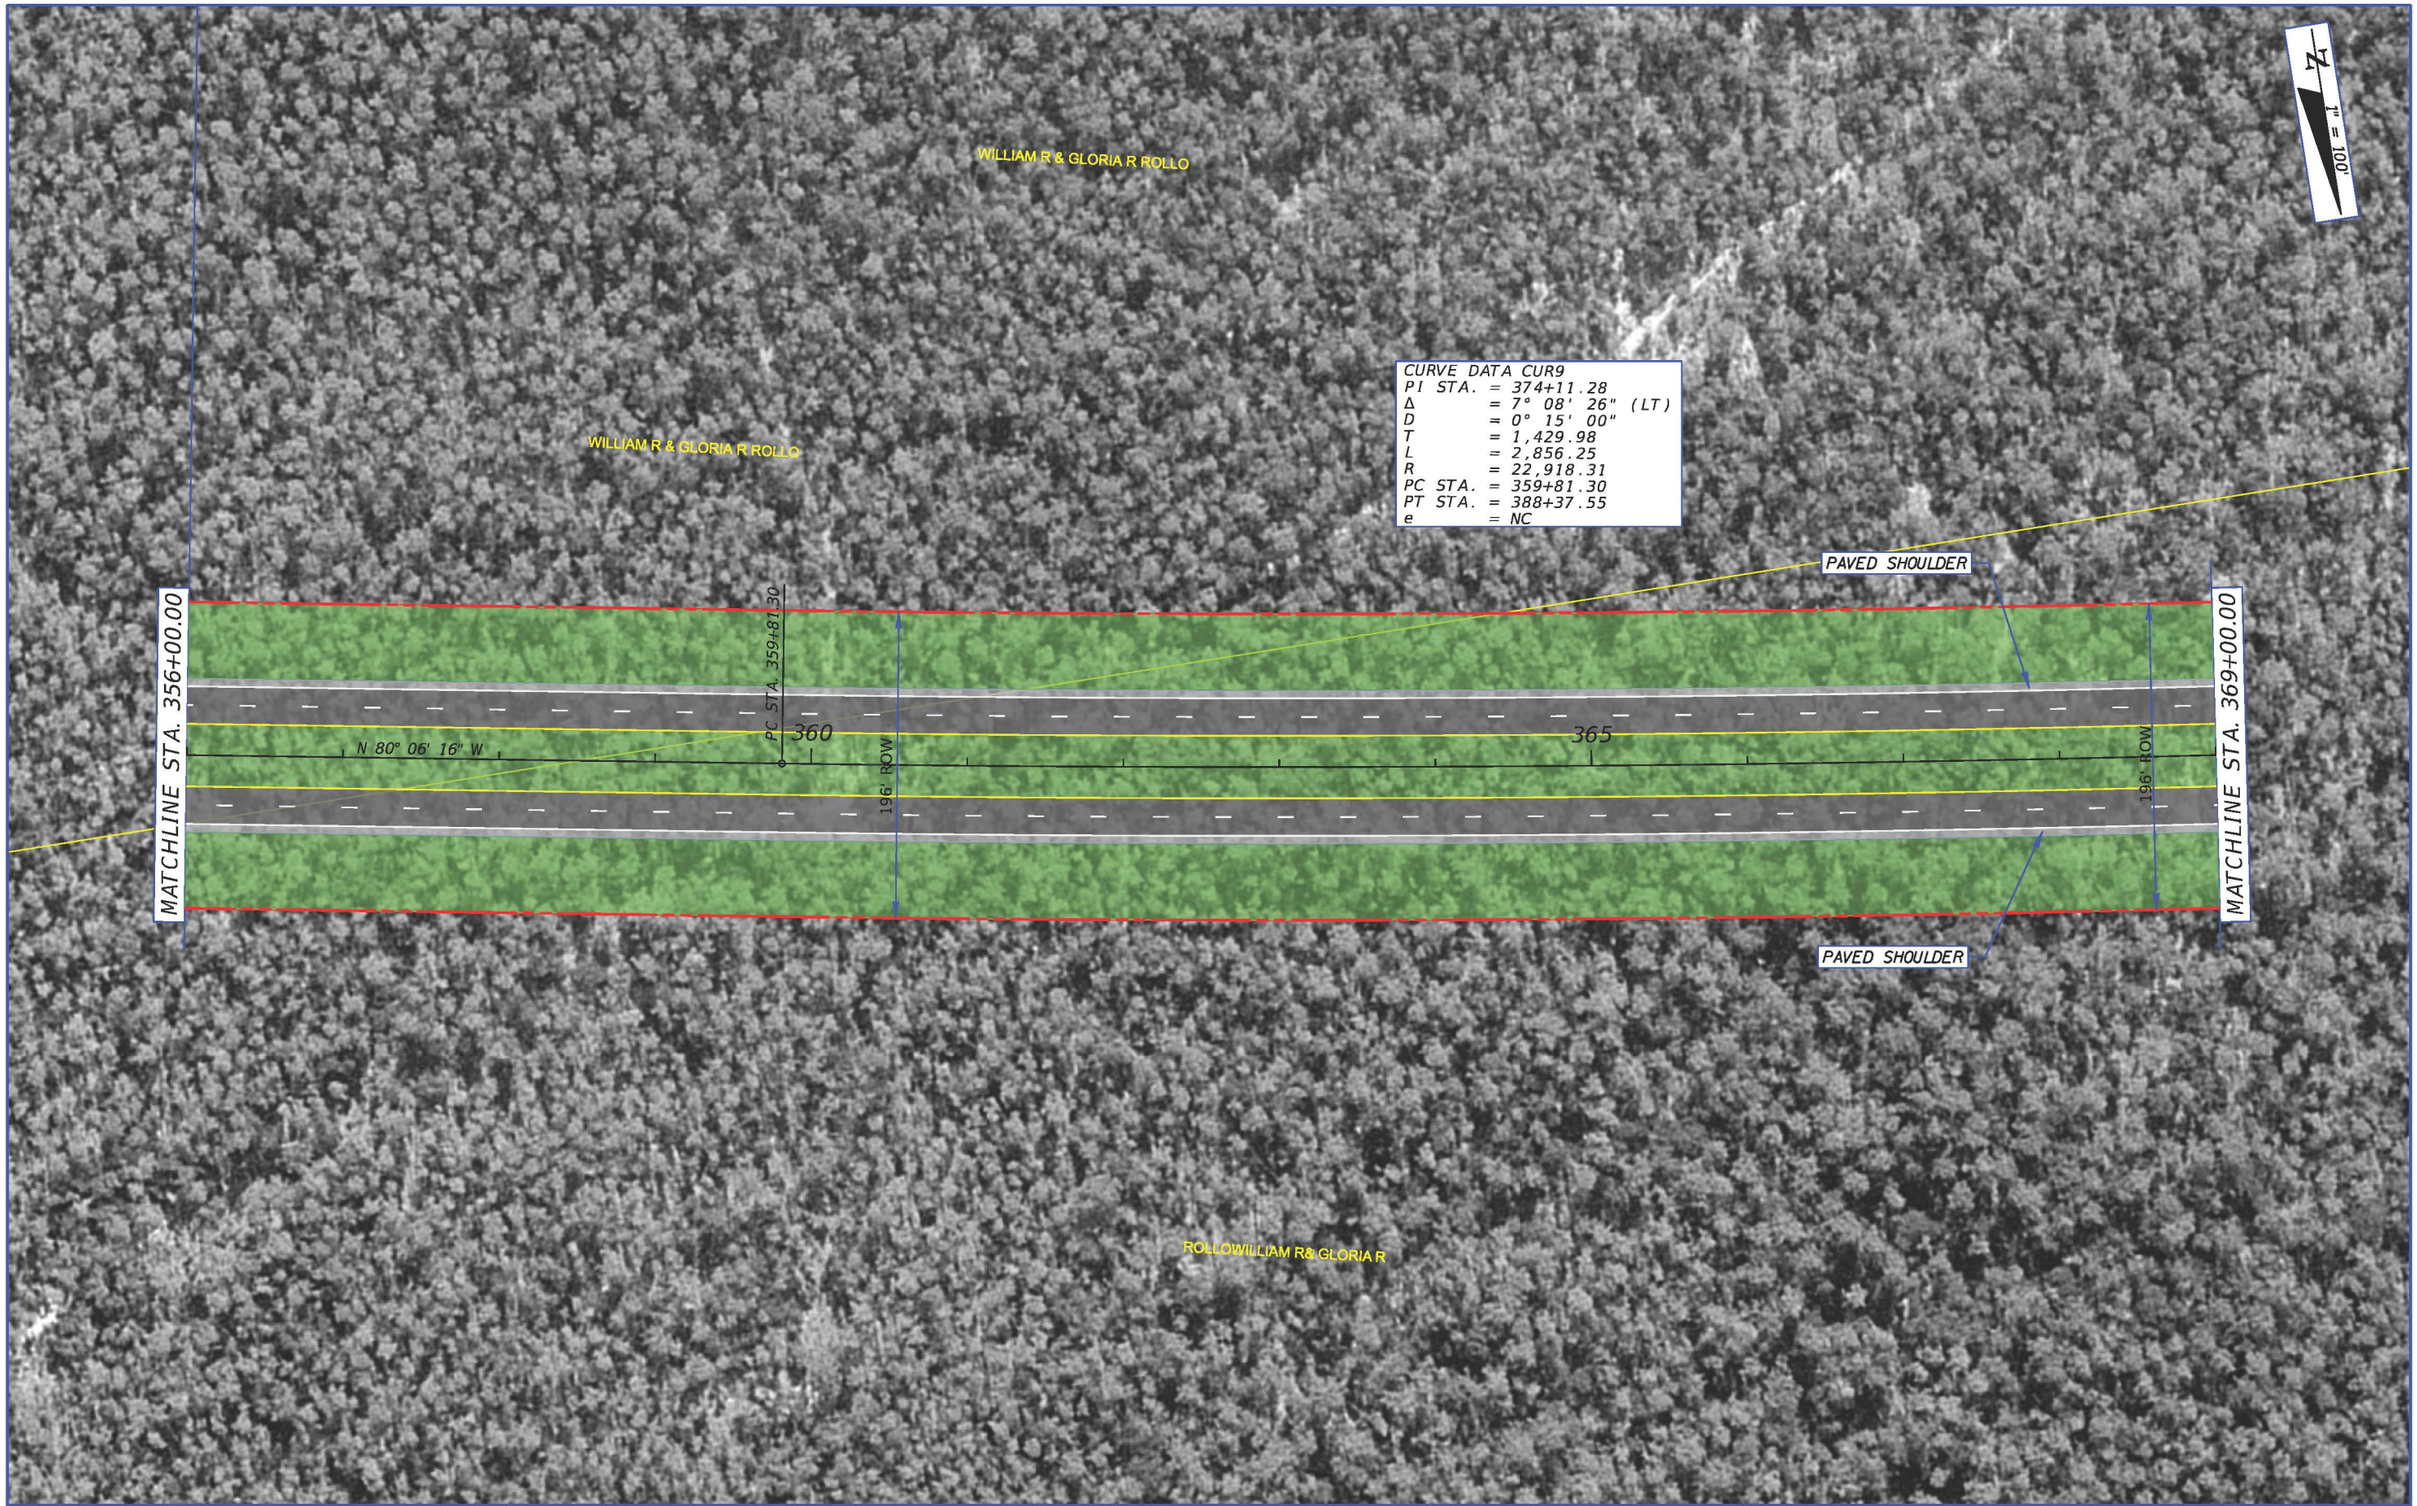

REVISIONS			
DATE	DESCRIPTION	DATE	DESCRIPTION

METRIC ENGINEERING, INC.
2616 JENKS AVENUE
PANAMA CITY, FLORIDA 32405
TEL. (850) 872-8044
FAX. (850) 872-8704
FLORIDA CERT. NO. EB-0002294

● ENGINEERS
● PLANNERS
● SURVEYORS

STATE OF FLORIDA
DEPARTMENT OF TRANSPORTATION

ROAD NO.	COUNTY	FINANCIAL PROJECT ID
SR 87	SANTA ROSA	416748-3-22-01, ETC.

PLAN SHEET
ALIGNMENT 1

SHEET NO.
29

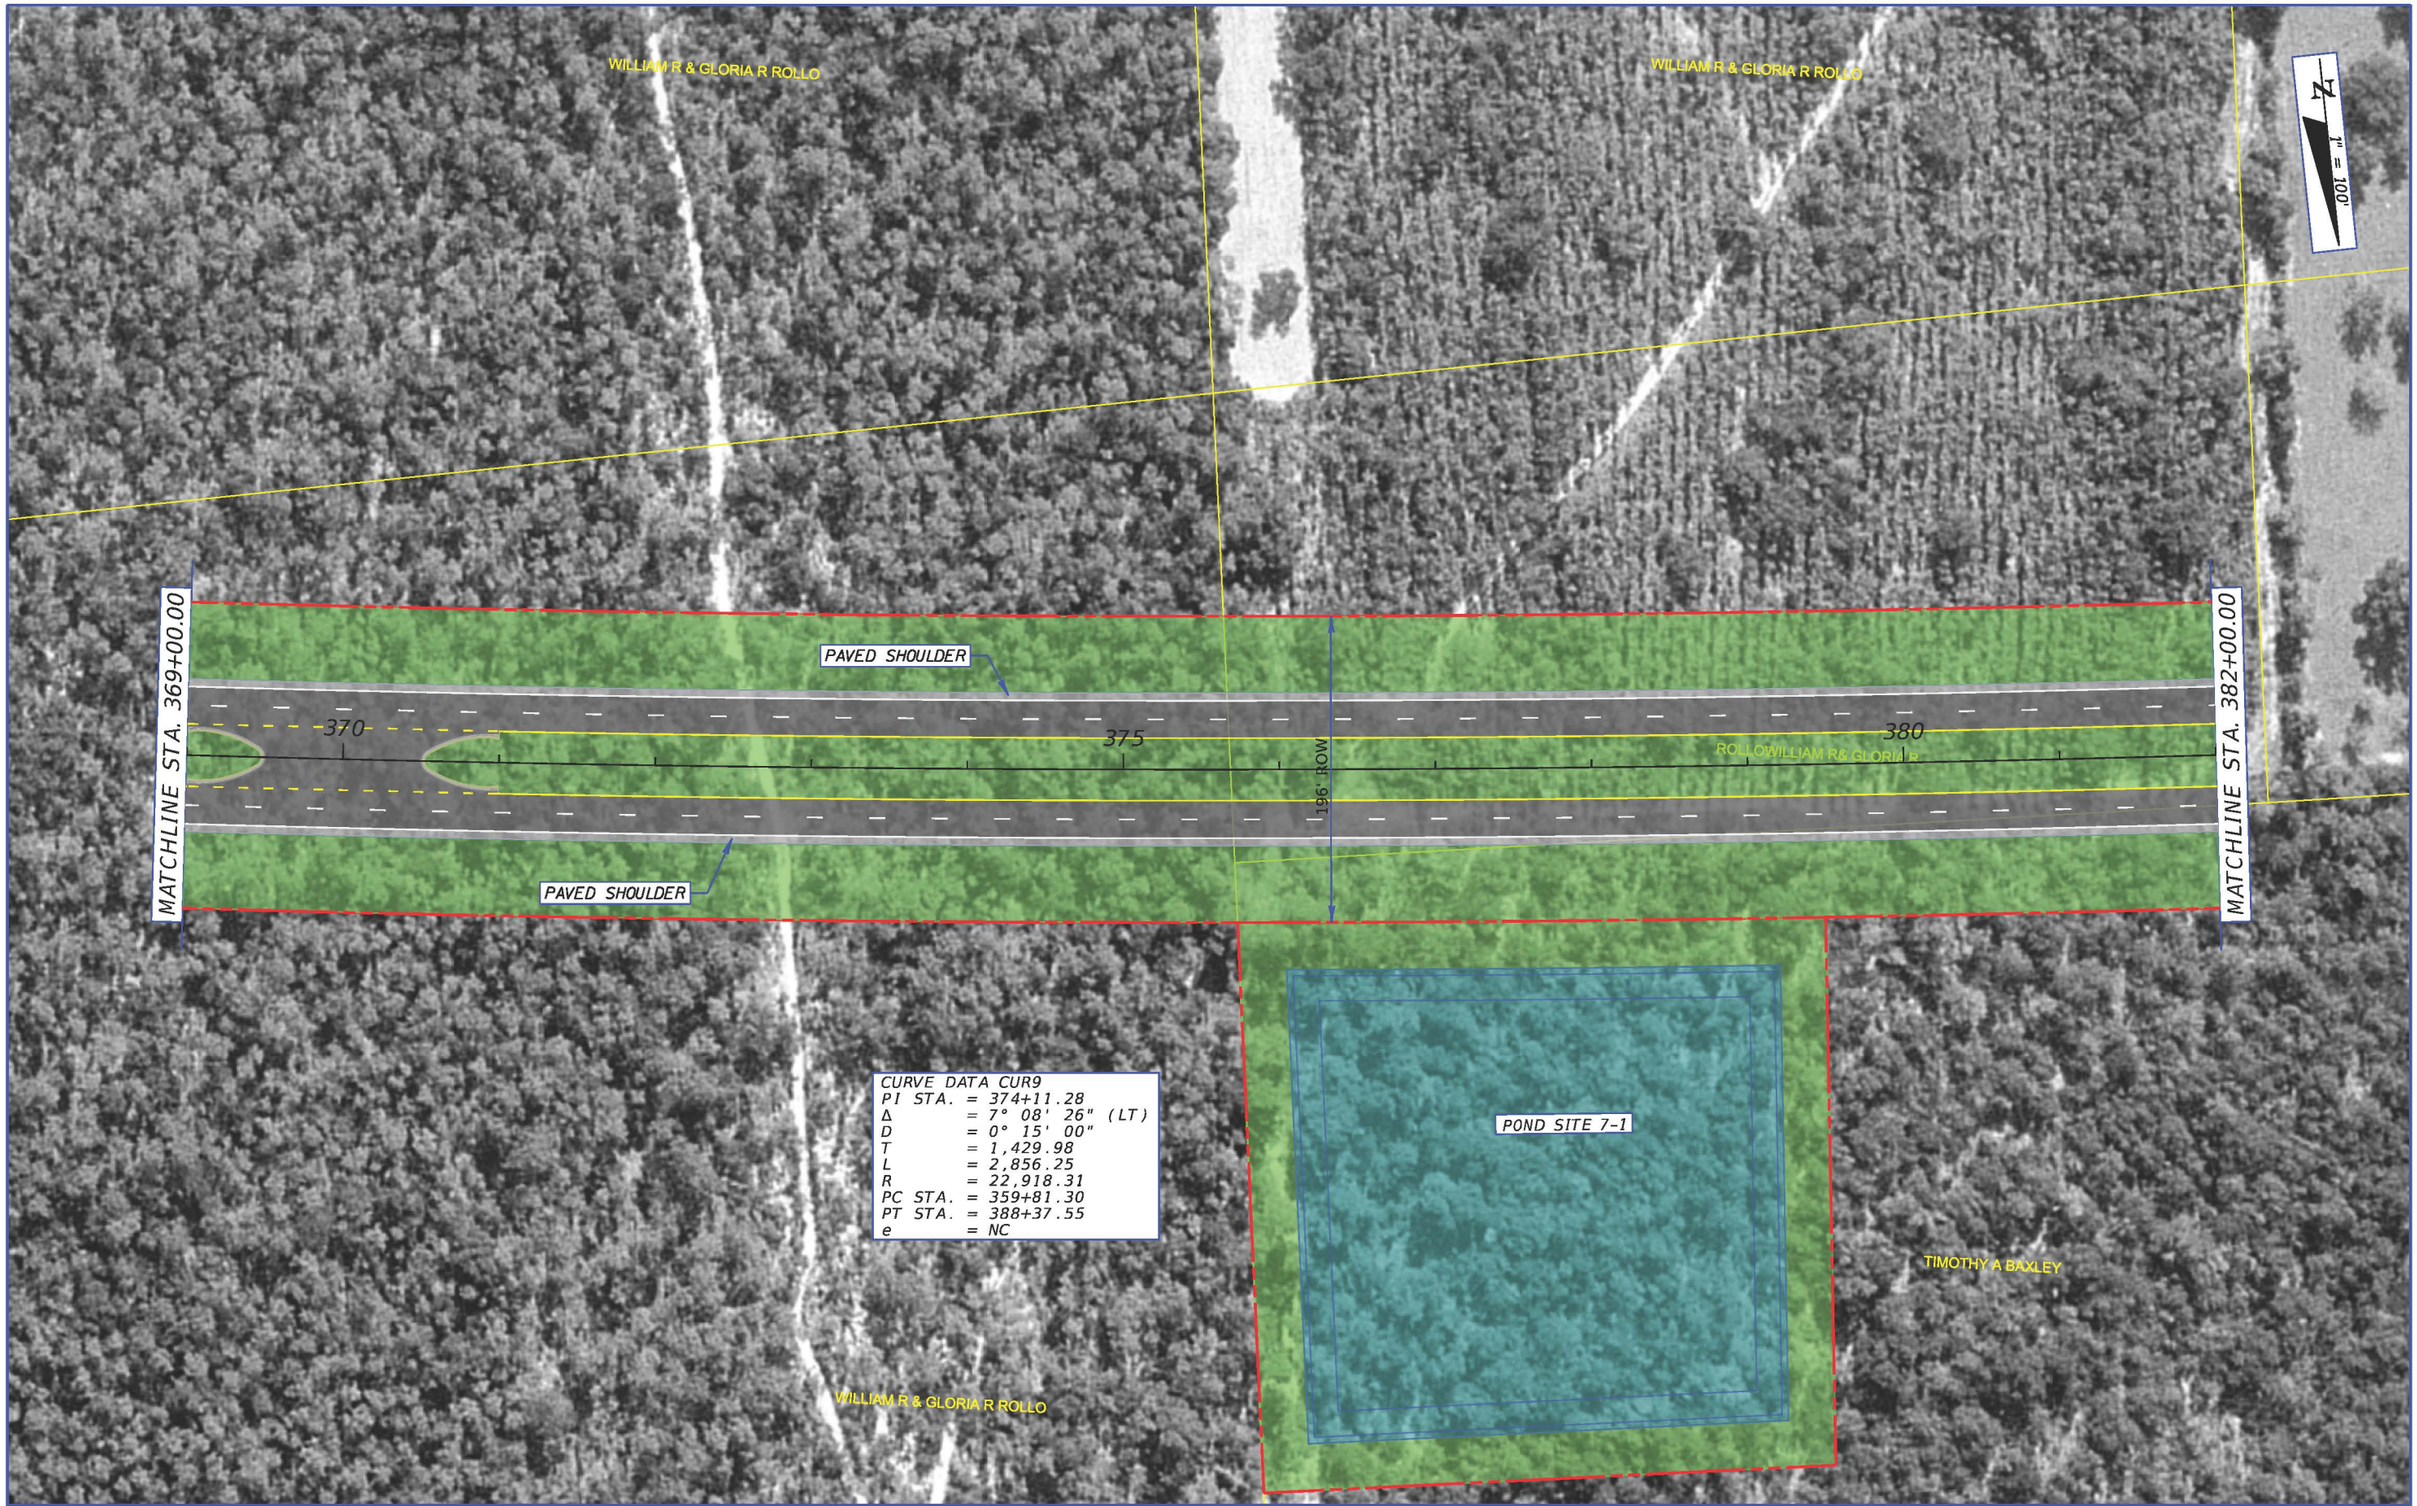

REVISIONS			
DATE	DESCRIPTION	DATE	DESCRIPTION

METRIC ENGINEERING, INC.
2616 JENKS AVENUE
PANAMA CITY, FLORIDA 32405
TEL. (850) 872-8044
FAX. (850) 872-8704
FLORIDA CERT. NO. EB-0002294

● ENGINEERS
● PLANNERS
● SURVEYORS

STATE OF FLORIDA
DEPARTMENT OF TRANSPORTATION

ROAD NO.	COUNTY	FINANCIAL PROJECT ID
SR 87	SANTA ROSA	416748-3-22-01, ETC.

PLAN SHEET
ALIGNMENT 1

SHEET NO.
30

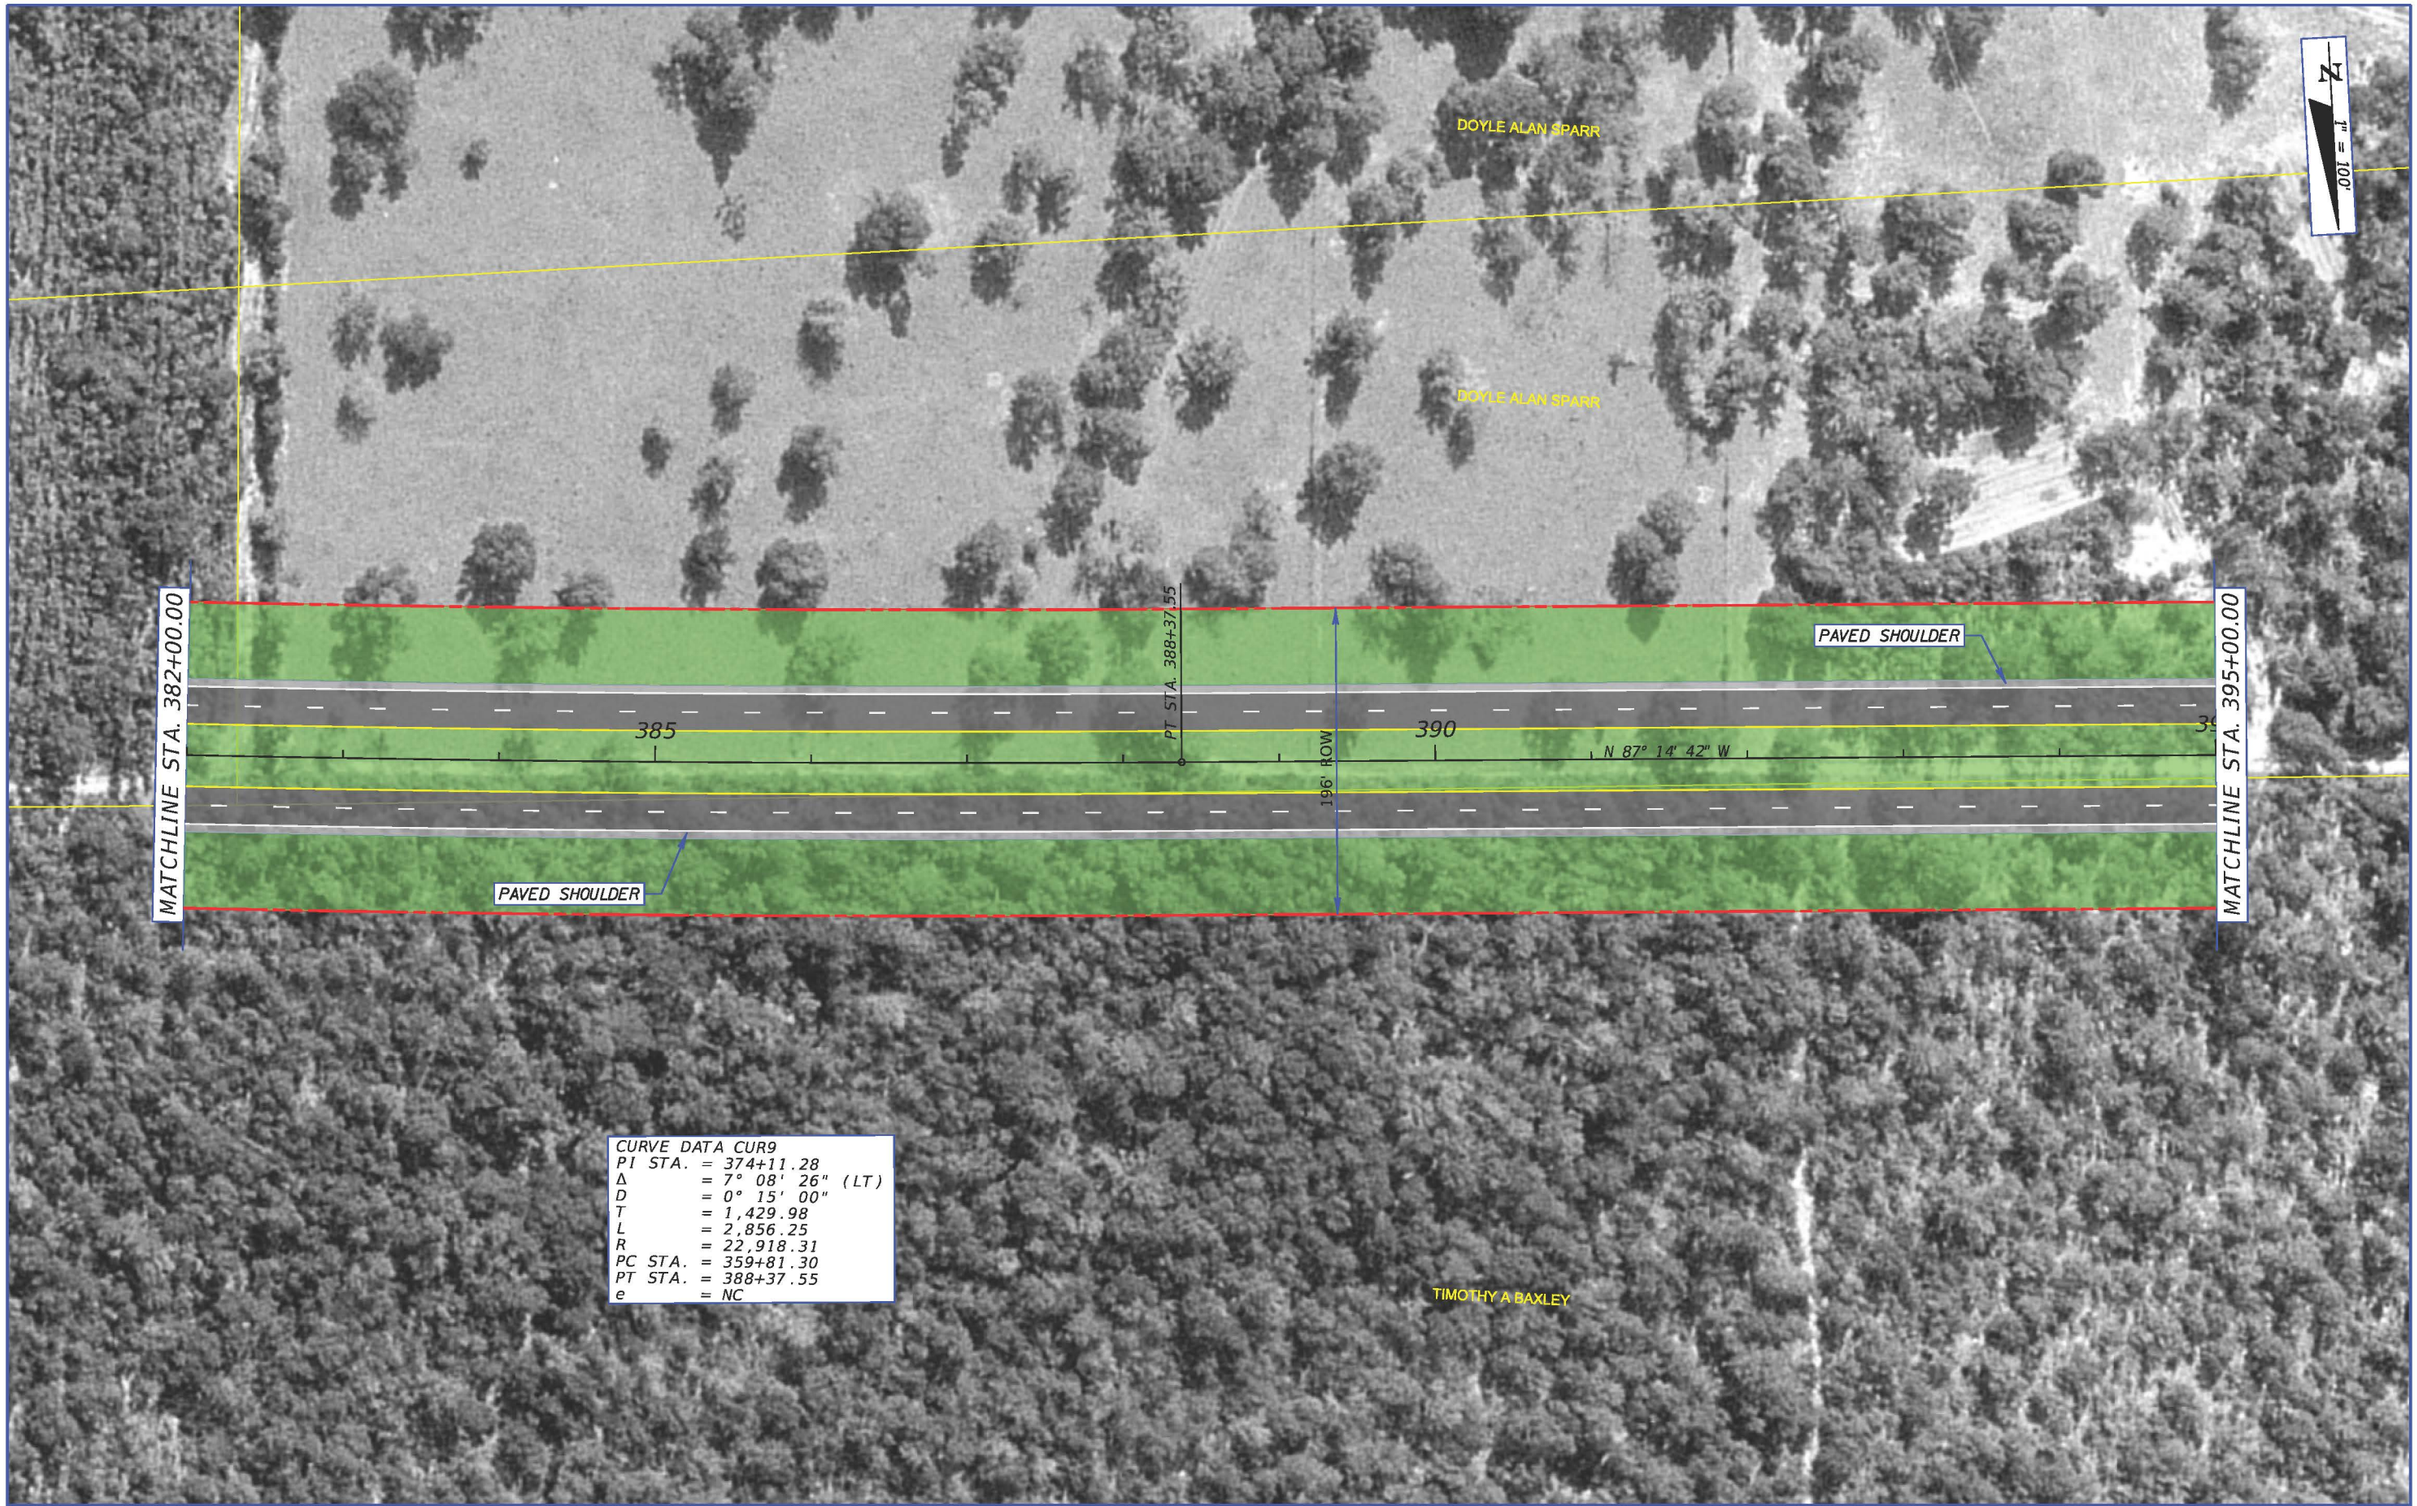

CURVE DATA CUR9
PI STA. = 374+11.28
Δ = 7° 08' 26" (LT)
D = 0° 15' 00"
T = 1,429.98
L = 2,856.25
R = 22,918.31
PC STA. = 359+81.30
PT STA. = 388+37.55
e = NC

REVISIONS			
DATE	DESCRIPTION	DATE	DESCRIPTION

METRIC ENGINEERING, INC.
2616 JENKS AVENUE
PANAMA CITY, FLORIDA 32405
TEL. (850) 872-8044
FAX. (850) 872-8704
FLORIDA CERT. NO. EB-0002294

● ENGINEERS
● PLANNERS
● SURVEYORS

STATE OF FLORIDA
DEPARTMENT OF TRANSPORTATION

ROAD NO.	COUNTY	FINANCIAL PROJECT ID
SR 87	SANTA ROSA	416748-3-22-01, ETC.

PLAN SHEET
ALIGNMENT 1

SHEET NO.
31

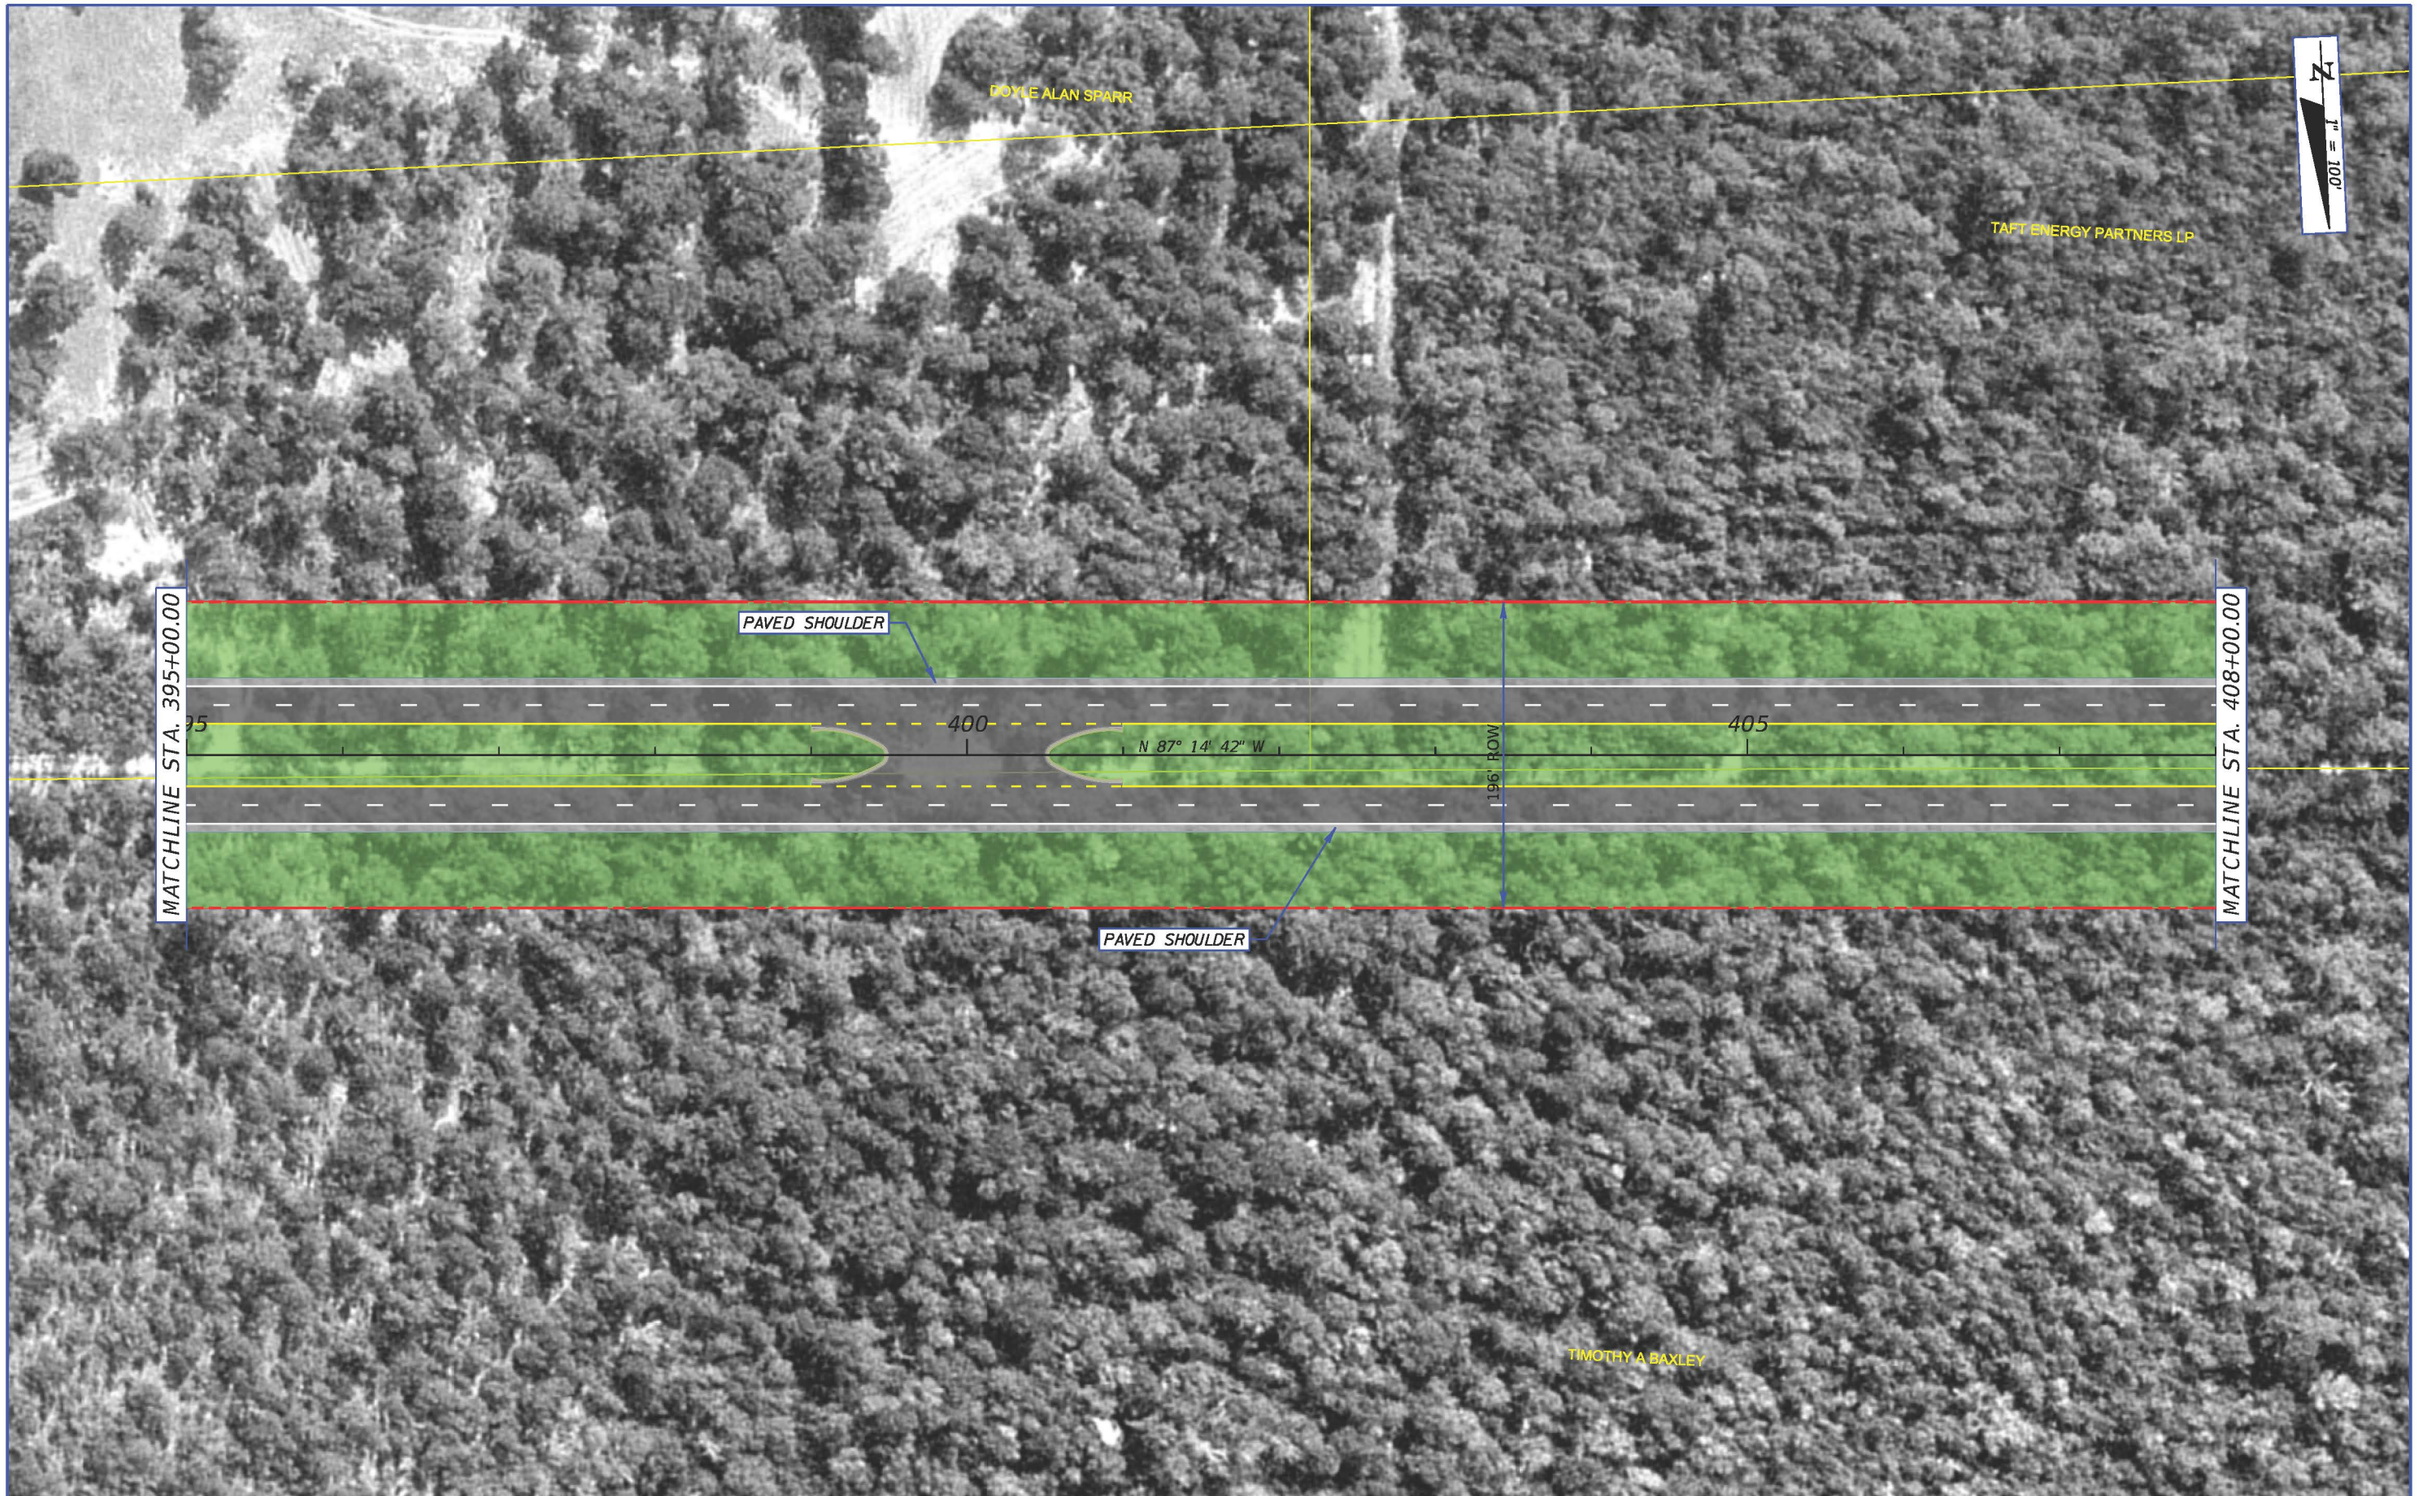

REVISIONS			
DATE	DESCRIPTION	DATE	DESCRIPTION

METRIC ENGINEERING, INC.
2616 JENKS AVENUE
PANAMA CITY, FLORIDA 32405
TEL. (850) 872-8044
FAX. (850) 872-8704
FLORIDA CERT. NO. EB-0002294

● ENGINEERS
● PLANNERS
● SURVEYORS

STATE OF FLORIDA
DEPARTMENT OF TRANSPORTATION

ROAD NO.	COUNTY	FINANCIAL PROJECT ID
SR 87	SANTA ROSA	416748-3-22-01, ETC.

PLAN SHEET
ALIGNMENT 1

SHEET NO.
32

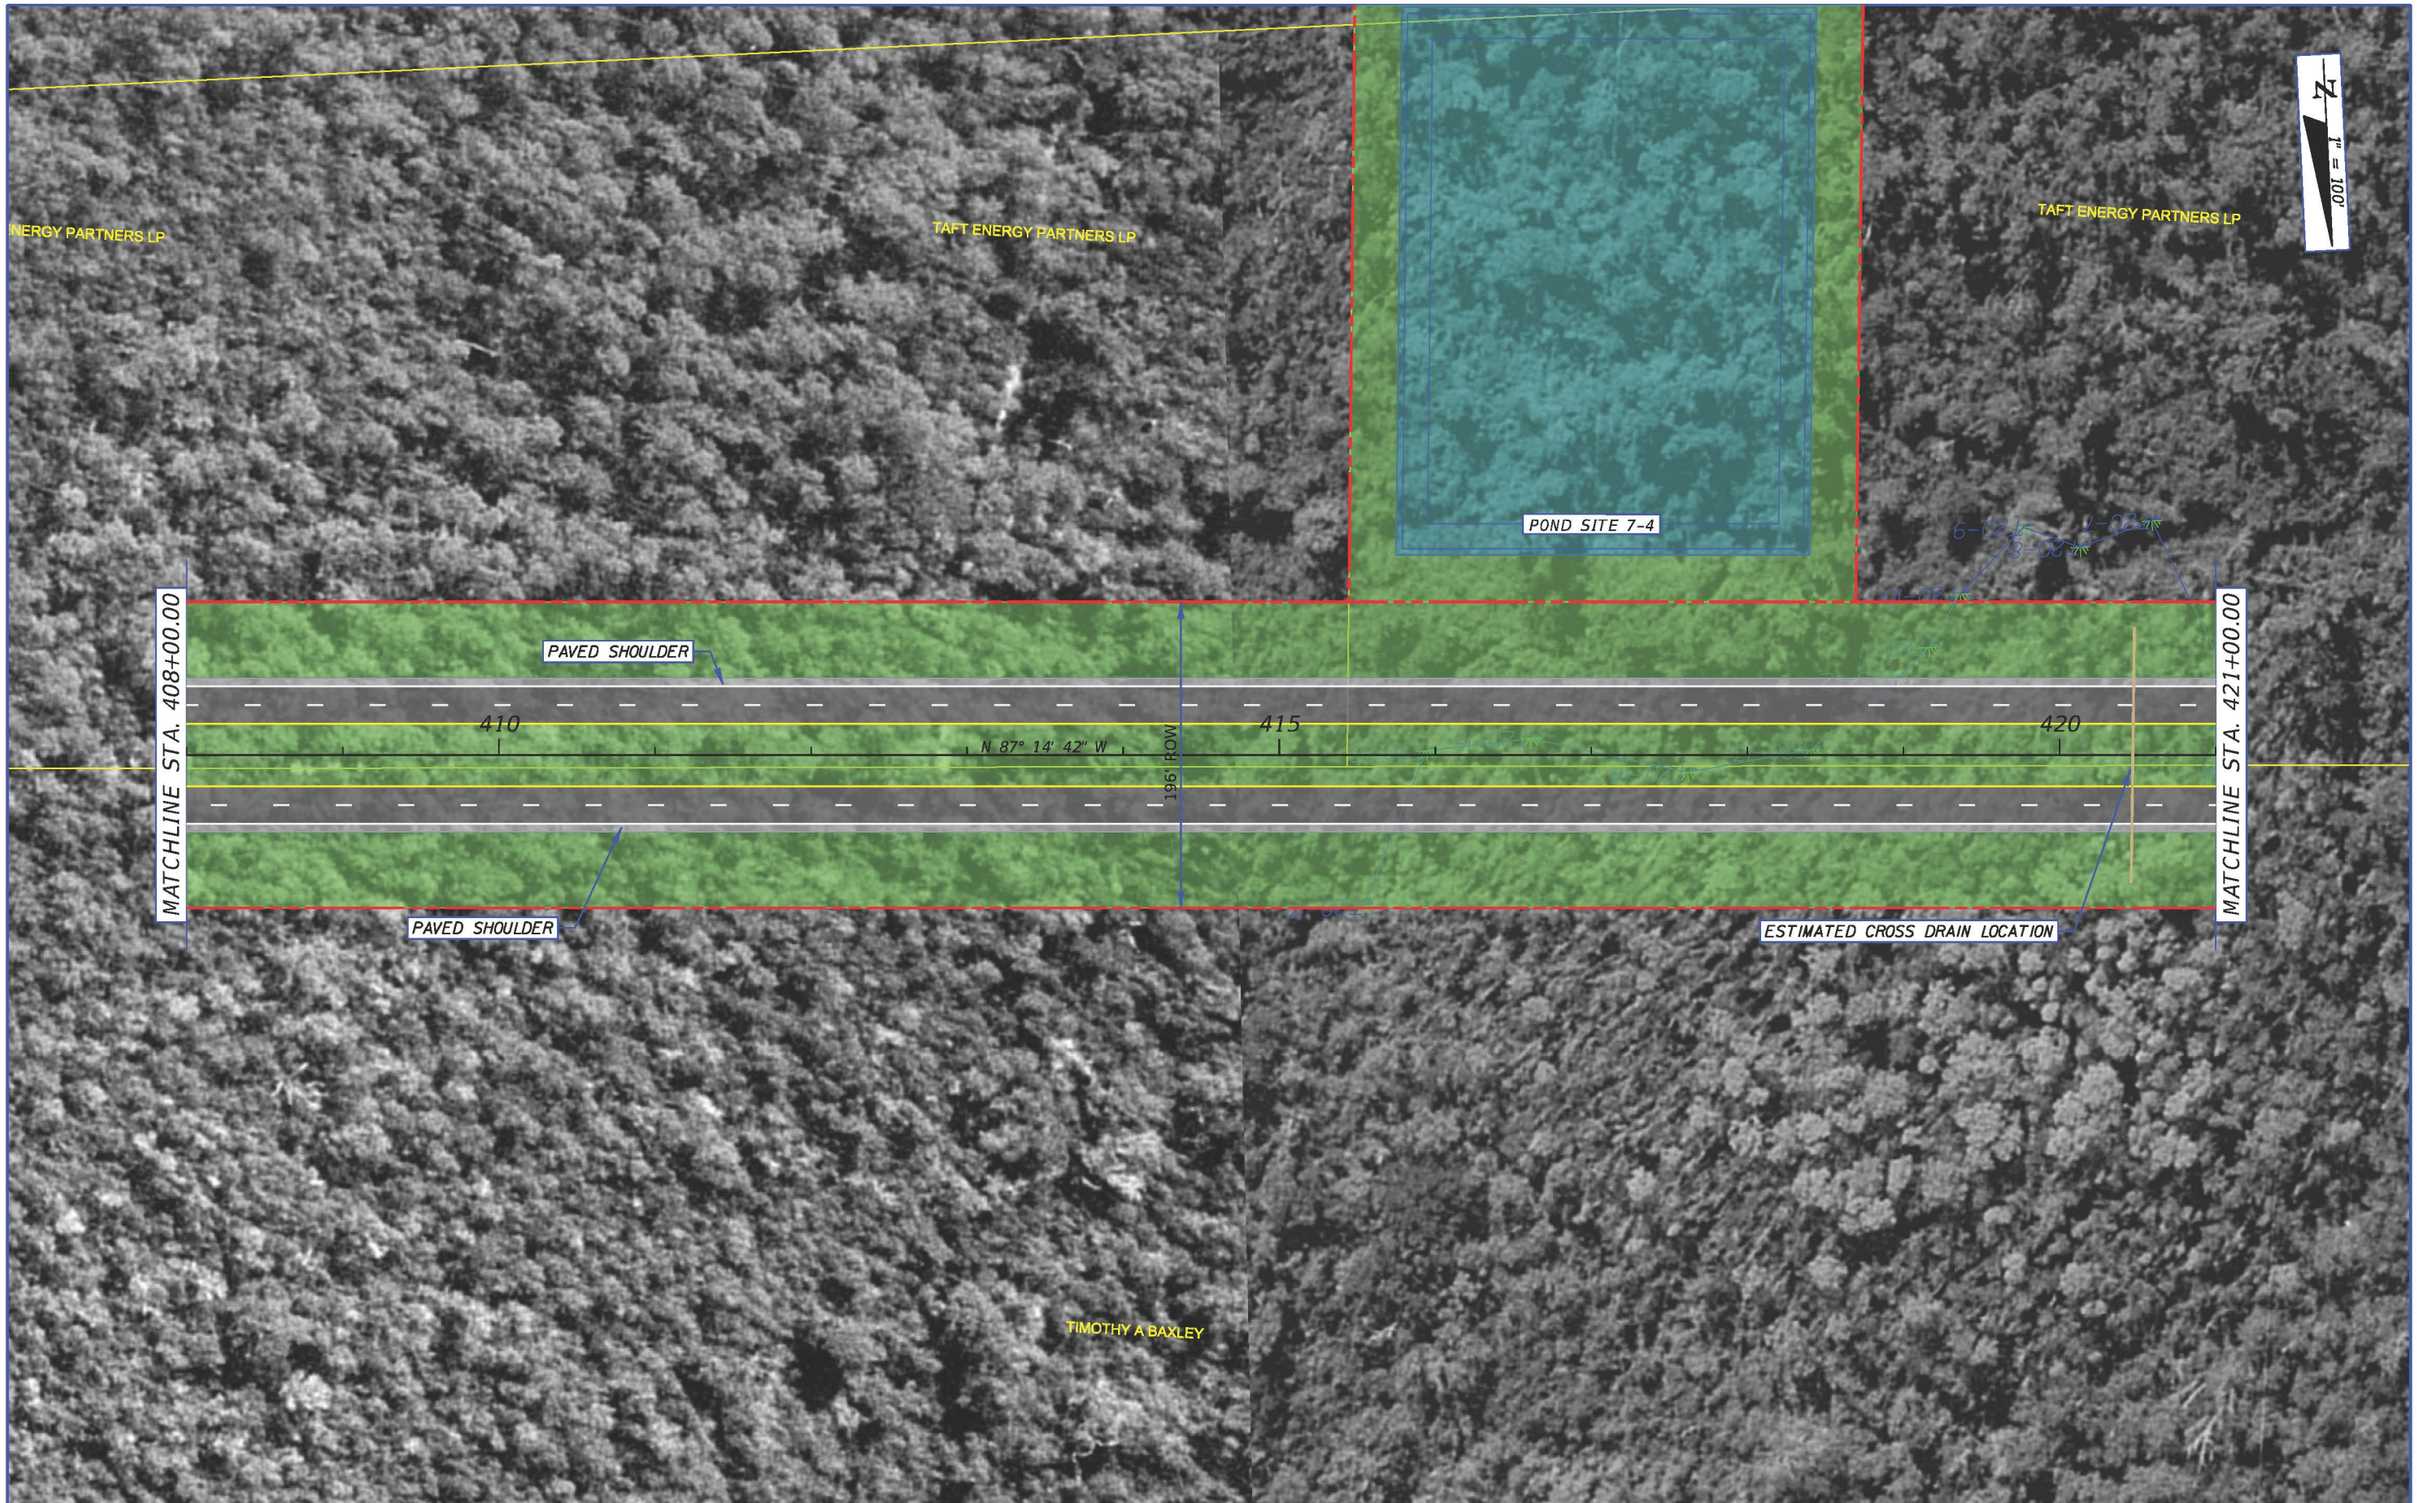

REVISIONS			
DATE	DESCRIPTION	DATE	DESCRIPTION

METRIC ENGINEERING, INC.
2616 JENKS AVENUE
PANAMA CITY, FLORIDA 32405
TEL. (850) 872-8044
FAX. (850) 872-8704
FLORIDA CERT. NO. EB-0002294

● ENGINEERS
● PLANNERS
● SURVEYORS

STATE OF FLORIDA
DEPARTMENT OF TRANSPORTATION

ROAD NO.	COUNTY	FINANCIAL PROJECT ID
SR 87	SANTA ROSA	416748-3-22-01, ETC.

PLAN SHEET
ALIGNMENT 1

SHEET NO.
33