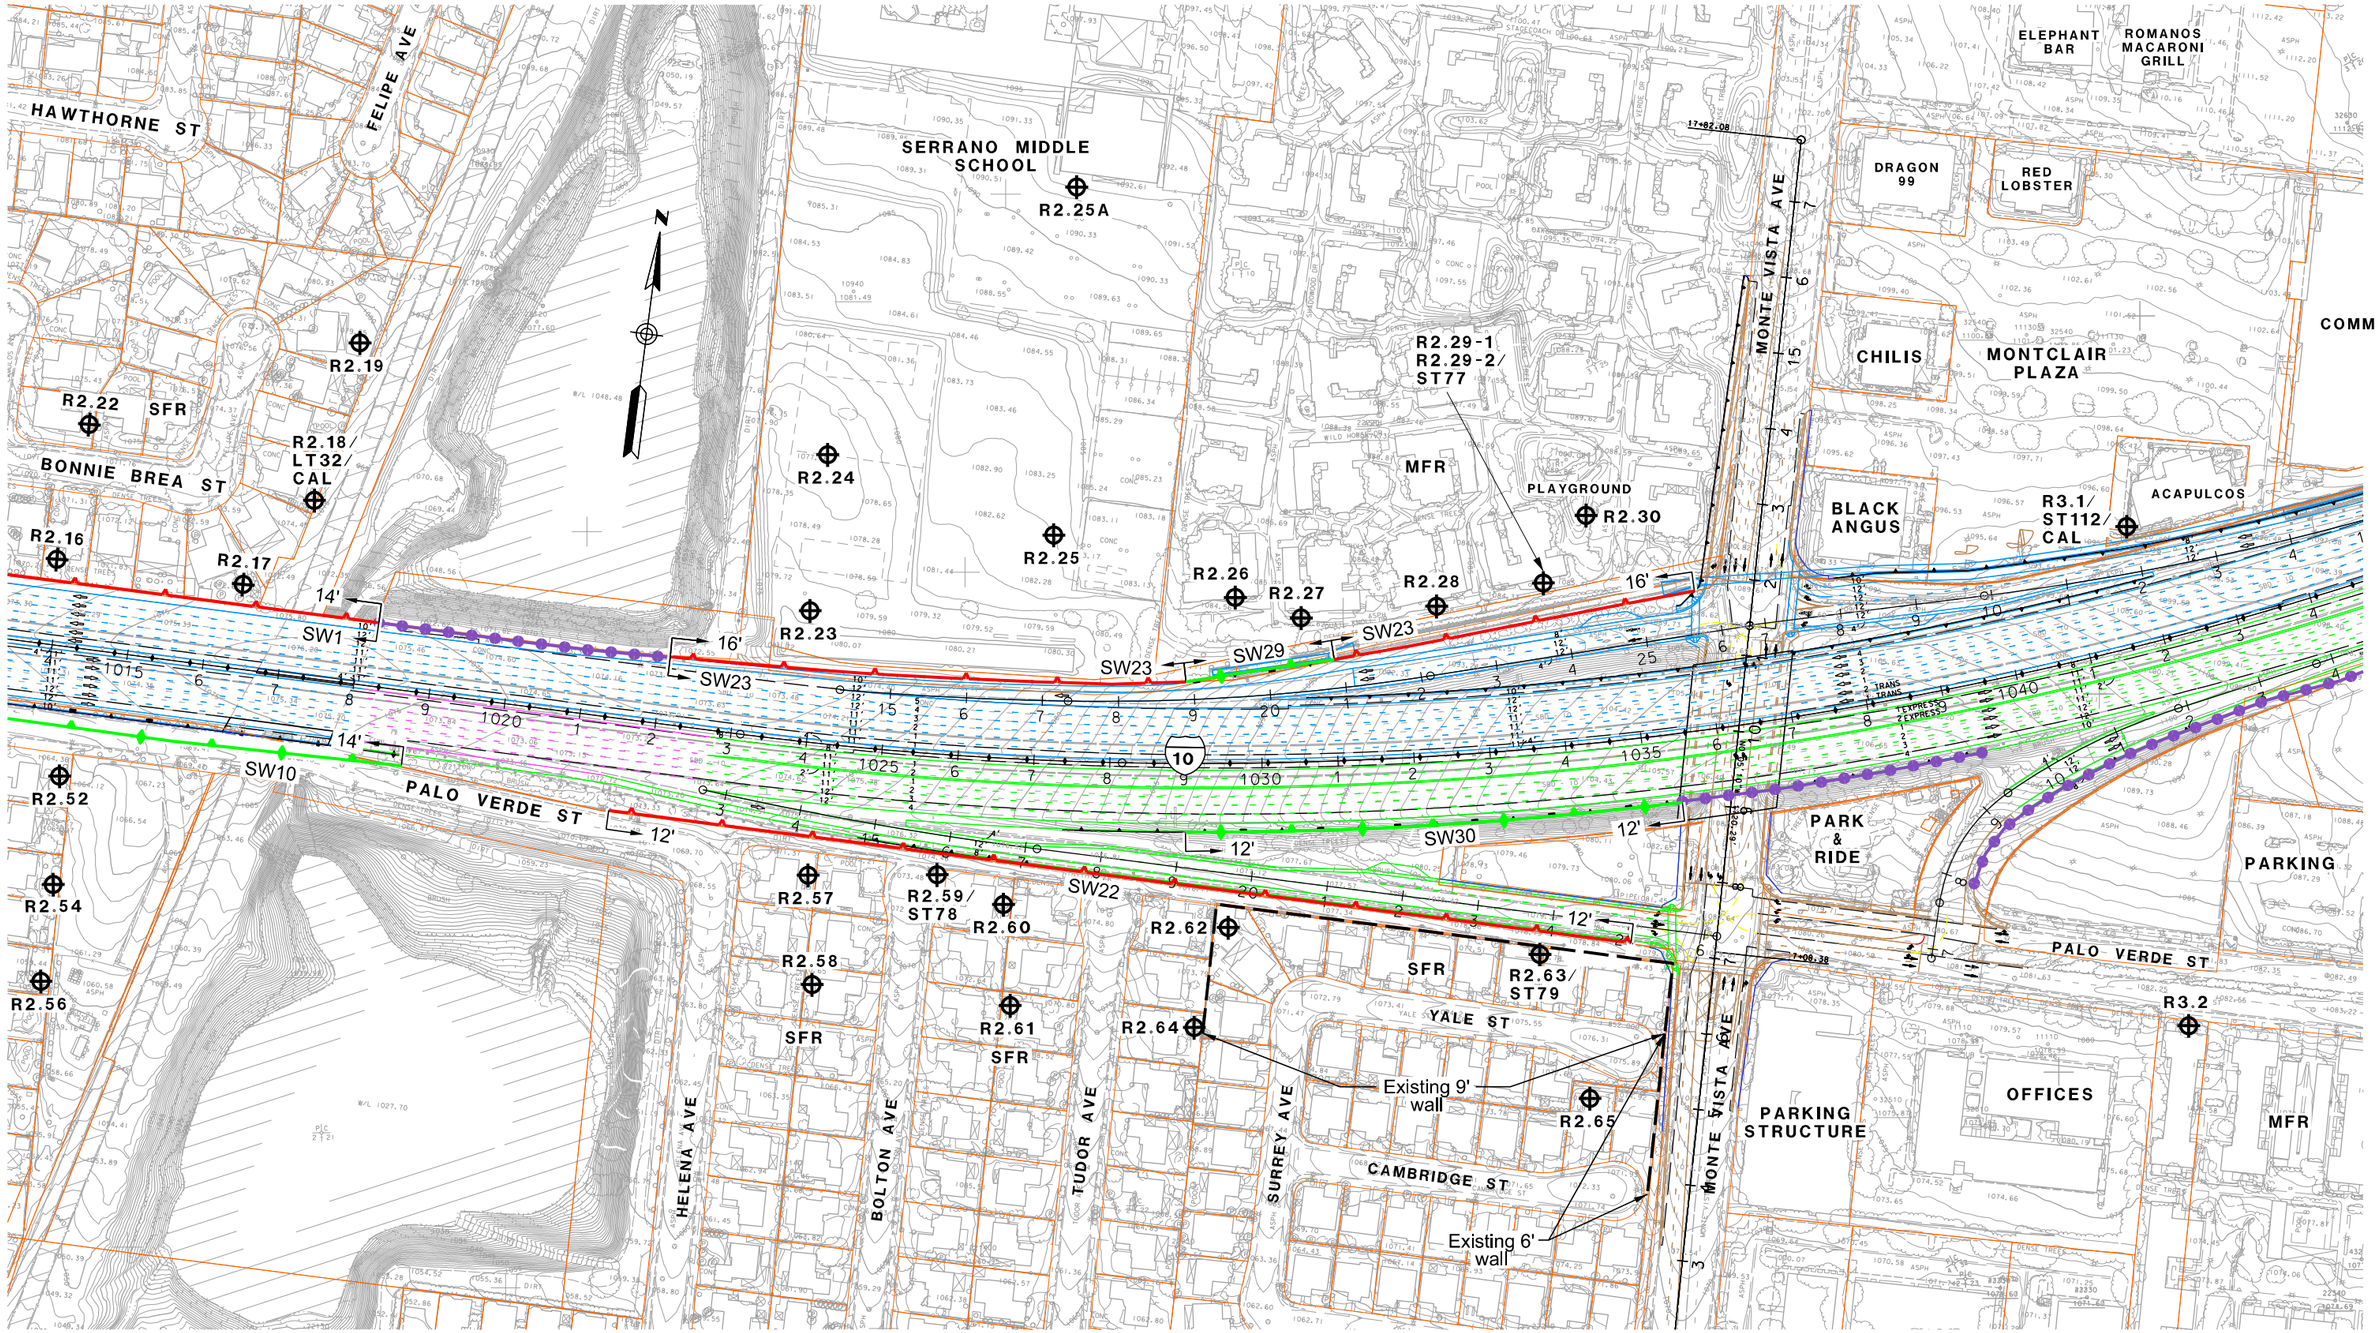

LEGEND

- RXX - RECEIVER SITE
- CAL - CALIBRATION SITE
- LT - LONG-TERM MEASUREMENT
- ST - SHORT-TERM MEASUREMENT

- SFR OR S - SINGLE FAMILY RESIDENCE
- MFR OR M - MULTI-FAMILY RESIDENCE
- COMM OR C - COMMERCIAL/NO OUTDOOR USE AREA
- b - BENEFITED RESIDENCE
- HXX - IN/OUTDOOR MEASUREMENT

- EXISTING PROPERTY WALL
- EXISTING SOUNDWALL
- PROPOSED SOUNDWALL
- REPLACEMENT IN KIND SOUNDWALL
- ANALYZED SOUNDWALL
- RETAINING WALL
- SAFETY BARRIER
- DRAINAGE RETAINING WALL

1in : 200ft

0 ft 100ft 200ft 300ft

I-10 CORRIDOR ALTERNATIVE 3
NOISE RECEIVER & BARRIER LOCATIONS

JUNE 10, 2015

FIGURE 106

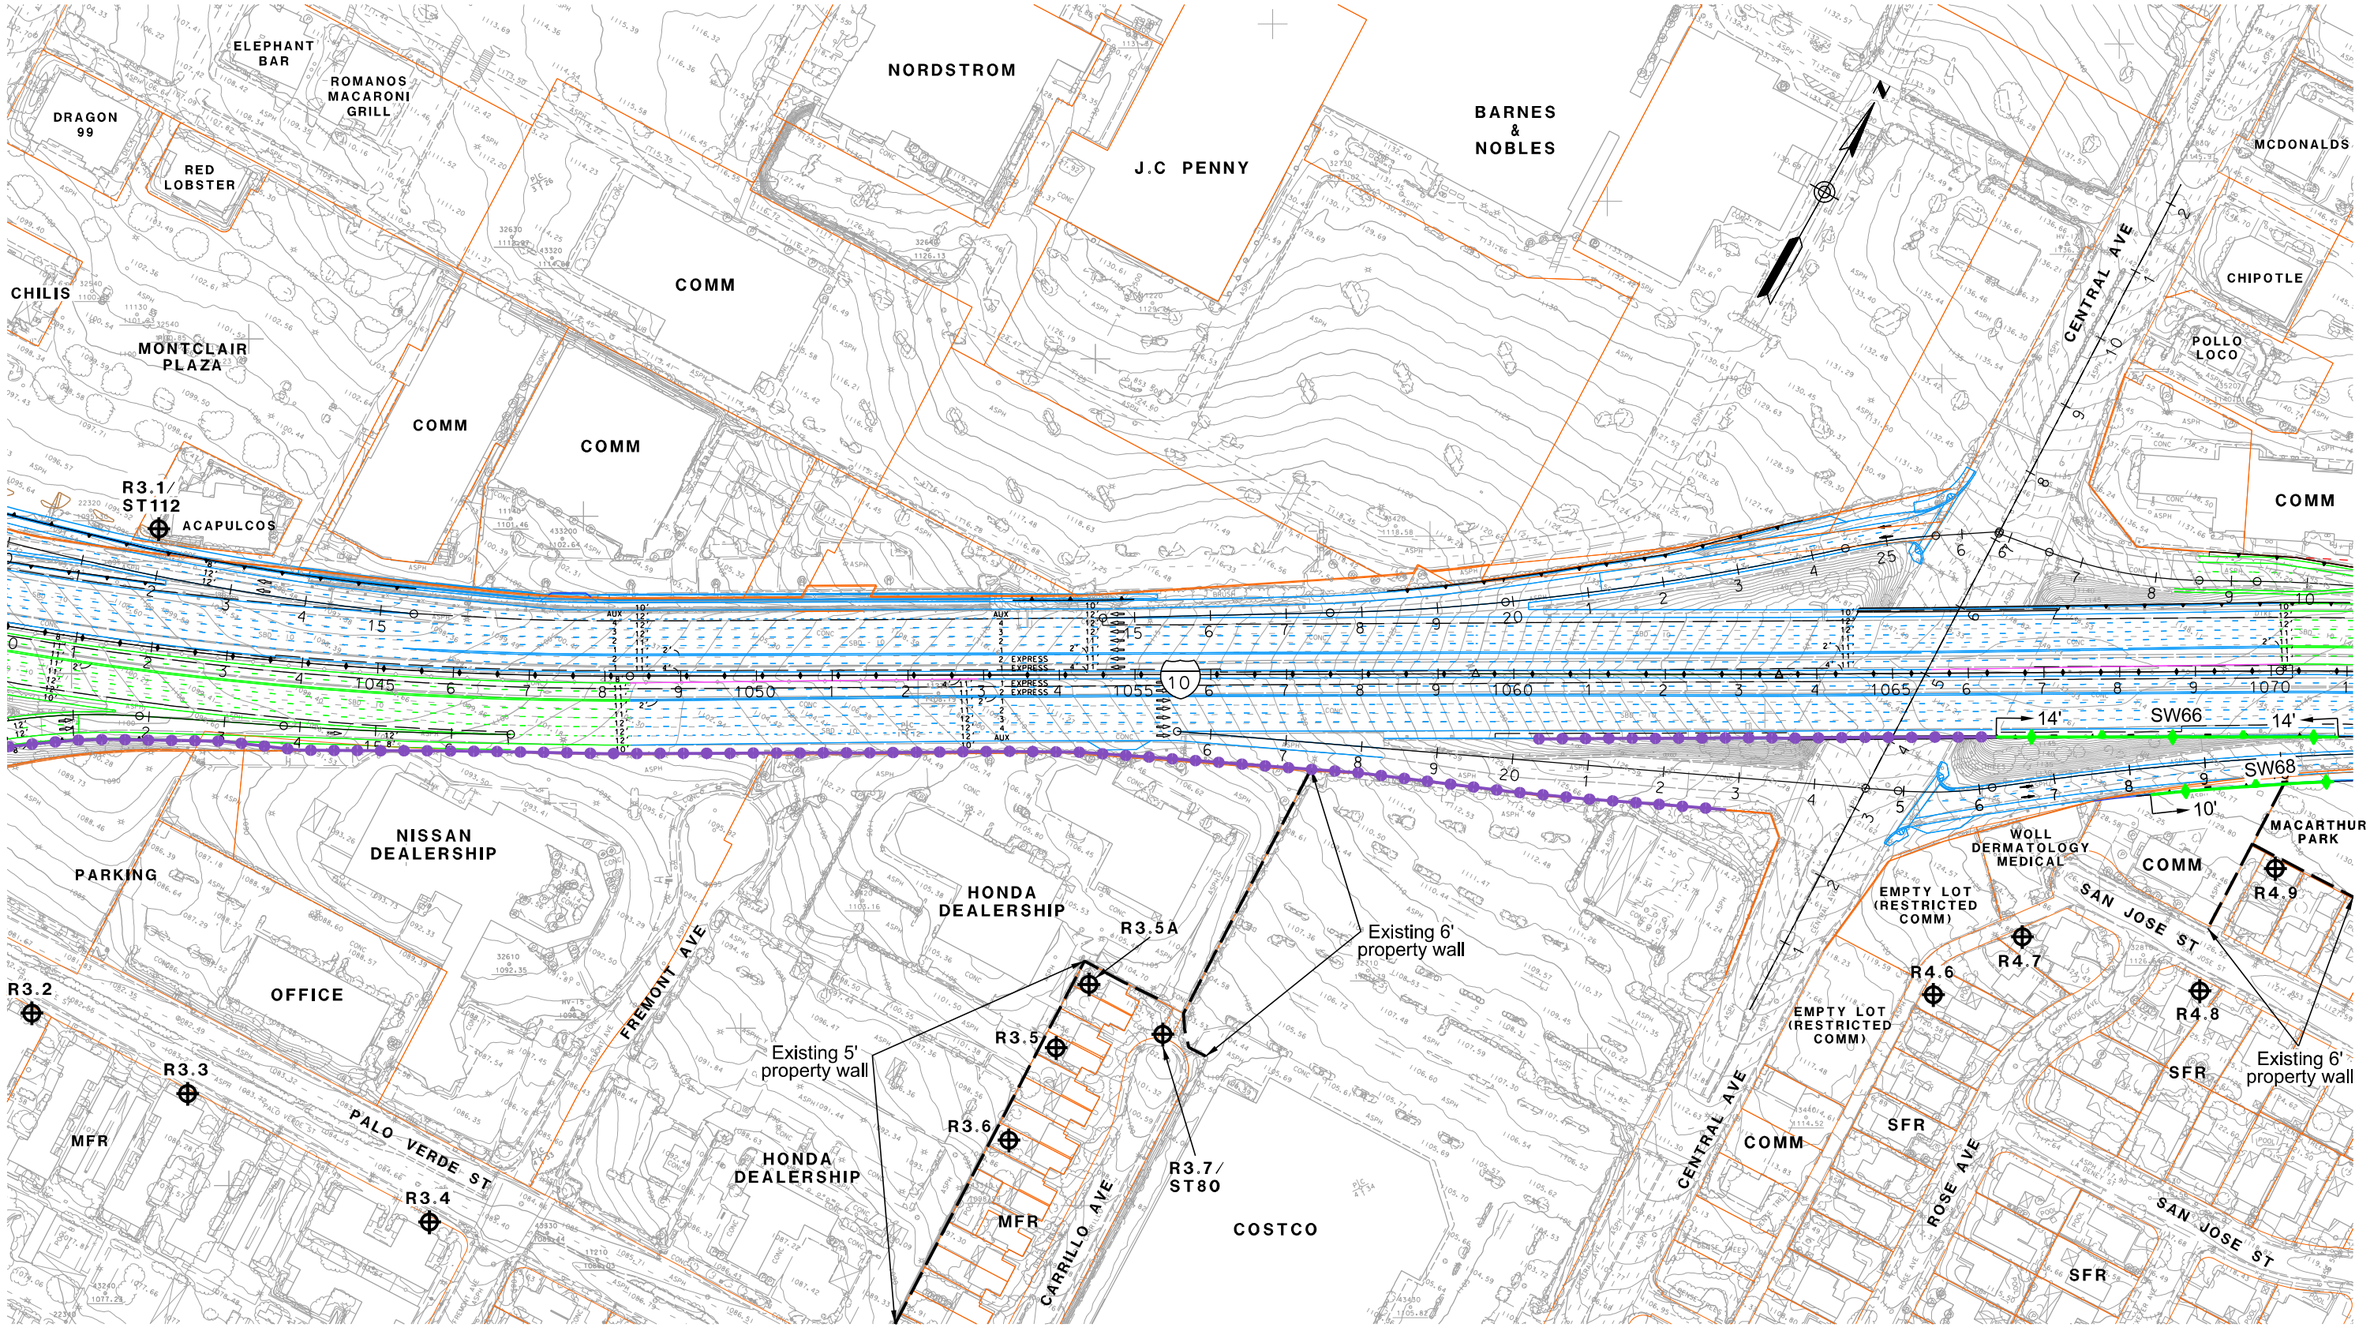

LEGEND

- RXX - RECEIVER SITE
- CAL - CALIBRATION SITE
- LT - LONG-TERM MEASUREMENT
- ST - SHORT-TERM MEASUREMENT

- SFR OR S - SINGLE FAMILY RESIDENCE
- MFR OR M - MULTI-FAMILY RESIDENCE
- COMM OR C - COMMERCIAL/NO OUTDOOR USE AREA
- b - BENEFITED RESIDENCE
- HXX - IN/OUTDOOR MEASUREMENT

- EXISTING PROPERTY WALL
- EXISTING SOUNDWALL
- PROPOSED SOUNDWALL
- REPLACEMENT IN KIND SOUNDWALL
- ANALYZED SOUNDWALL
- RETAINING WALL
- SAFETY BARRIER
- DRAINAGE RETAINING WALL

1in : 200ft

0 ft 100ft 200ft 300ft

I-10 CORRIDOR ALTERNATIVE 3
NOISE RECEIVER & BARRIER LOCATIONS

JUNE 10, 2015

FIGURE 107

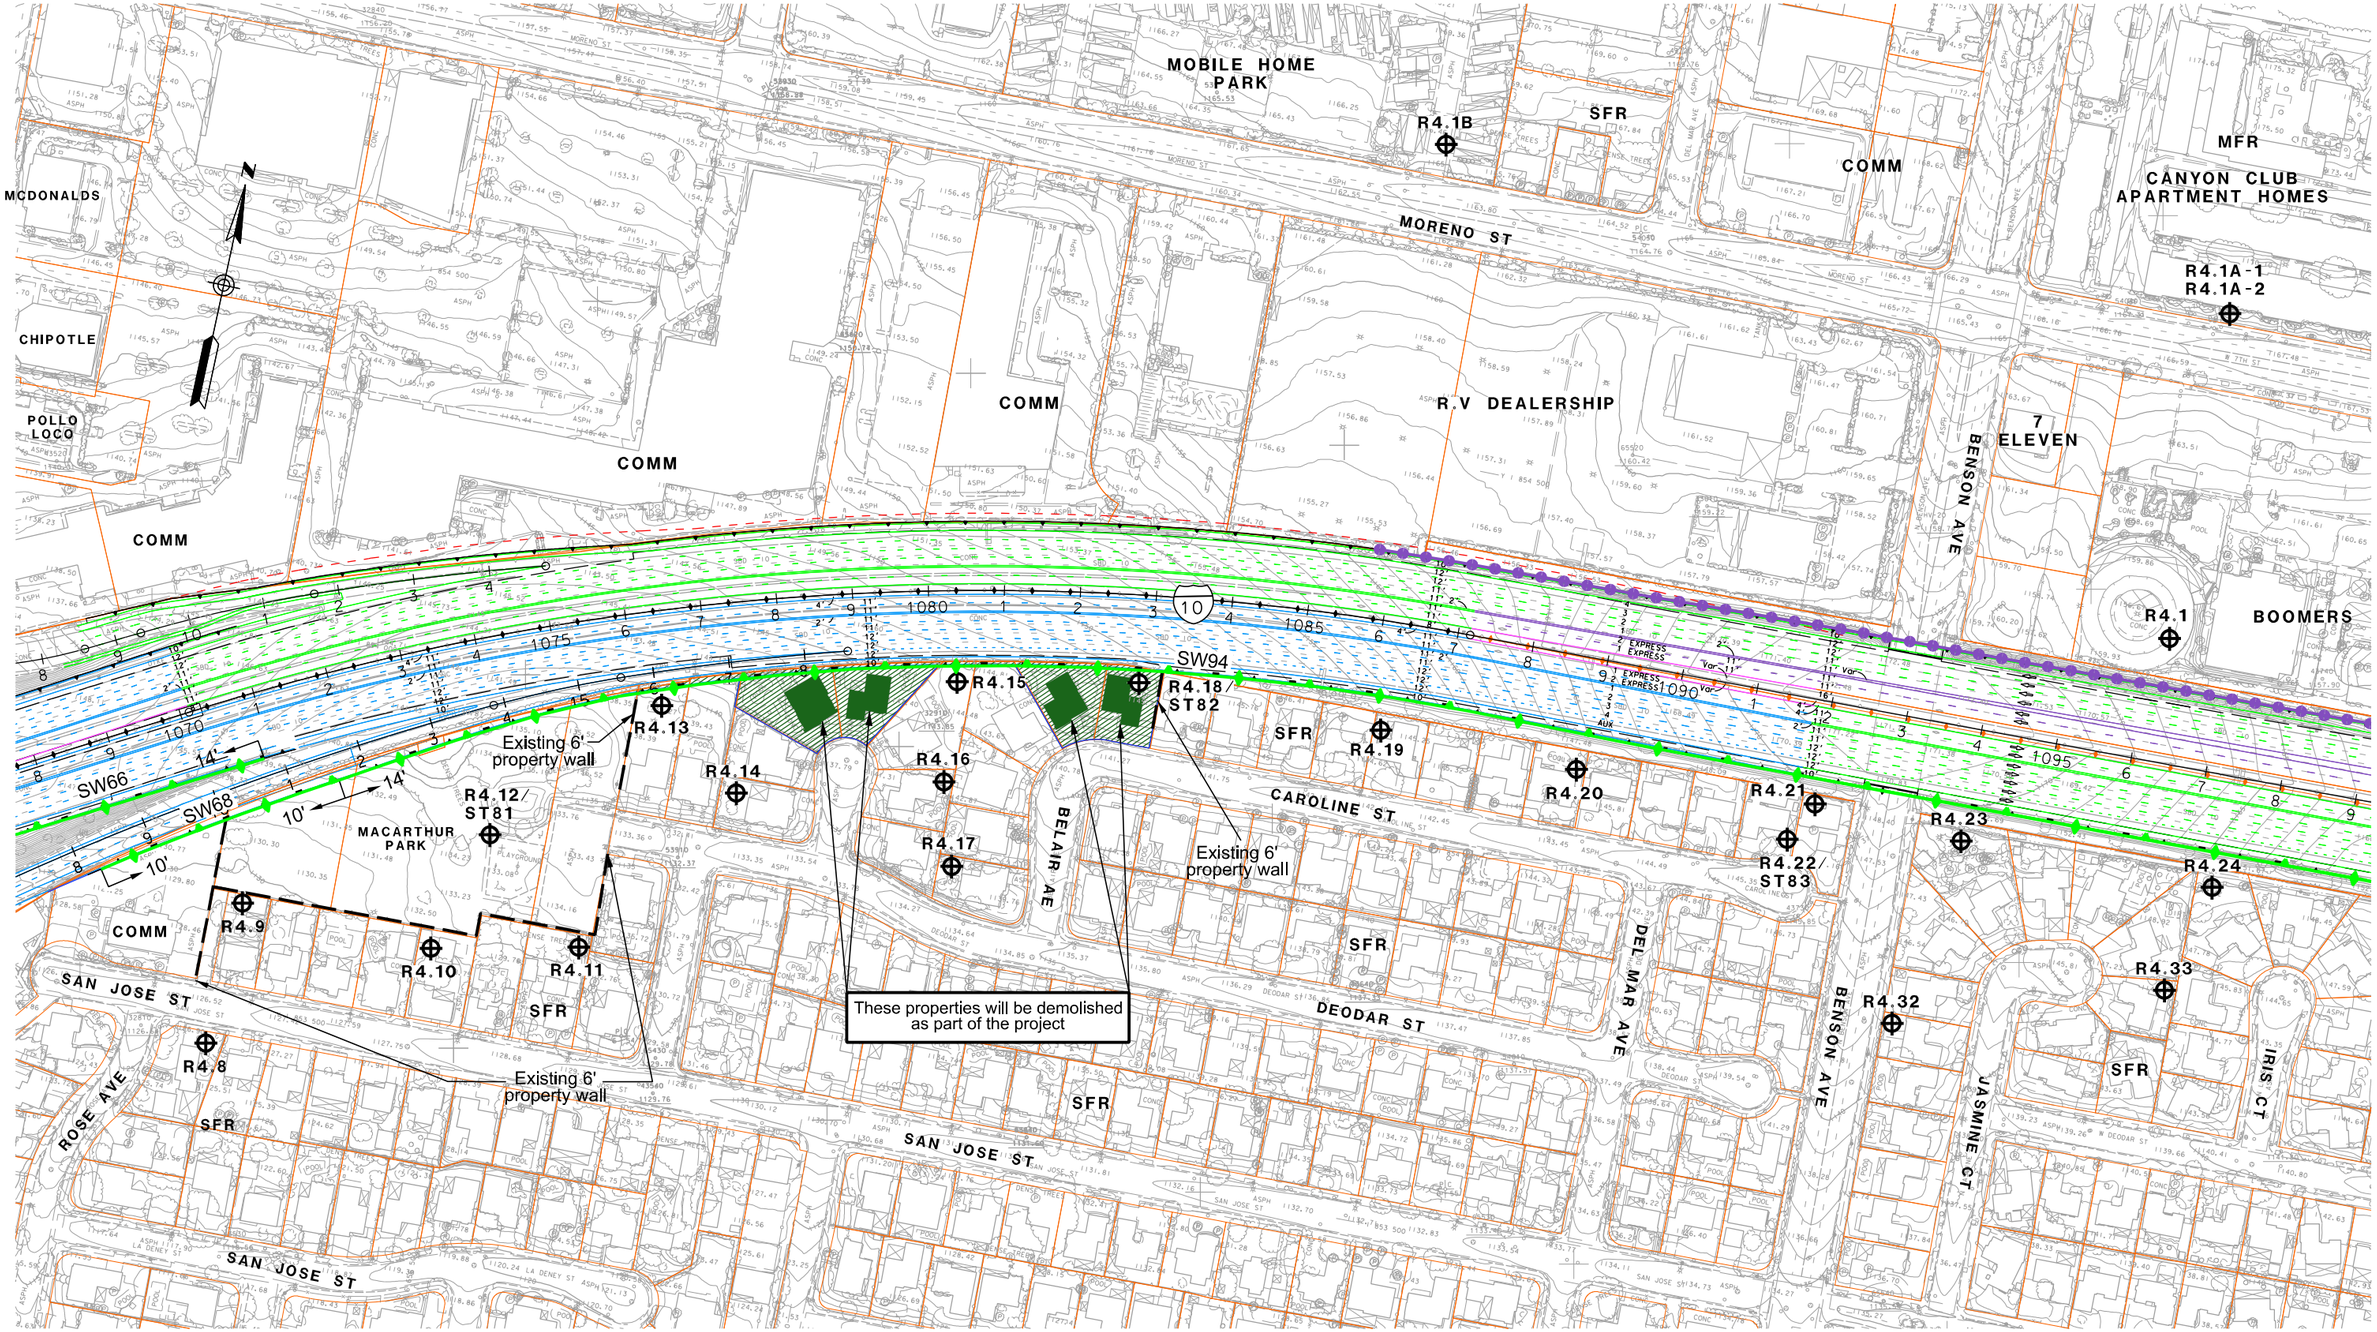

LEGEND

- RXX - RECEIVER SITE
- CAL - CALIBRATION SITE
- LT - LONG-TERM MEASUREMENT
- ST - SHORT-TERM MEASUREMENT

- SFR OR S - SINGLE FAMILY RESIDENCE
- MFR OR M - MULTI-FAMILY RESIDENCE
- COMM OR C - COMMERCIAL/NO OUTDOOR USE AREA
- b - BENEFITED RESIDENCE
- HXX - IN/OUTDOOR MEASUREMENT

- EXISTING PROPERTY WALL
- EXISTING SOUNDWALL
- PROPOSED SOUNDWALL
- REPLACEMENT IN KIND SOUNDWALL
- ANALYZED SOUNDWALL
- RETAINING WALL
- SAFETY BARRIER
- DRAINAGE RETAINING WALL

1in : 200ft

0 ft 100ft 200ft 300ft

I-10 CORRIDOR ALTERNATIVE 3
NOISE RECEIVER & BARRIER LOCATIONS

JUNE 10, 2015

FIGURE 108

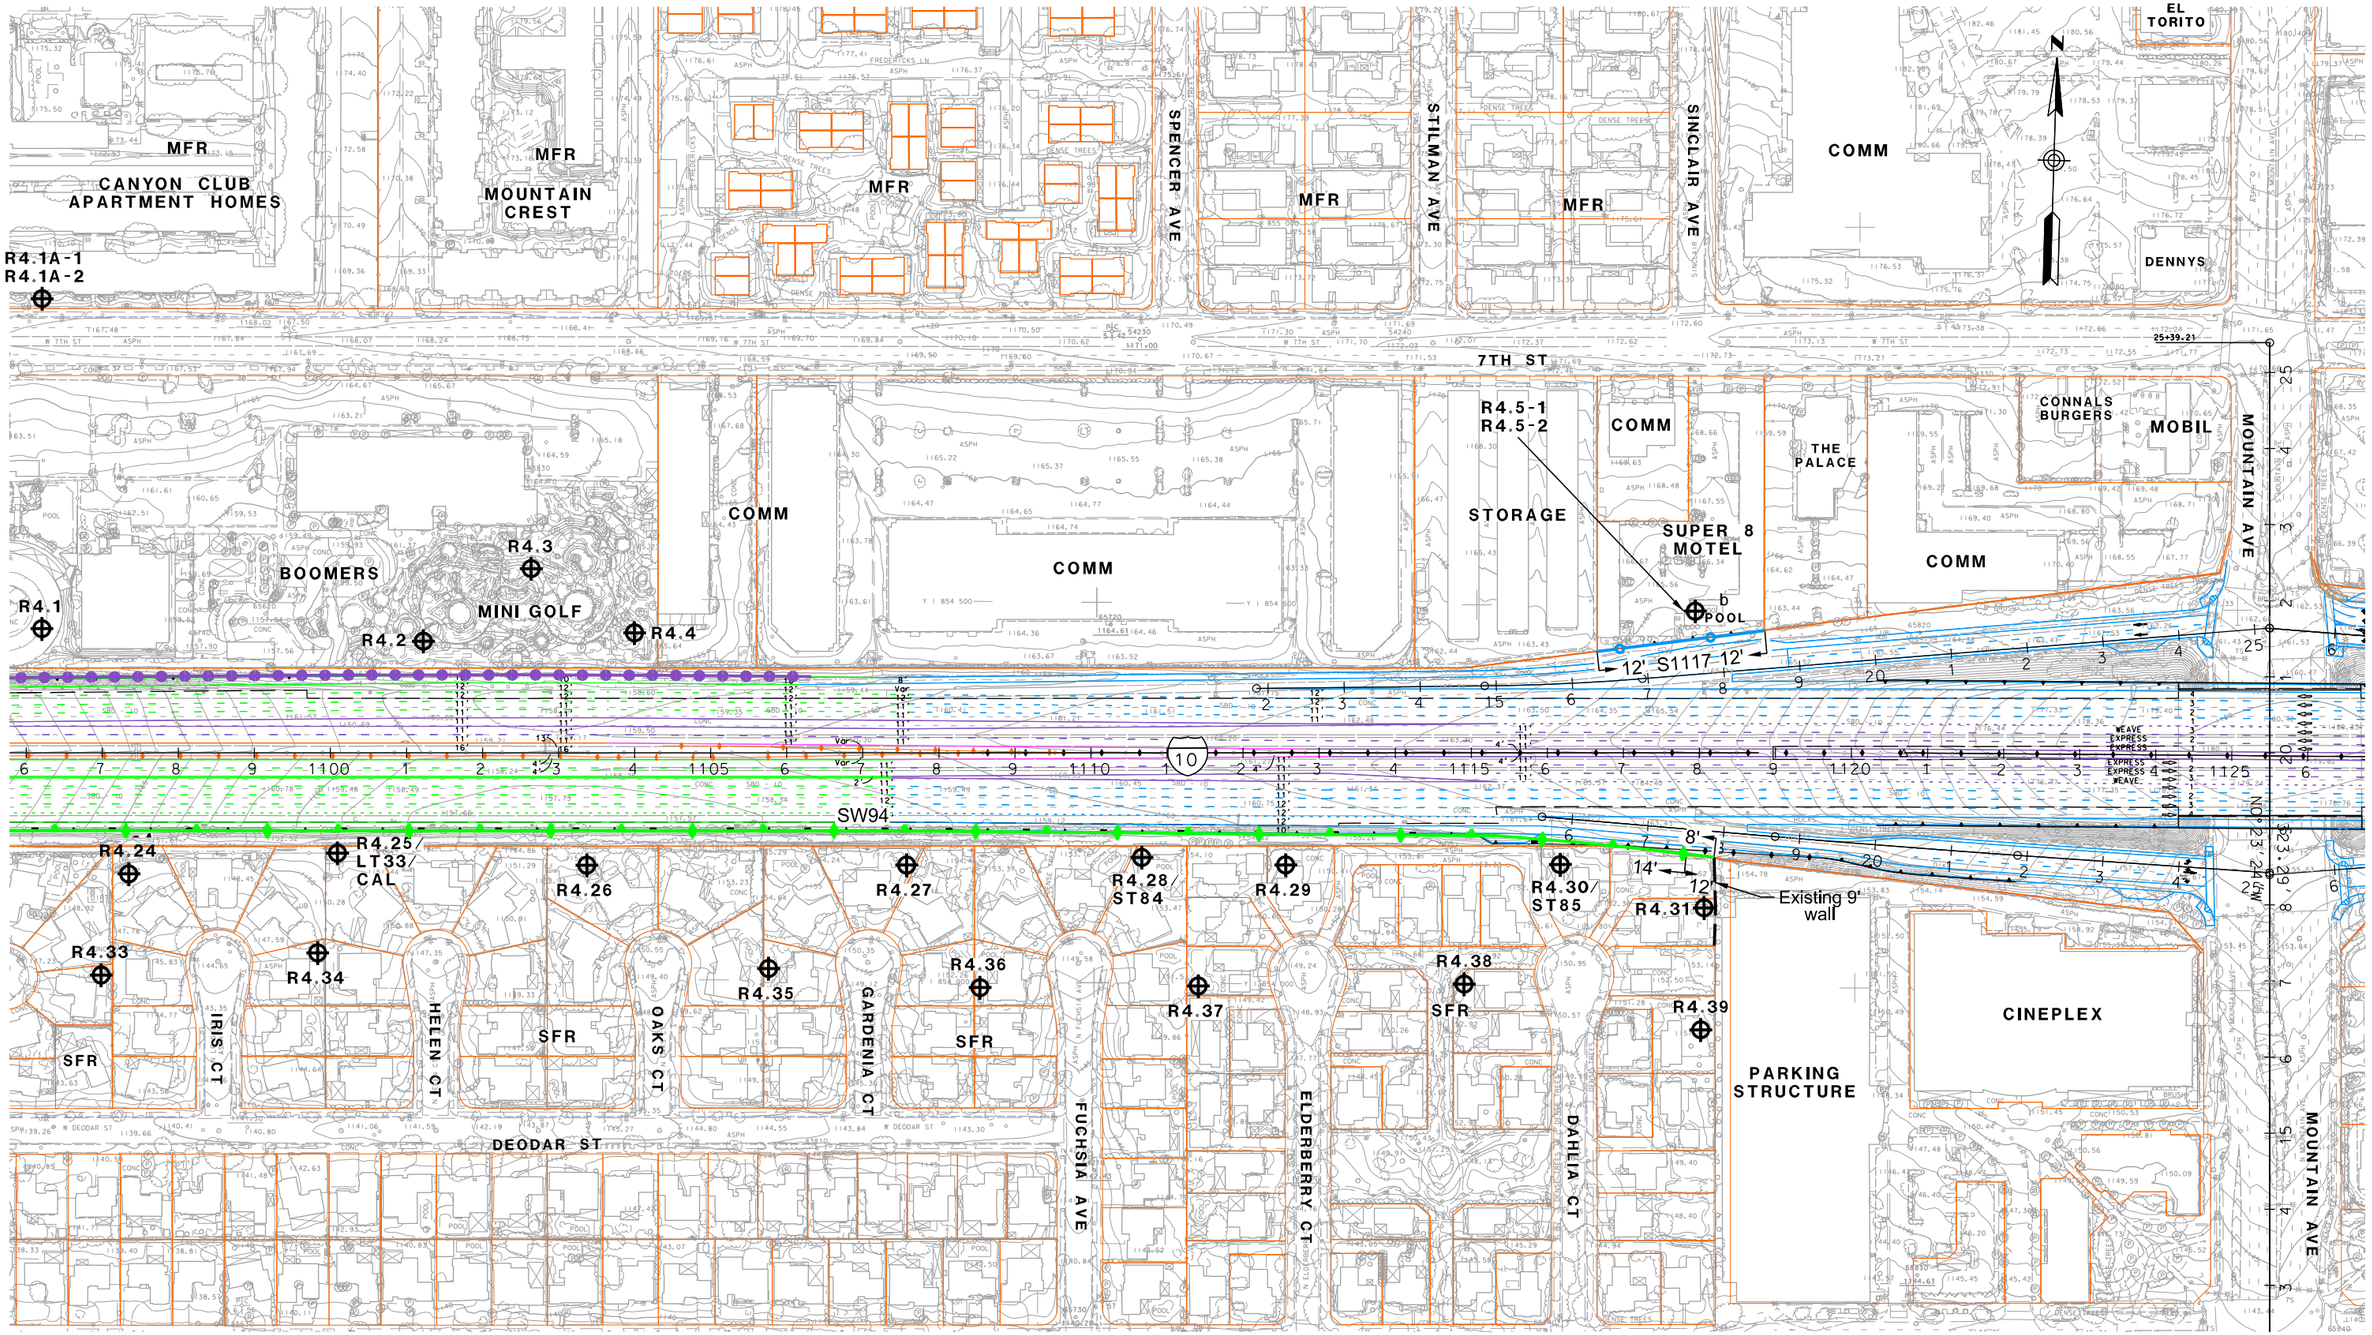

LEGEND

- RXX - RECEIVER SITE
- CAL - CALIBRATION SITE
- LT - LONG-TERM MEASUREMENT
- ST - SHORT-TERM MEASUREMENT

- SFR OR S - SINGLE FAMILY RESIDENCE
- MFR OR M - MULTI-FAMILY RESIDENCE
- COMM OR C - COMMERCIAL/NO OUTDOOR USE AREA
- b - BENEFITED RESIDENCE
- HXX - IN/OUTDOOR MEASUREMENT

- EXISTING PROPERTY WALL
- EXISTING SOUNDWALL
- PROPOSED SOUNDWALL
- REPLACEMENT IN KIND SOUNDWALL
- ANALYZED SOUNDWALL
- RETAINING WALL
- SAFETY BARRIER
- DRAINAGE RETAINING WALL

1in : 200ft

0 ft 100ft 200ft 300ft

I-10 CORRIDOR ALTERNATIVE 3
NOISE RECEIVER & BARRIER LOCATIONS

JUNE 10, 2015

FIGURE 109

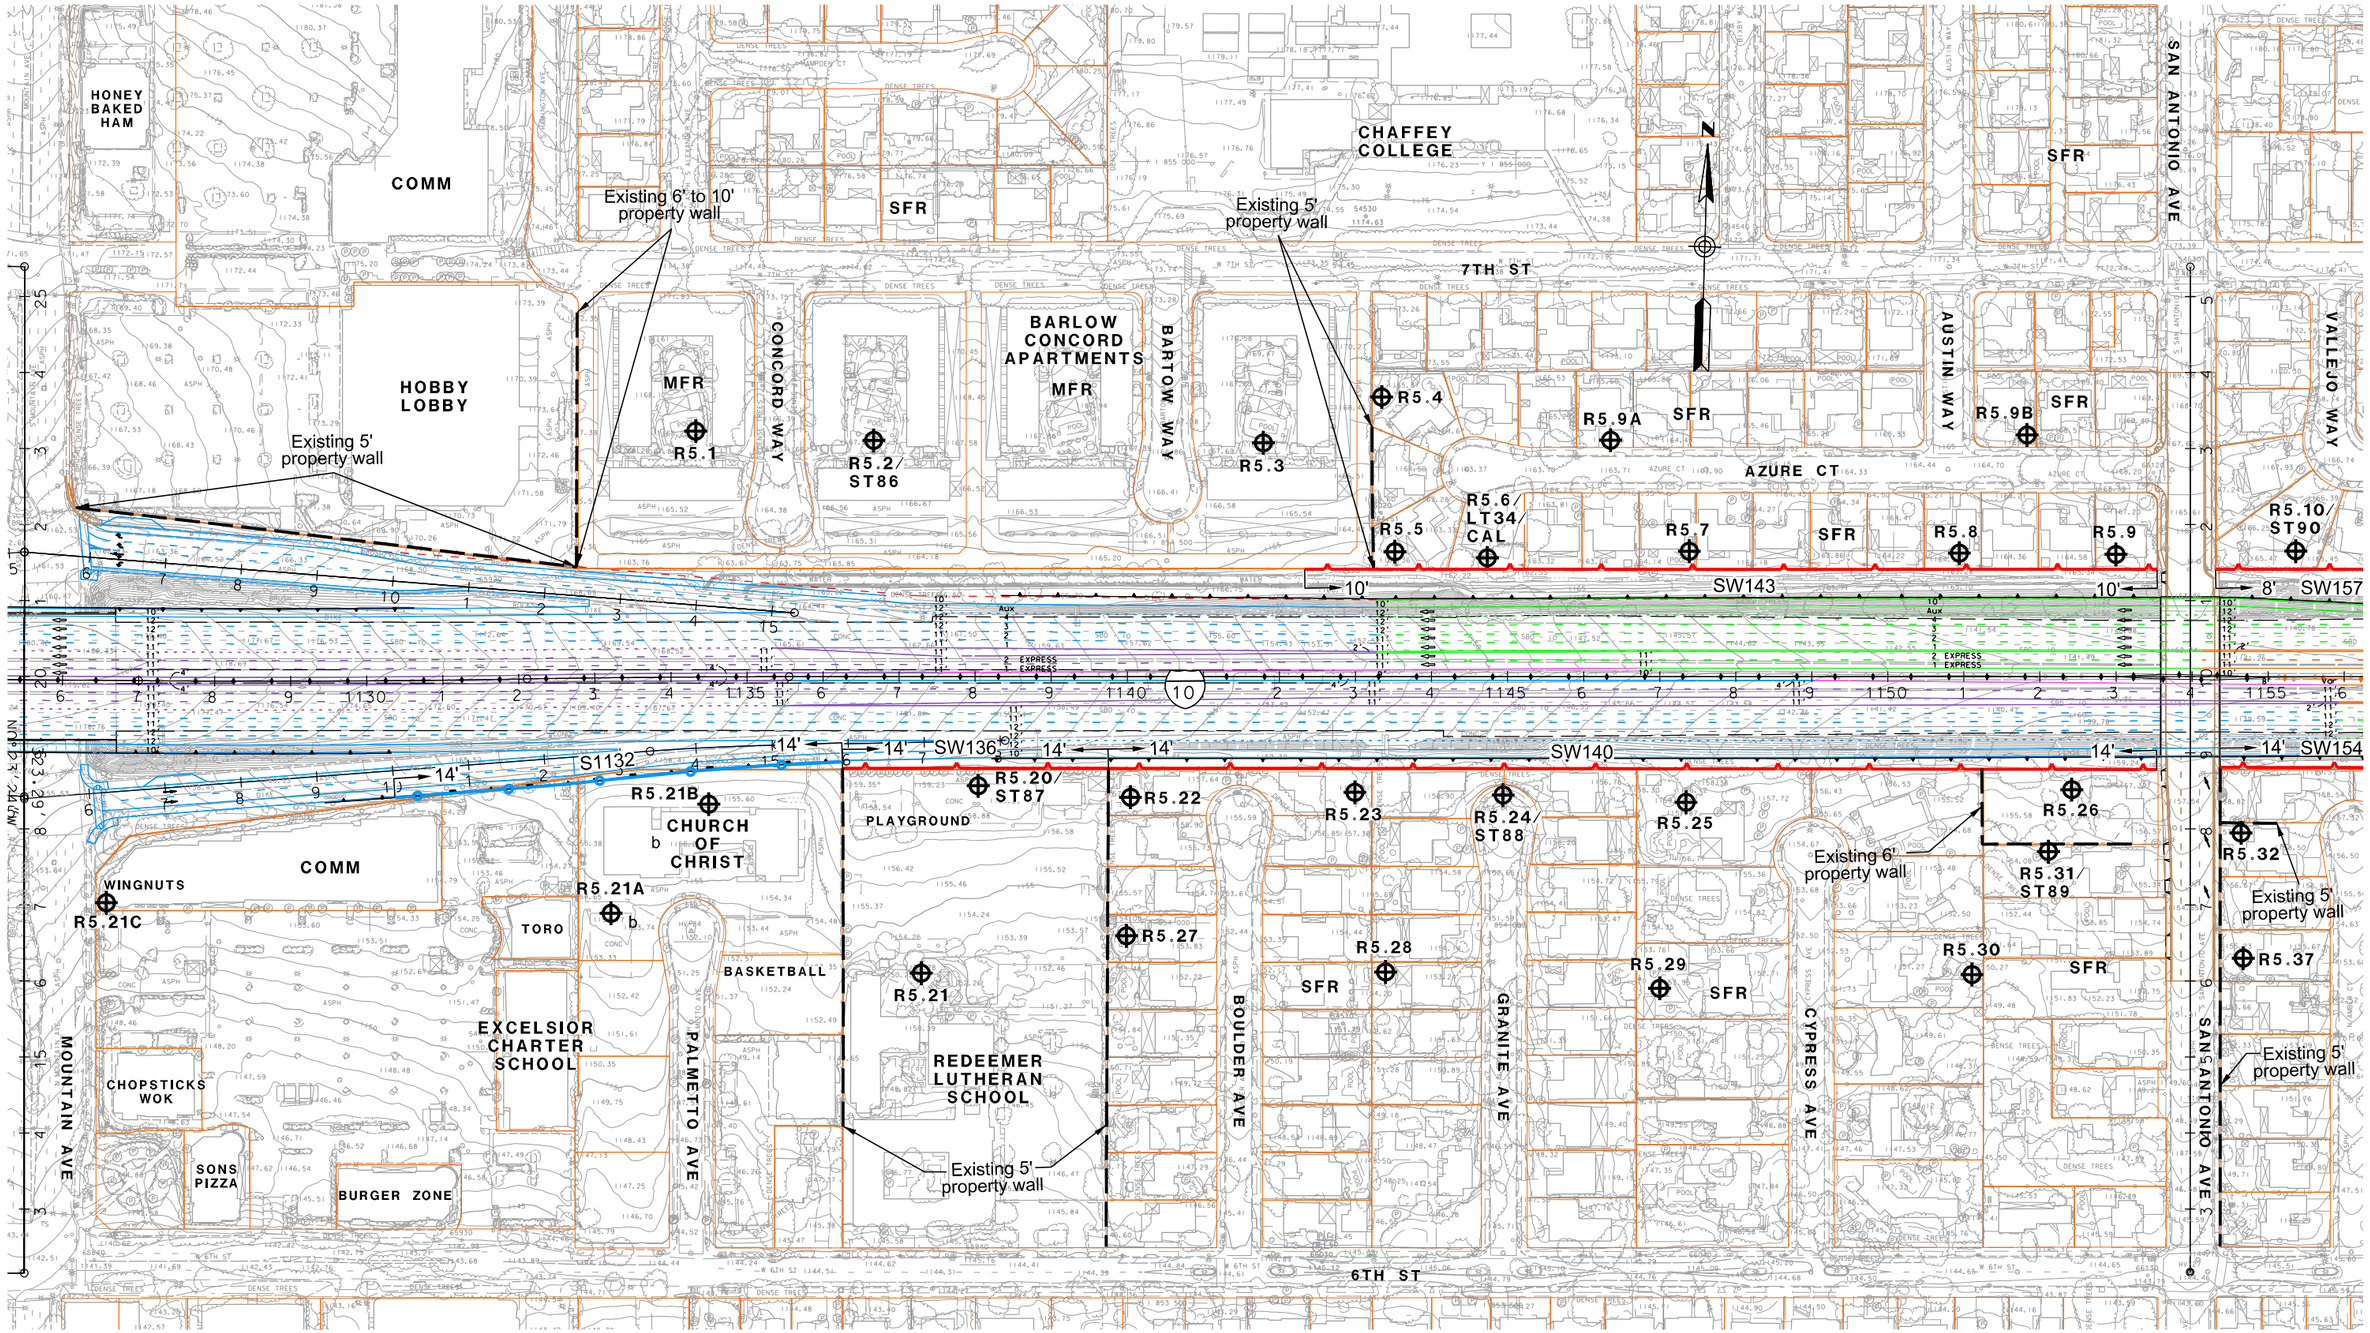

LEGEND

- RXX - RECEIVER SITE
- CAL - CALIBRATION SITE
- LT - LONG-TERM MEASUREMENT
- ST - SHORT-TERM MEASUREMENT

- SFR OR S - SINGLE FAMILY RESIDENCE
- MFR OR M - MULTI-FAMILY RESIDENCE
- COMM OR C - COMMERCIAL/NO OUTDOOR USE AREA
- b - BENEFITED RESIDENCE
- HXX - IN/OUTDOOR MEASUREMENT

- EXISTING PROPERTY WALL
- EXISTING SOUNDWALL
- PROPOSED SOUNDWALL
- REPLACEMENT IN KIND SOUNDWALL
- ANALYZED SOUNDWALL
- RETAINING WALL
- SAFETY BARRIER
- DRAINAGE RETAINING WALL

1in : 200ft

0 ft 100ft 200ft 300ft

I-10 CORRIDOR ALTERNATIVE 3
NOISE RECEIVER & BARRIER LOCATIONS

JUNE 10, 2015

FIGURE 110

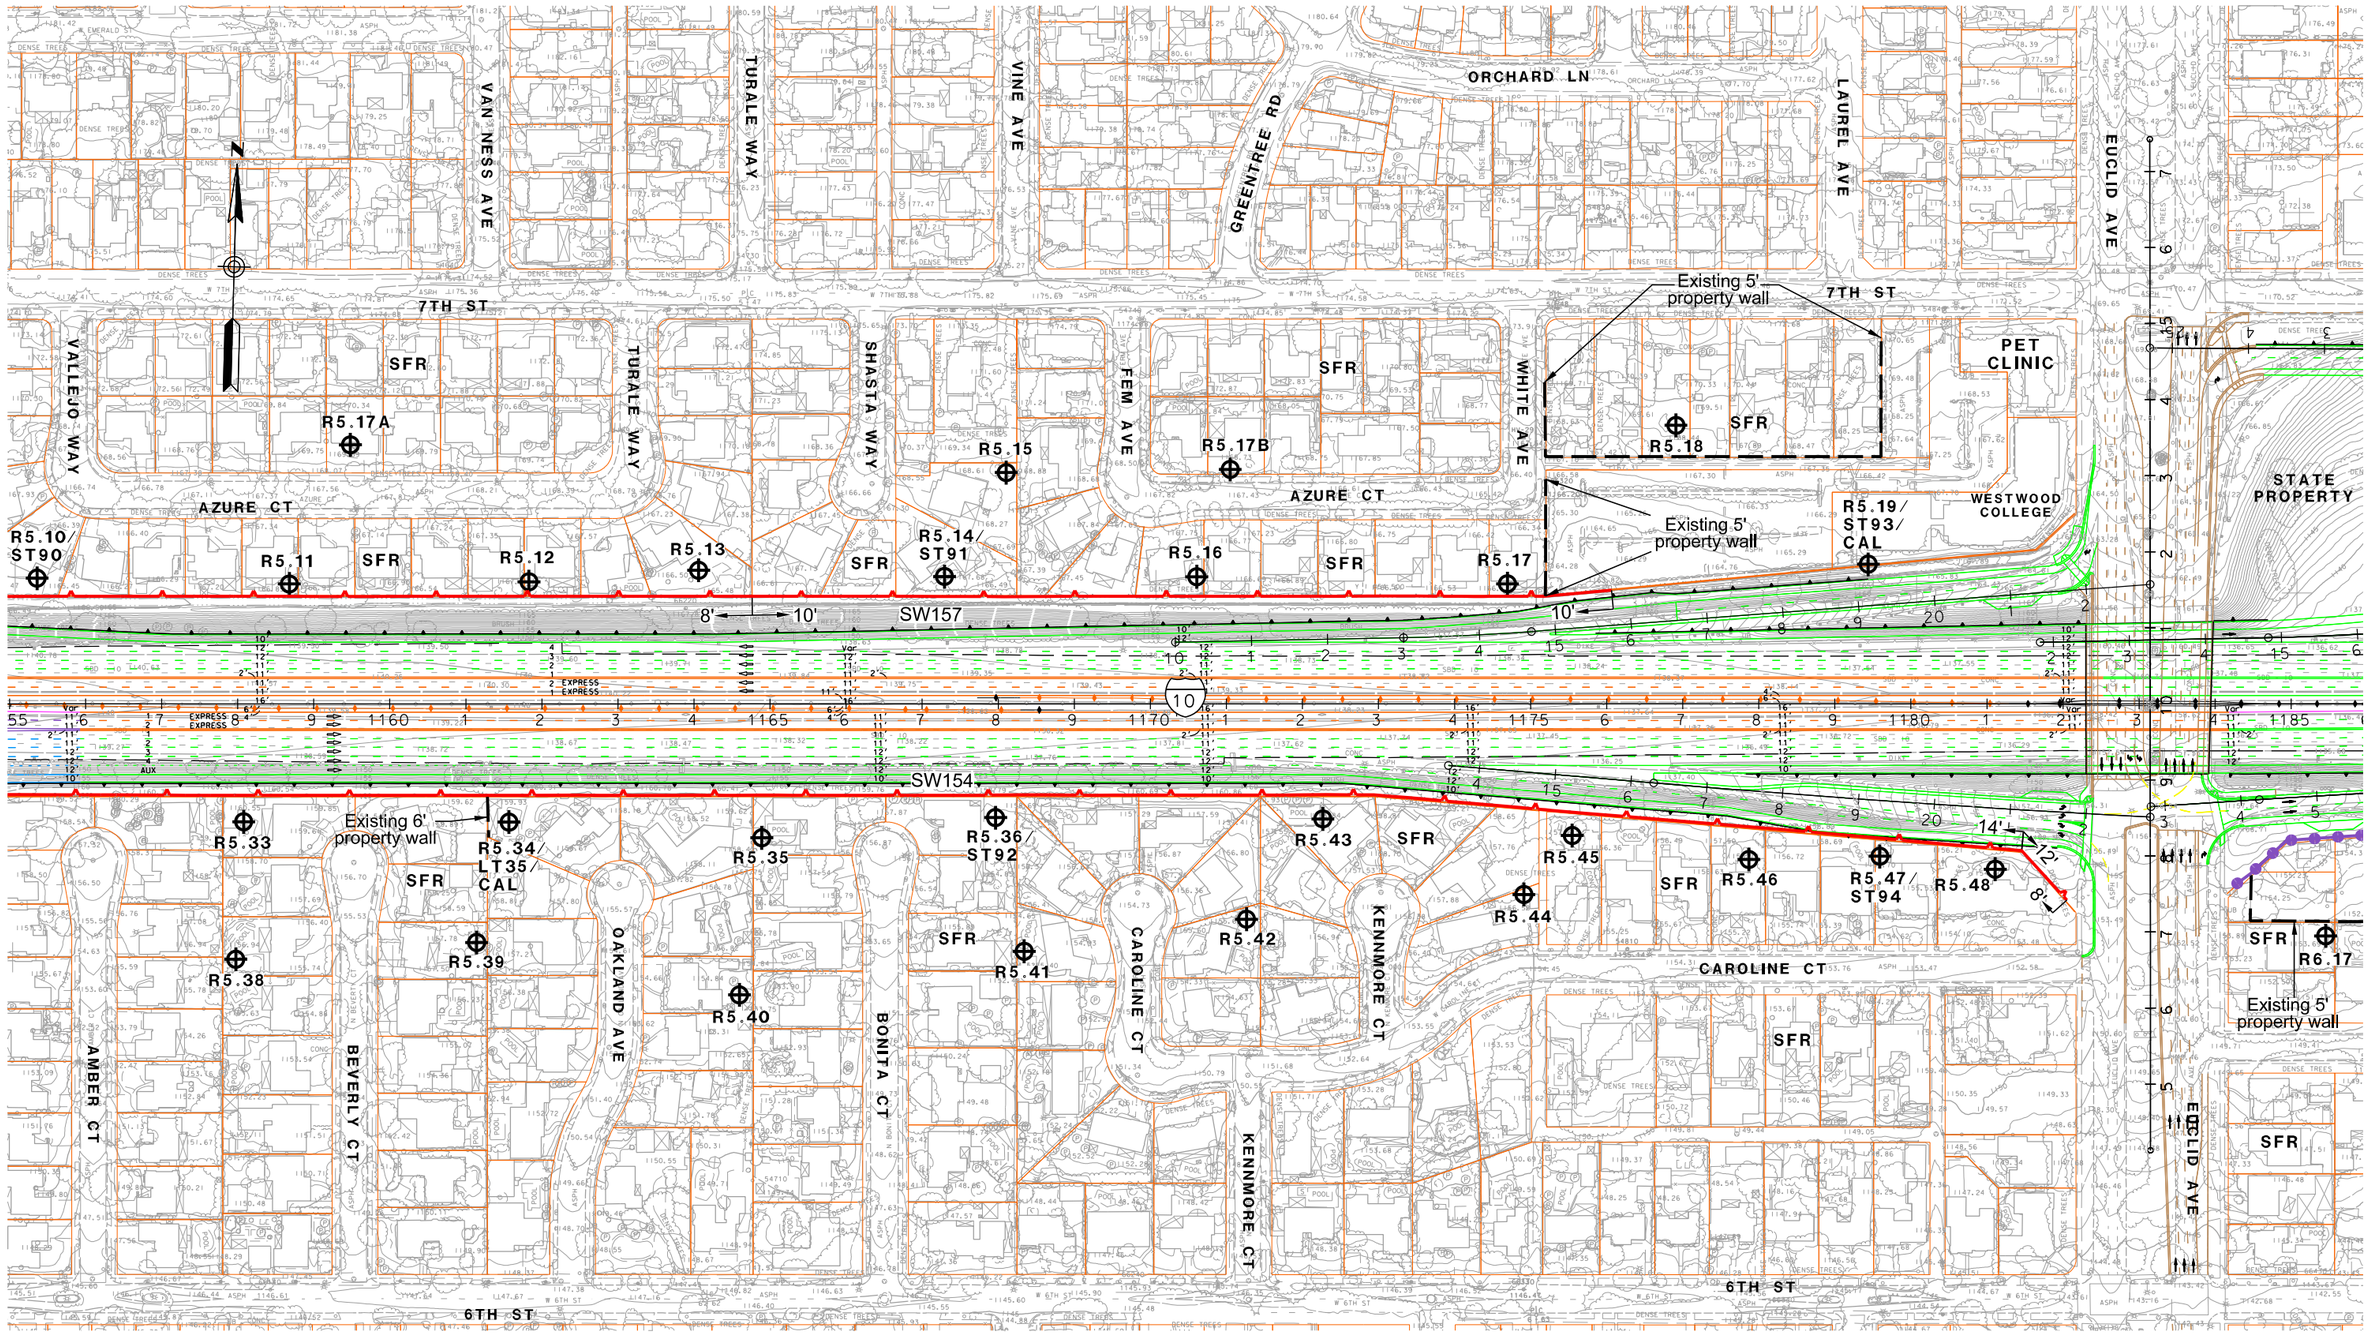

LEGEND

- RXX - RECEIVER SITE
- CAL - CALIBRATION SITE
- LT - LONG-TERM MEASUREMENT
- ST - SHORT-TERM MEASUREMENT

- SFR OR S - SINGLE FAMILY RESIDENCE
- MFR OR M - MULTI-FAMILY RESIDENCE
- COMM OR C - COMMERCIAL/NO OUTDOOR USE AREA
- b - BENEFITED RESIDENCE
- HXX - IN/OUTDOOR MEASUREMENT

- EXISTING PROPERTY WALL
- EXISTING SOUNDWALL
- PROPOSED SOUNDWALL
- REPLACEMENT IN KIND SOUNDWALL
- ANALYZED SOUNDWALL
- RETAINING WALL
- SAFETY BARRIER
- DRAINAGE RETAINING WALL

1in : 200ft

0 ft 100ft 200ft 300ft

I-10 CORRIDOR ALTERNATIVE 3
NOISE RECEIVER & BARRIER LOCATIONS

JUNE 10, 2015

FIGURE 111

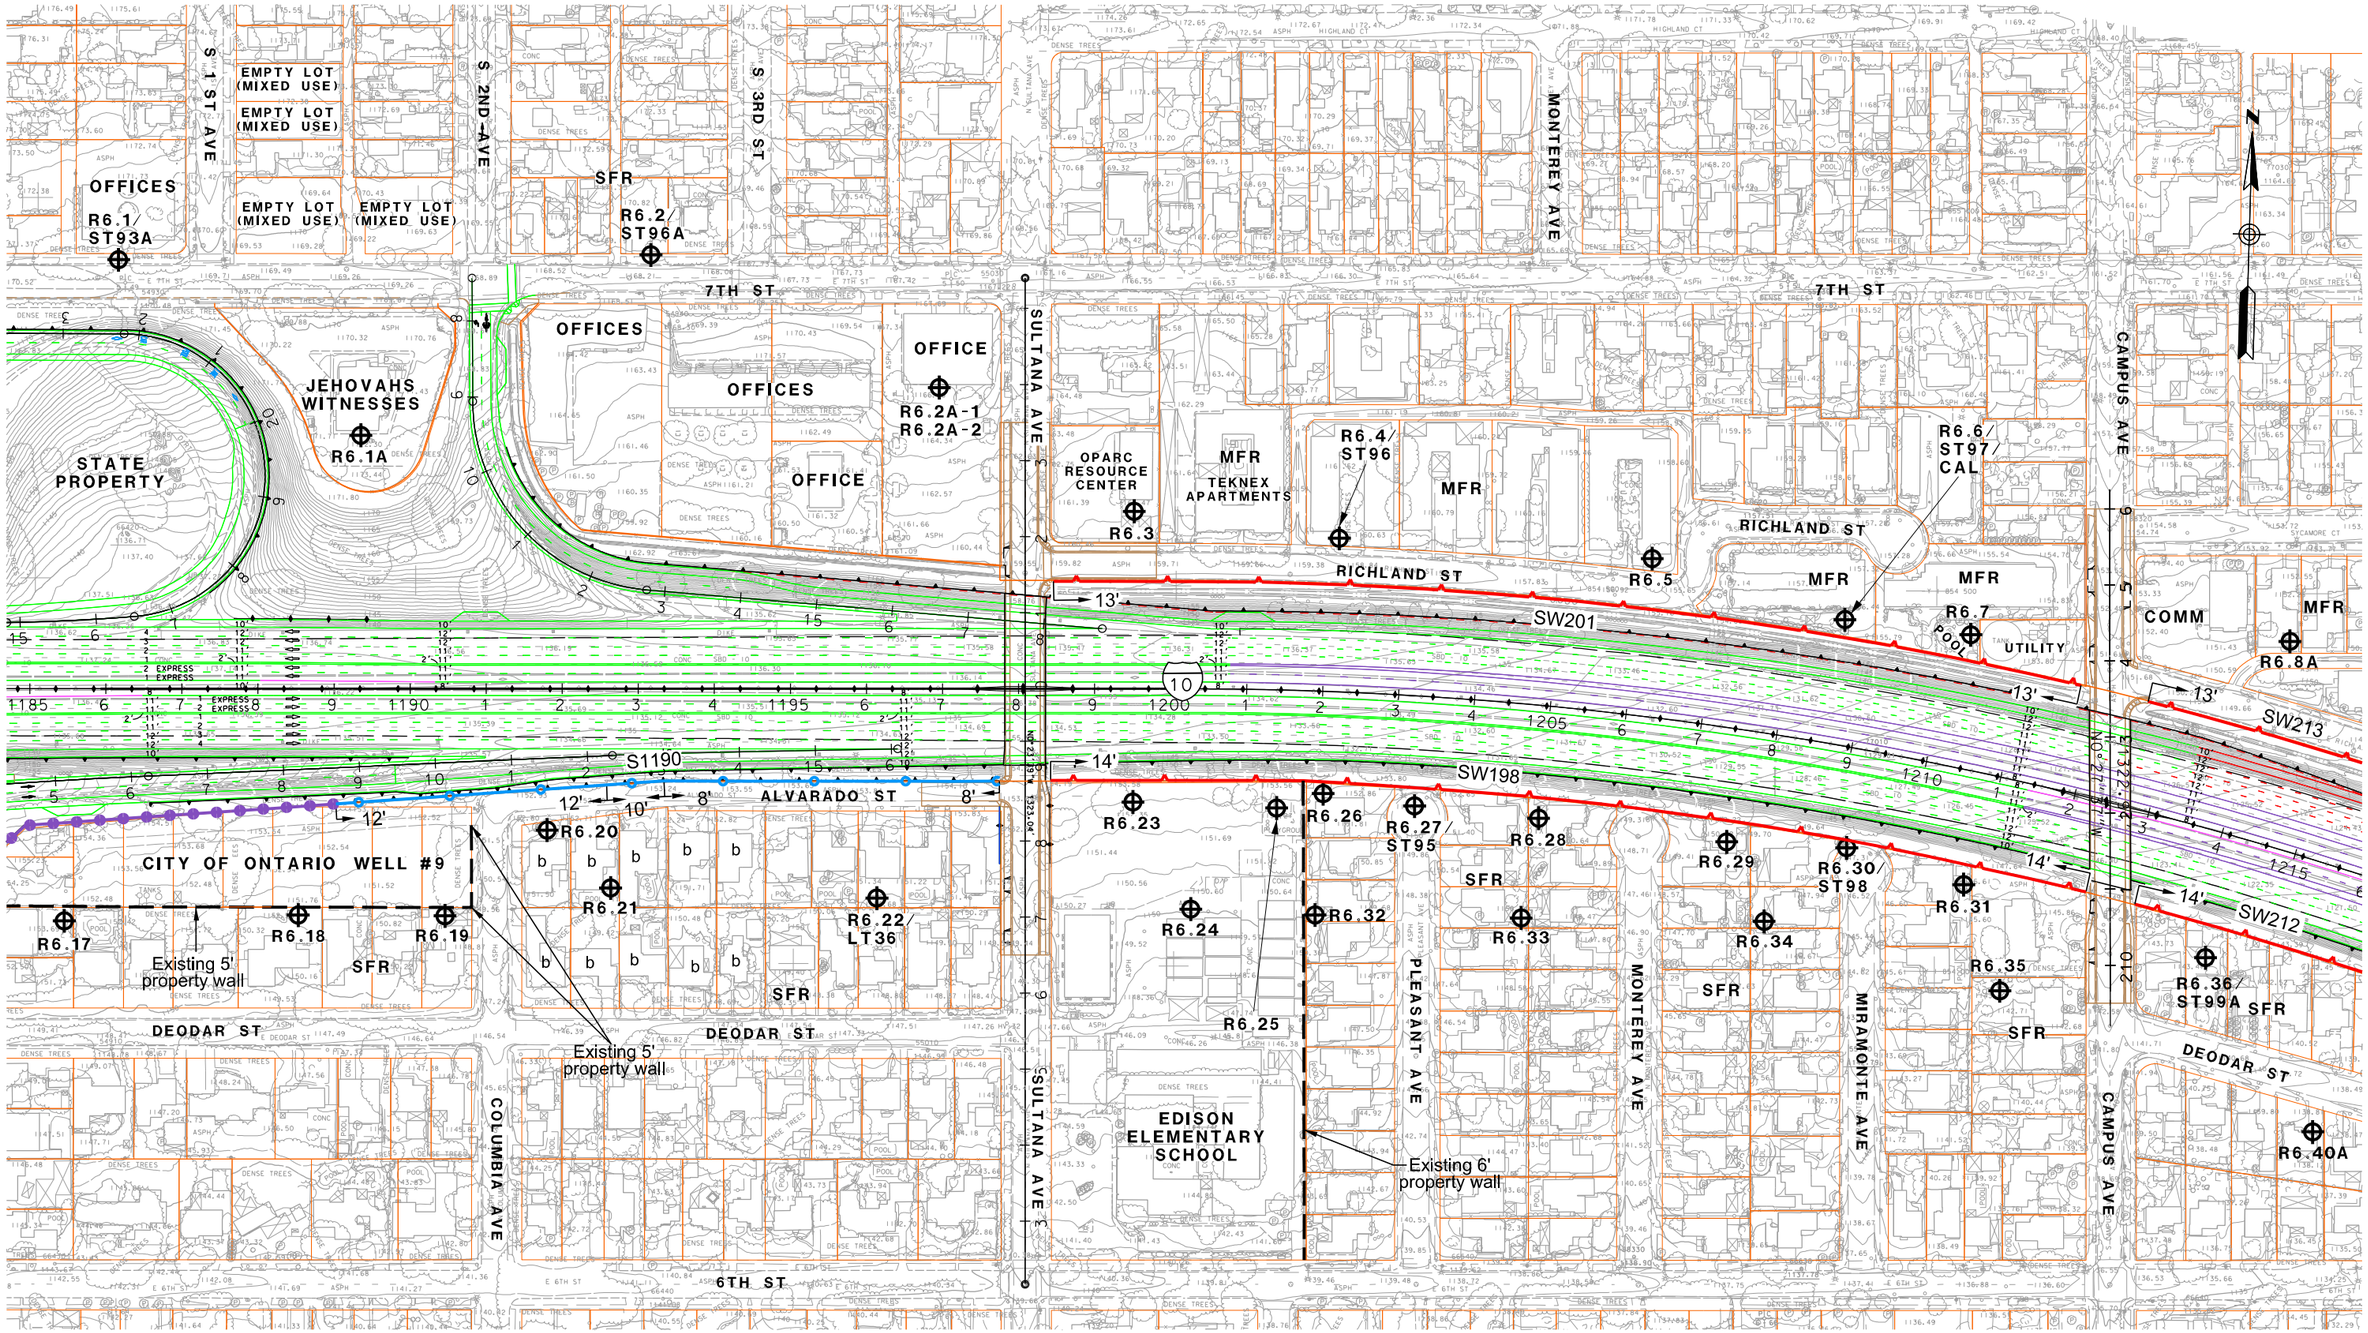

LEGEND

- RXX - RECEIVER SITE
- CAL - CALIBRATION SITE
- LT - LONG-TERM MEASUREMENT
- ST - SHORT-TERM MEASUREMENT
- SFR OR S - SINGLE FAMILY RESIDENCE
- MFR OR M - MULTI-FAMILY RESIDENCE
- COMM OR C - COMMERCIAL/NO OUTDOOR USE AREA
- b - BENEFITED RESIDENCE
- HXX - IN/OUTDOOR MEASUREMENT
- EXISTING PROPERTY WALL
- EXISTING SOUNDWALL
- PROPOSED SOUNDWALL
- REPLACEMENT IN KIND SOUNDWALL
- ANALYZED SOUNDWALL
- RETAINING WALL
- SAFETY BARRIER
- DRAINAGE RETAINING WALL

1in : 200ft

0 ft 100ft 200ft 300ft

I-10 CORRIDOR ALTERNATIVE 3
NOISE RECEIVER & BARRIER LOCATIONS

JUNE 10, 2015

FIGURE 112

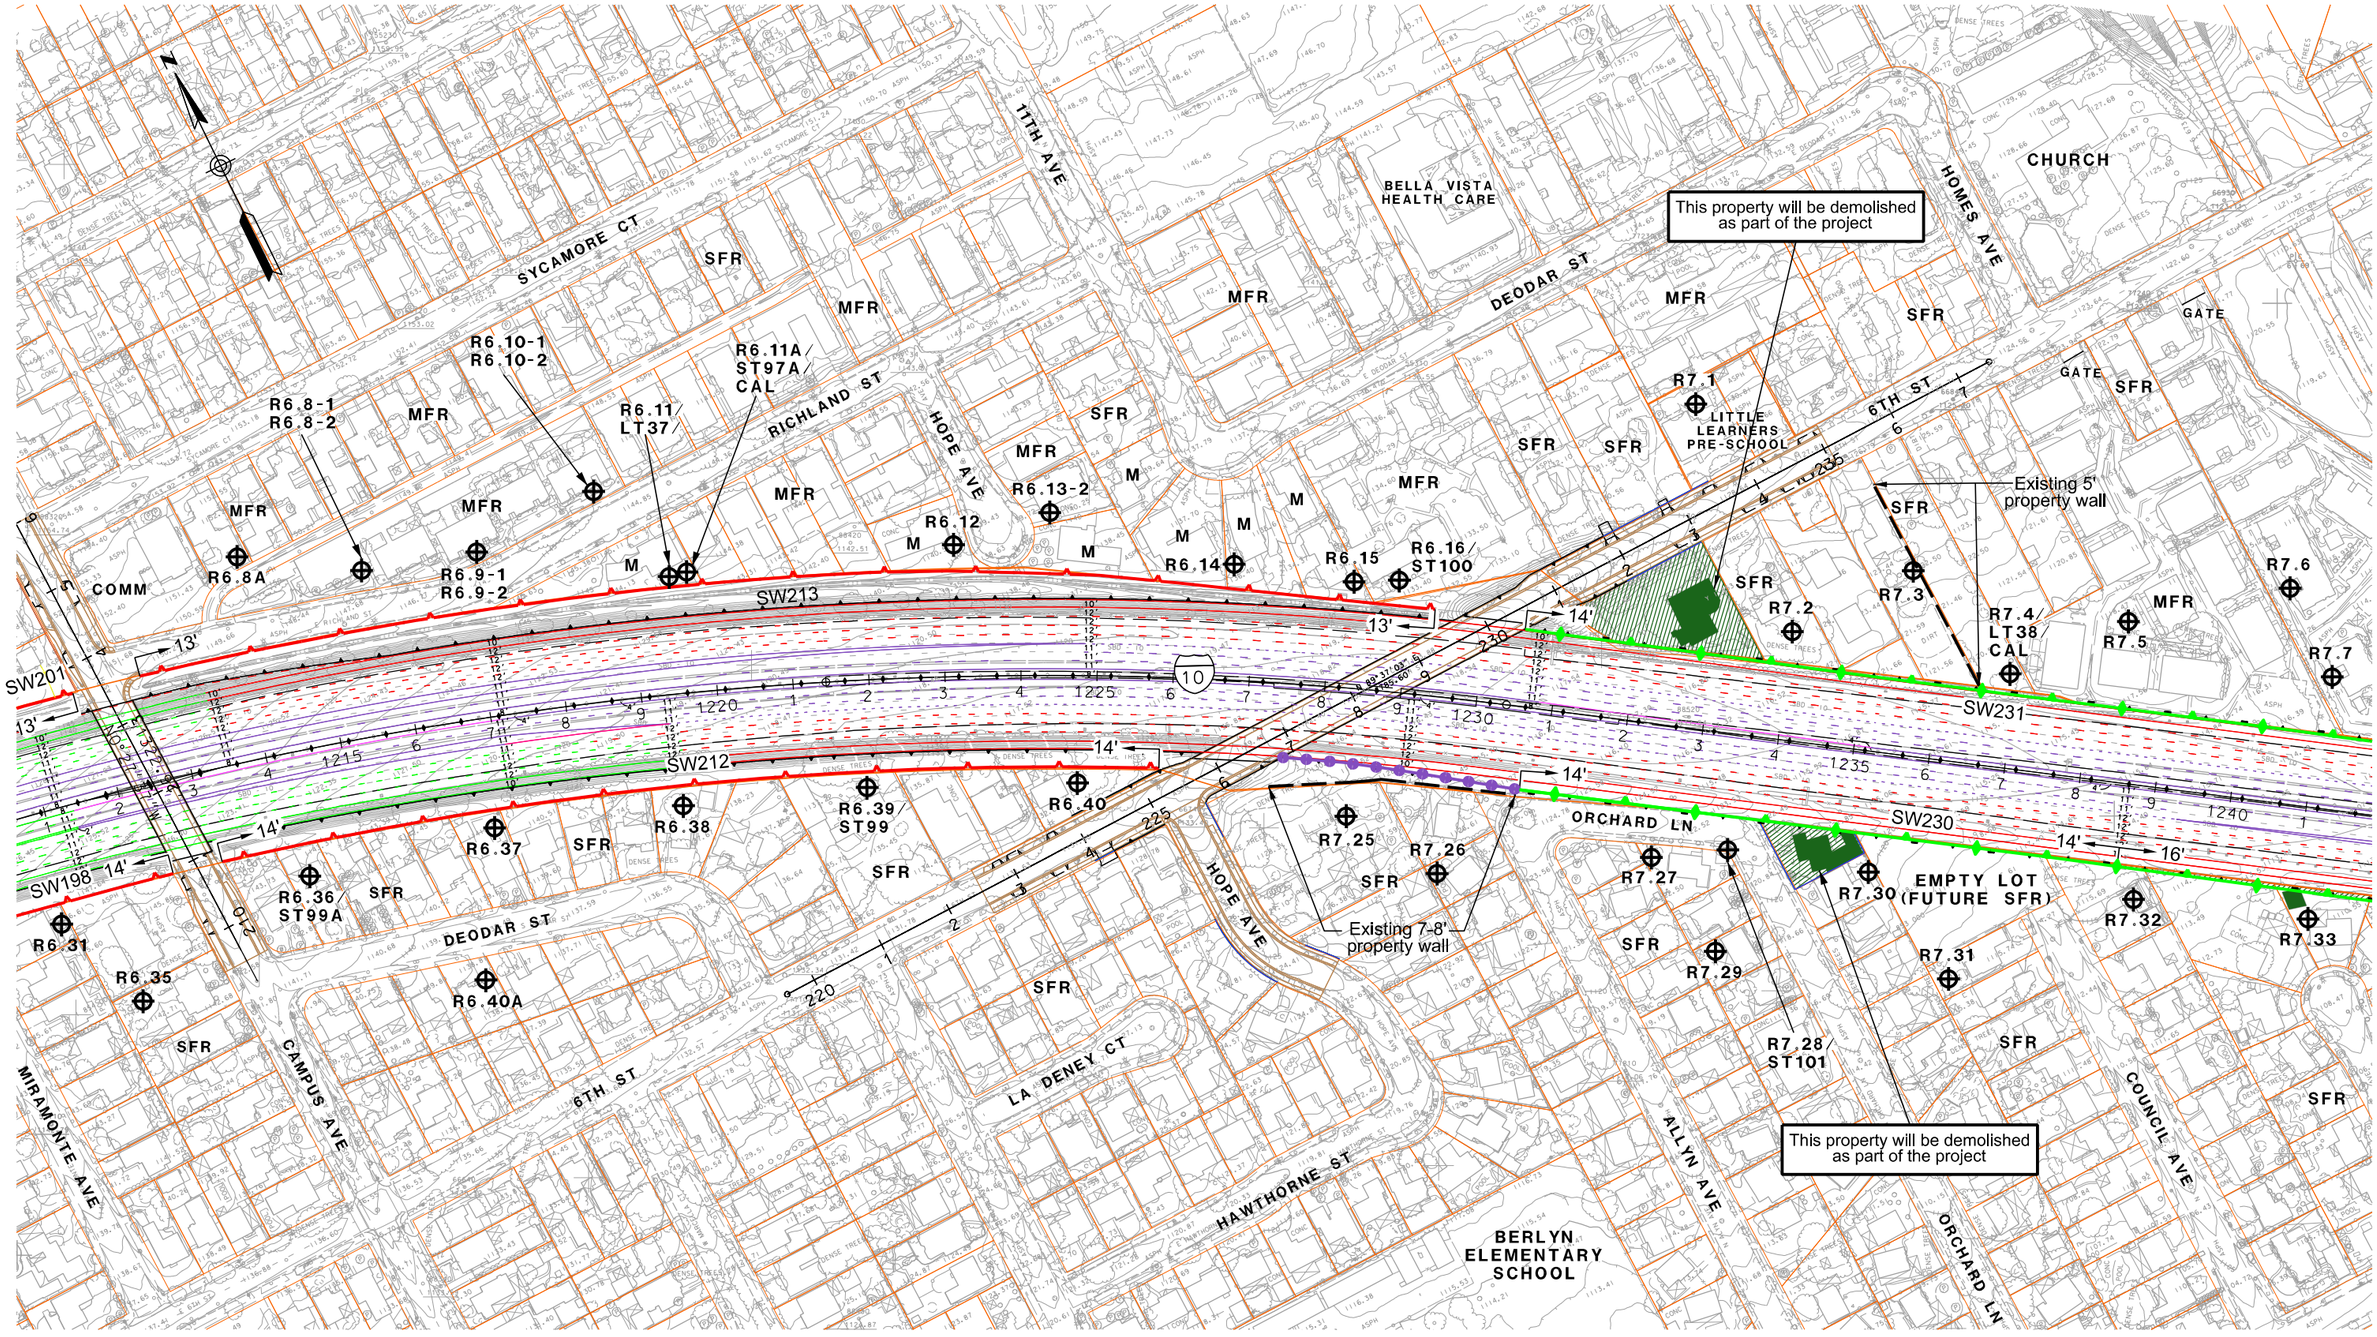

LEGEND

- RXX - RECEIVER SITE
- CAL - CALIBRATION SITE
- LT - LONG-TERM MEASUREMENT
- ST - SHORT-TERM MEASUREMENT

- SFR OR S - SINGLE FAMILY RESIDENCE
- MFR OR M - MULTI-FAMILY RESIDENCE
- COMM OR C - COMMERCIAL/NO OUTDOOR USE AREA
- b - BENEFITED RESIDENCE
- HXX - IN/OUTDOOR MEASUREMENT

- EXISTING PROPERTY WALL
- EXISTING SOUNDWALL
- PROPOSED SOUNDWALL
- REPLACEMENT IN KIND SOUNDWALL
- ANALYZED SOUNDWALL
- RETAINING WALL
- SAFETY BARRIER
- DRAINAGE RETAINING WALL

1in : 200ft

0 ft 100ft 200ft 300ft

I-10 CORRIDOR ALTERNATIVE 3
NOISE RECEIVER & BARRIER LOCATIONS

JUNE 10, 2015

FIGURE 113

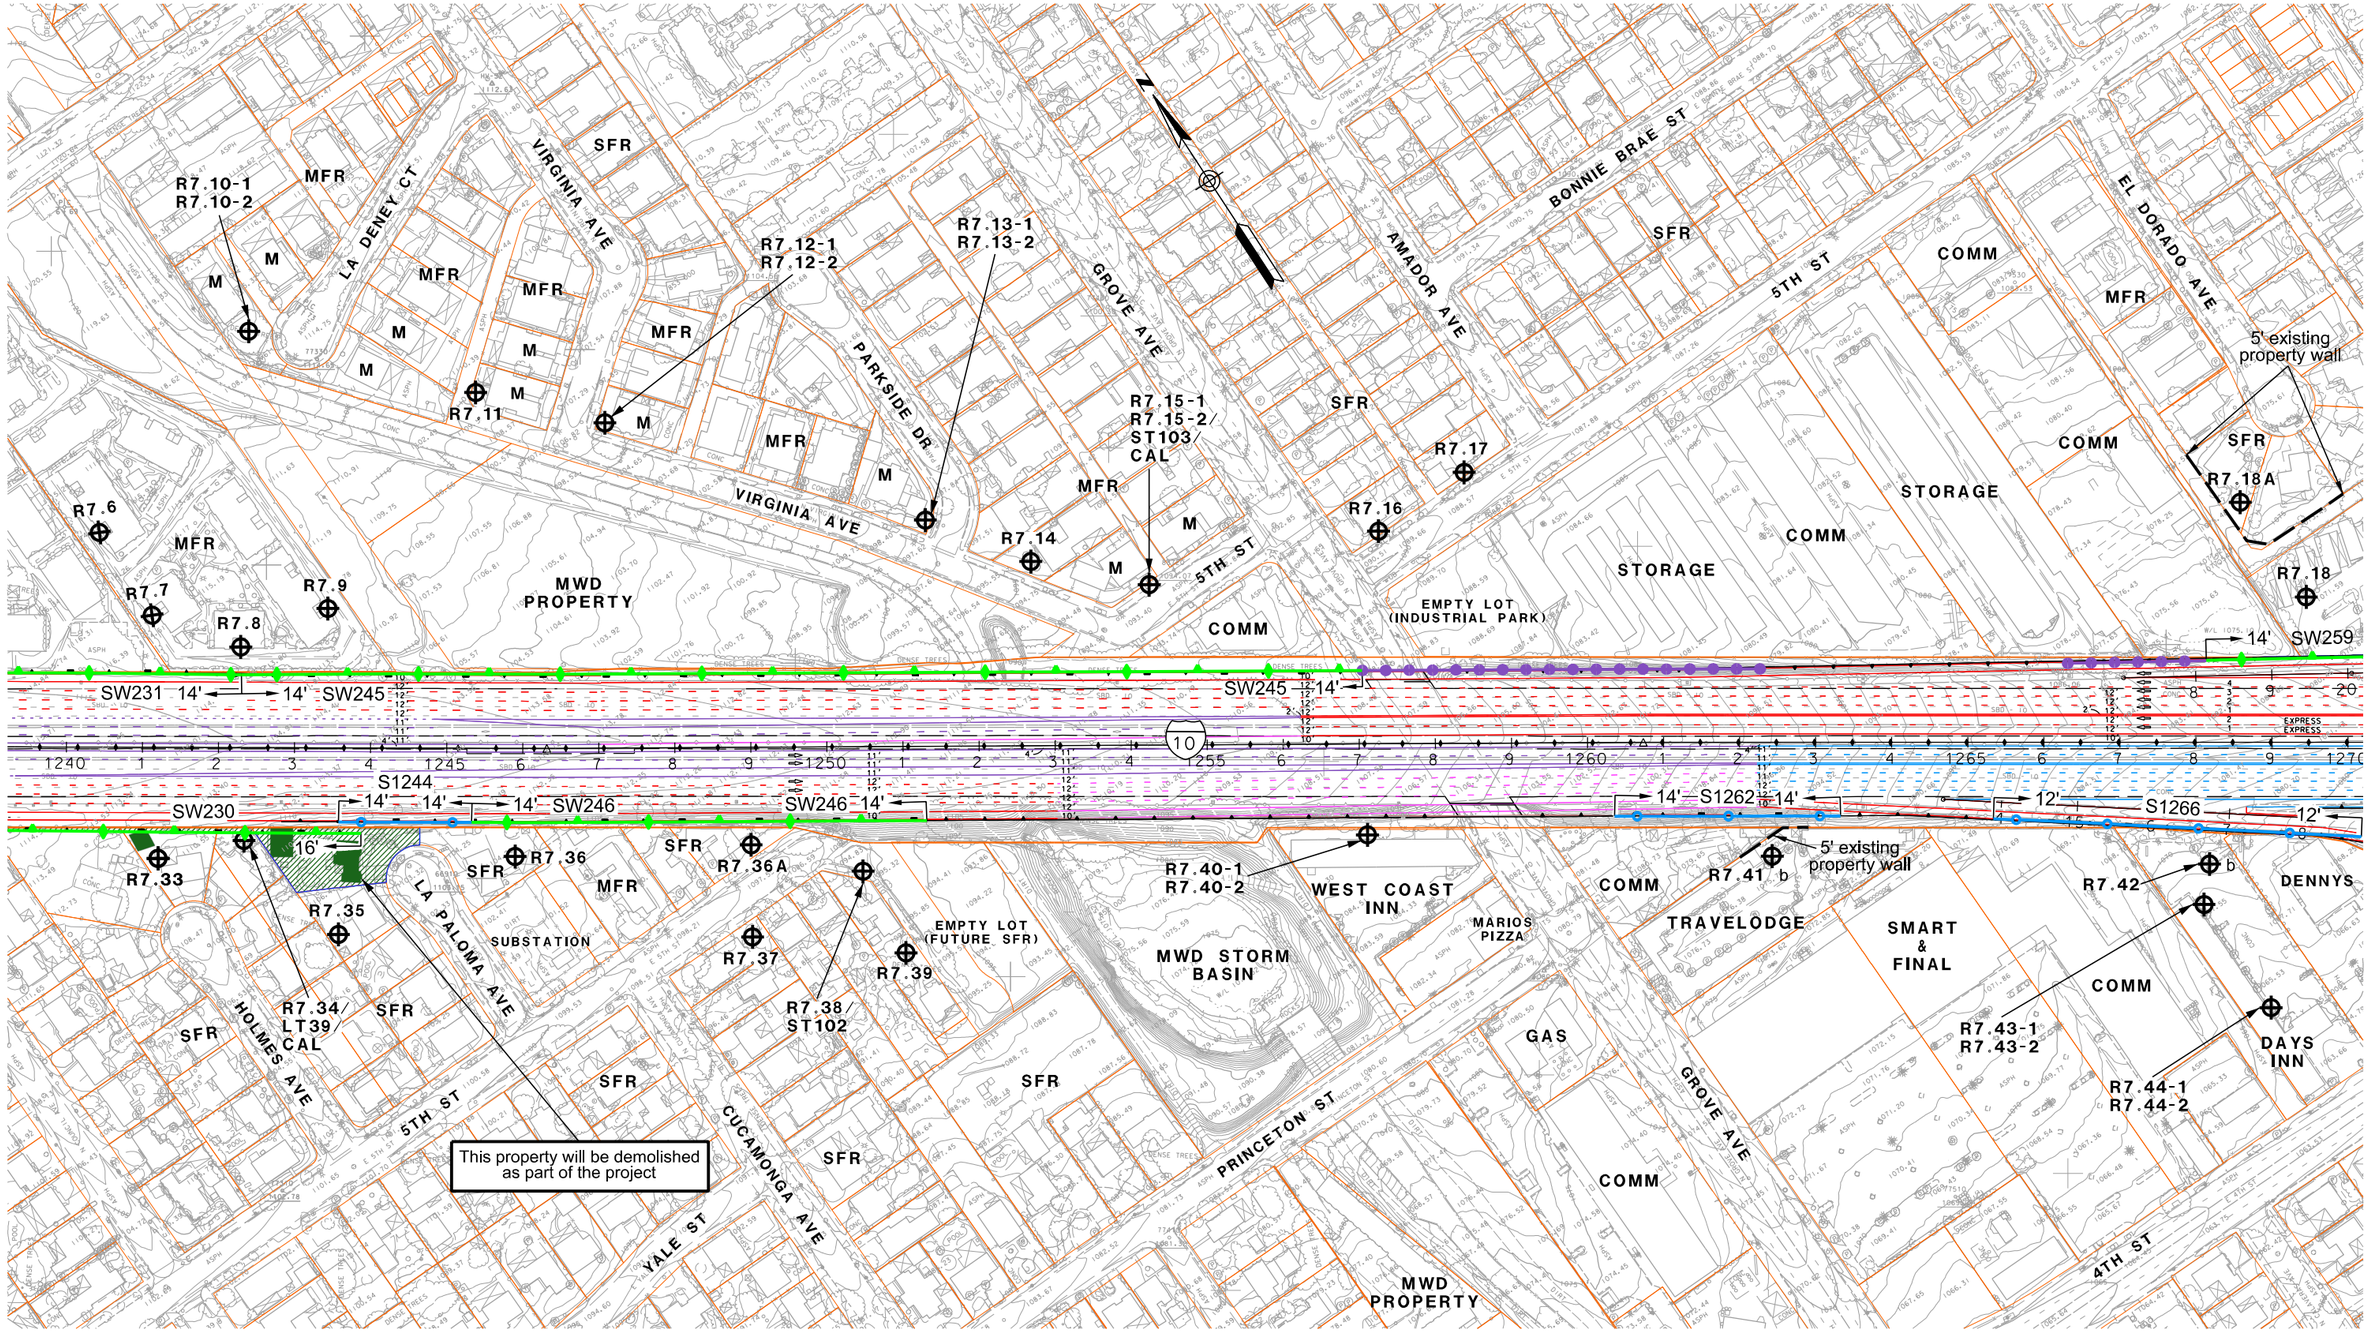

LEGEND

- RXX - RECEIVER SITE
- CAL - CALIBRATION SITE
- LT - LONG-TERM MEASUREMENT
- ST - SHORT-TERM MEASUREMENT

- SFR OR S - SINGLE FAMILY RESIDENCE
- MFR OR M - MULTI-FAMILY RESIDENCE
- COMM OR C - COMMERCIAL/NO OUTDOOR USE AREA
- b - BENEFITED RESIDENCE
- HXX - IN/OUTDOOR MEASUREMENT

- EXISTING PROPERTY WALL
- EXISTING SOUNDWALL
- PROPOSED SOUNDWALL
- REPLACEMENT IN KIND SOUNDWALL
- ANALYZED SOUNDWALL
- RETAINING WALL
- SAFETY BARRIER
- DRAINAGE RETAINING WALL

1in : 200ft

0 ft 100ft 200ft 300ft

I-10 CORRIDOR ALTERNATIVE 3
NOISE RECEIVER & BARRIER LOCATIONS

JUNE 10, 2015

FIGURE 114

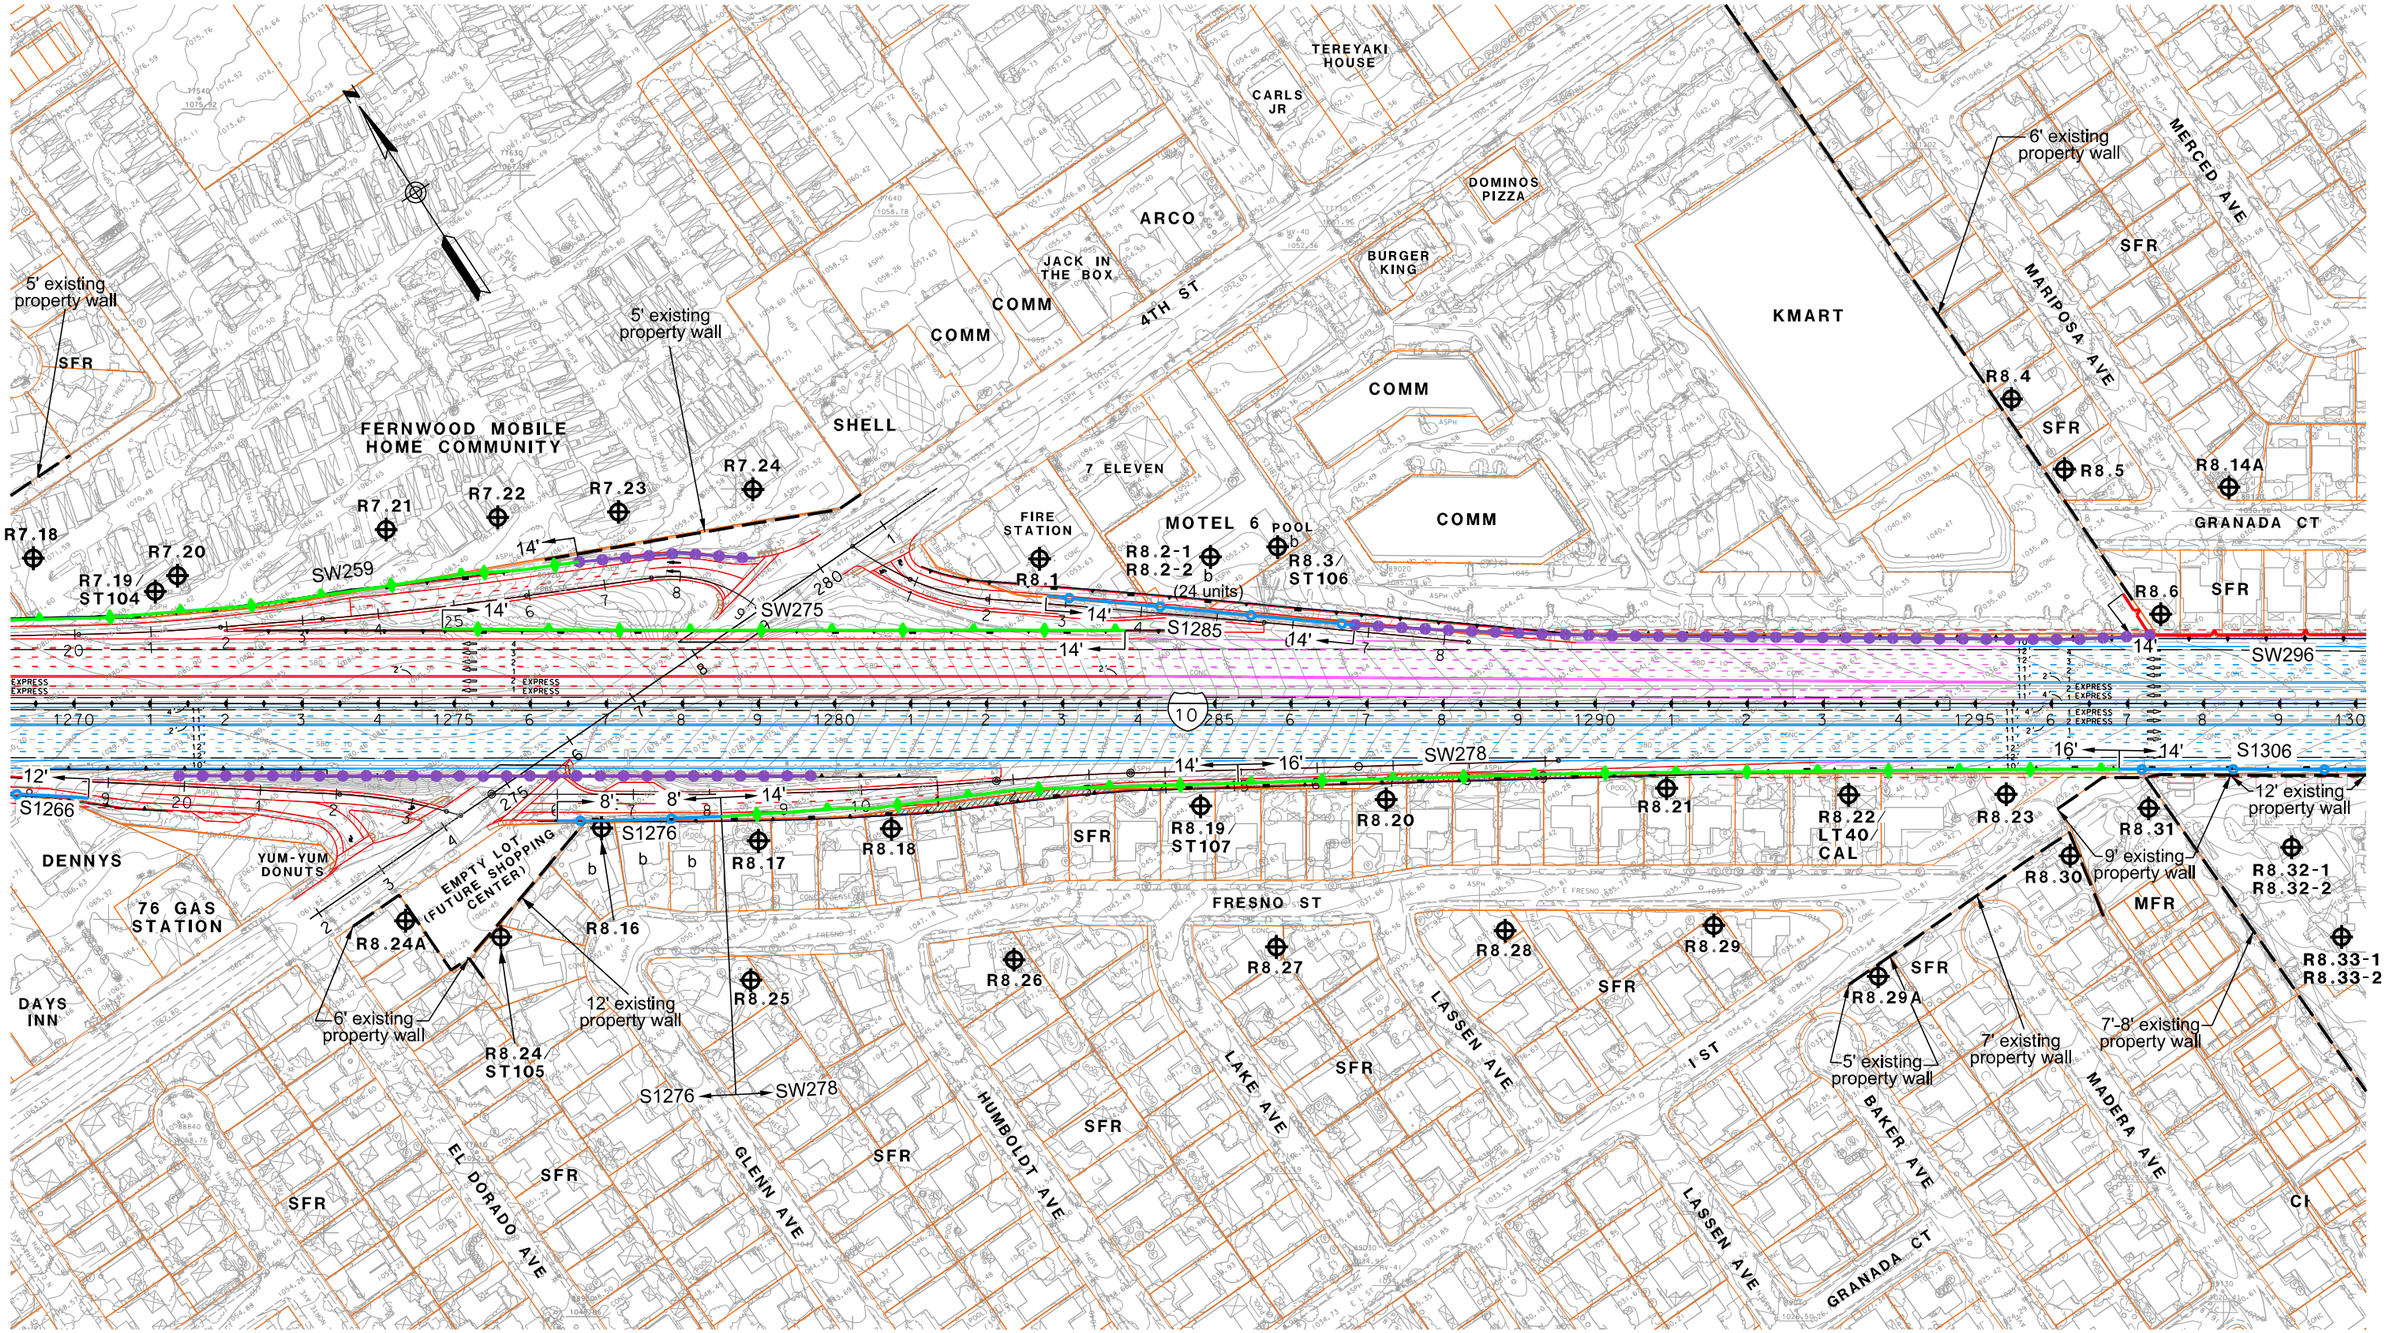

LEGEND

- RXX - RECEIVER SITE
- CAL - CALIBRATION SITE
- LT - LONG-TERM MEASUREMENT
- ST - SHORT-TERM MEASUREMENT

- SFR OR S - SINGLE FAMILY RESIDENCE
- MFR OR M - MULTI-FAMILY RESIDENCE
- COMM OR C - COMMERCIAL/NO OUTDOOR USE AREA
- b - BENEFITED RESIDENCE
- HXX - IN/OUTDOOR MEASUREMENT

- EXISTING PROPERTY WALL
- EXISTING SOUNDWALL
- PROPOSED SOUNDWALL
- REPLACEMENT IN KIND SOUNDWALL
- ANALYZED SOUNDWALL
- RETAINING WALL
- SAFETY BARRIER
- DRAINAGE RETAINING WALL

1in : 200ft

0 ft 100ft 200ft 300ft

I-10 CORRIDOR ALTERNATIVE 3
NOISE RECEIVER & BARRIER LOCATIONS

JUNE 10, 2015

FIGURE 115

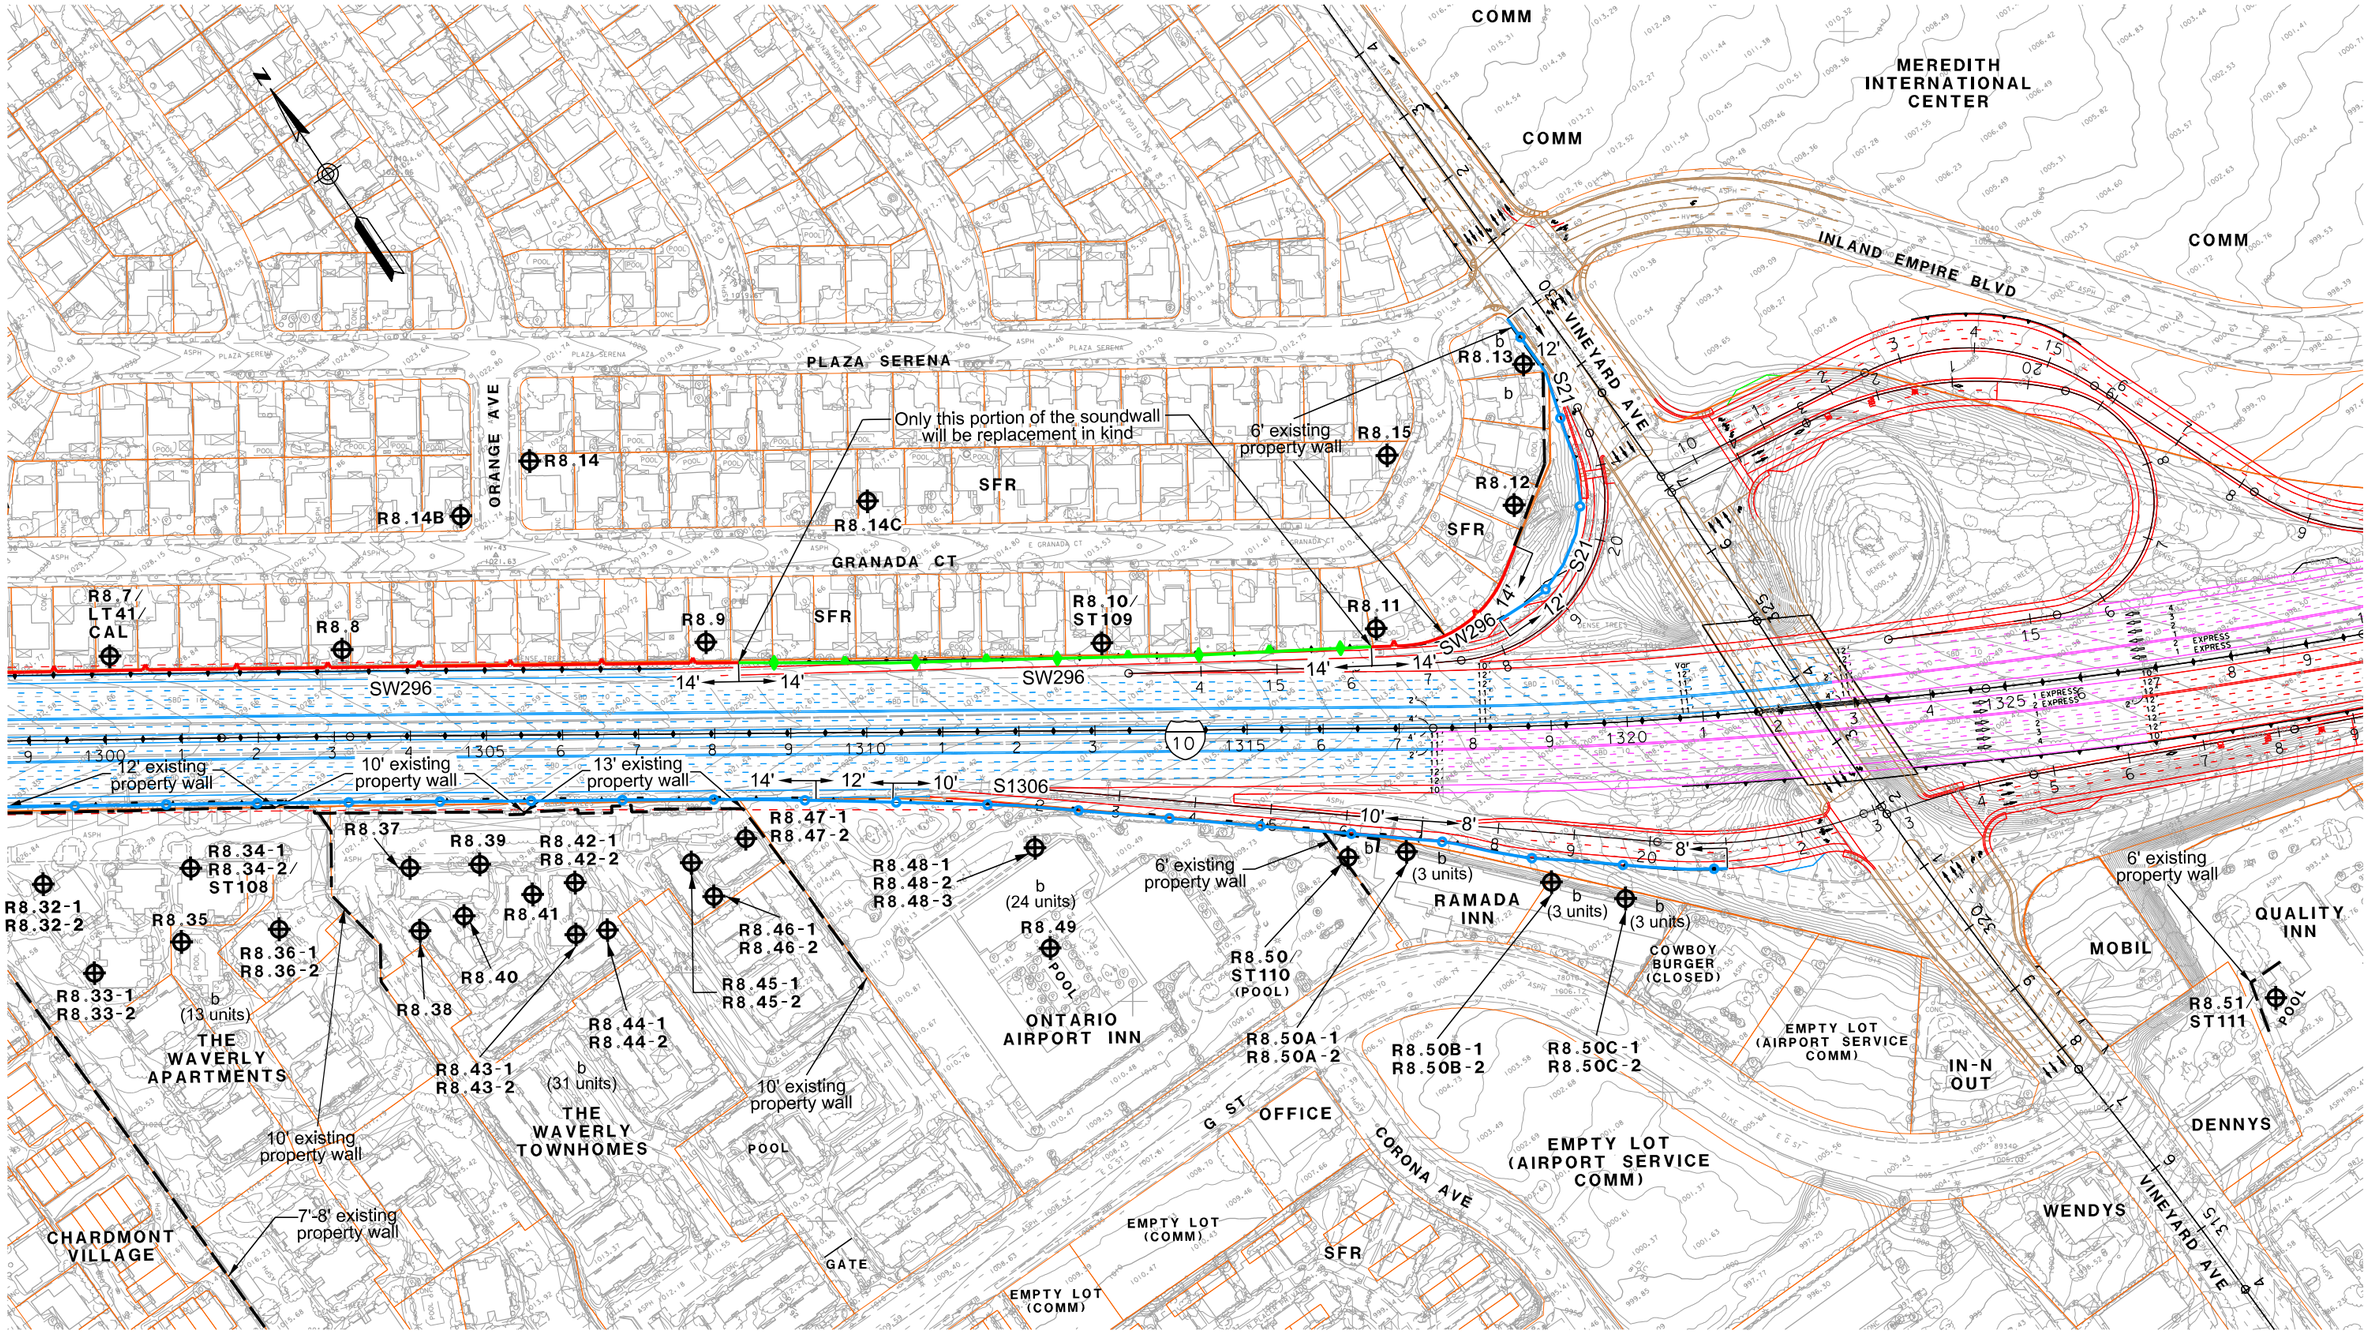

LEGEND

- RXX - RECEIVER SITE
- CAL - CALIBRATION SITE
- LT - LONG-TERM MEASUREMENT
- ST - SHORT-TERM MEASUREMENT

- SFR OR S - SINGLE FAMILY RESIDENCE
- MFR OR M - MULTI-FAMILY RESIDENCE
- COMM OR C - COMMERCIAL/NO OUTDOOR USE AREA
- b - BENEFITED RESIDENCE
- HXX - IN/OUTDOOR MEASUREMENT

- EXISTING PROPERTY WALL
- EXISTING SOUNDWALL
- PROPOSED SOUNDWALL
- REPLACEMENT IN KIND SOUNDWALL
- ANALYZED SOUNDWALL
- RETAINING WALL
- SAFETY BARRIER
- DRAINAGE RETAINING WALL

1in : 200ft

0 ft 100ft 200ft 300ft

I-10 CORRIDOR ALTERNATIVE 3
NOISE RECEIVER & BARRIER LOCATIONS

JUNE 10, 2015

FIGURE 116

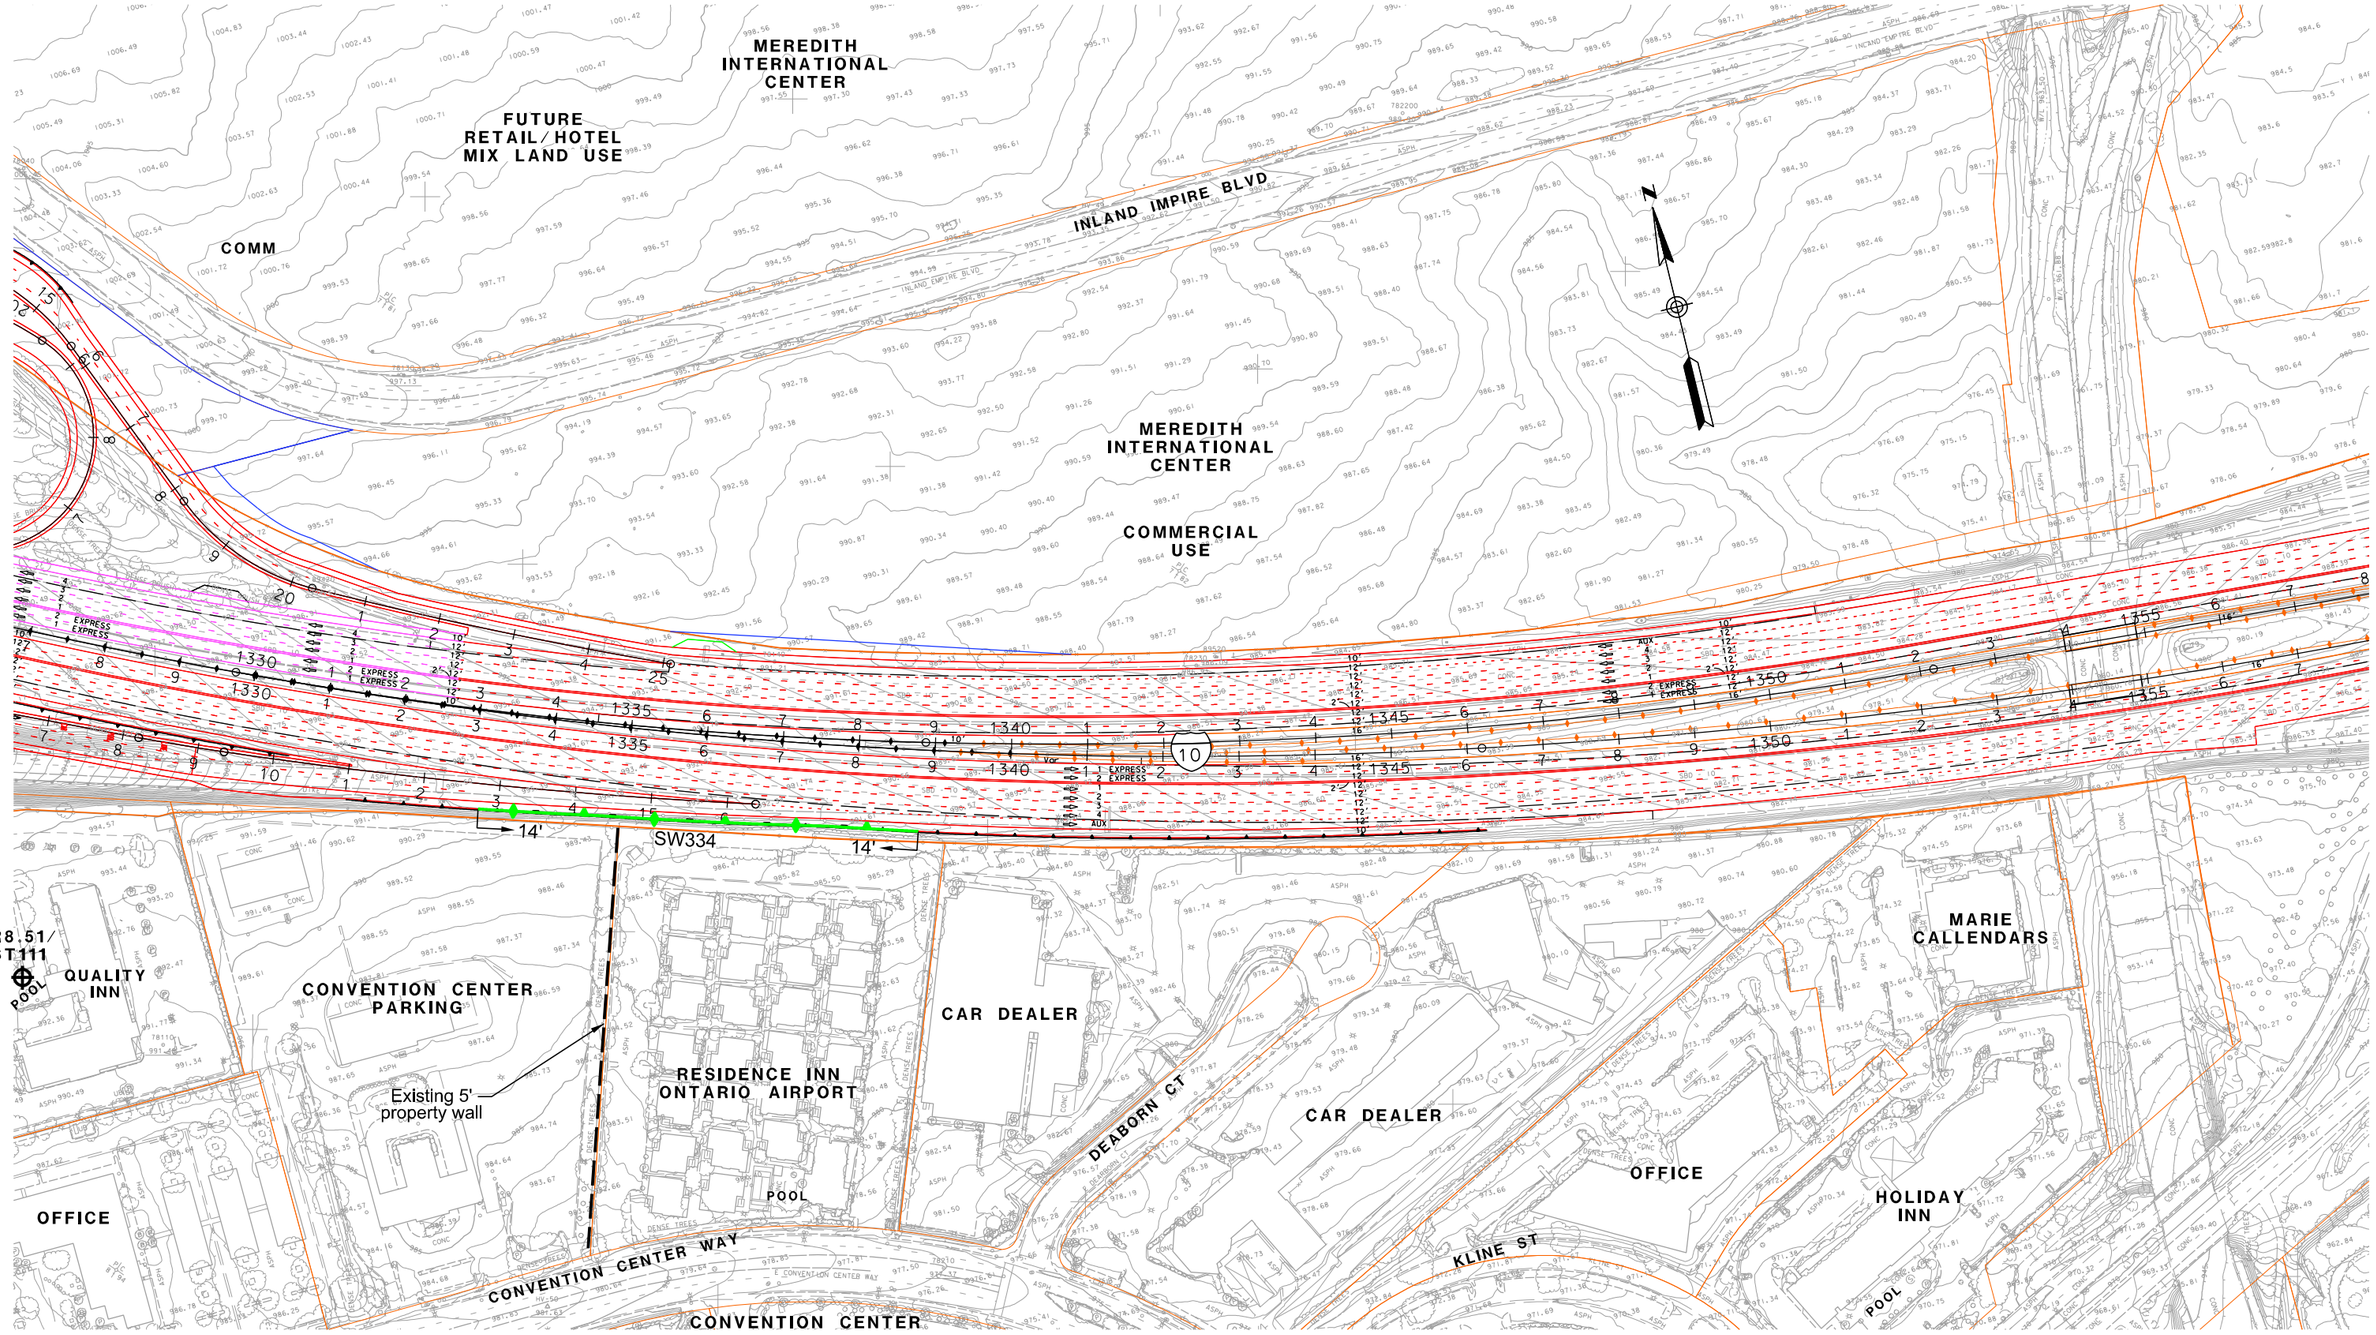

LEGEND

- RXX - RECEIVER SITE
- CAL - CALIBRATION SITE
- LT - LONG-TERM MEASUREMENT
- ST - SHORT-TERM MEASUREMENT

- SFR OR S - SINGLE FAMILY RESIDENCE
- MFR OR M - MULTI-FAMILY RESIDENCE
- COMM OR C - COMMERCIAL/NO OUTDOOR USE AREA
- b - BENEFITED RESIDENCE
- HXX - IN/OUTDOOR MEASUREMENT

- EXISTING PROPERTY WALL
- EXISTING SOUNDWALL
- PROPOSED SOUNDWALL
- REPLACEMENT IN KIND SOUNDWALL
- ANALYZED SOUNDWALL
- RETAINING WALL
- SAFETY BARRIER
- DRAINAGE RETAINING WALL

1in : 200ft

0 ft 100ft 200ft 300ft

I-10 CORRIDOR ALTERNATIVE 3
NOISE RECEIVER & BARRIER LOCATIONS

JUNE 10, 2015

FIGURE 117

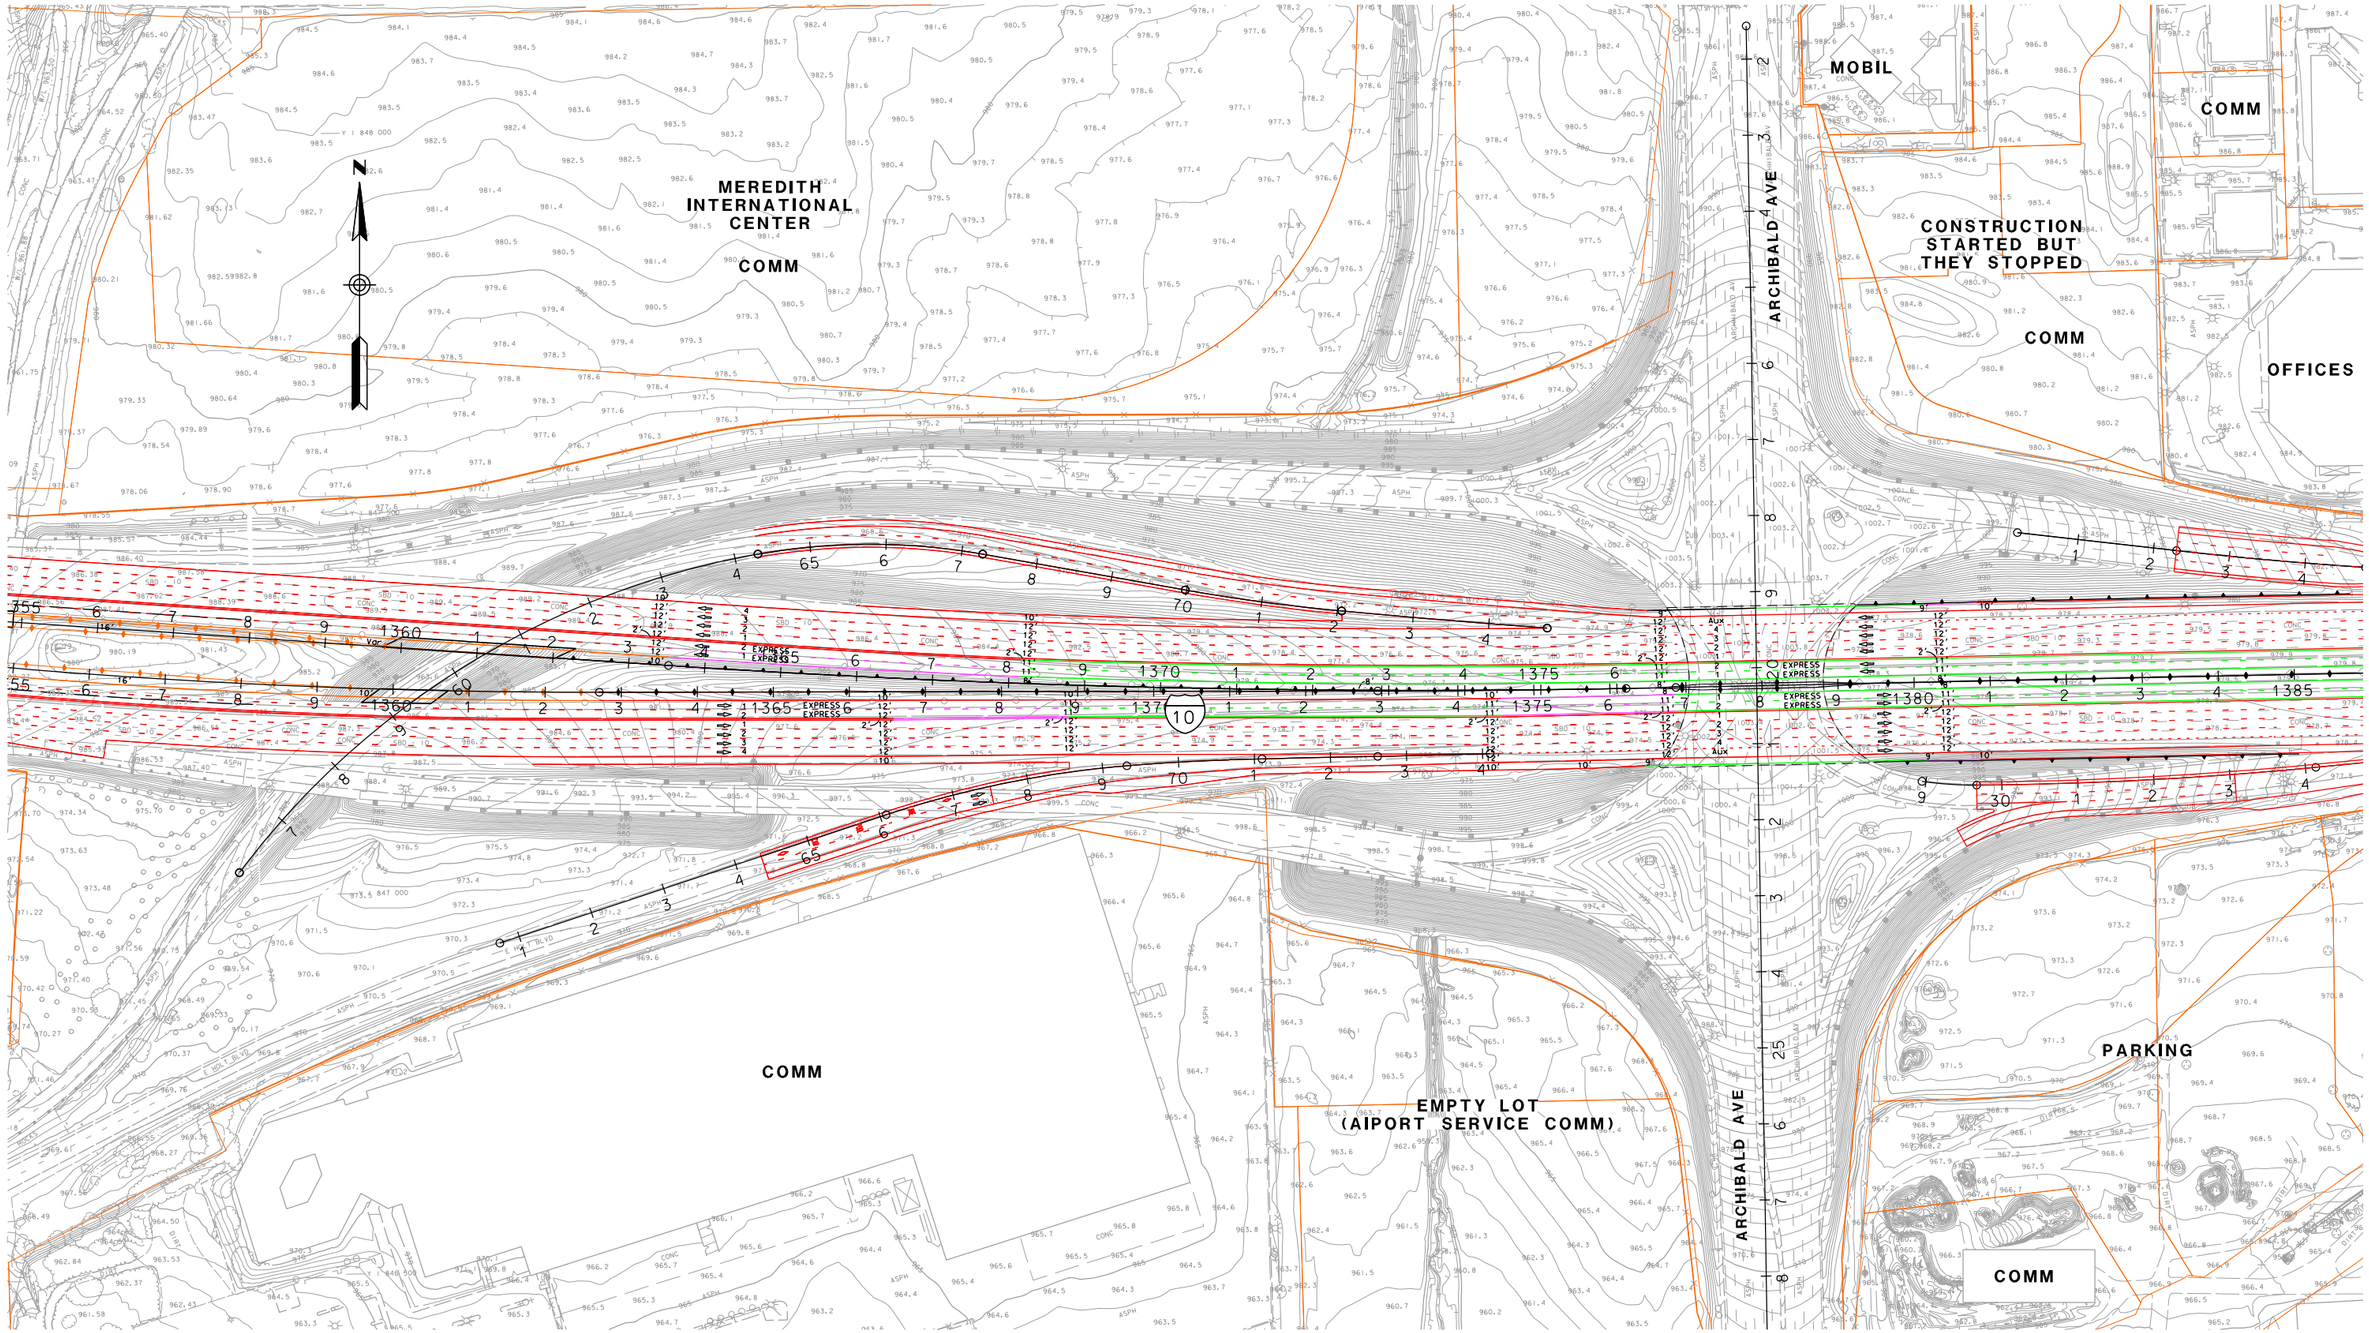

LEGEND

- RXX - RECEIVER SITE
- CAL - CALIBRATION SITE
- LT - LONG-TERM MEASUREMENT
- ST - SHORT-TERM MEASUREMENT

- SFR OR S - SINGLE FAMILY RESIDENCE
- MFR OR M - MULTI-FAMILY RESIDENCE
- COMM OR C - COMMERCIAL/NO OUTDOOR USE AREA
- b - BENEFITED RESIDENCE
- HXX - IN/OUTDOOR MEASUREMENT

- EXISTING PROPERTY WALL
- EXISTING SOUNDWALL
- PROPOSED SOUNDWALL
- REPLACEMENT IN KIND SOUNDWALL
- ANALYZED SOUNDWALL
- RETAINING WALL
- SAFETY BARRIER
- DRAINAGE RETAINING WALL

1in : 200ft

0 ft 100ft 200ft 300ft

I-10 CORRIDOR ALTERNATIVE 3
NOISE RECEIVER & BARRIER LOCATIONS

JUNE 10, 2015

FIGURE 118

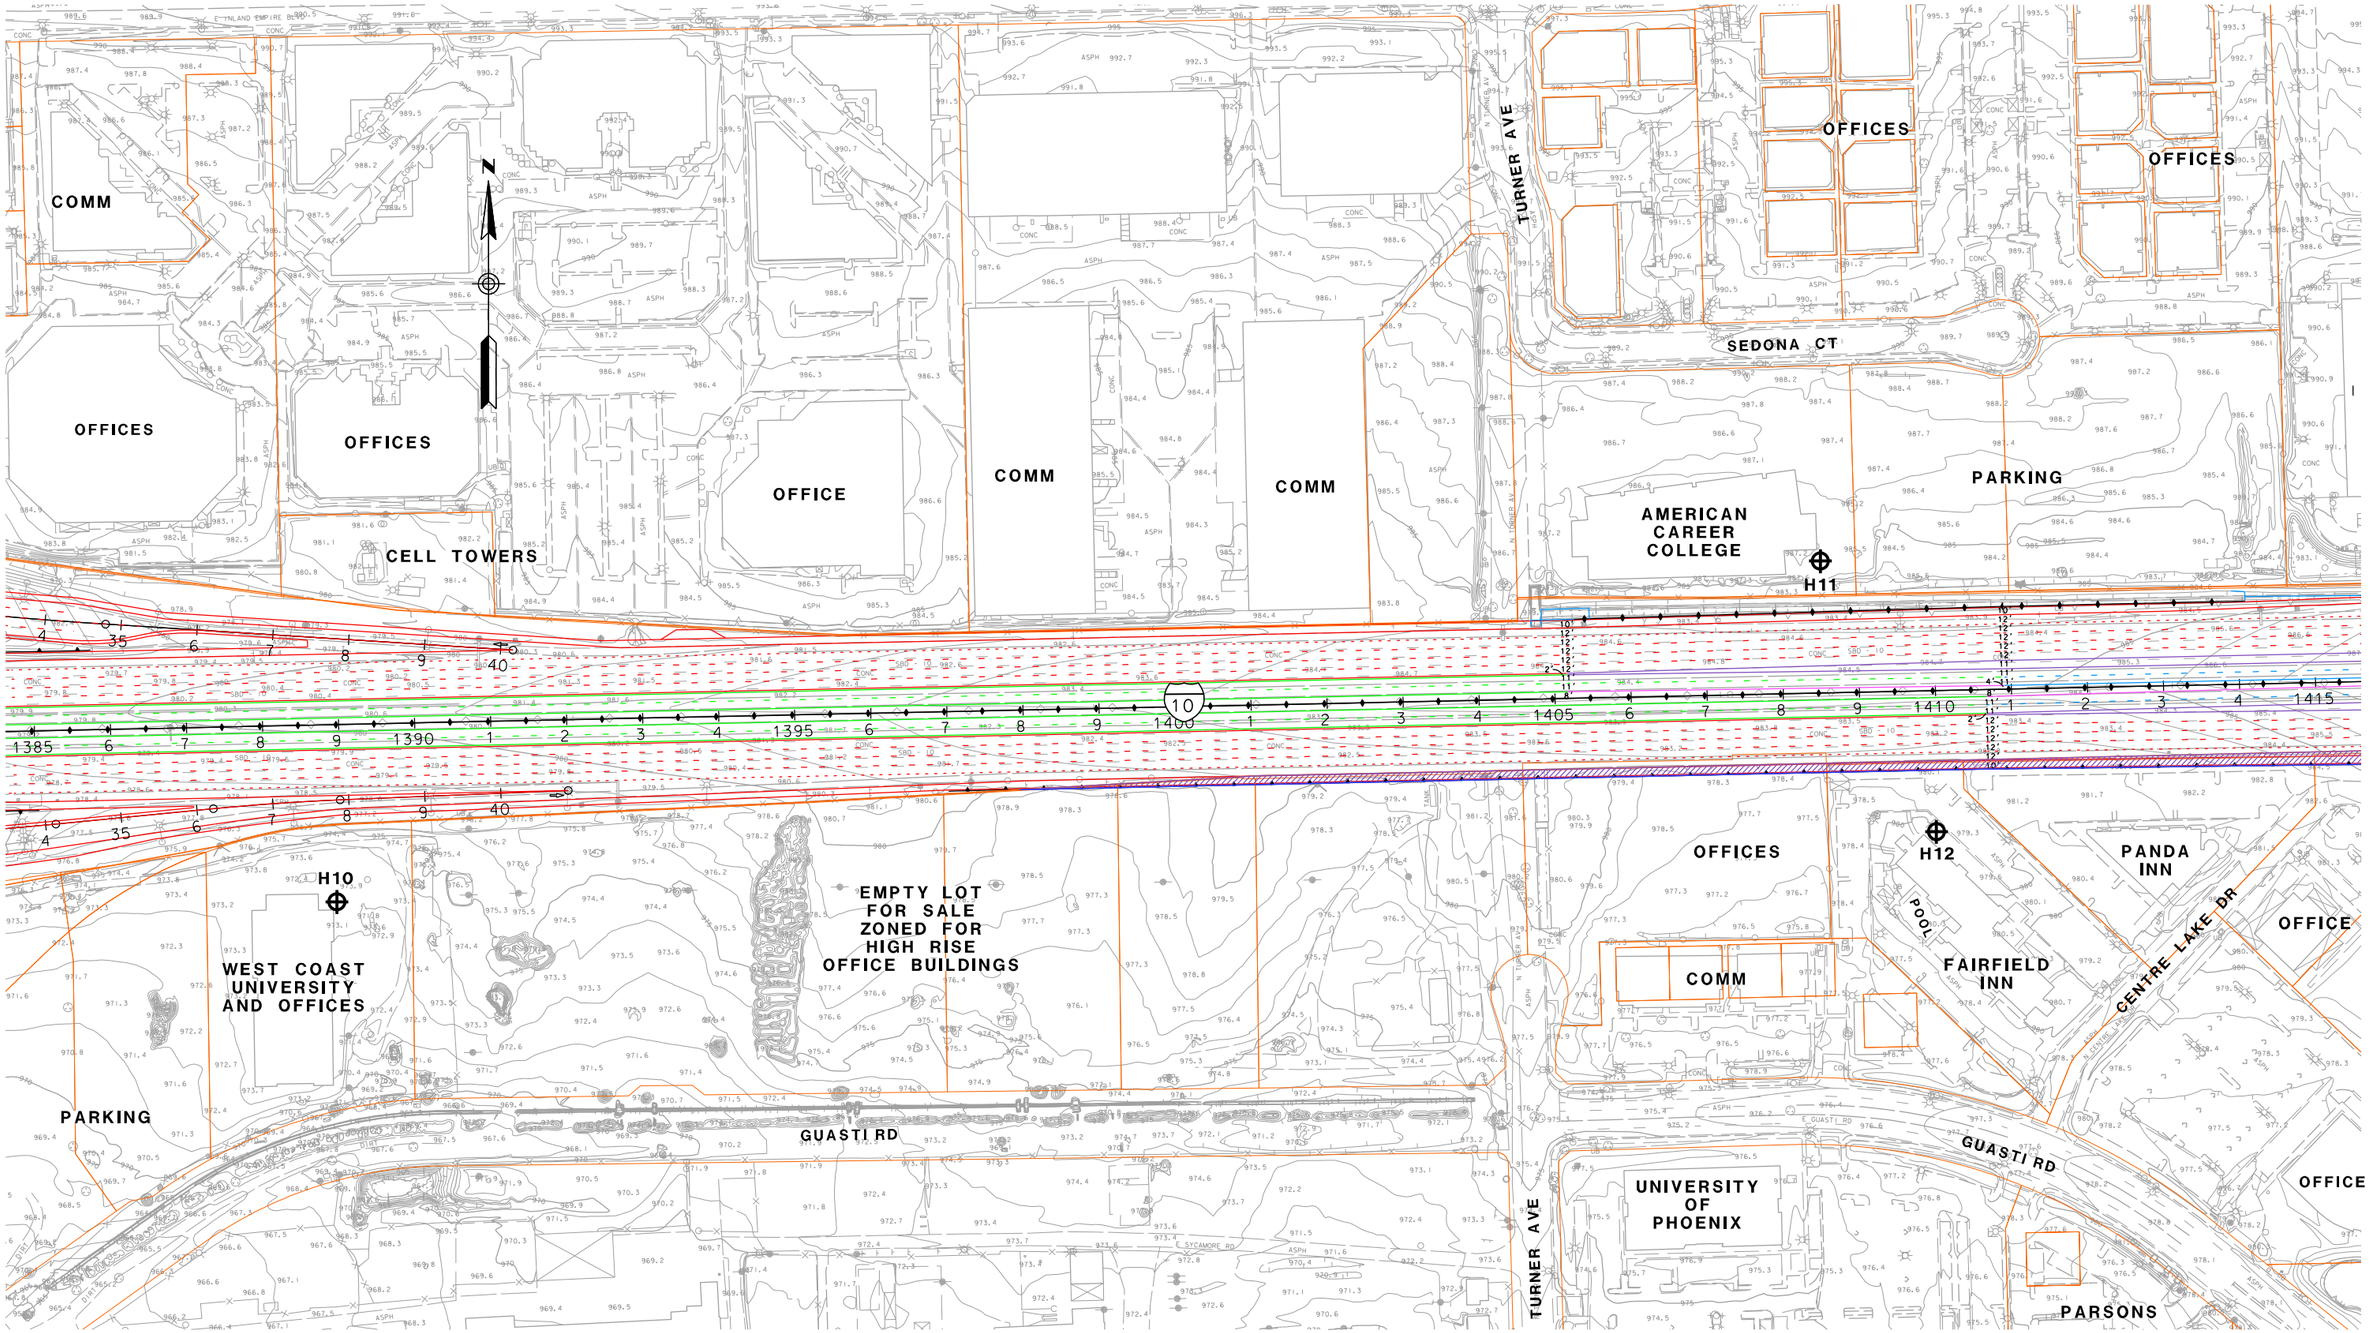

LEGEND

- RXX - RECEIVER SITE
- CAL - CALIBRATION SITE
- LT - LONG-TERM MEASUREMENT
- ST - SHORT-TERM MEASUREMENT

- SFR OR S - SINGLE FAMILY RESIDENCE
- MFR OR M - MULTI-FAMILY RESIDENCE
- COMM OR C - COMMERCIAL/NO OUTDOOR USE AREA
- b - BENEFITED RESIDENCE
- HXX - IN/OUTDOOR MEASUREMENT

- EXISTING PROPERTY WALL
- EXISTING SOUNDWALL
- PROPOSED SOUNDWALL
- REPLACEMENT IN KIND SOUNDWALL
- ANALYZED SOUNDWALL
- RETAINING WALL
- SAFETY BARRIER
- DRAINAGE RETAINING WALL

1in : 200ft

0 ft 100ft 200ft 300ft

I-10 CORRIDOR ALTERNATIVE 3
NOISE RECEIVER & BARRIER LOCATIONS

JUNE 10, 2015

FIGURE 119

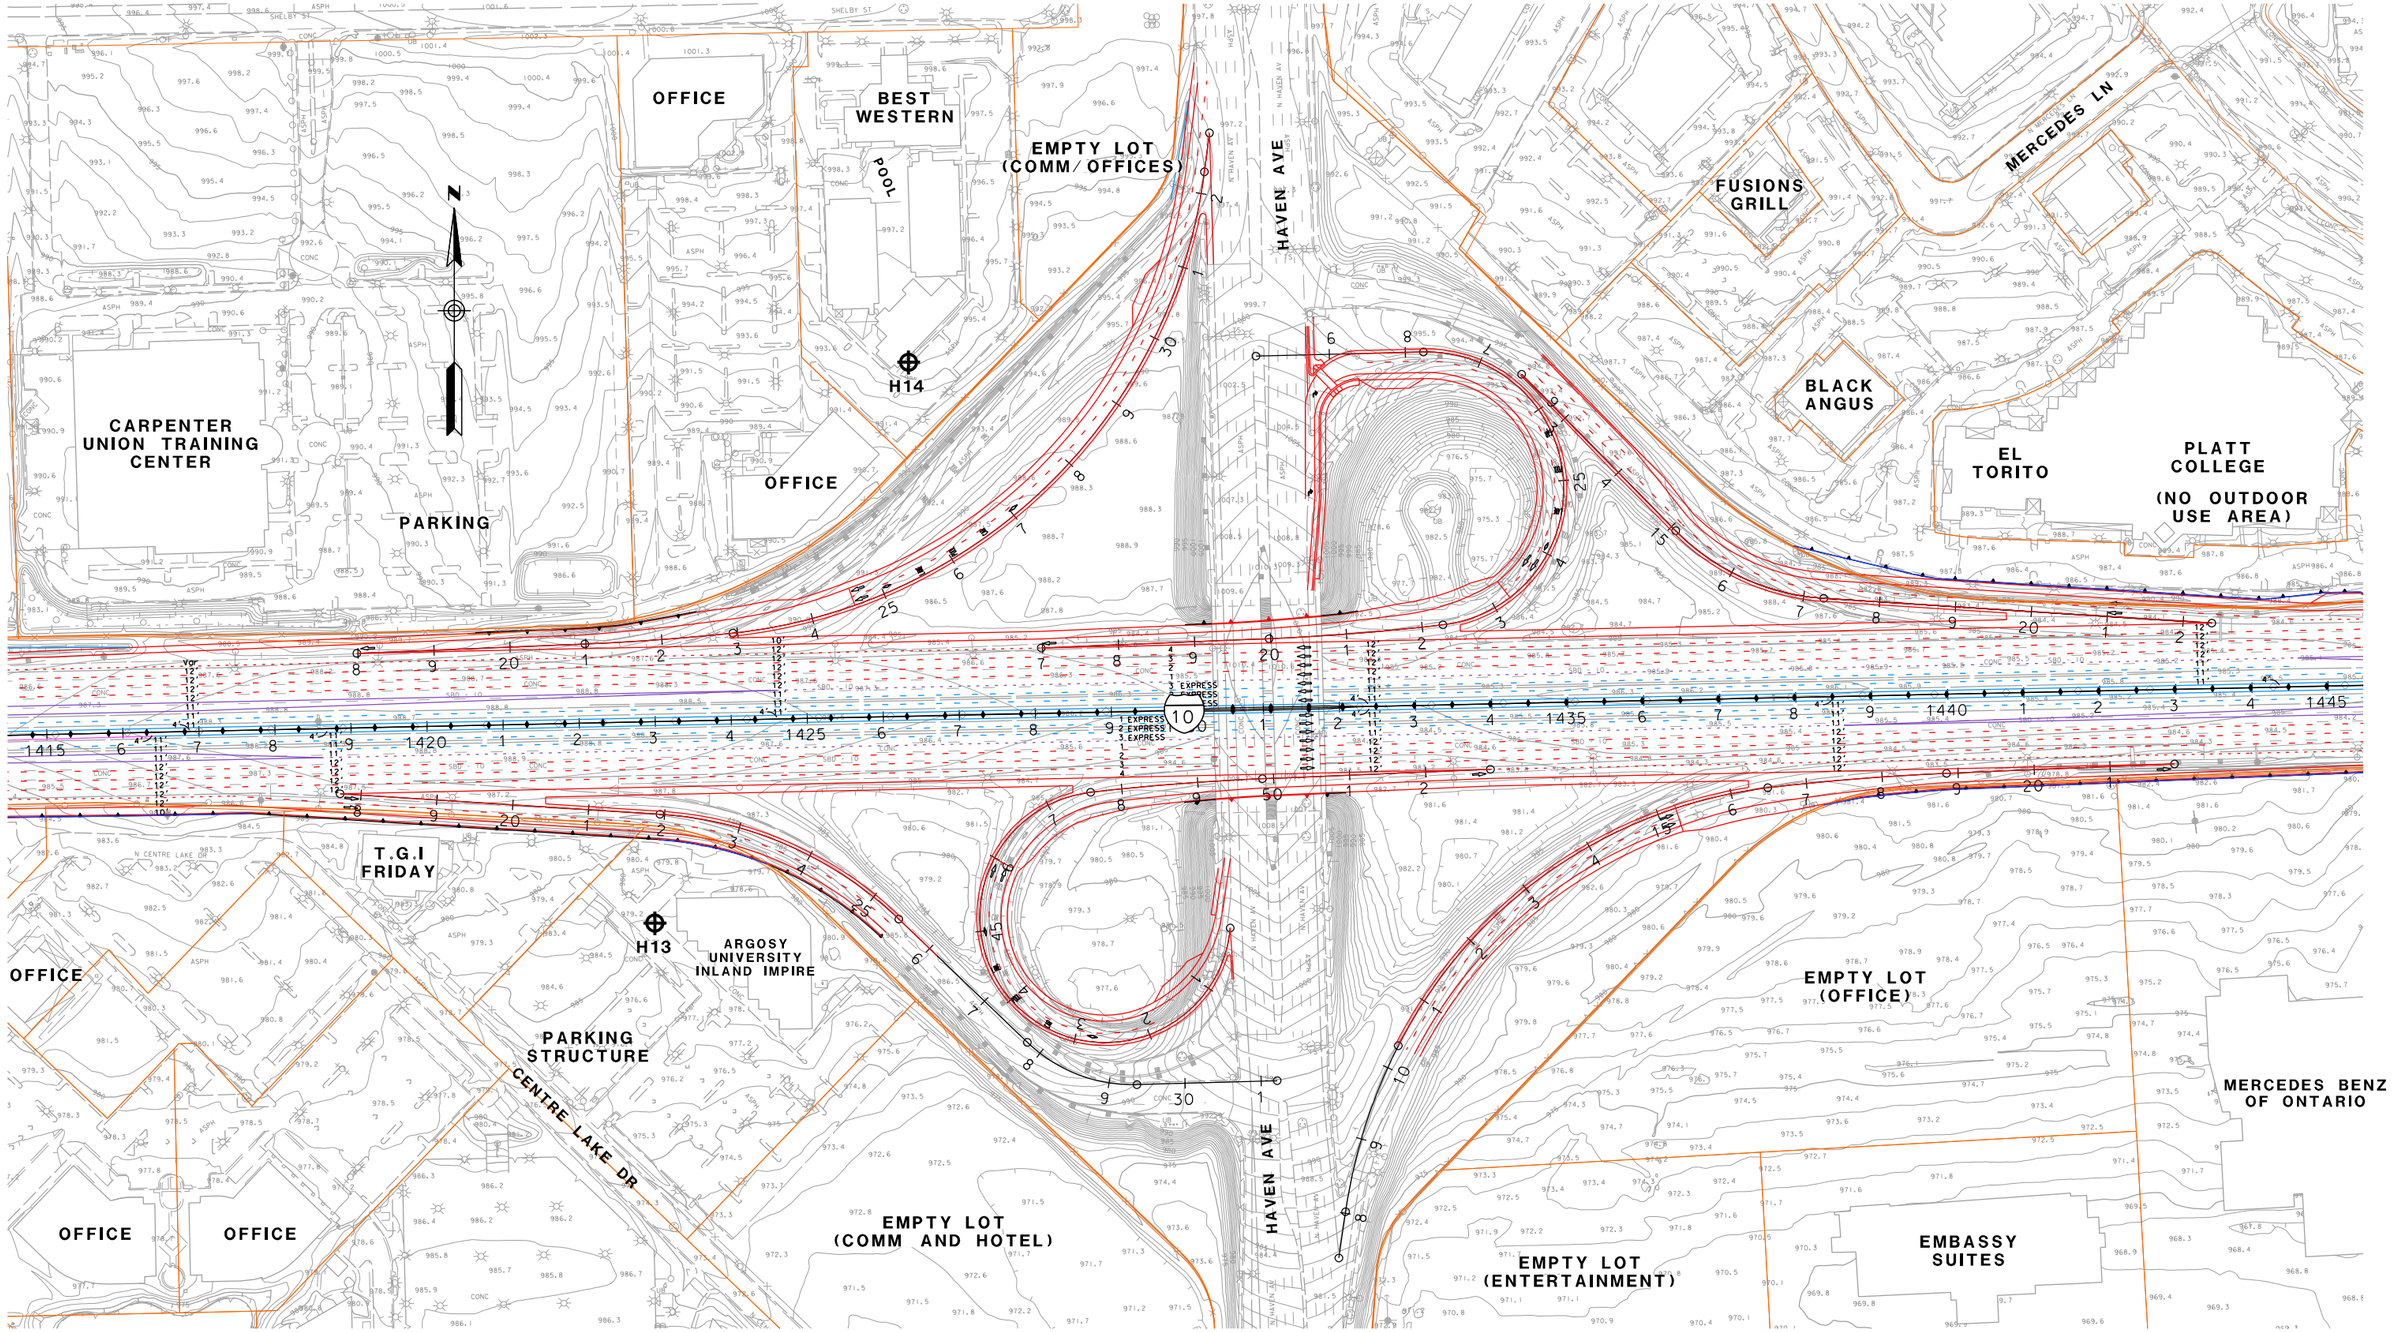

LEGEND

- RXX - RECEIVER SITE
- CAL - CALIBRATION SITE
- LT - LONG-TERM MEASUREMENT
- ST - SHORT-TERM MEASUREMENT

- SFR OR S - SINGLE FAMILY RESIDENCE
- MFR OR M - MULTI-FAMILY RESIDENCE
- COMM OR C - COMMERCIAL/NO OUTDOOR USE AREA
- b - BENEFITED RESIDENCE
- HXX - IN/OUTDOOR MEASUREMENT

- EXISTING PROPERTY WALL
- EXISTING SOUNDWALL
- PROPOSED SOUNDWALL
- REPLACEMENT IN KIND SOUNDWALL
- ANALYZED SOUNDWALL
- RETAINING WALL
- SAFETY BARRIER
- DRAINAGE RETAINING WALL

1in : 200ft

0 ft 100ft 200ft 300ft

I-10 CORRIDOR ALTERNATIVE 3
NOISE RECEIVER & BARRIER LOCATIONS

JUNE 10, 2015

FIGURE 120

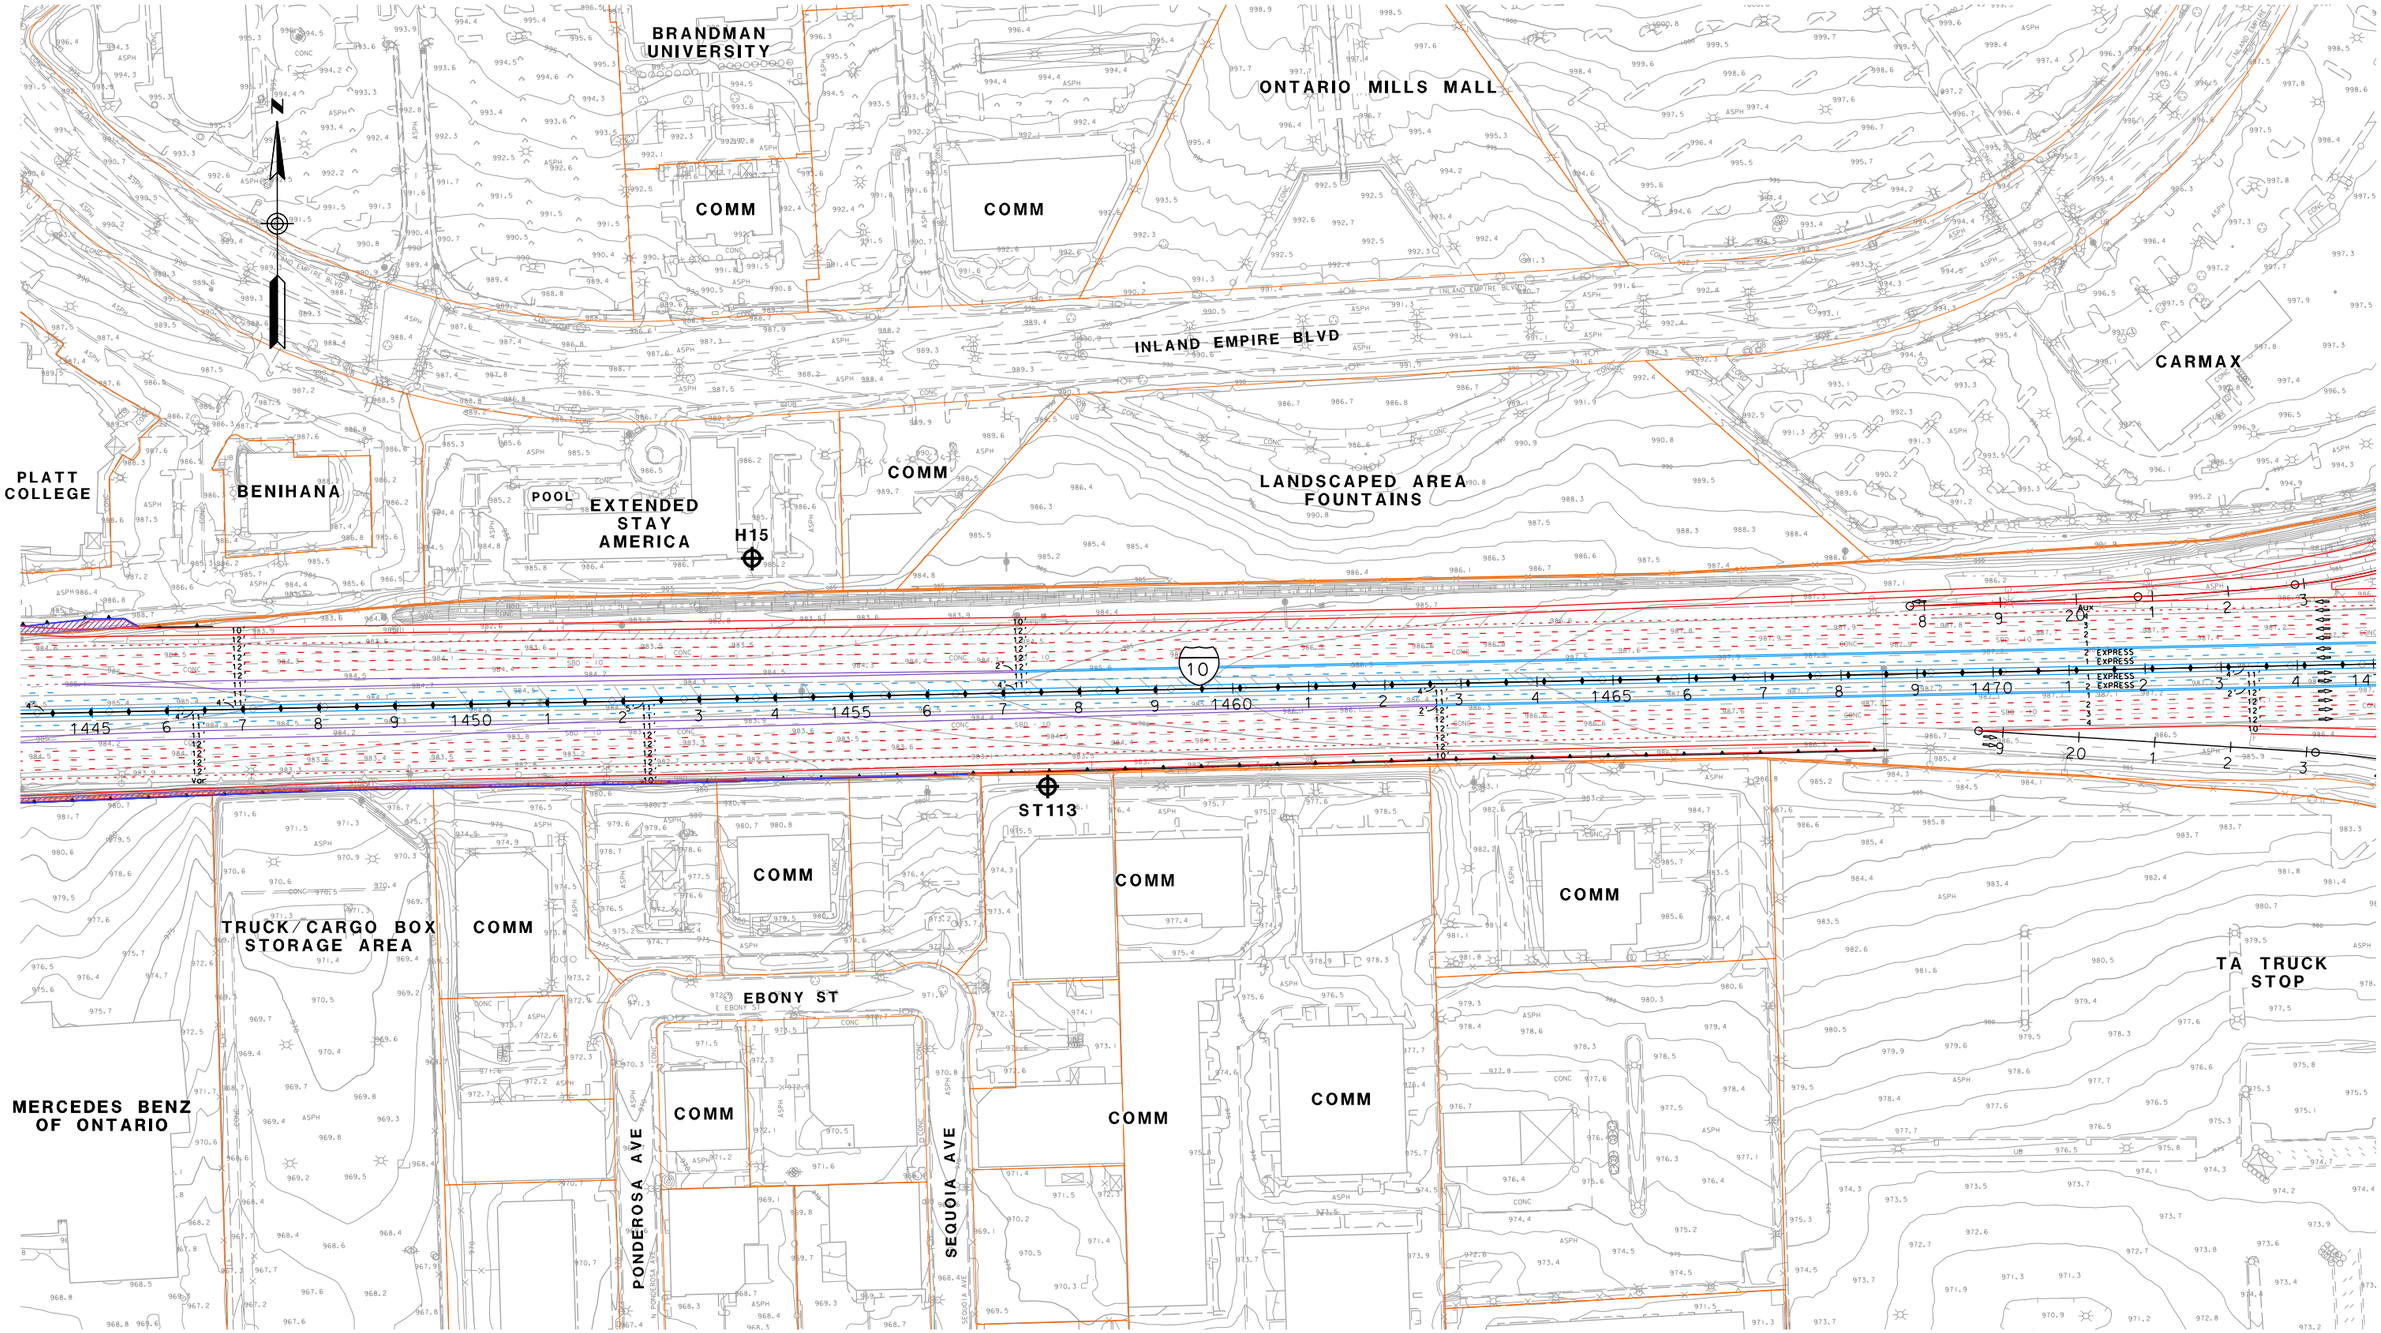

LEGEND

- RXX - RECEIVER SITE
- CAL - CALIBRATION SITE
- LT - LONG-TERM MEASUREMENT
- ST - SHORT-TERM MEASUREMENT

- SFR OR S - SINGLE FAMILY RESIDENCE
- MFR OR M - MULTI-FAMILY RESIDENCE
- COMM OR C - COMMERCIAL/NO OUTDOOR USE AREA
- b - BENEFITED RESIDENCE
- HXX - IN/OUTDOOR MEASUREMENT

- EXISTING PROPERTY WALL
- EXISTING SOUNDWALL
- PROPOSED SOUNDWALL
- REPLACEMENT IN KIND SOUNDWALL
- ANALYZED SOUNDWALL
- RETAINING WALL
- SAFETY BARRIER
- DRAINAGE RETAINING WALL

1in : 200ft

0 ft 100ft 200ft 300ft

I-10 CORRIDOR ALTERNATIVE 3
NOISE RECEIVER & BARRIER LOCATIONS

JUNE 10, 2015

FIGURE 121

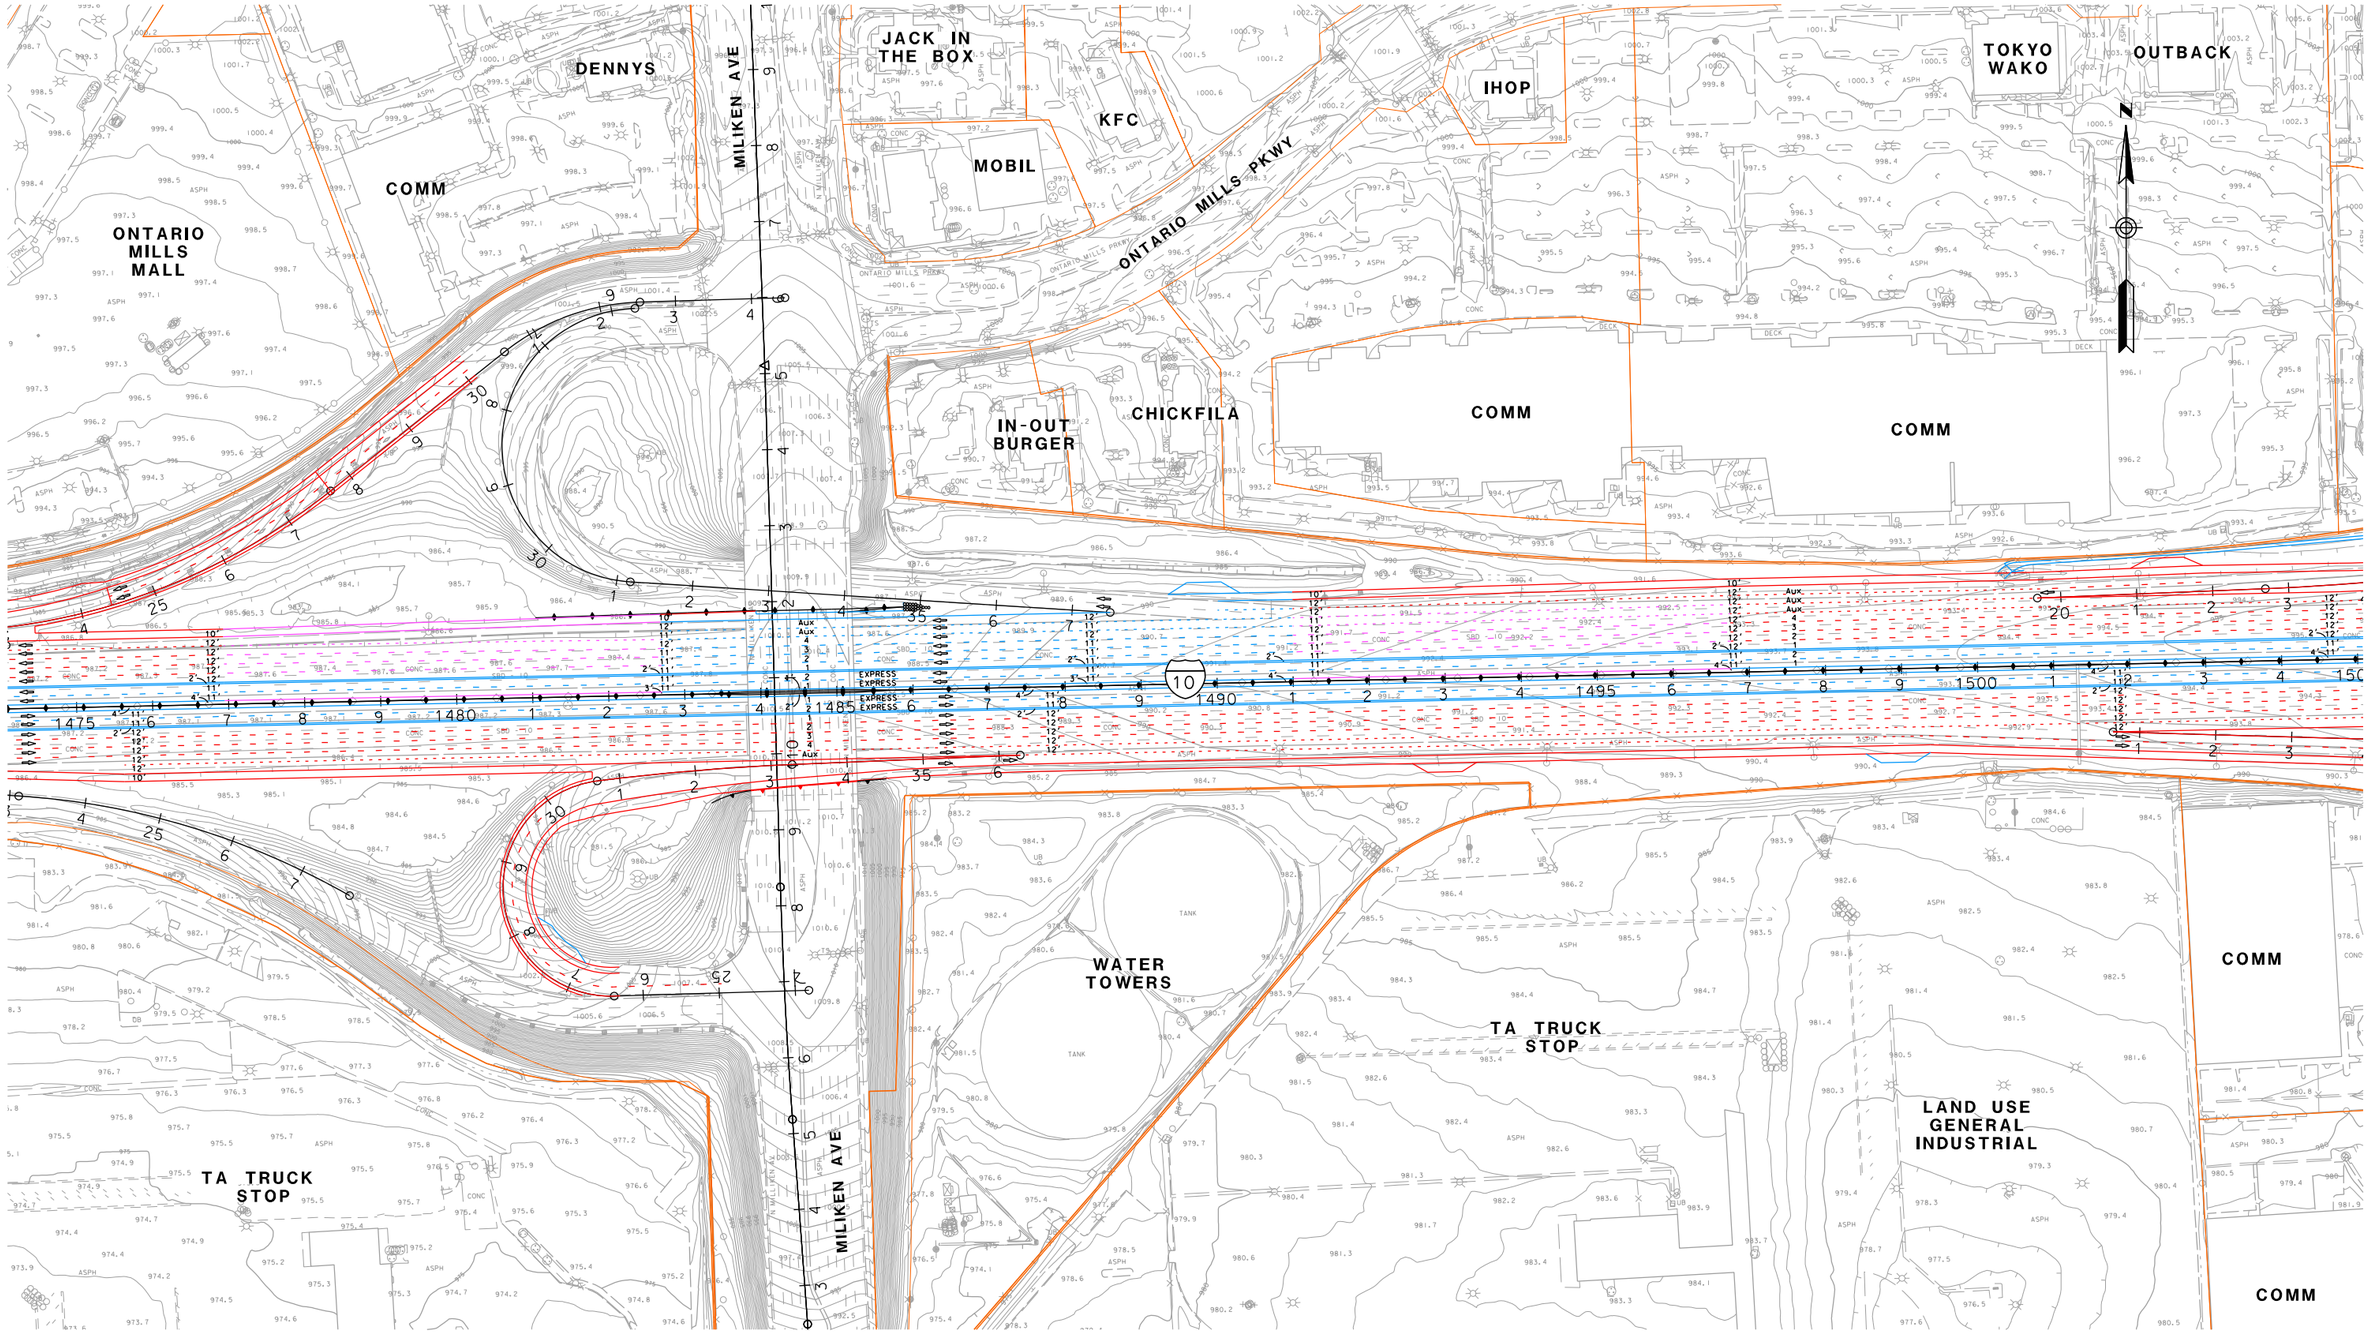

LEGEND

- RXX - RECEIVER SITE
- CAL - CALIBRATION SITE
- LT - LONG-TERM MEASUREMENT
- ST - SHORT-TERM MEASUREMENT

- SFR OR S - SINGLE FAMILY RESIDENCE
- MFR OR M - MULTI-FAMILY RESIDENCE
- COMM OR C - COMMERCIAL/NO OUTDOOR USE AREA
- b - BENEFITED RESIDENCE
- HXX - IN/OUTDOOR MEASUREMENT

- EXISTING PROPERTY WALL
- EXISTING SOUNDWALL
- PROPOSED SOUNDWALL
- REPLACEMENT IN KIND SOUNDWALL
- ANALYZED SOUNDWALL
- RETAINING WALL
- SAFETY BARRIER
- DRAINAGE RETAINING WALL

1in : 200ft

0 ft 100ft 200ft 300ft

I-10 CORRIDOR ALTERNATIVE 3
NOISE RECEIVER & BARRIER LOCATIONS

JUNE 10, 2015

FIGURE 122

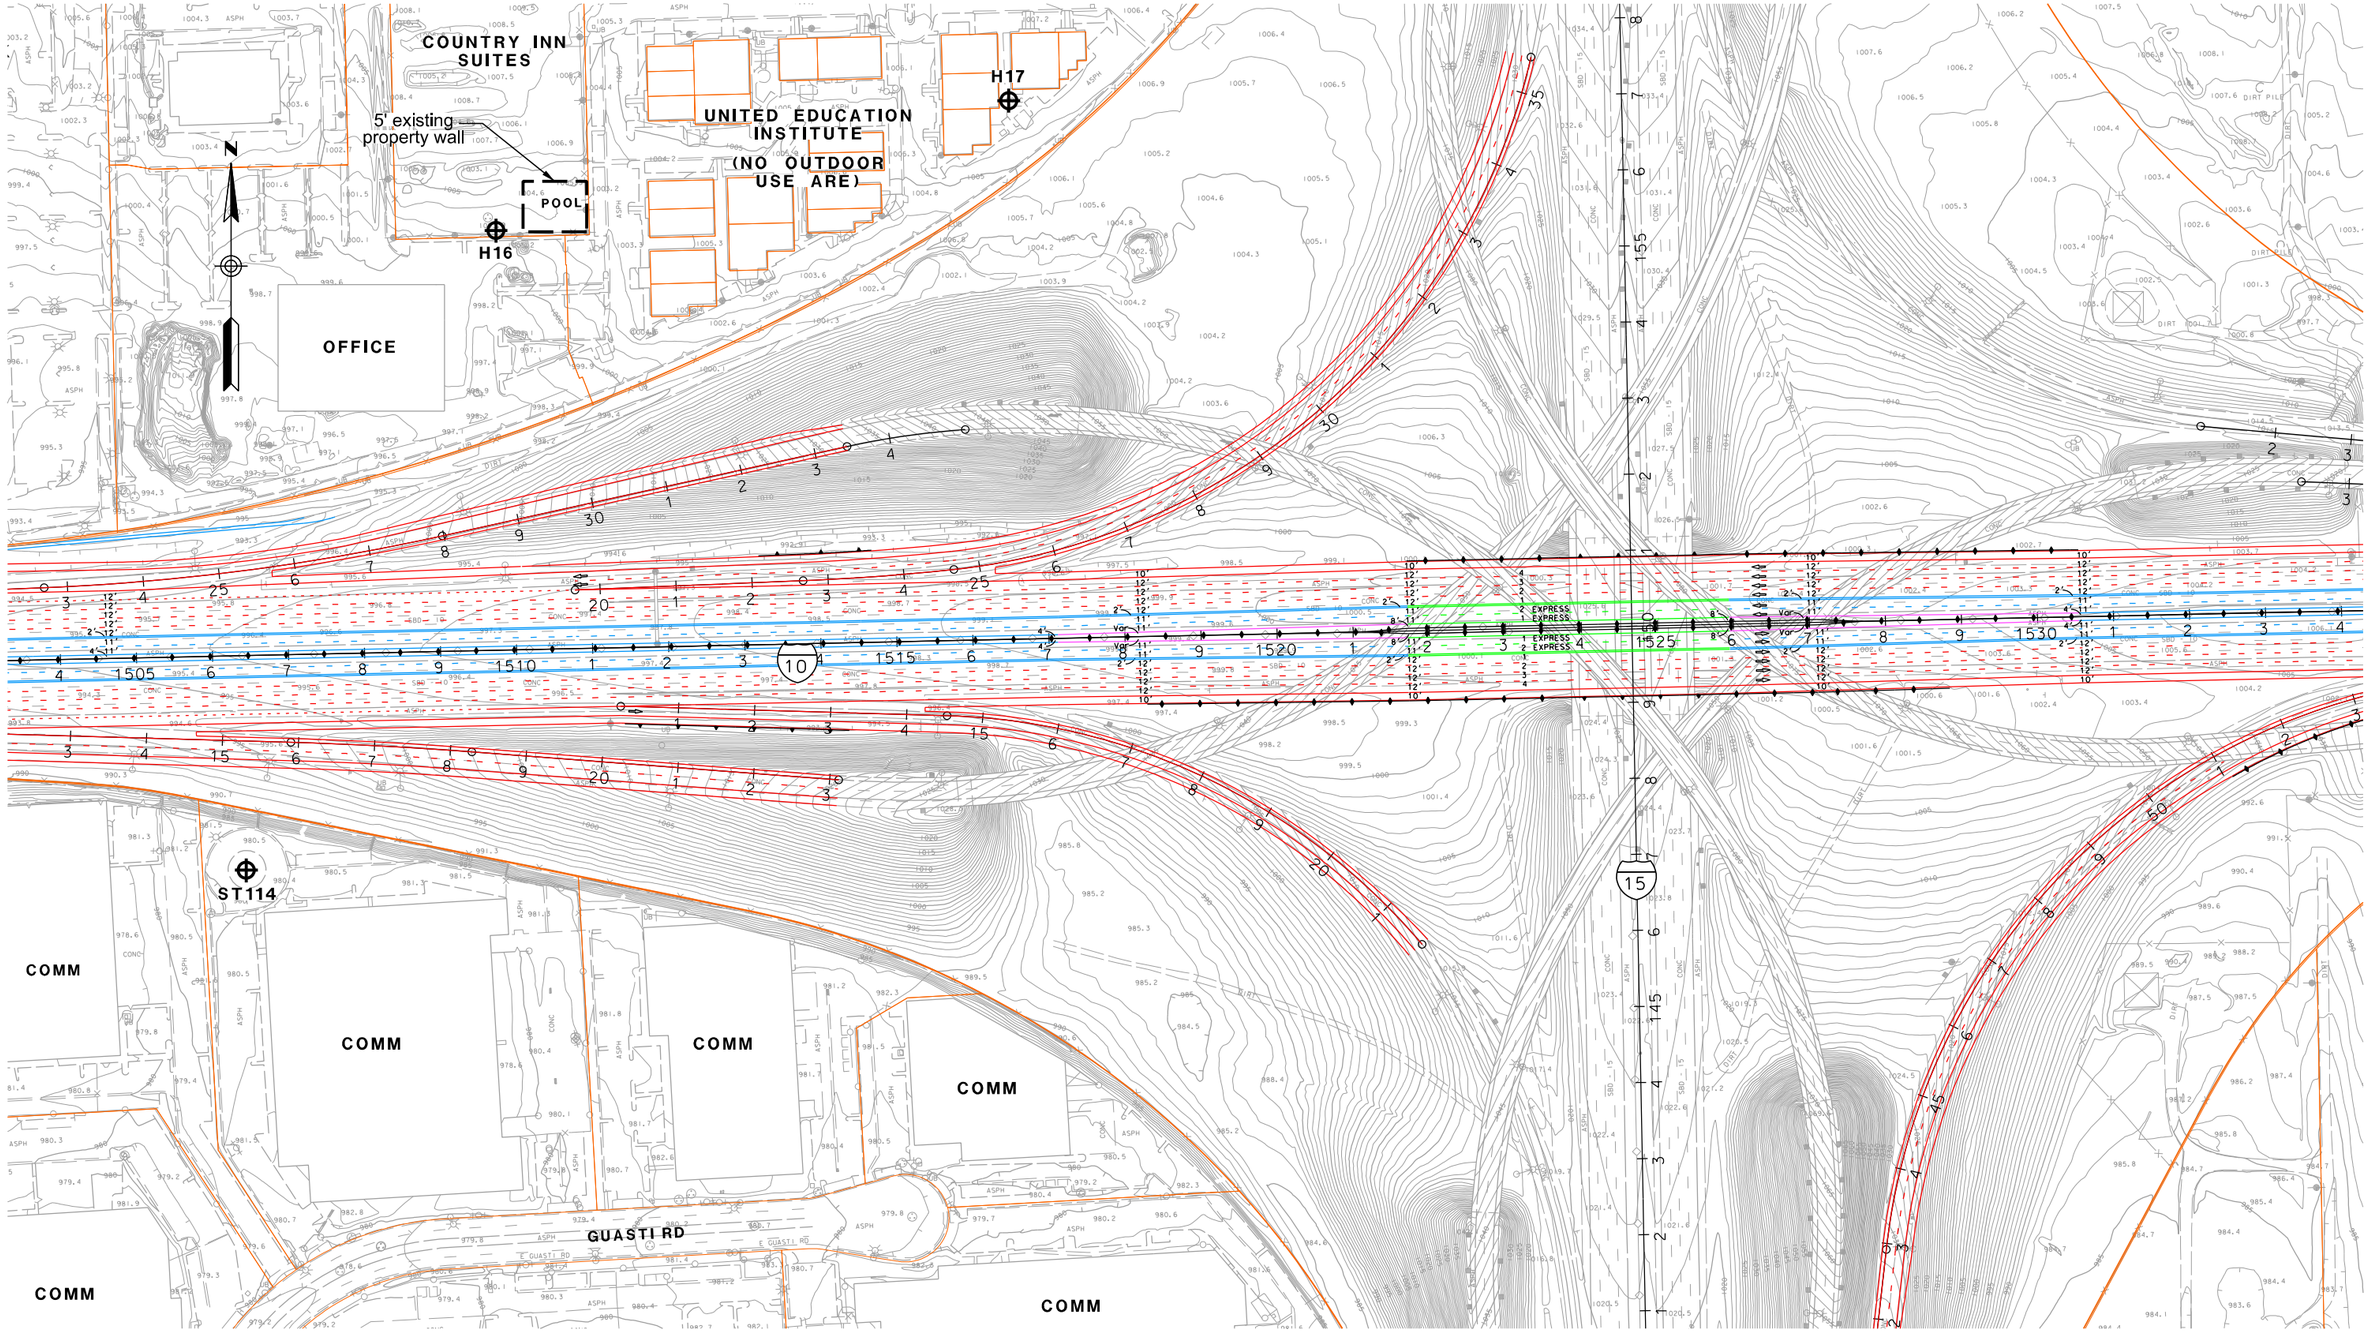

LEGEND

- RXX - RECEIVER SITE
- CAL - CALIBRATION SITE
- LT - LONG-TERM MEASUREMENT
- ST - SHORT-TERM MEASUREMENT

- SFR OR S - SINGLE FAMILY RESIDENCE
- MFR OR M - MULTI-FAMILY RESIDENCE
- COMM OR C - COMMERCIAL/NO OUTDOOR USE AREA
- b - BENEFITED RESIDENCE
- HXX - IN/OUTDOOR MEASUREMENT

- EXISTING PROPERTY WALL
- EXISTING SOUNDWALL
- PROPOSED SOUNDWALL
- REPLACEMENT IN KIND SOUNDWALL
- ANALYZED SOUNDWALL
- RETAINING WALL
- SAFETY BARRIER
- DRAINAGE RETAINING WALL

1in : 200ft

0 ft 100ft 200ft 300ft

I-10 CORRIDOR ALTERNATIVE 3
NOISE RECEIVER & BARRIER LOCATIONS

JUNE 10, 2015

FIGURE 123

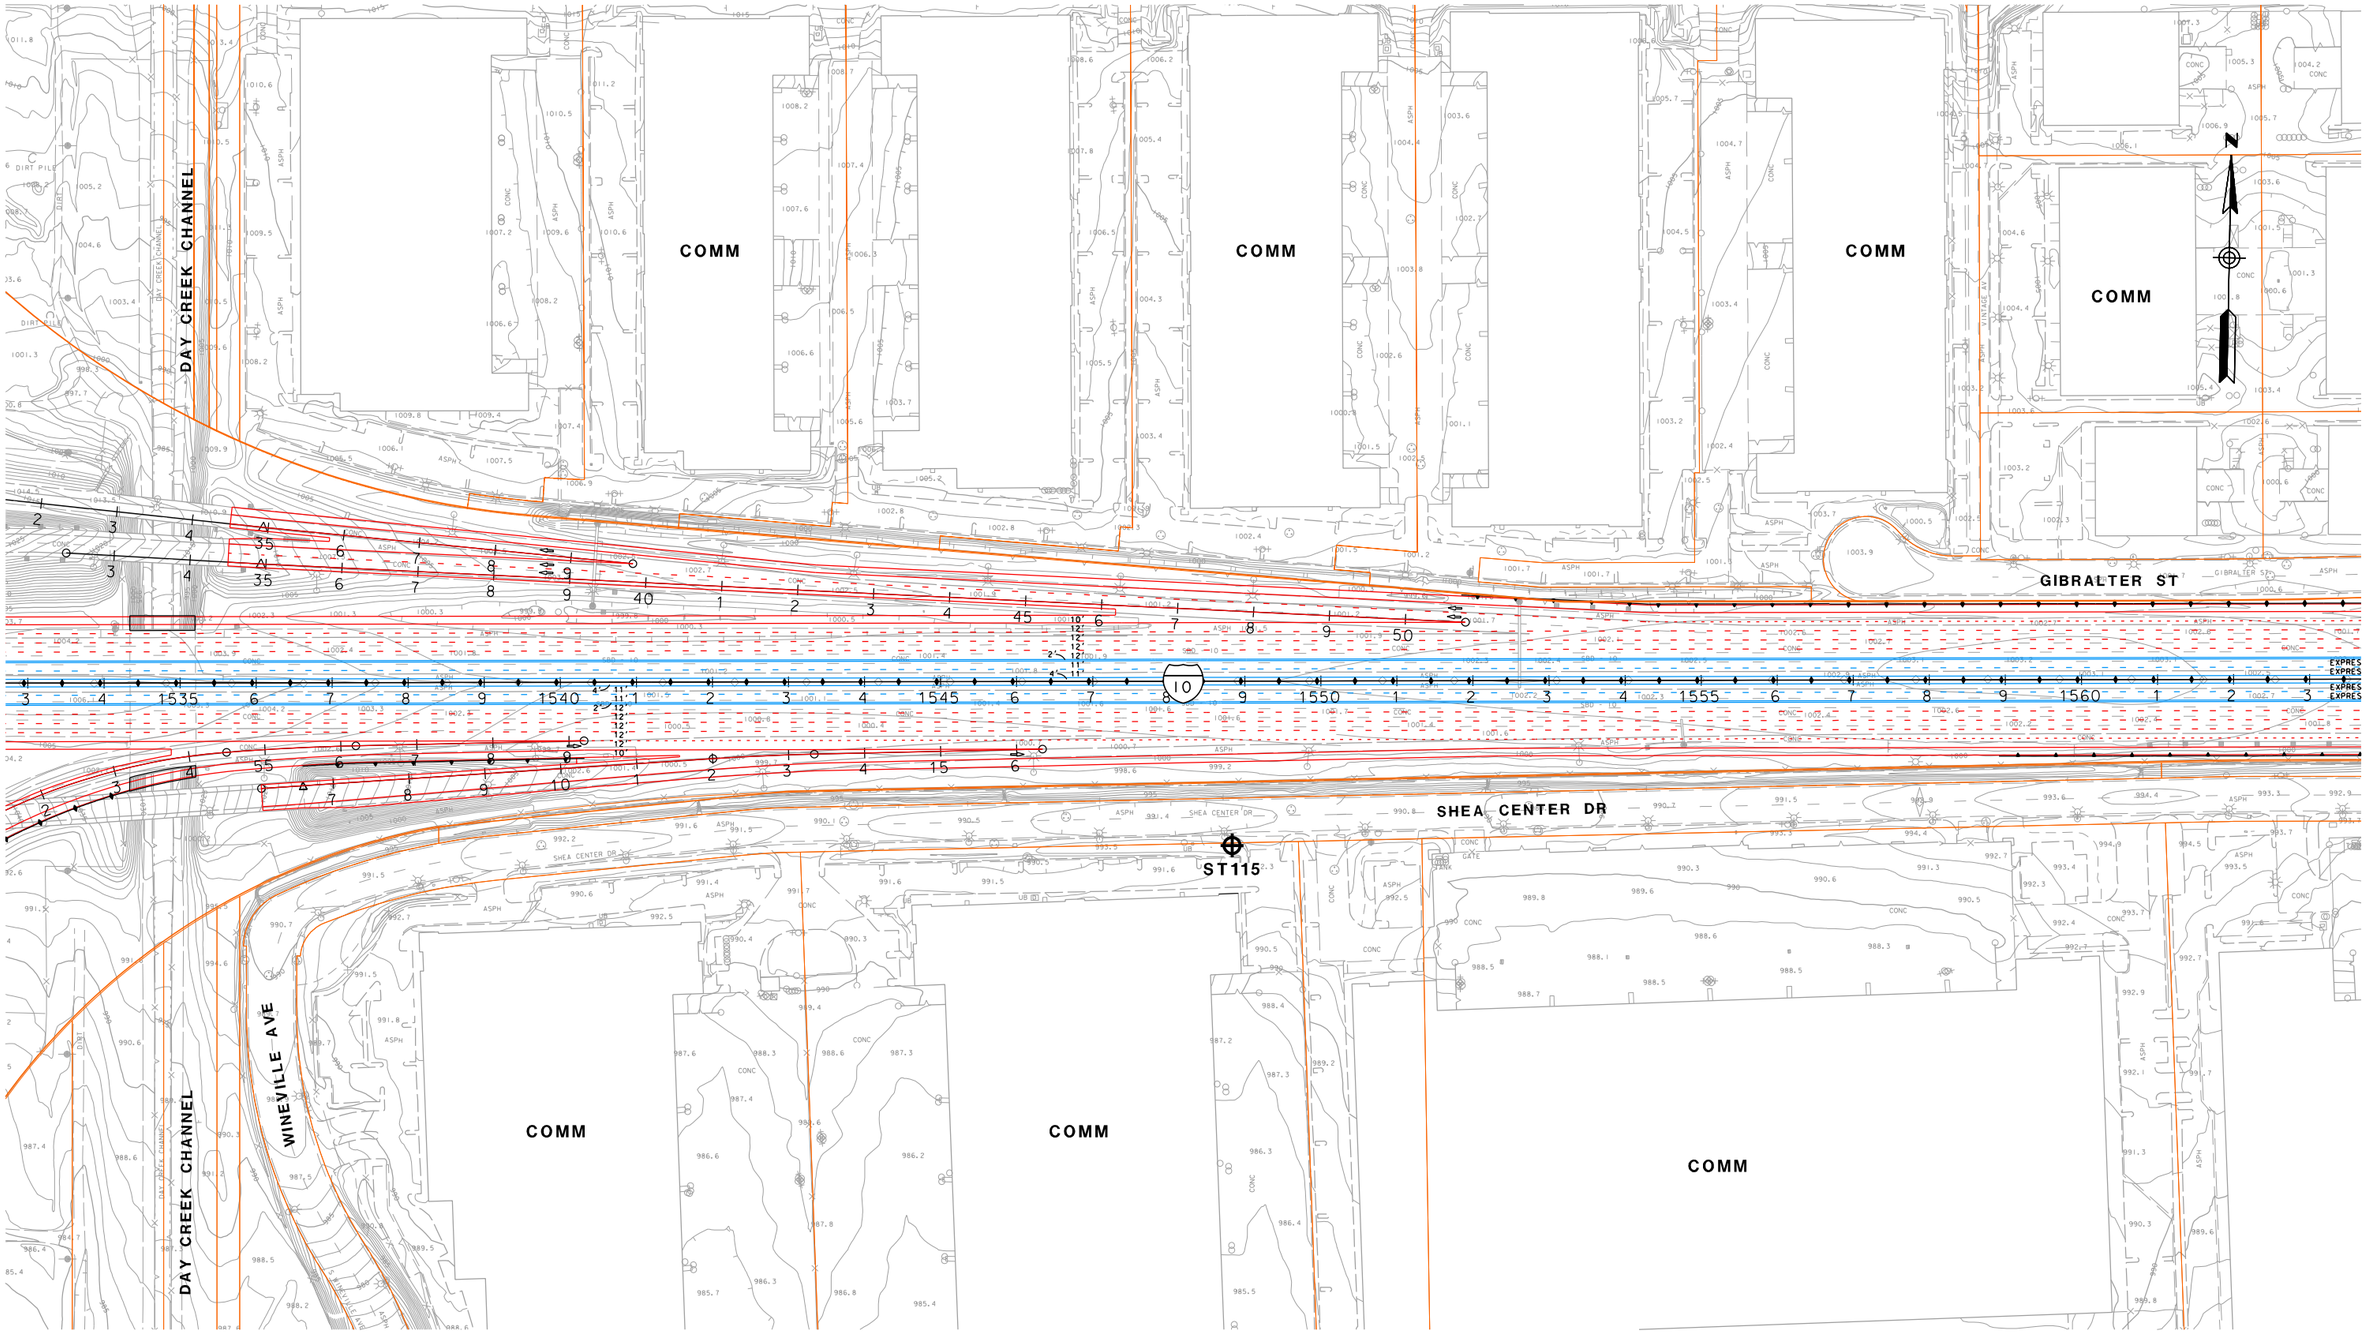

LEGEND

- RXX - RECEIVER SITE
- CAL - CALIBRATION SITE
- LT - LONG-TERM MEASUREMENT
- ST - SHORT-TERM MEASUREMENT

- SFR OR S - SINGLE FAMILY RESIDENCE
- MFR OR M - MULTI-FAMILY RESIDENCE
- COMM OR C - COMMERCIAL/NO OUTDOOR USE AREA
- b - BENEFITED RESIDENCE
- HXX - IN/OUTDOOR MEASUREMENT

- EXISTING PROPERTY WALL
- EXISTING SOUNDWALL
- PROPOSED SOUNDWALL
- REPLACEMENT IN KIND SOUNDWALL
- ANALYZED SOUNDWALL
- RETAINING WALL
- SAFETY BARRIER
- DRAINAGE RETAINING WALL

1in : 200ft

0 ft 100ft 200ft 300ft

I-10 CORRIDOR ALTERNATIVE 3
NOISE RECEIVER & BARRIER LOCATIONS

JUNE 10, 2015

FIGURE 124

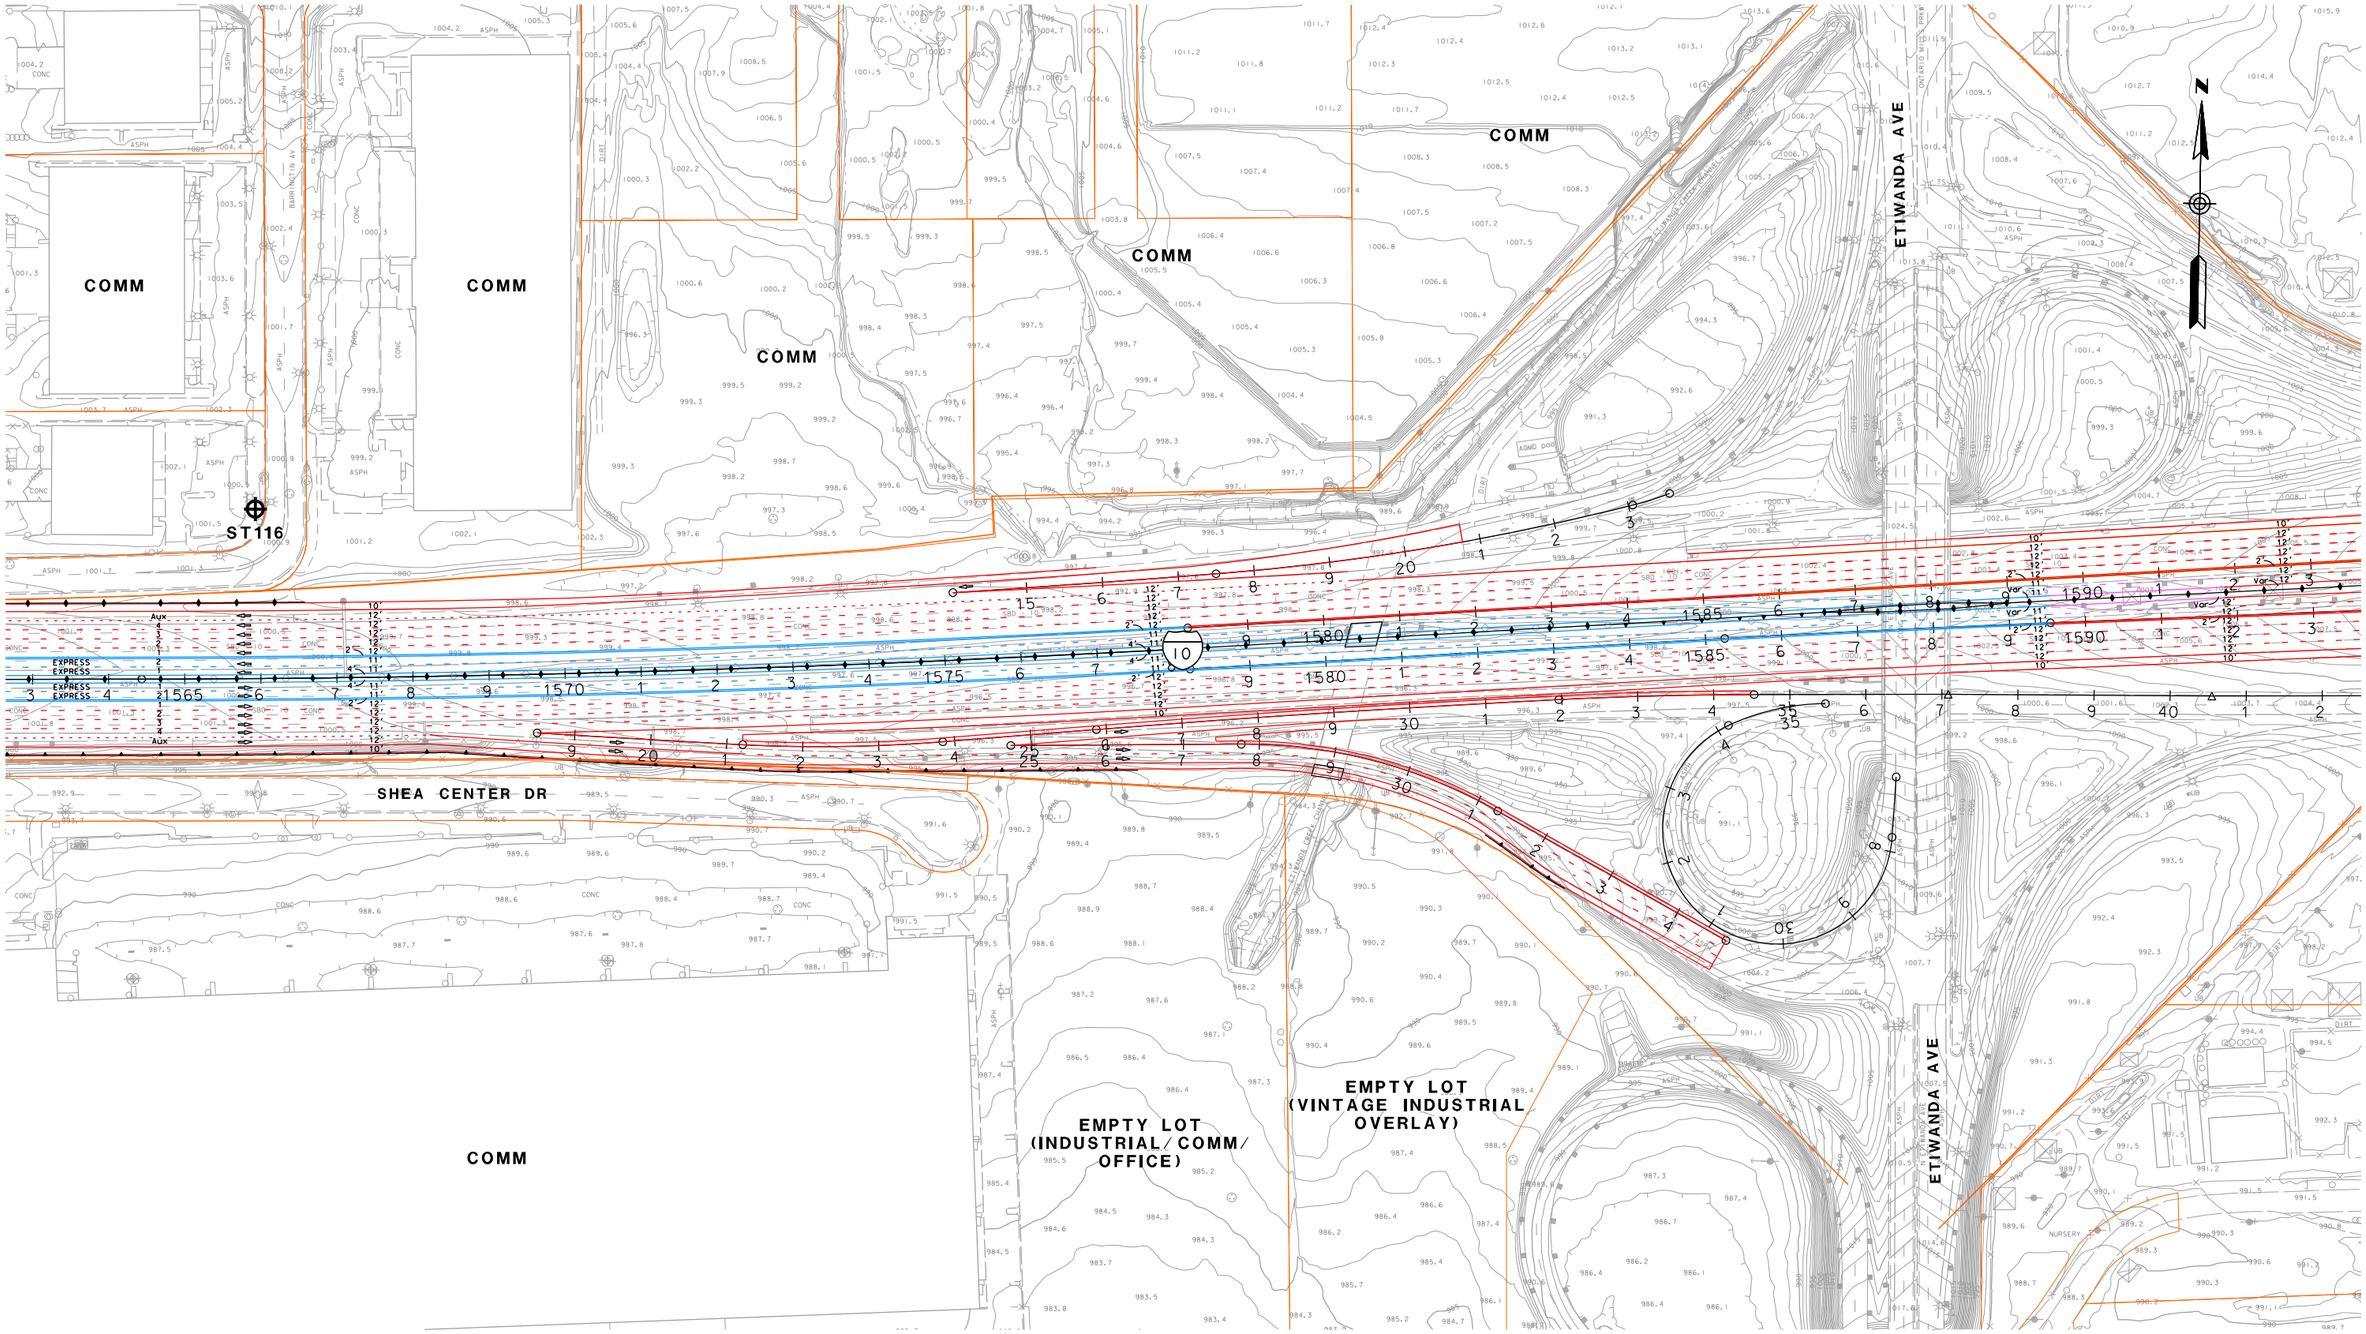

LEGEND

- RXX - RECEIVER SITE
- CAL - CALIBRATION SITE
- LT - LONG-TERM MEASUREMENT
- ST - SHORT-TERM MEASUREMENT

- SFR OR S - SINGLE FAMILY RESIDENCE
- MFR OR M - MULTI-FAMILY RESIDENCE
- COMM OR C - COMMERCIAL/NO OUTDOOR USE AREA
- b - BENEFITED RESIDENCE
- HXX - IN/OUTDOOR MEASUREMENT

- EXISTING PROPERTY WALL
- EXISTING SOUNDWALL
- PROPOSED SOUNDWALL
- REPLACEMENT IN KIND SOUNDWALL
- ANALYZED SOUNDWALL
- RETAINING WALL
- SAFETY BARRIER
- DRAINAGE RETAINING WALL

1in : 200ft

0 ft 100ft 200ft 300ft

I-10 CORRIDOR ALTERNATIVE 3
NOISE RECEIVER & BARRIER LOCATIONS

JUNE 10, 2015

FIGURE 125

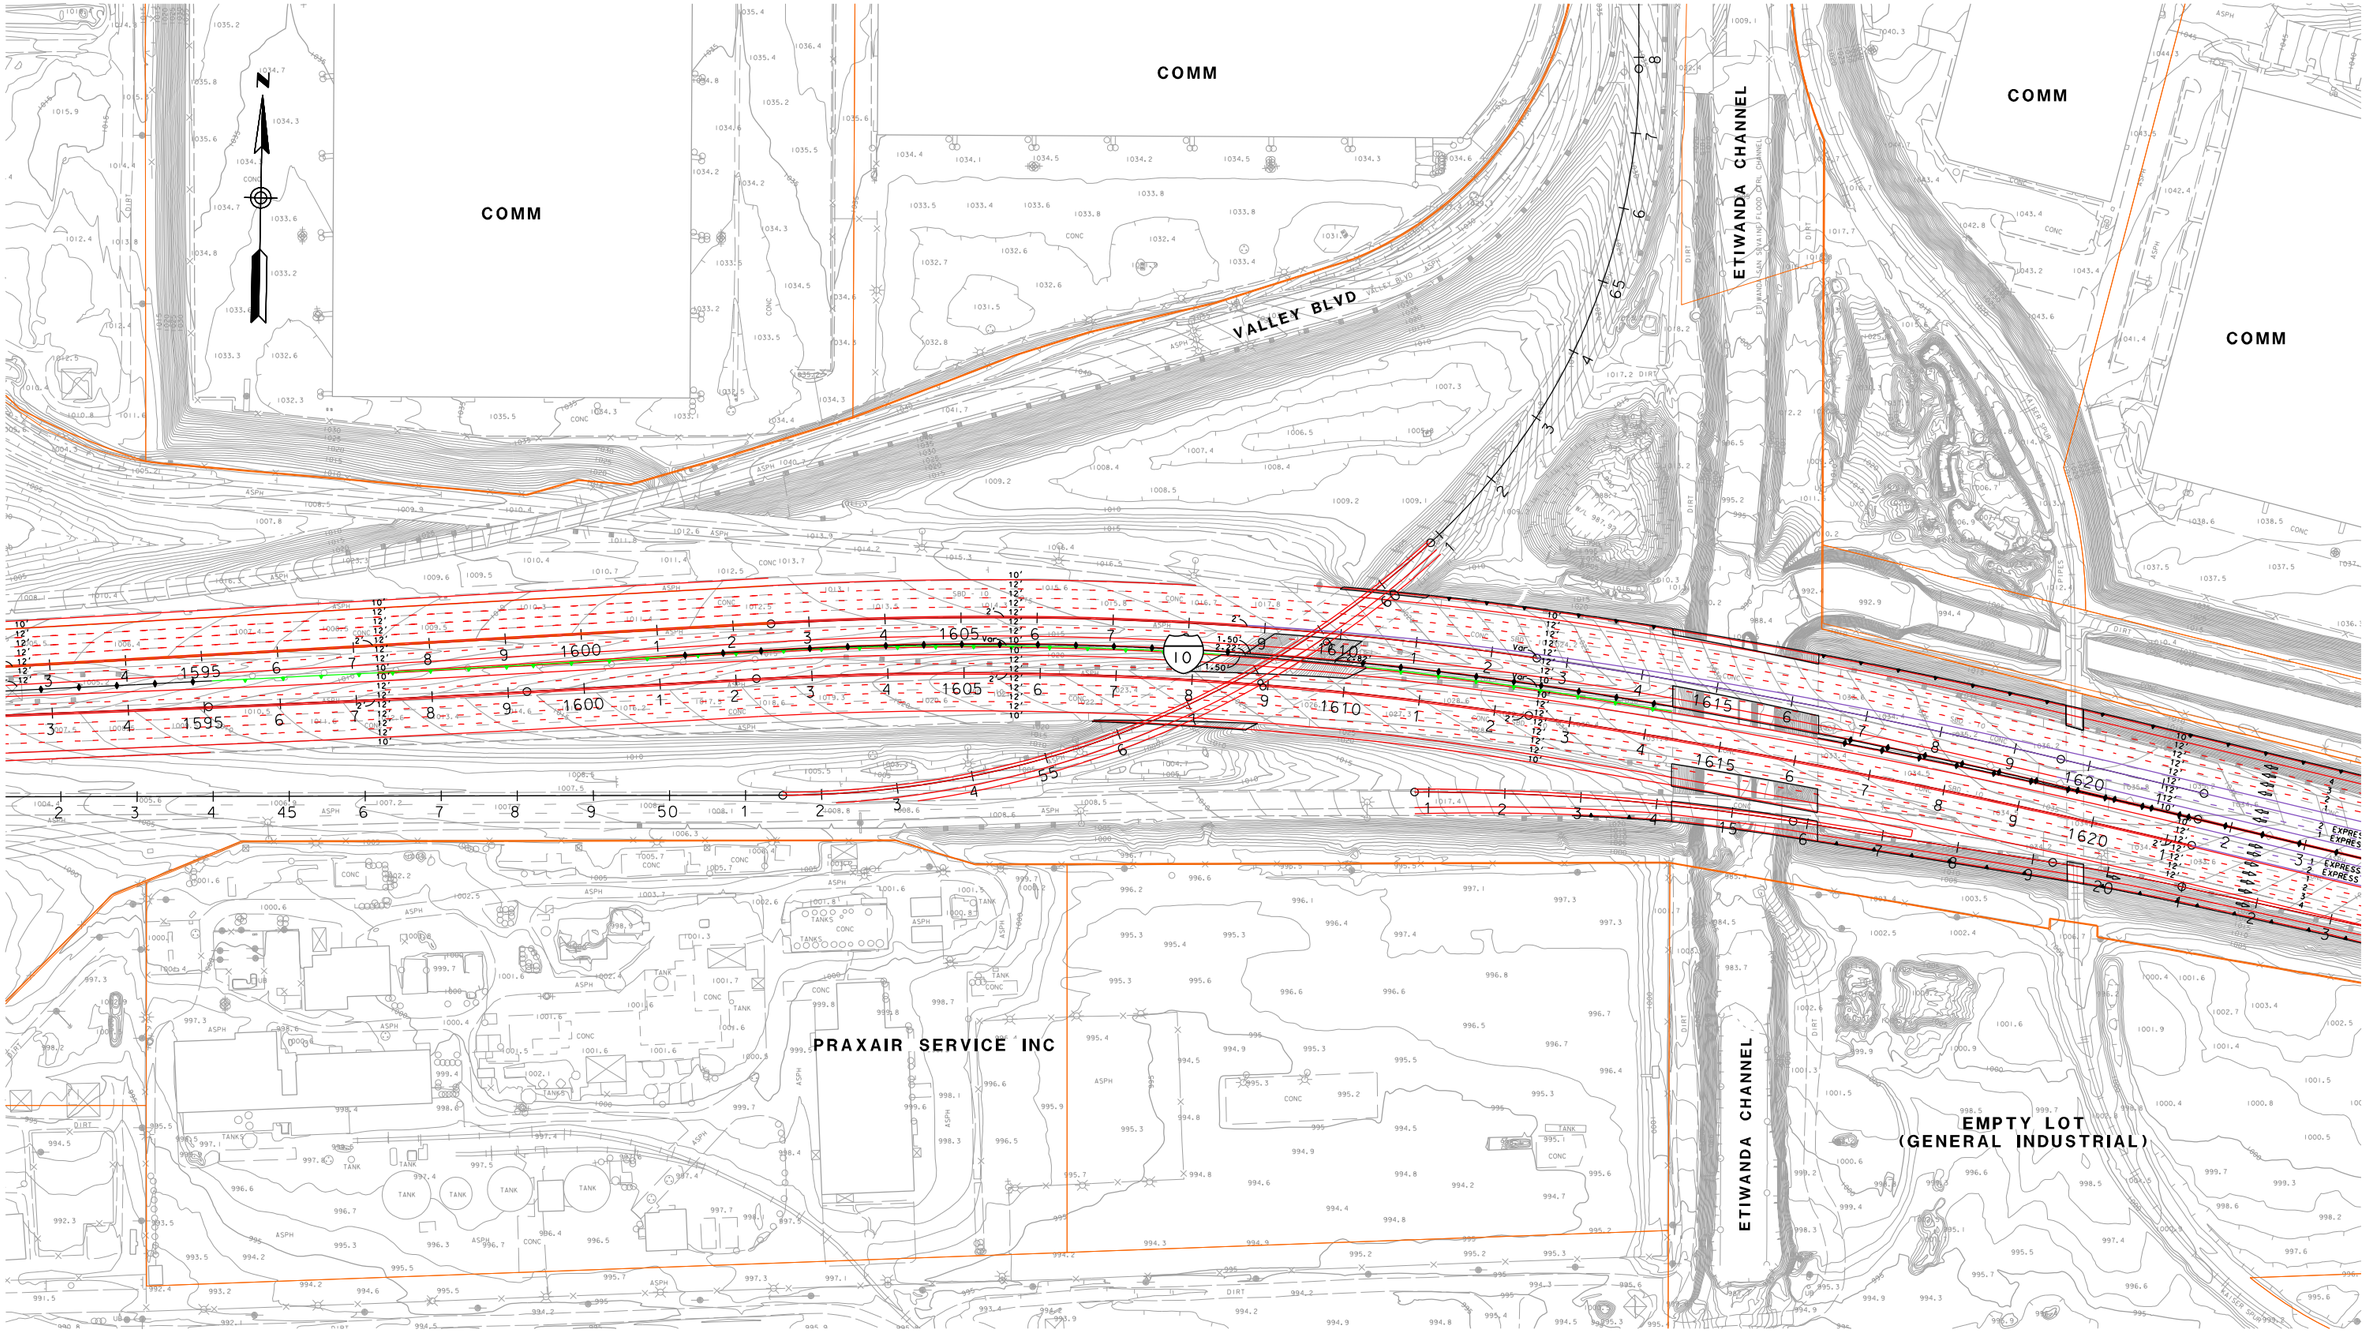

LEGEND

- RXX - RECEIVER SITE
- CAL - CALIBRATION SITE
- LT - LONG-TERM MEASUREMENT
- ST - SHORT-TERM MEASUREMENT

- SFR OR S - SINGLE FAMILY RESIDENCE
- MFR OR M - MULTI-FAMILY RESIDENCE
- COMM OR C - COMMERCIAL/NO OUTDOOR USE AREA
- b - BENEFITED RESIDENCE
- HXX - IN/OUTDOOR MEASUREMENT

- EXISTING PROPERTY WALL
- EXISTING SOUNDWALL
- PROPOSED SOUNDWALL
- REPLACEMENT IN KIND SOUNDWALL
- ANALYZED SOUNDWALL
- RETAINING WALL
- SAFETY BARRIER
- DRAINAGE RETAINING WALL

1in : 200ft

0 ft 100ft 200ft 300ft

I-10 CORRIDOR ALTERNATIVE 3
NOISE RECEIVER & BARRIER LOCATIONS

JUNE 10, 2015

FIGURE 126

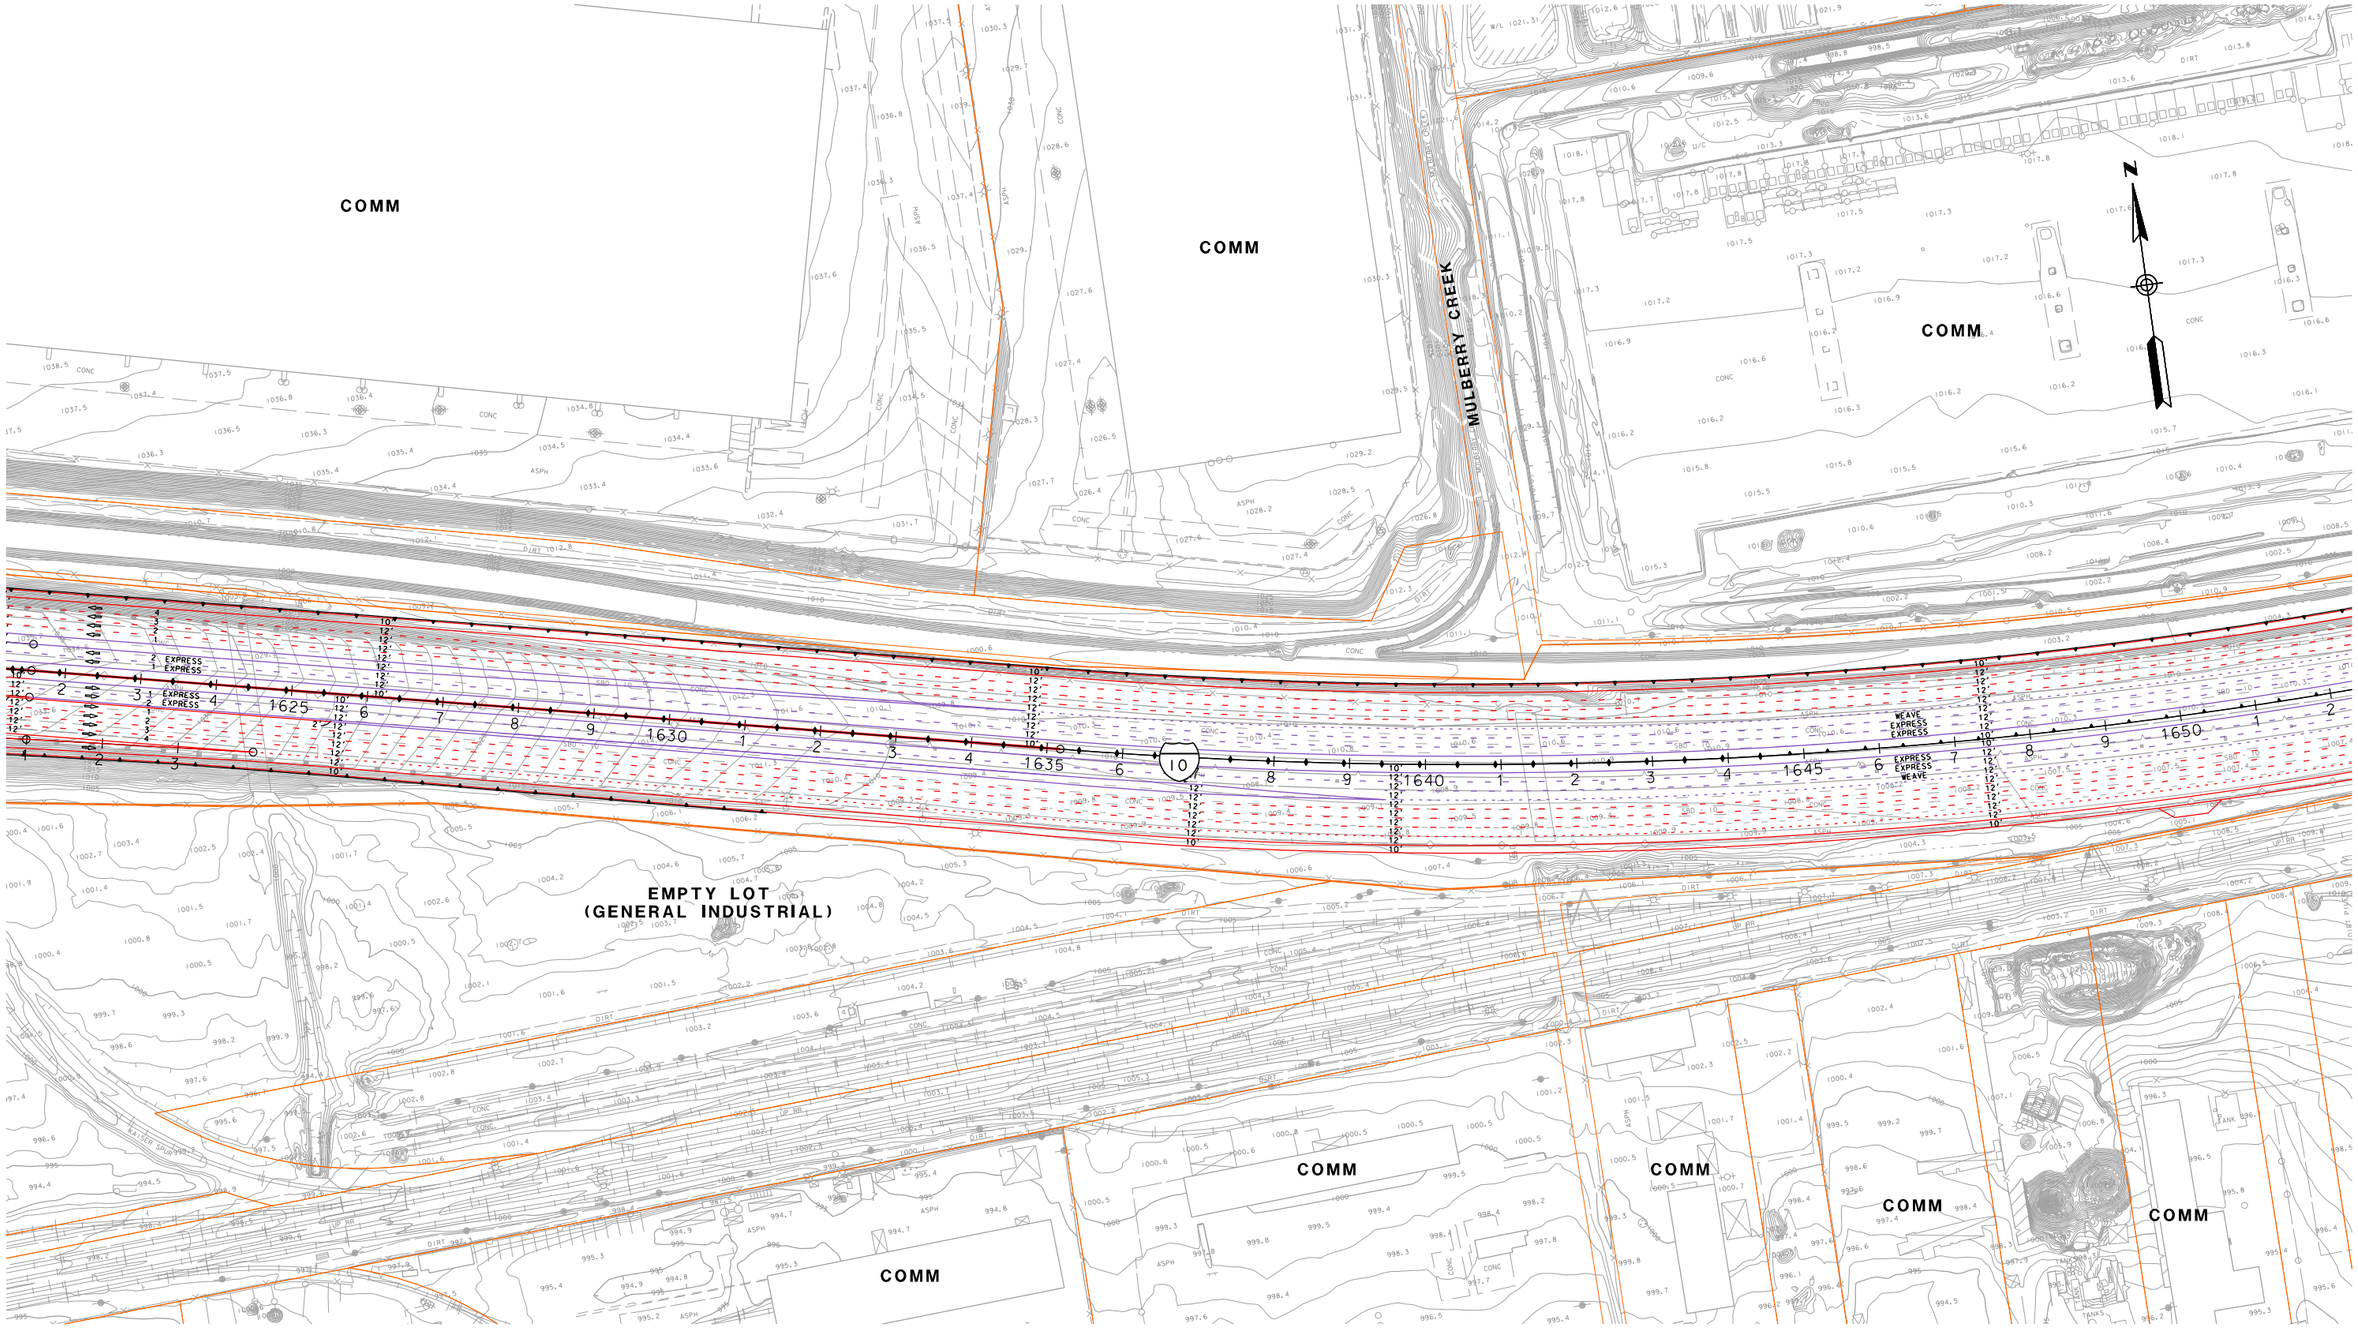

LEGEND

- RXX - RECEIVER SITE
- CAL - CALIBRATION SITE
- LT - LONG-TERM MEASUREMENT
- ST - SHORT-TERM MEASUREMENT

- SFR OR S - SINGLE FAMILY RESIDENCE
- MFR OR M - MULTI-FAMILY RESIDENCE
- COMM OR C - COMMERCIAL/NO OUTDOOR USE AREA
- b - BENEFITED RESIDENCE
- HXX - IN/OUTDOOR MEASUREMENT

- EXISTING PROPERTY WALL
- EXISTING SOUNDWALL
- PROPOSED SOUNDWALL
- REPLACEMENT IN KIND SOUNDWALL
- ANALYZED SOUNDWALL
- RETAINING WALL
- SAFETY BARRIER
- DRAINAGE RETAINING WALL

1in : 200ft

0 ft 100ft 200ft 300ft

I-10 CORRIDOR ALTERNATIVE 3
NOISE RECEIVER & BARRIER LOCATIONS

JUNE 10, 2015

FIGURE 127

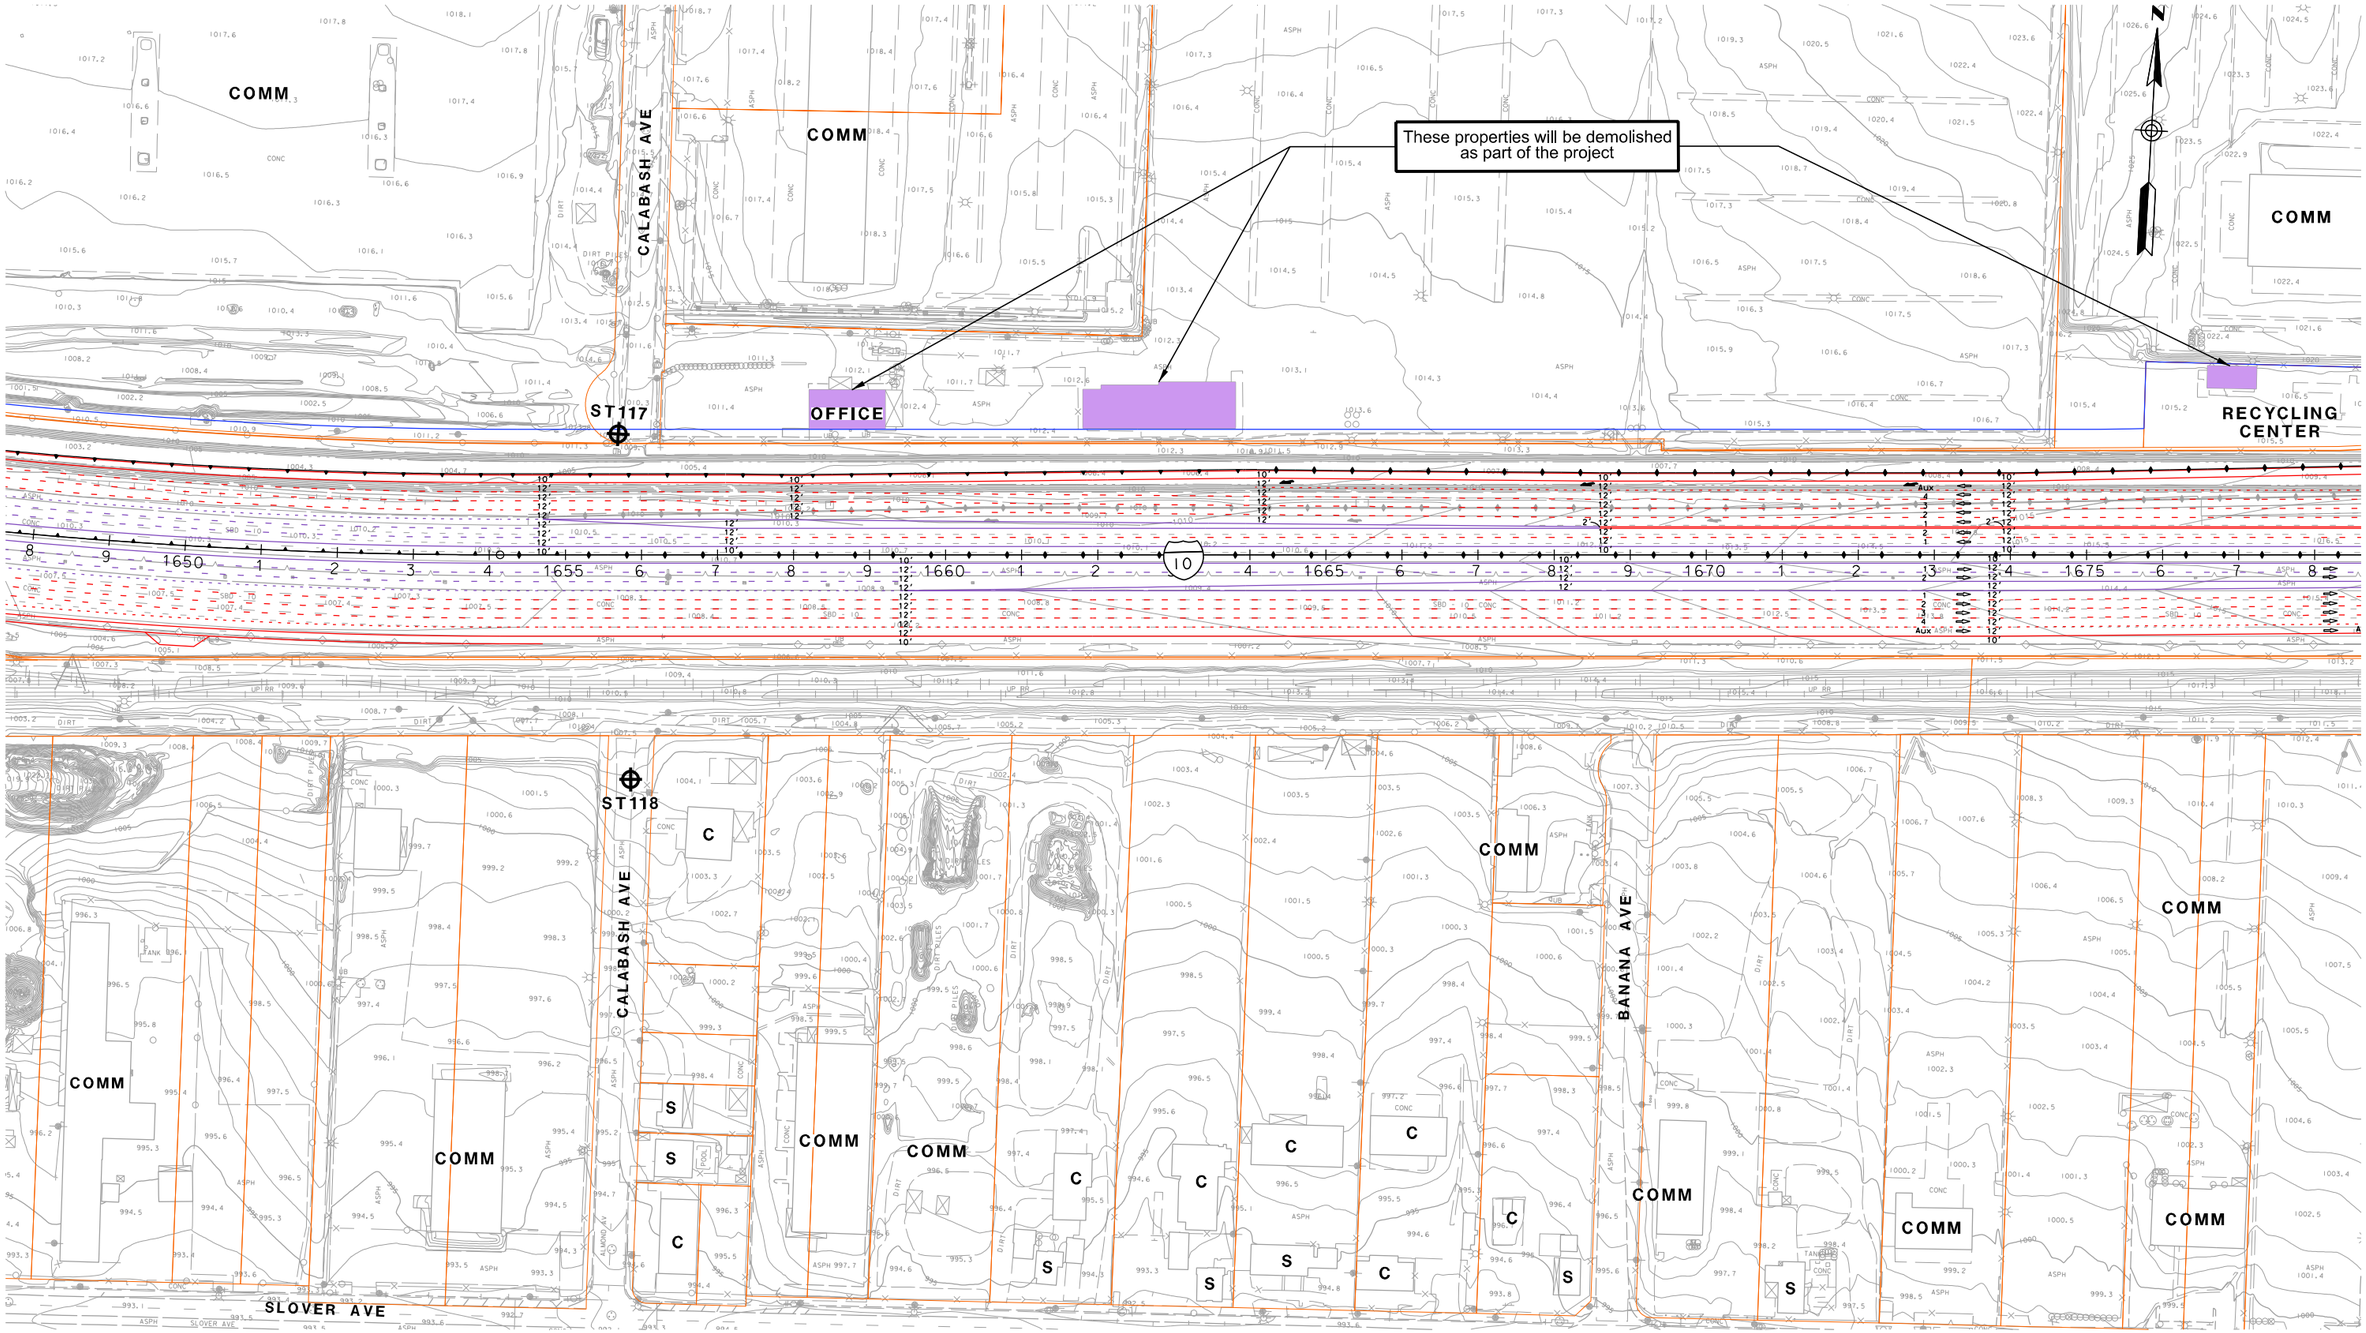

LEGEND

- RXX - RECEIVER SITE
- CAL - CALIBRATION SITE
- LT - LONG-TERM MEASUREMENT
- ST - SHORT-TERM MEASUREMENT

- SFR OR S - SINGLE FAMILY RESIDENCE
- MFR OR M - MULTI-FAMILY RESIDENCE
- COMM OR C - COMMERCIAL/NO OUTDOOR USE AREA
- b - BENEFITED RESIDENCE
- HXX - IN/OUTDOOR MEASUREMENT

- EXISTING PROPERTY WALL
- EXISTING SOUNDWALL
- PROPOSED SOUNDWALL
- REPLACEMENT IN KIND SOUNDWALL
- ANALYZED SOUNDWALL
- RETAINING WALL
- SAFETY BARRIER
- DRAINAGE RETAINING WALL

1in : 200ft

0 ft 100ft 200ft 300ft

I-10 CORRIDOR ALTERNATIVE 3
NOISE RECEIVER & BARRIER LOCATIONS

JUNE 10, 2015

FIGURE 128

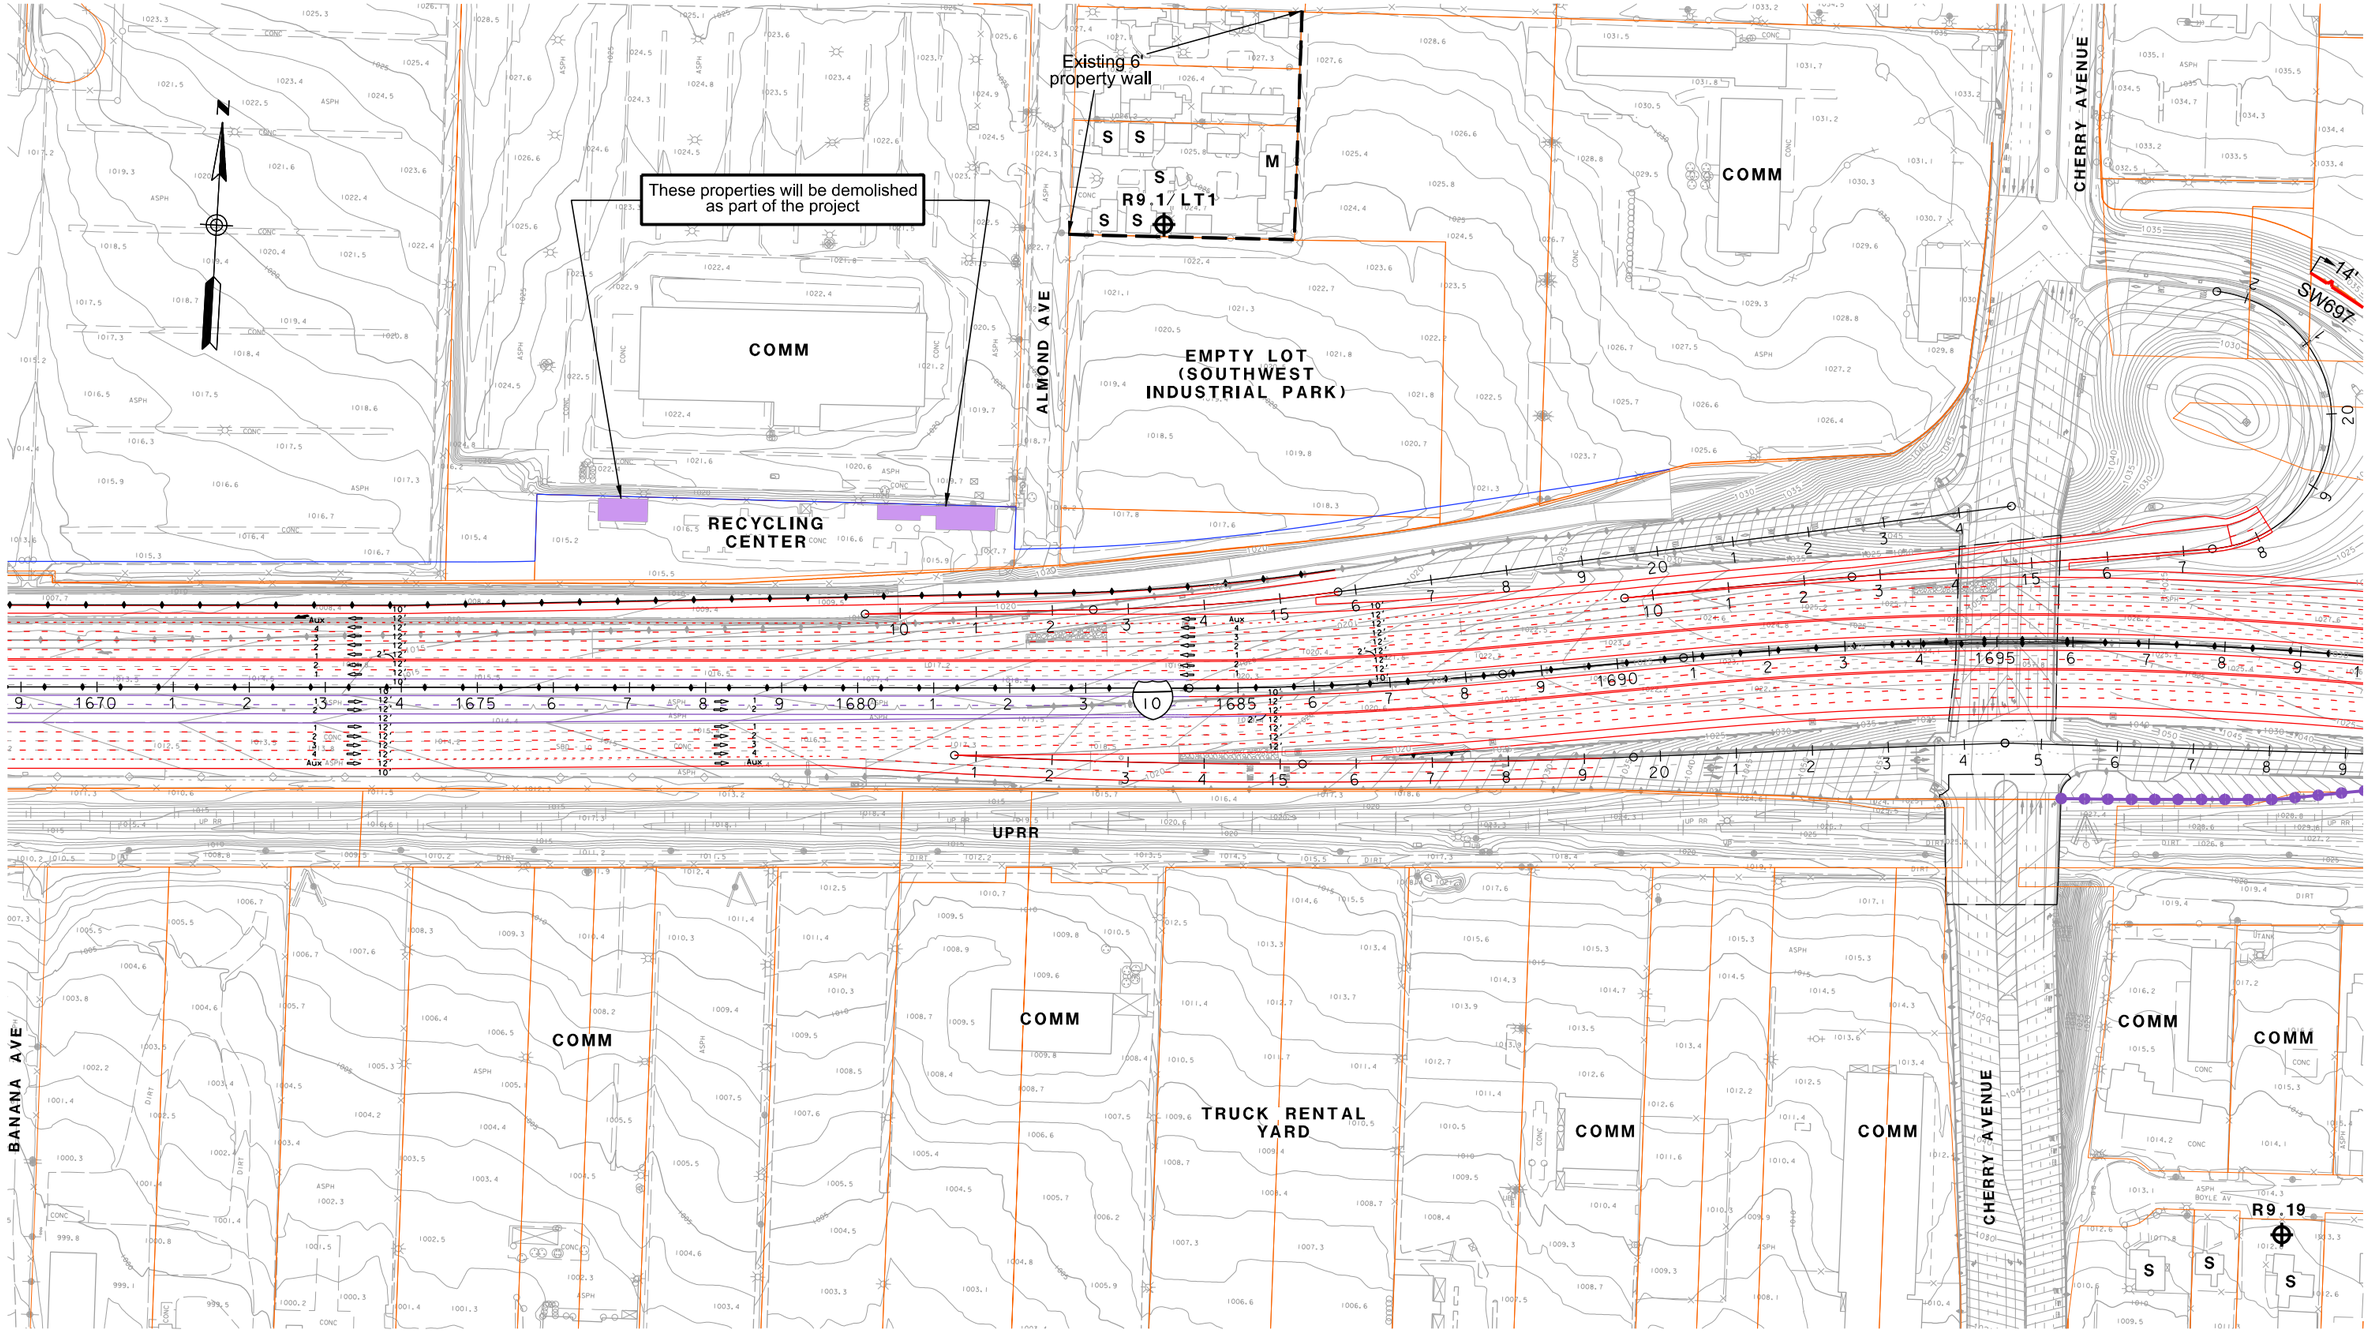

LEGEND

- RXX - RECEIVER SITE
- CAL - CALIBRATION SITE
- LT - LONG-TERM MEASUREMENT
- ST - SHORT-TERM MEASUREMENT

- SFR OR S - SINGLE FAMILY RESIDENCE
- MFR OR M - MULTI-FAMILY RESIDENCE
- COMM OR C - COMMERCIAL/NO OUTDOOR USE AREA
- b - BENEFITED RESIDENCE
- HXX - IN/OUTDOOR MEASUREMENT

- EXISTING PROPERTY WALL
- EXISTING SOUNDWALL
- PROPOSED SOUNDWALL
- REPLACEMENT IN KIND SOUNDWALL
- ANALYZED SOUNDWALL
- RETAINING WALL
- SAFETY BARRIER
- DRAINAGE RETAINING WALL

1in : 200ft

0 ft 100ft 200ft 300ft

I-10 CORRIDOR ALTERNATIVE 3
NOISE RECEIVER & BARRIER LOCATIONS

JUNE 10, 2015

FIGURE 129

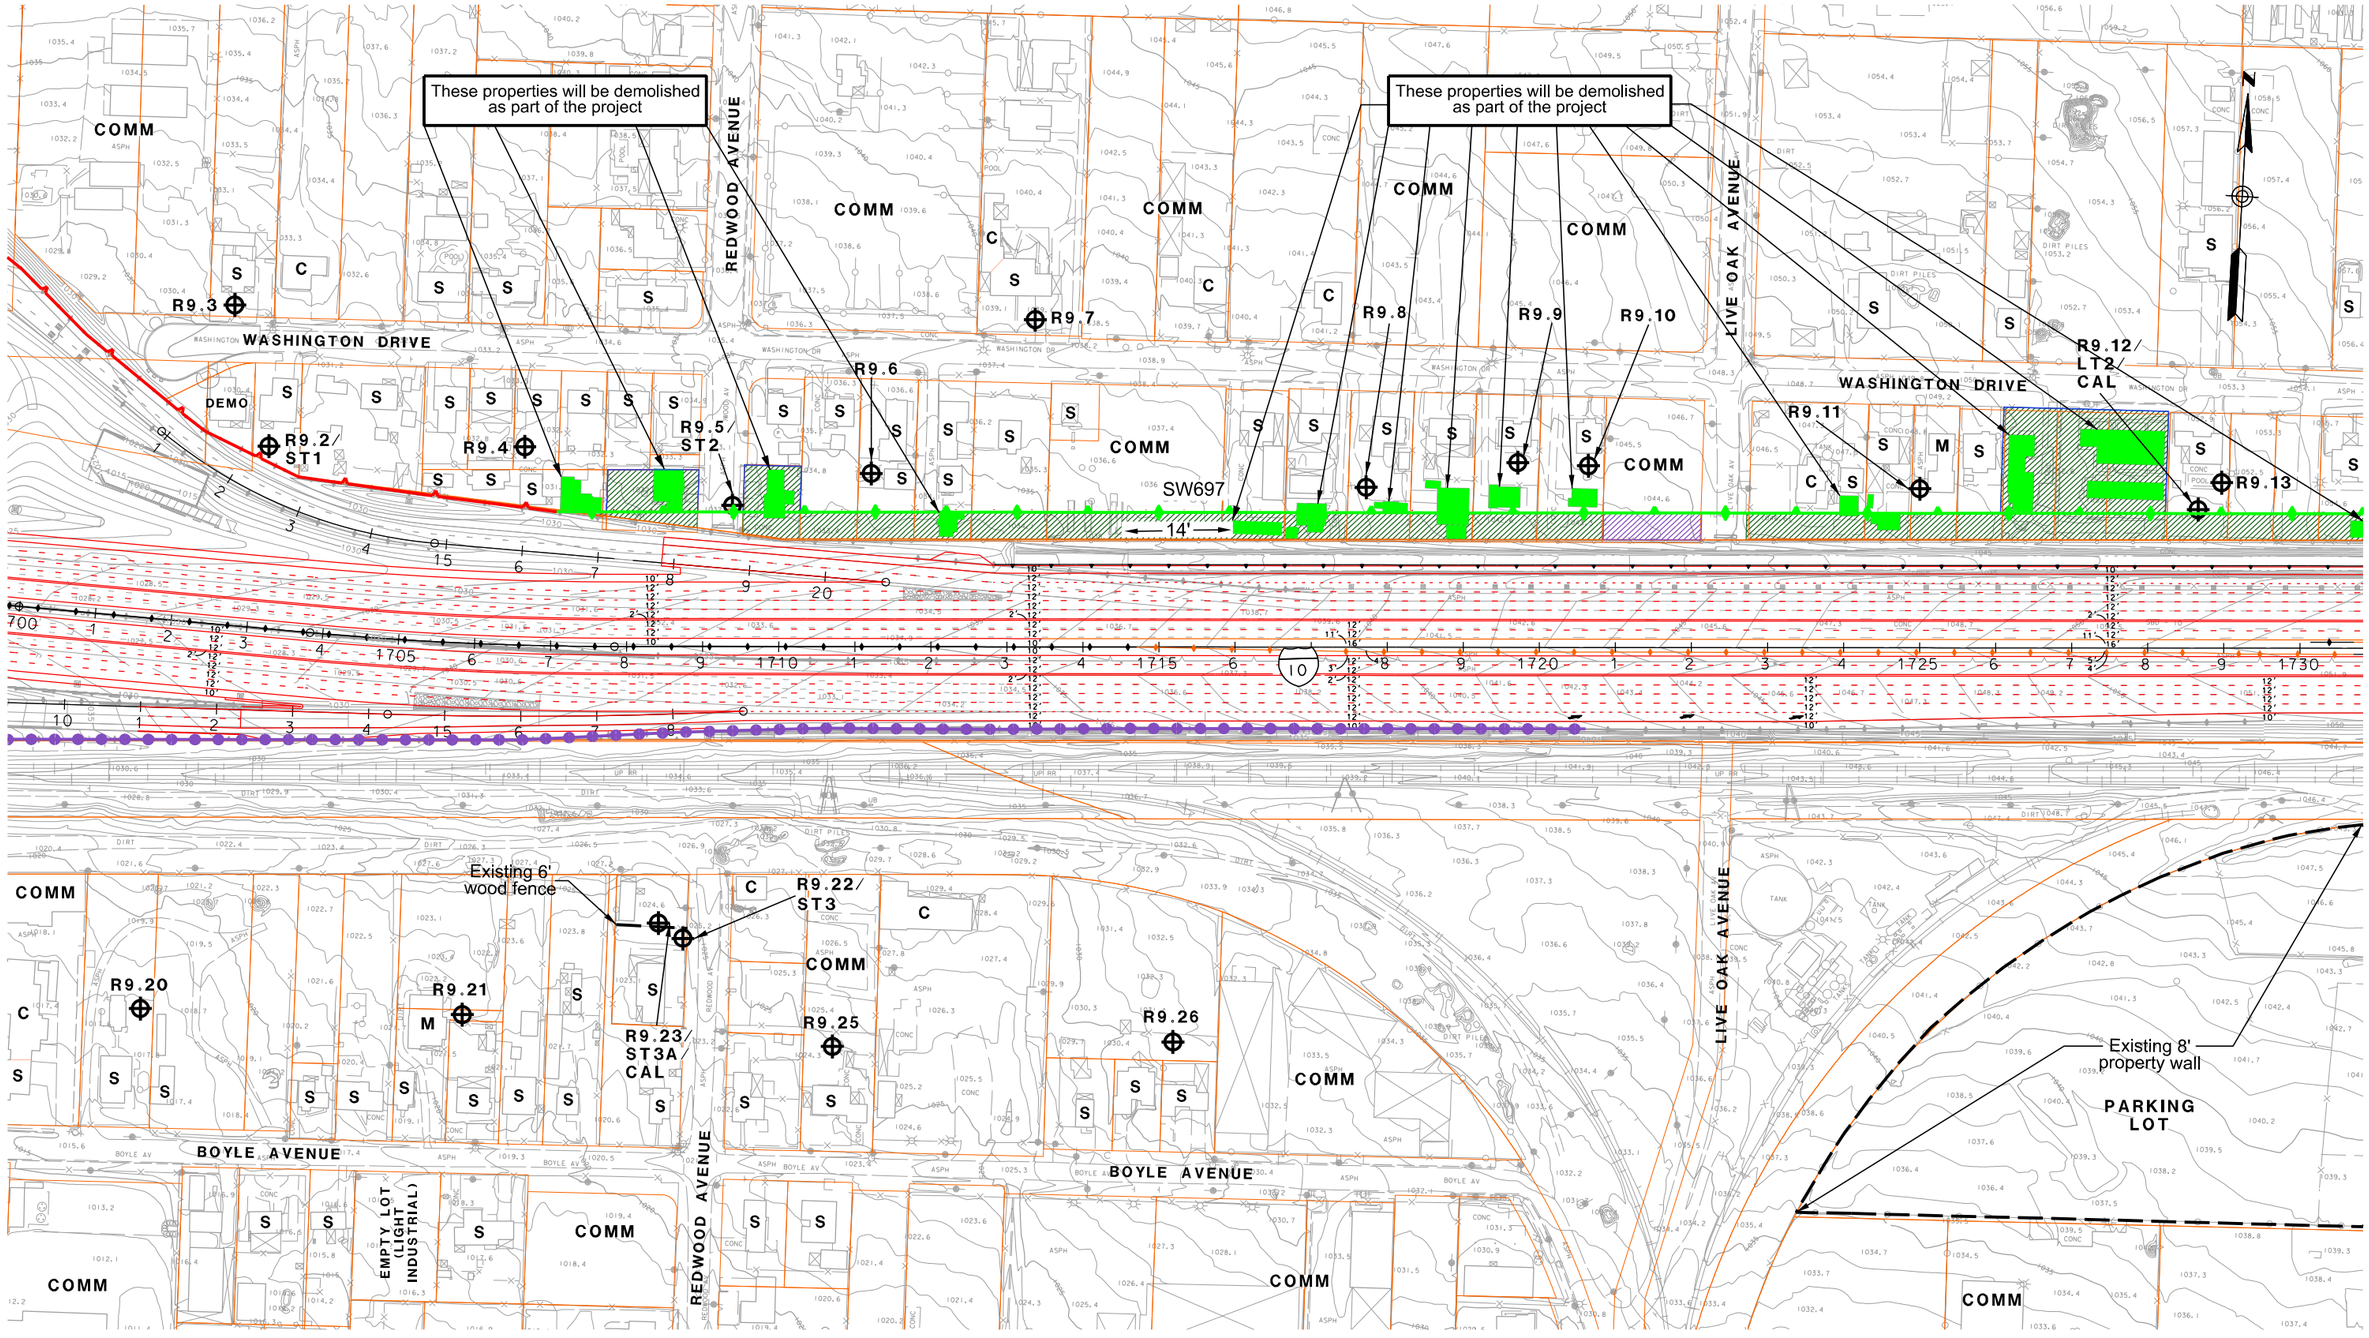

LEGEND

- RXX - RECEIVER SITE
- CAL - CALIBRATION SITE
- LT - LONG-TERM MEASUREMENT
- ST - SHORT-TERM MEASUREMENT

- SFR OR S - SINGLE FAMILY RESIDENCE
- MFR OR M - MULTI-FAMILY RESIDENCE
- COMM OR C - COMMERCIAL/NO OUTDOOR USE AREA
- b - BENEFITED RESIDENCE
- HXX - IN/OUTDOOR MEASUREMENT

- EXISTING PROPERTY WALL
- EXISTING SOUNDWALL
- PROPOSED SOUNDWALL
- REPLACEMENT IN KIND SOUNDWALL
- ANALYZED SOUNDWALL
- RETAINING WALL
- SAFETY BARRIER
- DRAINAGE RETAINING WALL

1in : 200ft

0 ft 100ft 200ft 300ft

I-10 CORRIDOR ALTERNATIVE 3
NOISE RECEIVER & BARRIER LOCATIONS

JUNE 10, 2015

FIGURE 130

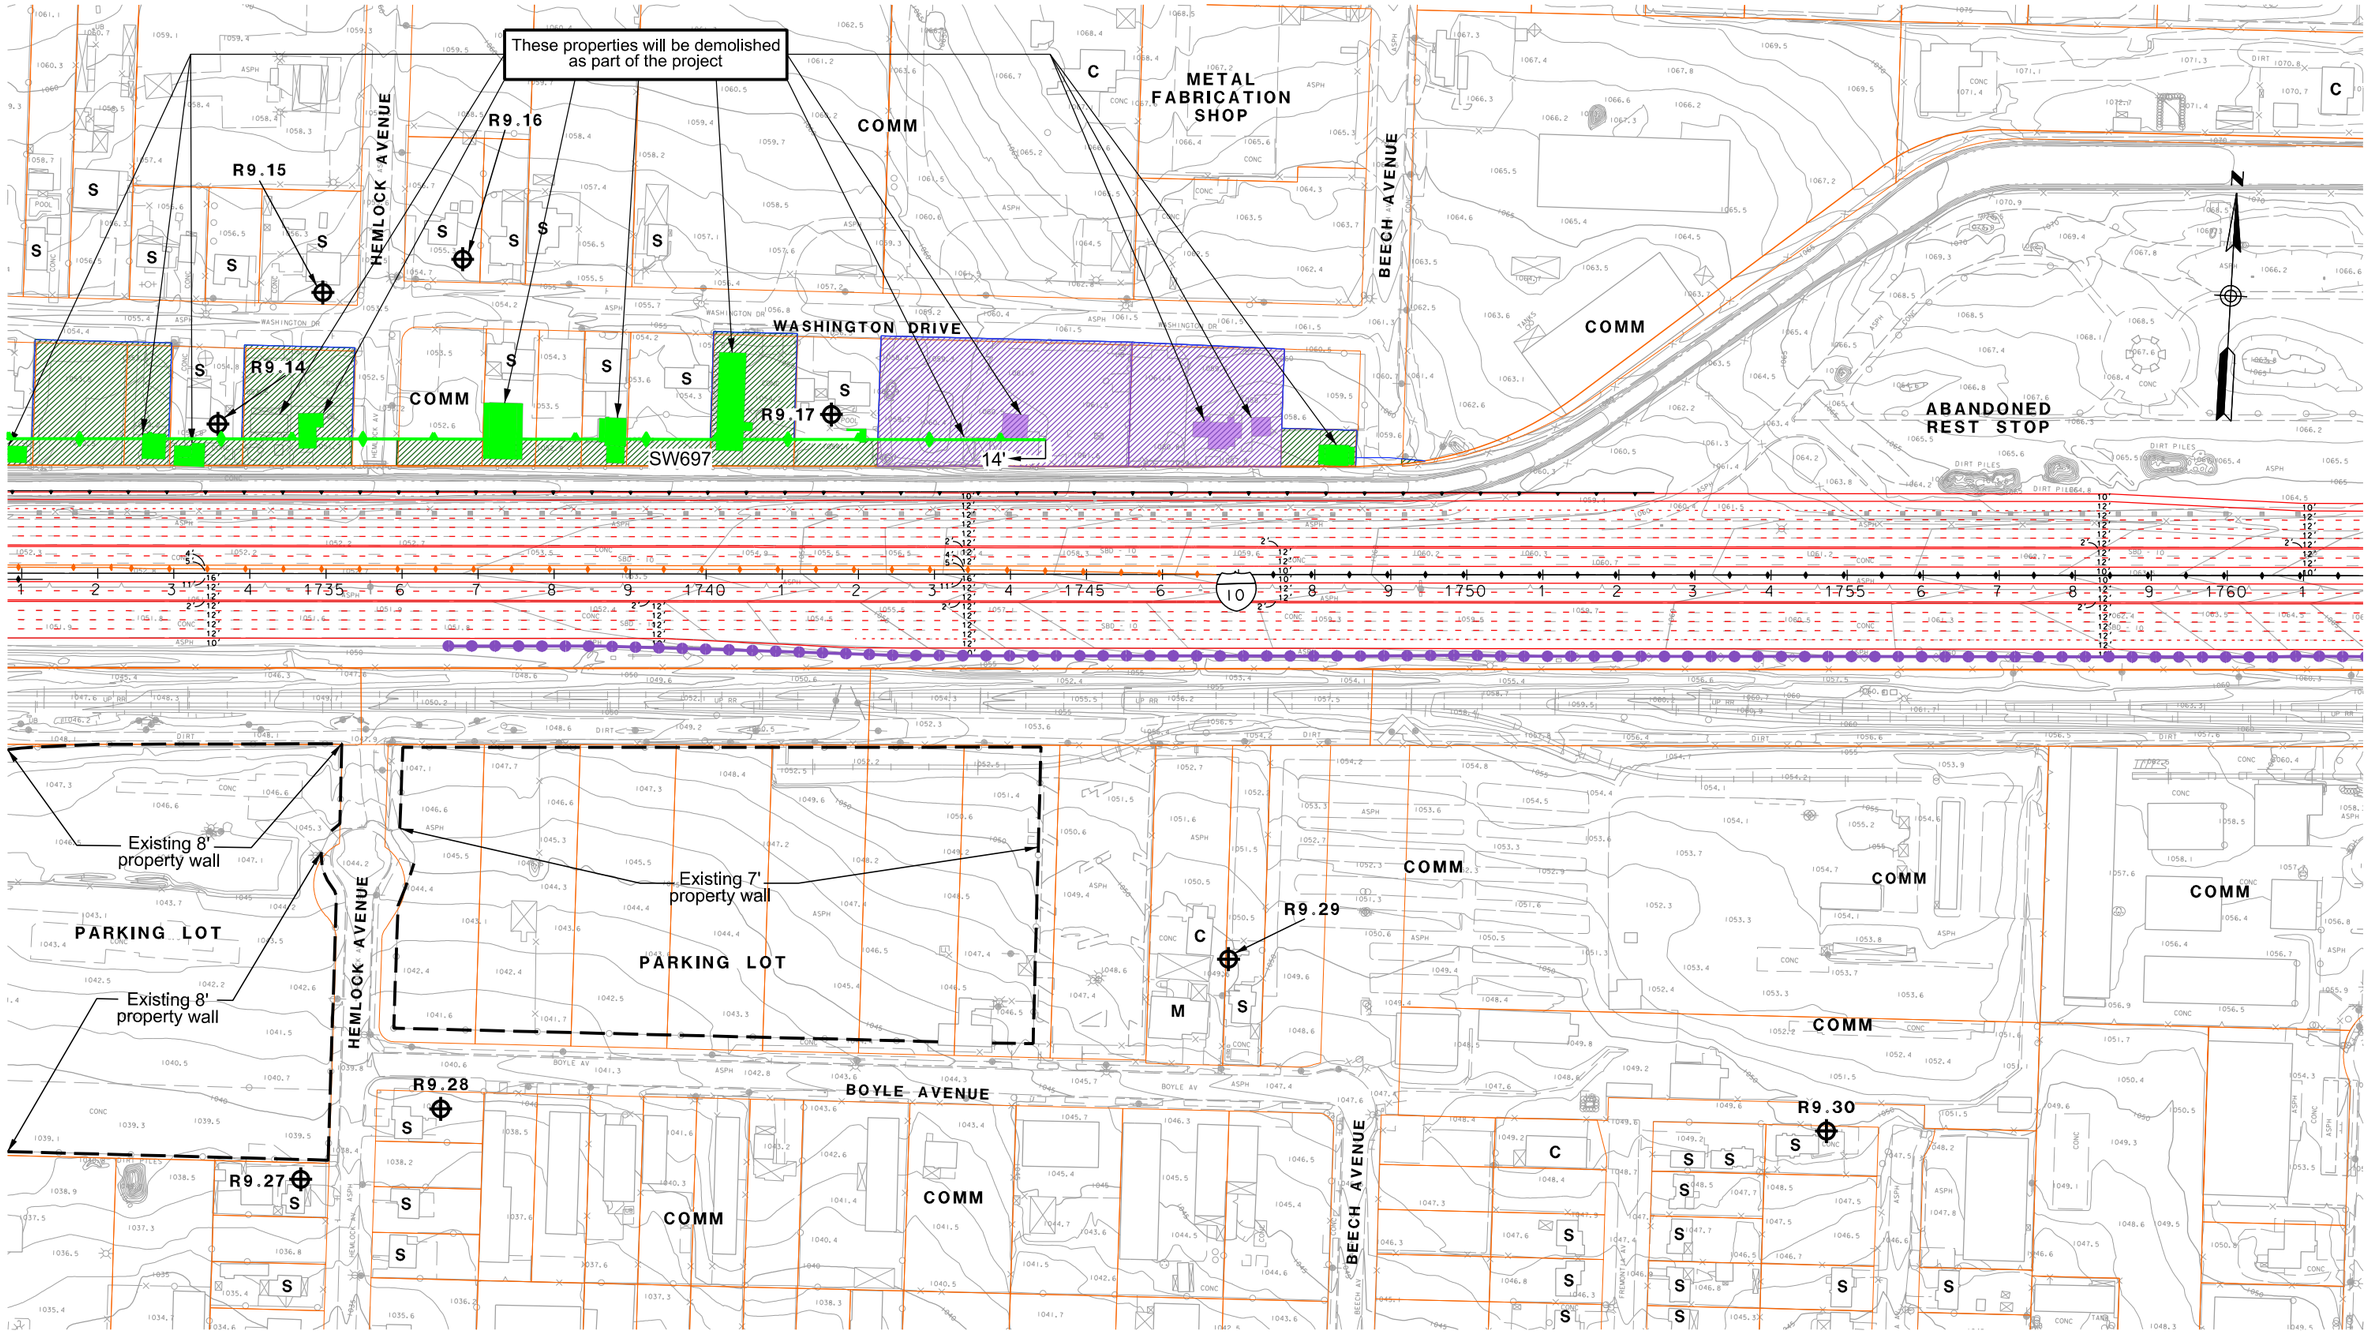

LEGEND

- RXX - RECEIVER SITE
- CAL - CALIBRATION SITE
- LT - LONG-TERM MEASUREMENT
- ST - SHORT-TERM MEASUREMENT
- SFR OR S - SINGLE FAMILY RESIDENCE
- MFR OR M - MULTI-FAMILY RESIDENCE
- COMM OR C - COMMERCIAL/NO OUTDOOR USE AREA
- b - BENEFITED RESIDENCE
- HXX - IN/OUTDOOR MEASUREMENT
- EXISTING PROPERTY WALL
- EXISTING SOUNDWALL
- PROPOSED SOUNDWALL
- REPLACEMENT IN KIND SOUNDWALL
- ANALYZED SOUNDWALL
- RETAINING WALL
- SAFETY BARRIER
- DRAINAGE RETAINING WALL

1in : 200ft

0 ft 100ft 200ft 300ft

I-10 CORRIDOR ALTERNATIVE 3
NOISE RECEIVER & BARRIER LOCATIONS

JUNE 10, 2015

FIGURE 131

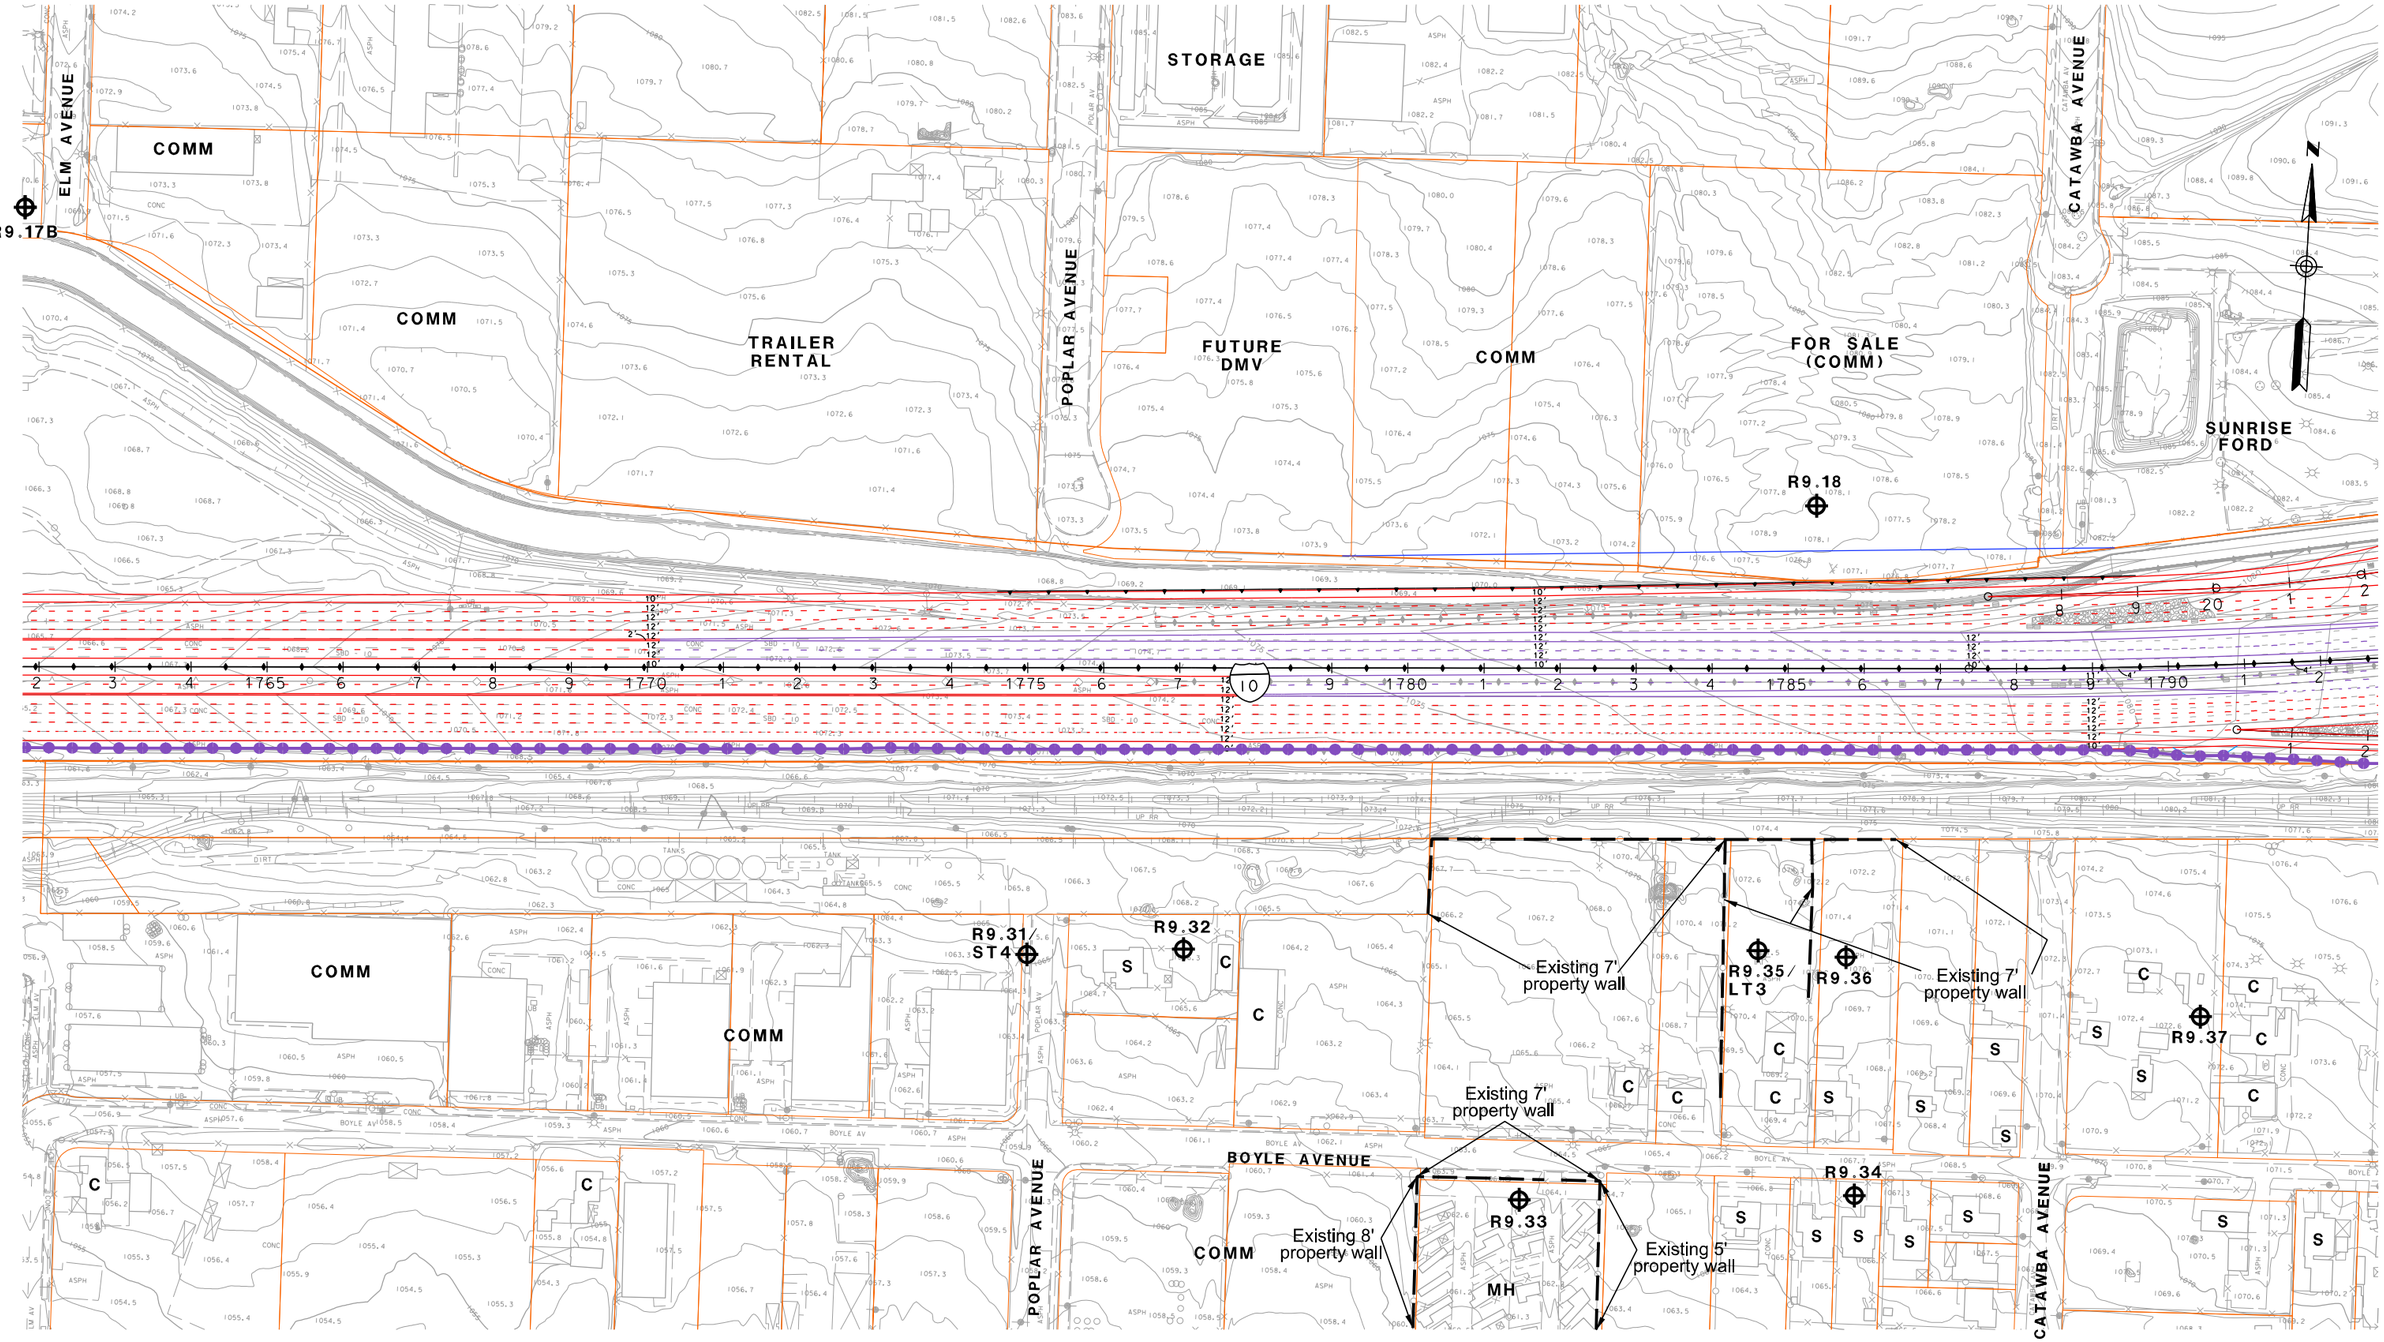

LEGEND

- RXX - RECEIVER SITE
- CAL - CALIBRATION SITE
- LT - LONG-TERM MEASUREMENT
- ST - SHORT-TERM MEASUREMENT

- SFR OR S - SINGLE FAMILY RESIDENCE
- MFR OR M - MULTI-FAMILY RESIDENCE
- COMM OR C - COMMERCIAL/NO OUTDOOR USE AREA
- b - BENEFITED RESIDENCE
- HXX - IN/OUTDOOR MEASUREMENT

- EXISTING PROPERTY WALL
- EXISTING SOUNDWALL
- PROPOSED SOUNDWALL
- REPLACEMENT IN KIND SOUNDWALL
- ANALYZED SOUNDWALL
- RETAINING WALL
- SAFETY BARRIER
- DRAINAGE RETAINING WALL

1in : 200ft

0 ft 100ft 200ft 300ft

I-10 CORRIDOR ALTERNATIVE 3
NOISE RECEIVER & BARRIER LOCATIONS

JUNE 10, 2015

FIGURE 132

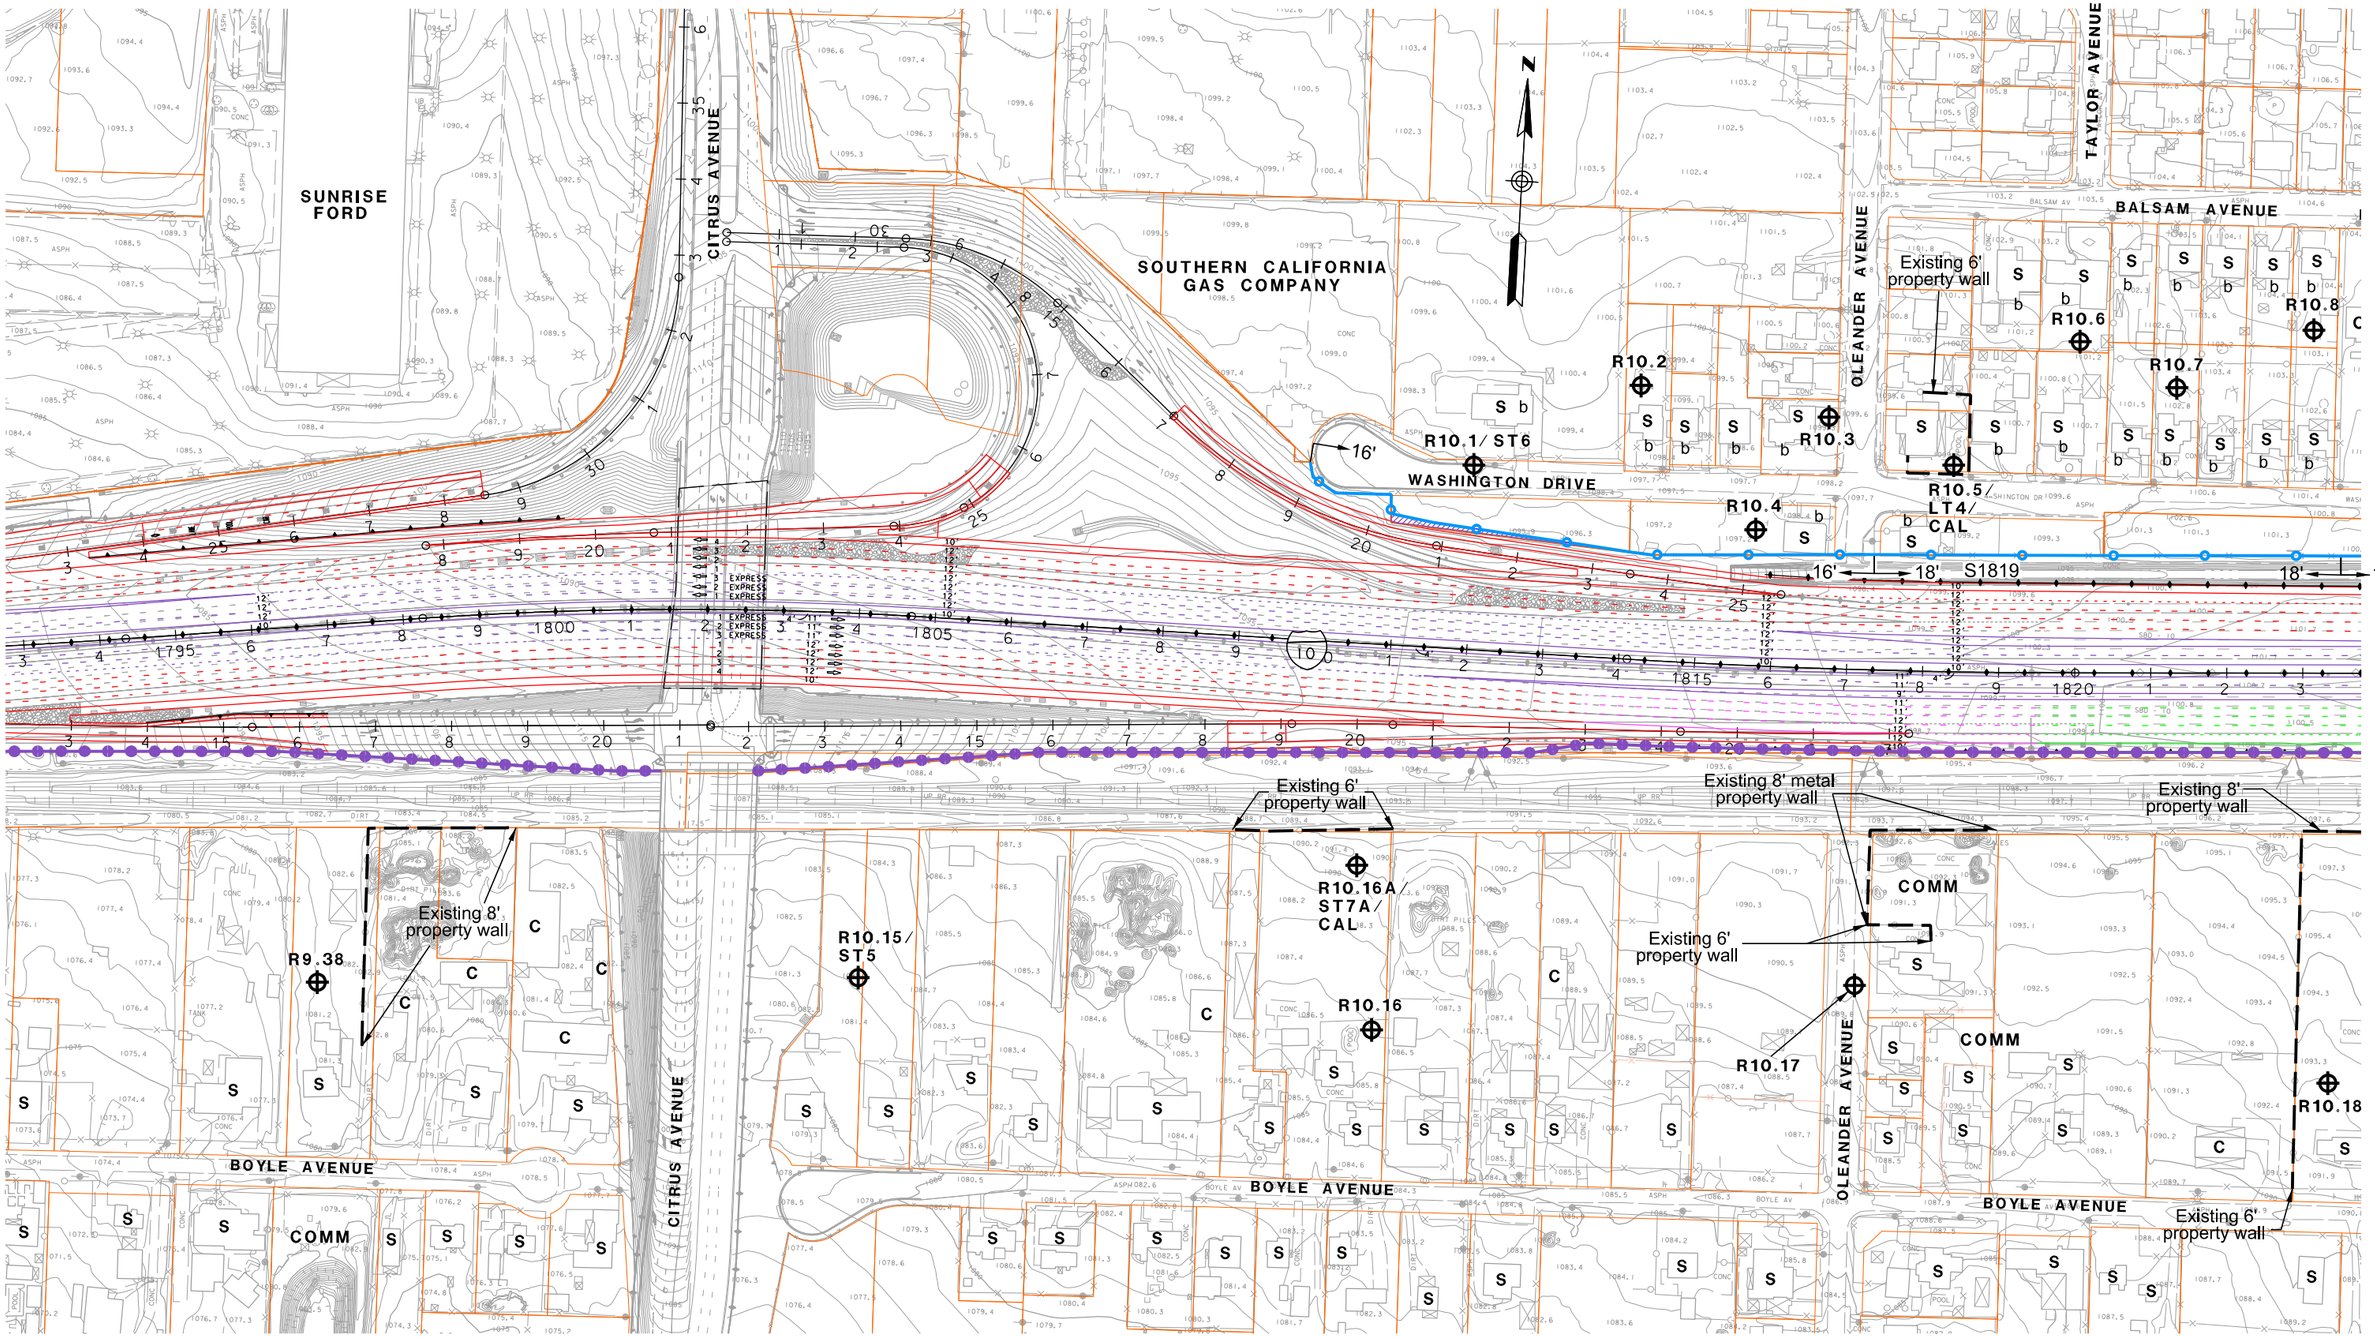

LEGEND

- RXX - RECEIVER SITE
- CAL - CALIBRATION SITE
- LT - LONG-TERM MEASUREMENT
- ST - SHORT-TERM MEASUREMENT
- SFR OR S - SINGLE FAMILY RESIDENCE
- MFR OR M - MULTI-FAMILY RESIDENCE
- COMM OR C - COMMERCIAL/NO OUTDOOR USE AREA
- b - BENEFITED RESIDENCE
- HXX - IN/OUTDOOR MEASUREMENT
- EXISTING PROPERTY WALL
- EXISTING SOUNDWALL
- PROPOSED SOUNDWALL
- REPLACEMENT IN KIND SOUNDWALL
- ANALYZED SOUNDWALL
- RETAINING WALL
- SAFETY BARRIER
- DRAINAGE RETAINING WALL

1in : 200ft

0 ft 100ft 200ft 300ft

I-10 CORRIDOR ALTERNATIVE 3
NOISE RECEIVER & BARRIER LOCATIONS

JUNE 10, 2015

FIGURE 133

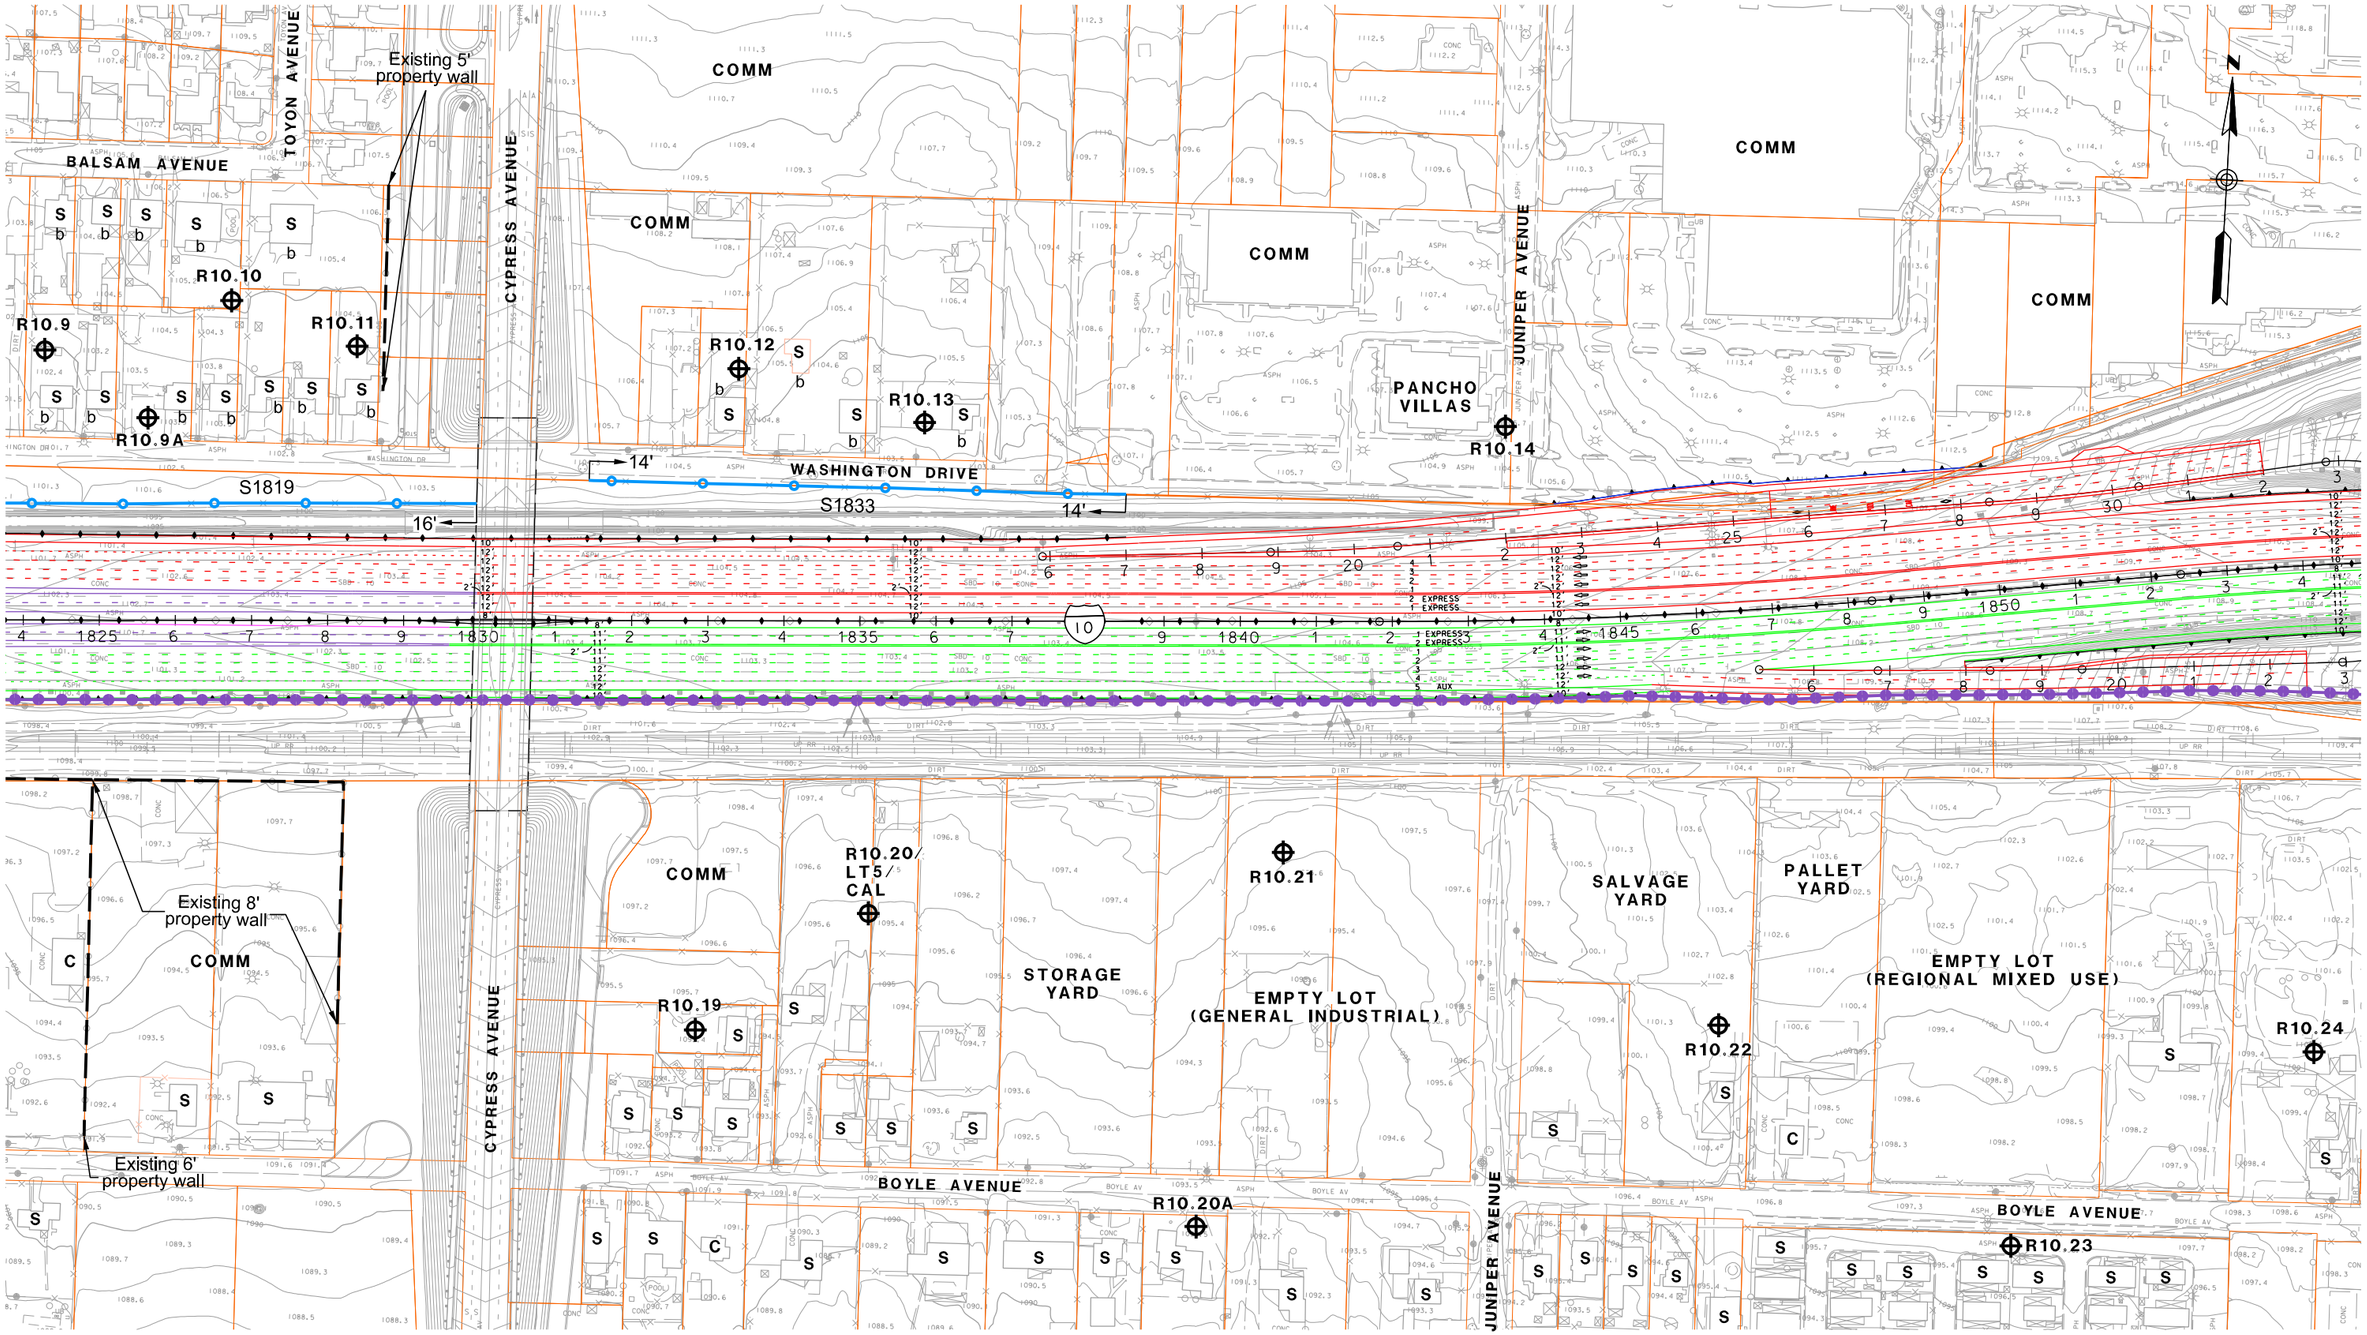

LEGEND

- RXX - RECEIVER SITE
- CAL - CALIBRATION SITE
- LT - LONG-TERM MEASUREMENT
- ST - SHORT-TERM MEASUREMENT

- SFR OR S - SINGLE FAMILY RESIDENCE
- MFR OR M - MULTI-FAMILY RESIDENCE
- COMM OR C - COMMERCIAL/NO OUTDOOR USE AREA
- b - BENEFITED RESIDENCE
- HXX - IN/OUTDOOR MEASUREMENT

- EXISTING PROPERTY WALL
- EXISTING SOUNDWALL
- PROPOSED SOUNDWALL
- REPLACEMENT IN KIND SOUNDWALL
- ANALYZED SOUNDWALL
- RETAINING WALL
- SAFETY BARRIER
- DRAINAGE RETAINING WALL

1in : 200ft

0 ft 100ft 200ft 300ft

I-10 CORRIDOR ALTERNATIVE 3
NOISE RECEIVER & BARRIER LOCATIONS

JUNE 10, 2015

FIGURE 134

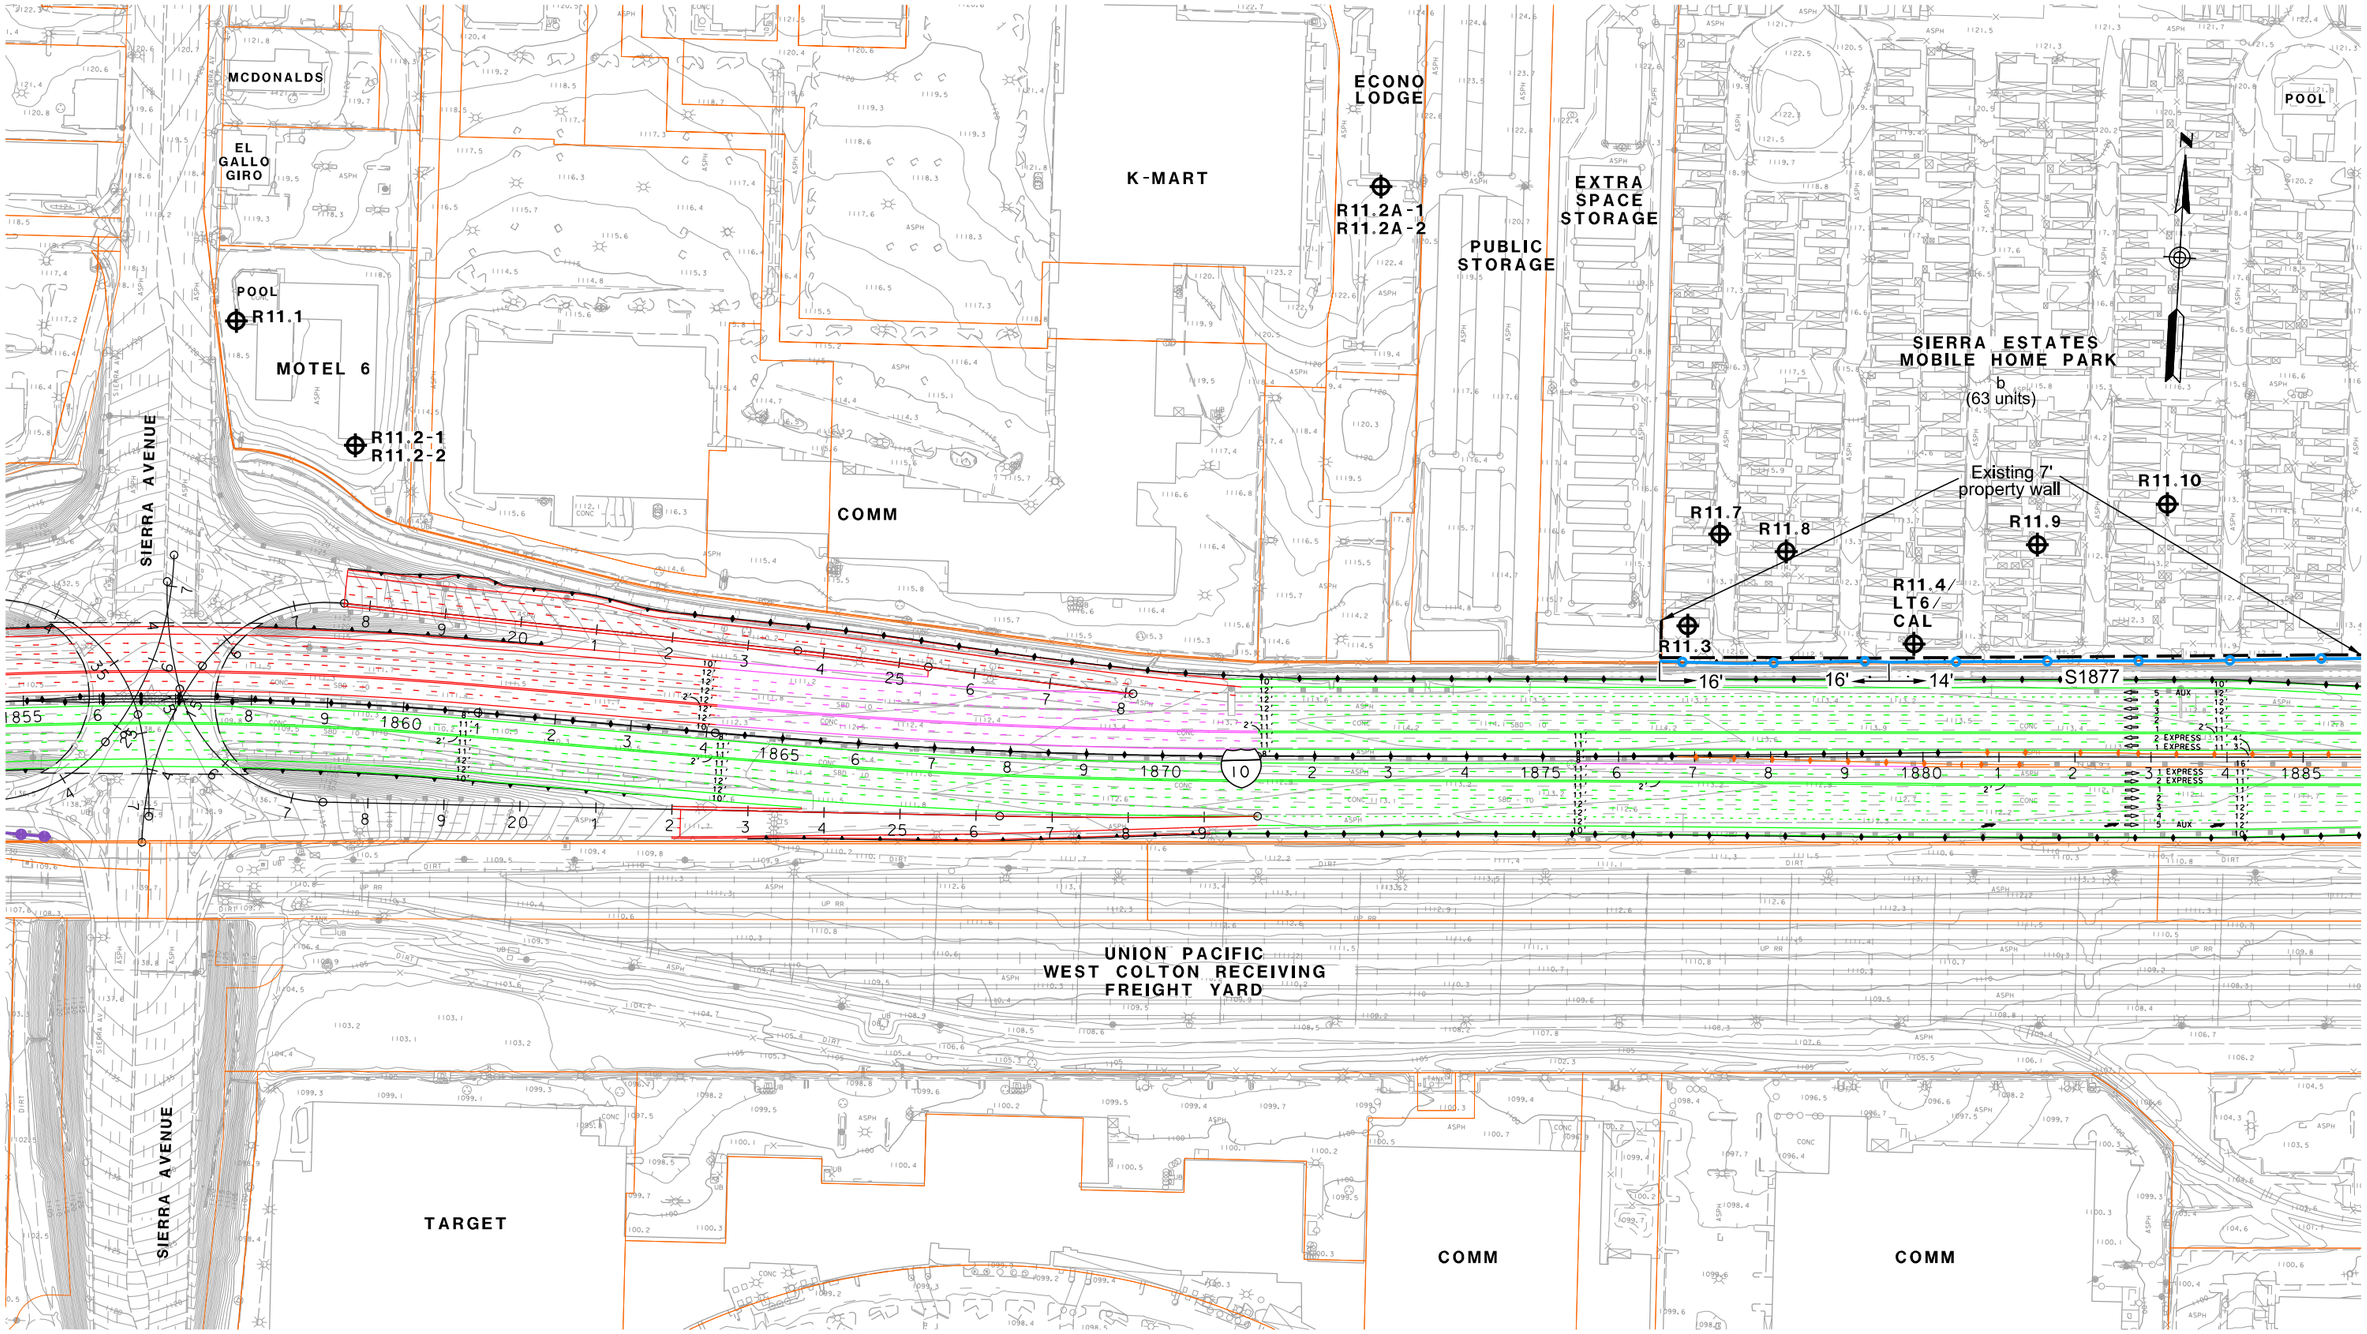

LEGEND

- RXX - RECEIVER SITE
- CAL - CALIBRATION SITE
- LT - LONG-TERM MEASUREMENT
- ST - SHORT-TERM MEASUREMENT

- SFR OR S - SINGLE FAMILY RESIDENCE
- MFR OR M - MULTI-FAMILY RESIDENCE
- COMM OR C - COMMERCIAL/NO OUTDOOR USE AREA
- b - BENEFITED RESIDENCE
- HXX - IN/OUTDOOR MEASUREMENT

- EXISTING PROPERTY WALL
- EXISTING SOUNDWALL
- PROPOSED SOUNDWALL
- REPLACEMENT IN KIND SOUNDWALL
- ANALYZED SOUNDWALL
- RETAINING WALL
- SAFETY BARRIER
- DRAINAGE RETAINING WALL

1in : 200ft

0 ft 100ft 200ft 300ft

I-10 CORRIDOR ALTERNATIVE 3
NOISE RECEIVER & BARRIER LOCATIONS

JUNE 10, 2015

FIGURE 135

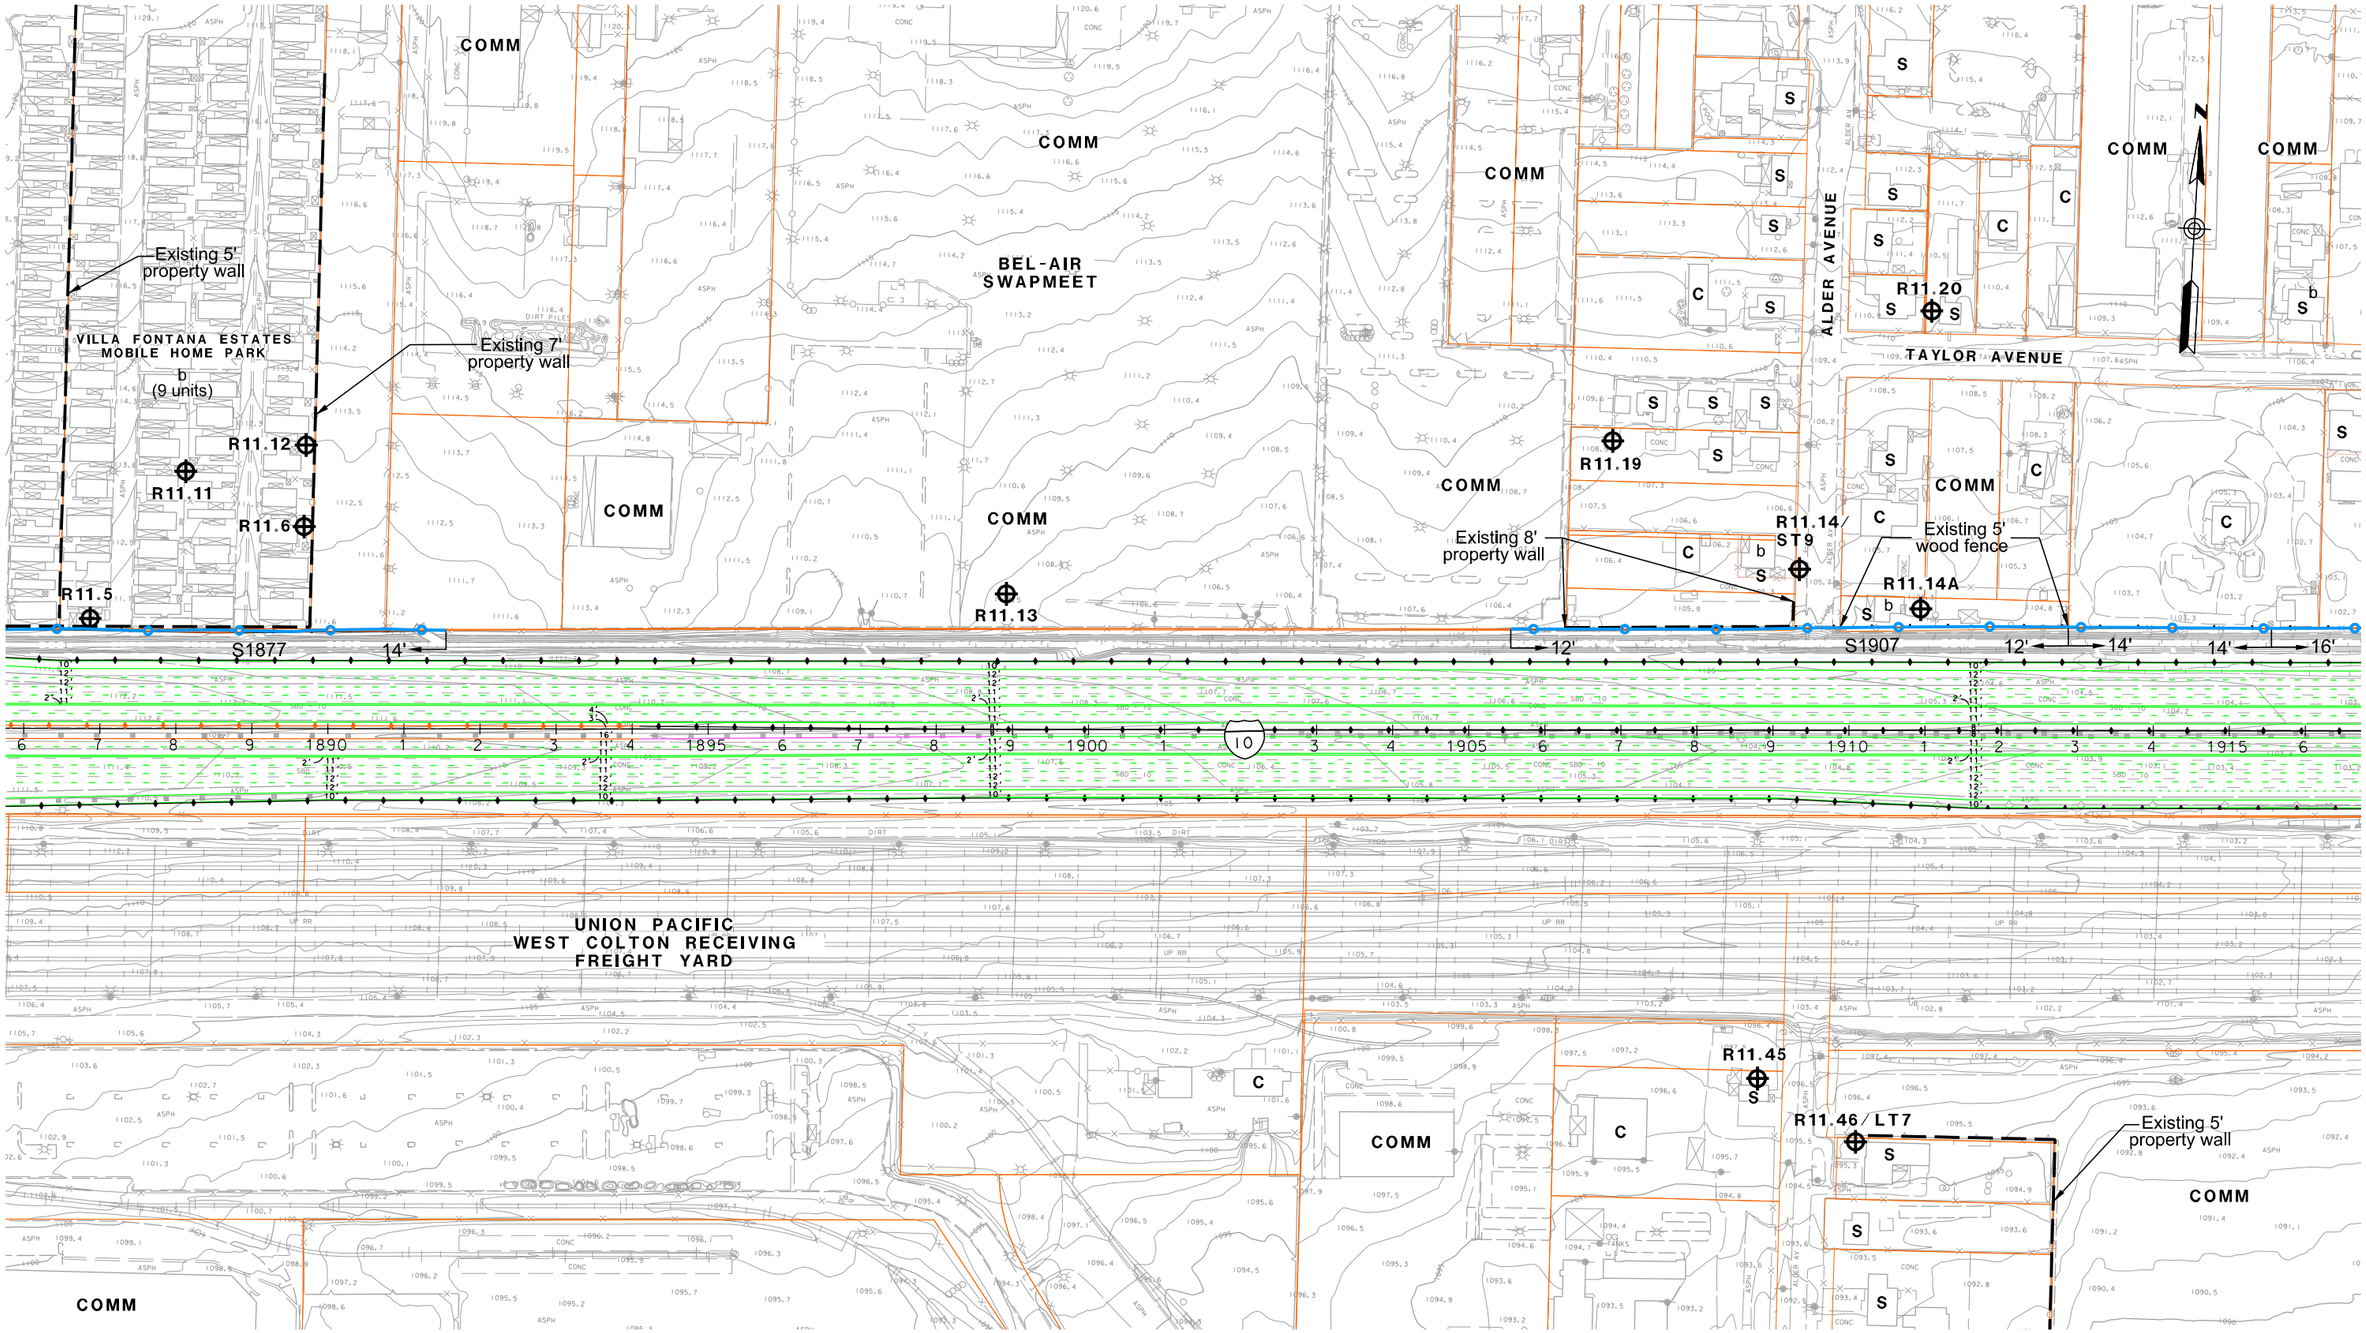

LEGEND

- RXX - RECEIVER SITE
- CAL - CALIBRATION SITE
- LT - LONG-TERM MEASUREMENT
- ST - SHORT-TERM MEASUREMENT

- SFR OR S - SINGLE FAMILY RESIDENCE
- MFR OR M - MULTI-FAMILY RESIDENCE
- COMM OR C - COMMERCIAL/NO OUTDOOR USE AREA
- b - BENEFITED RESIDENCE
- HXX - IN/OUTDOOR MEASUREMENT

- EXISTING PROPERTY WALL
- EXISTING SOUNDWALL
- PROPOSED SOUNDWALL
- REPLACEMENT IN KIND SOUNDWALL
- ANALYZED SOUNDWALL
- RETAINING WALL
- SAFETY BARRIER
- DRAINAGE RETAINING WALL

1in : 200ft

0 ft 100ft 200ft 300ft

I-10 CORRIDOR ALTERNATIVE 3
NOISE RECEIVER & BARRIER LOCATIONS

JUNE 10, 2015

FIGURE 136

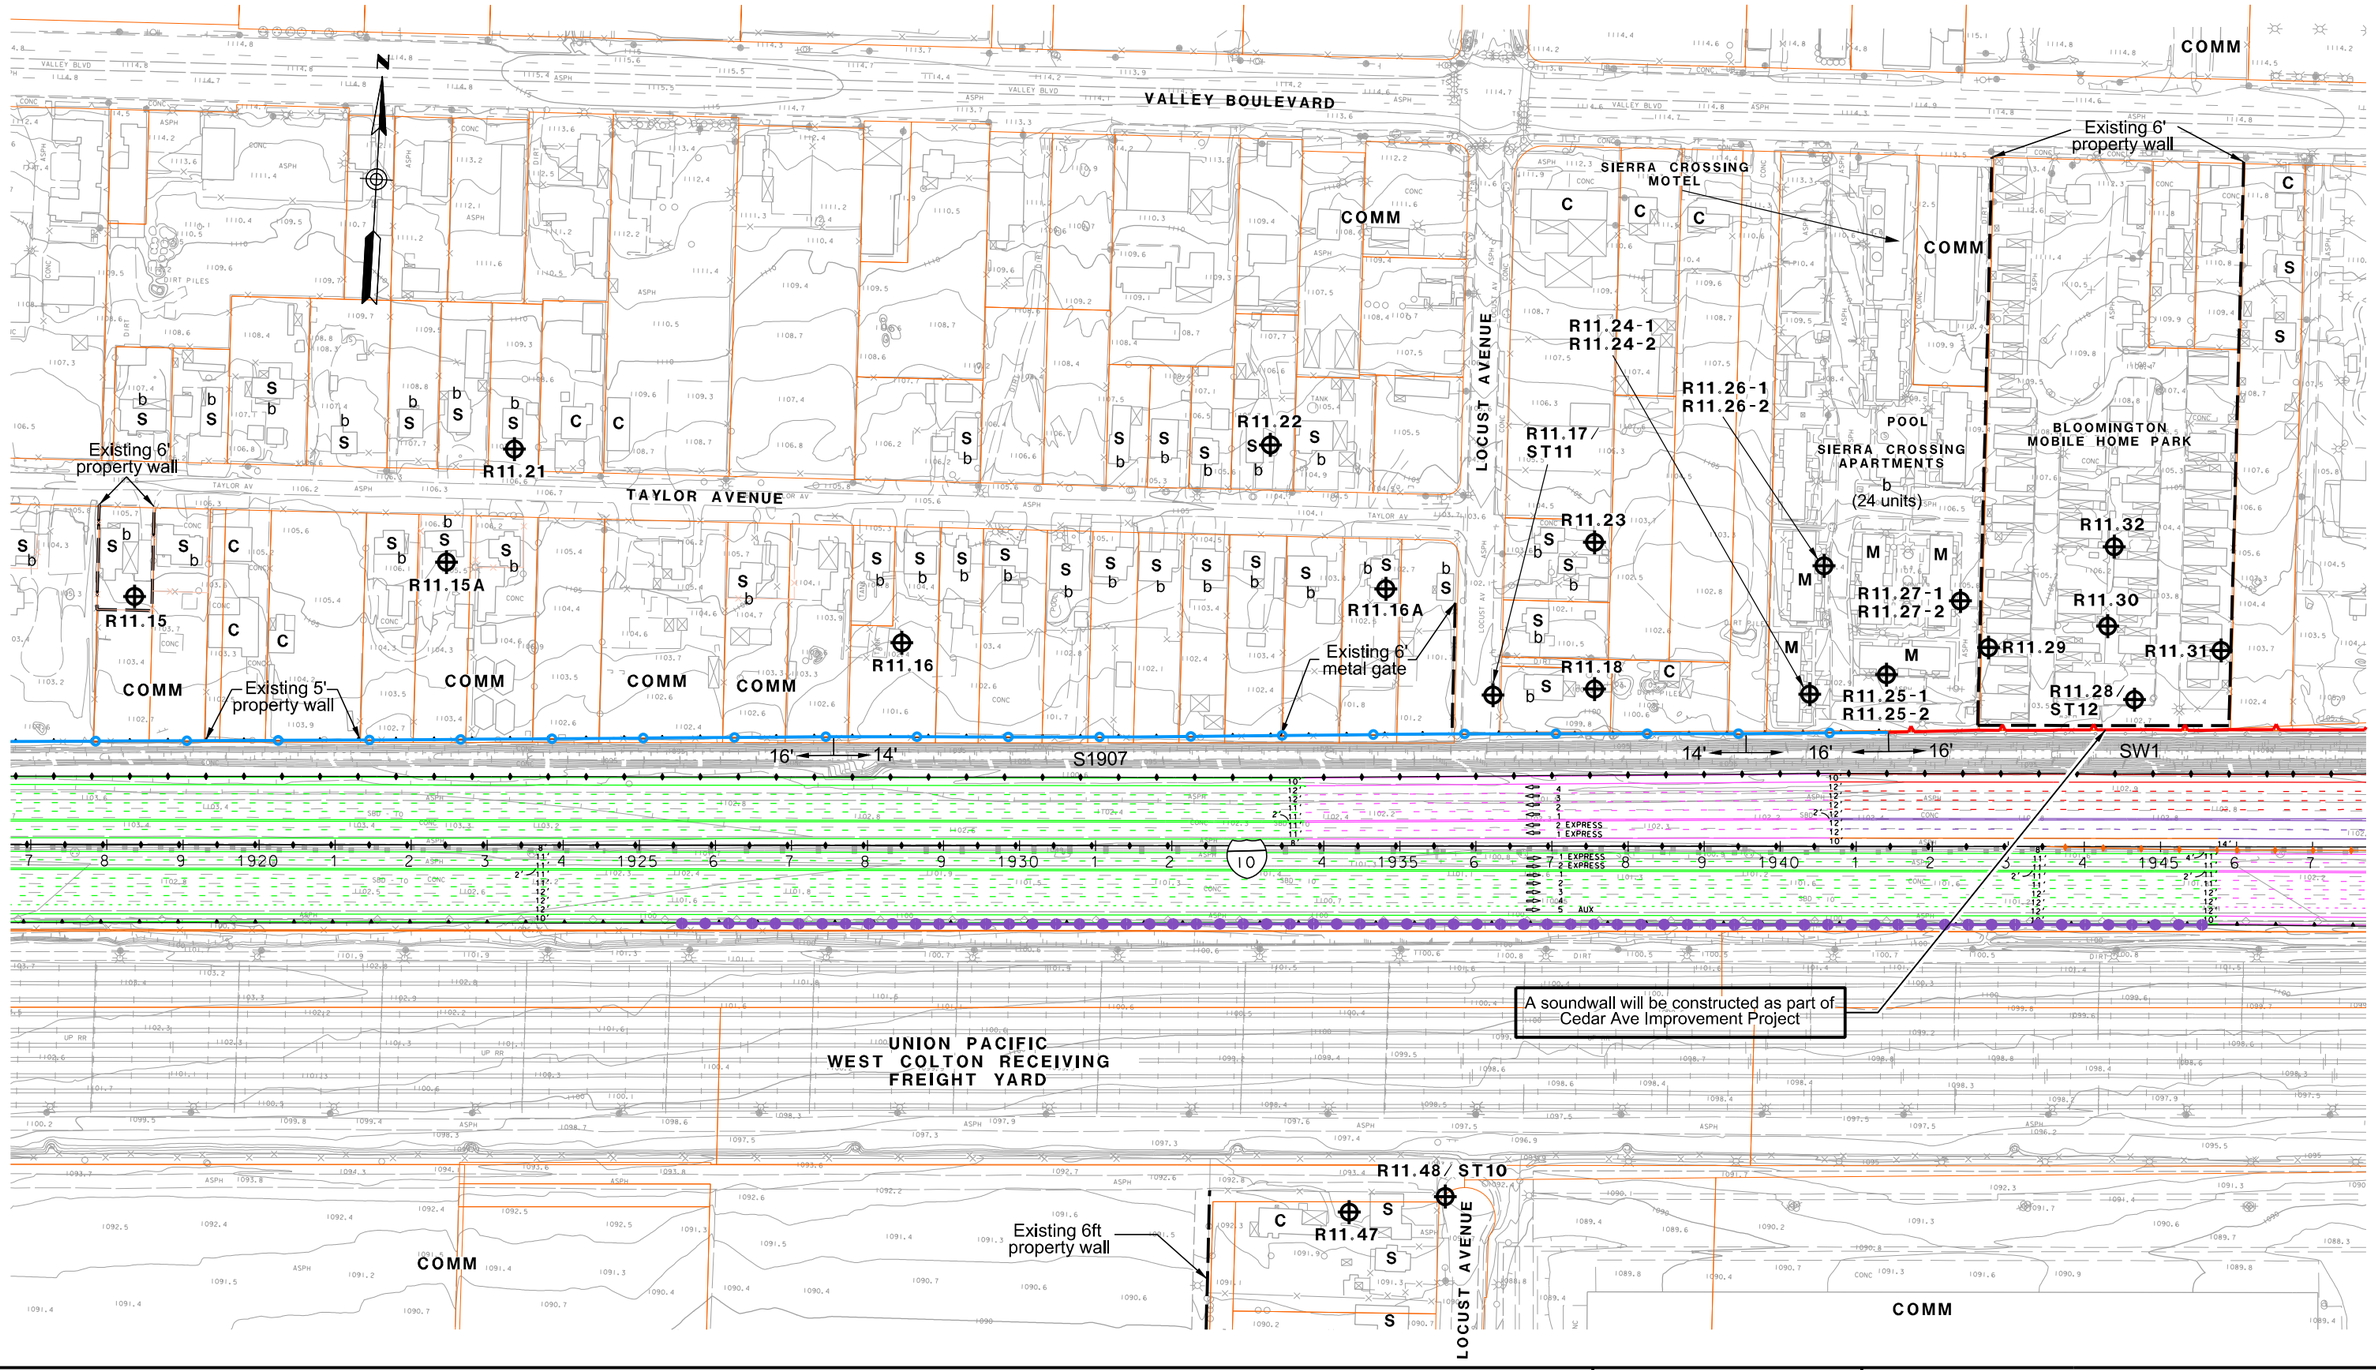

LEGEND

- RXX - RECEIVER SITE
- CAL - CALIBRATION SITE
- LT - LONG-TERM MEASUREMENT
- ST - SHORT-TERM MEASUREMENT

- SFR OR S - SINGLE FAMILY RESIDENCE
- MFR OR M - MULTI-FAMILY RESIDENCE
- COMM OR C - COMMERCIAL/NO OUTDOOR USE AREA
- b - BENEFITED RESIDENCE
- HXX - IN/OUTDOOR MEASUREMENT

- EXISTING PROPERTY WALL
- EXISTING SOUNDWALL
- PROPOSED SOUNDWALL
- REPLACEMENT IN KIND SOUNDWALL
- ANALYZED SOUNDWALL
- RETAINING WALL
- SAFETY BARRIER
- DRAINAGE RETAINING WALL

1in : 200ft

0 ft 100ft 200ft 300ft

I-10 CORRIDOR ALTERNATIVE 3
NOISE RECEIVER & BARRIER LOCATIONS

JUNE 10, 2015

FIGURE 137

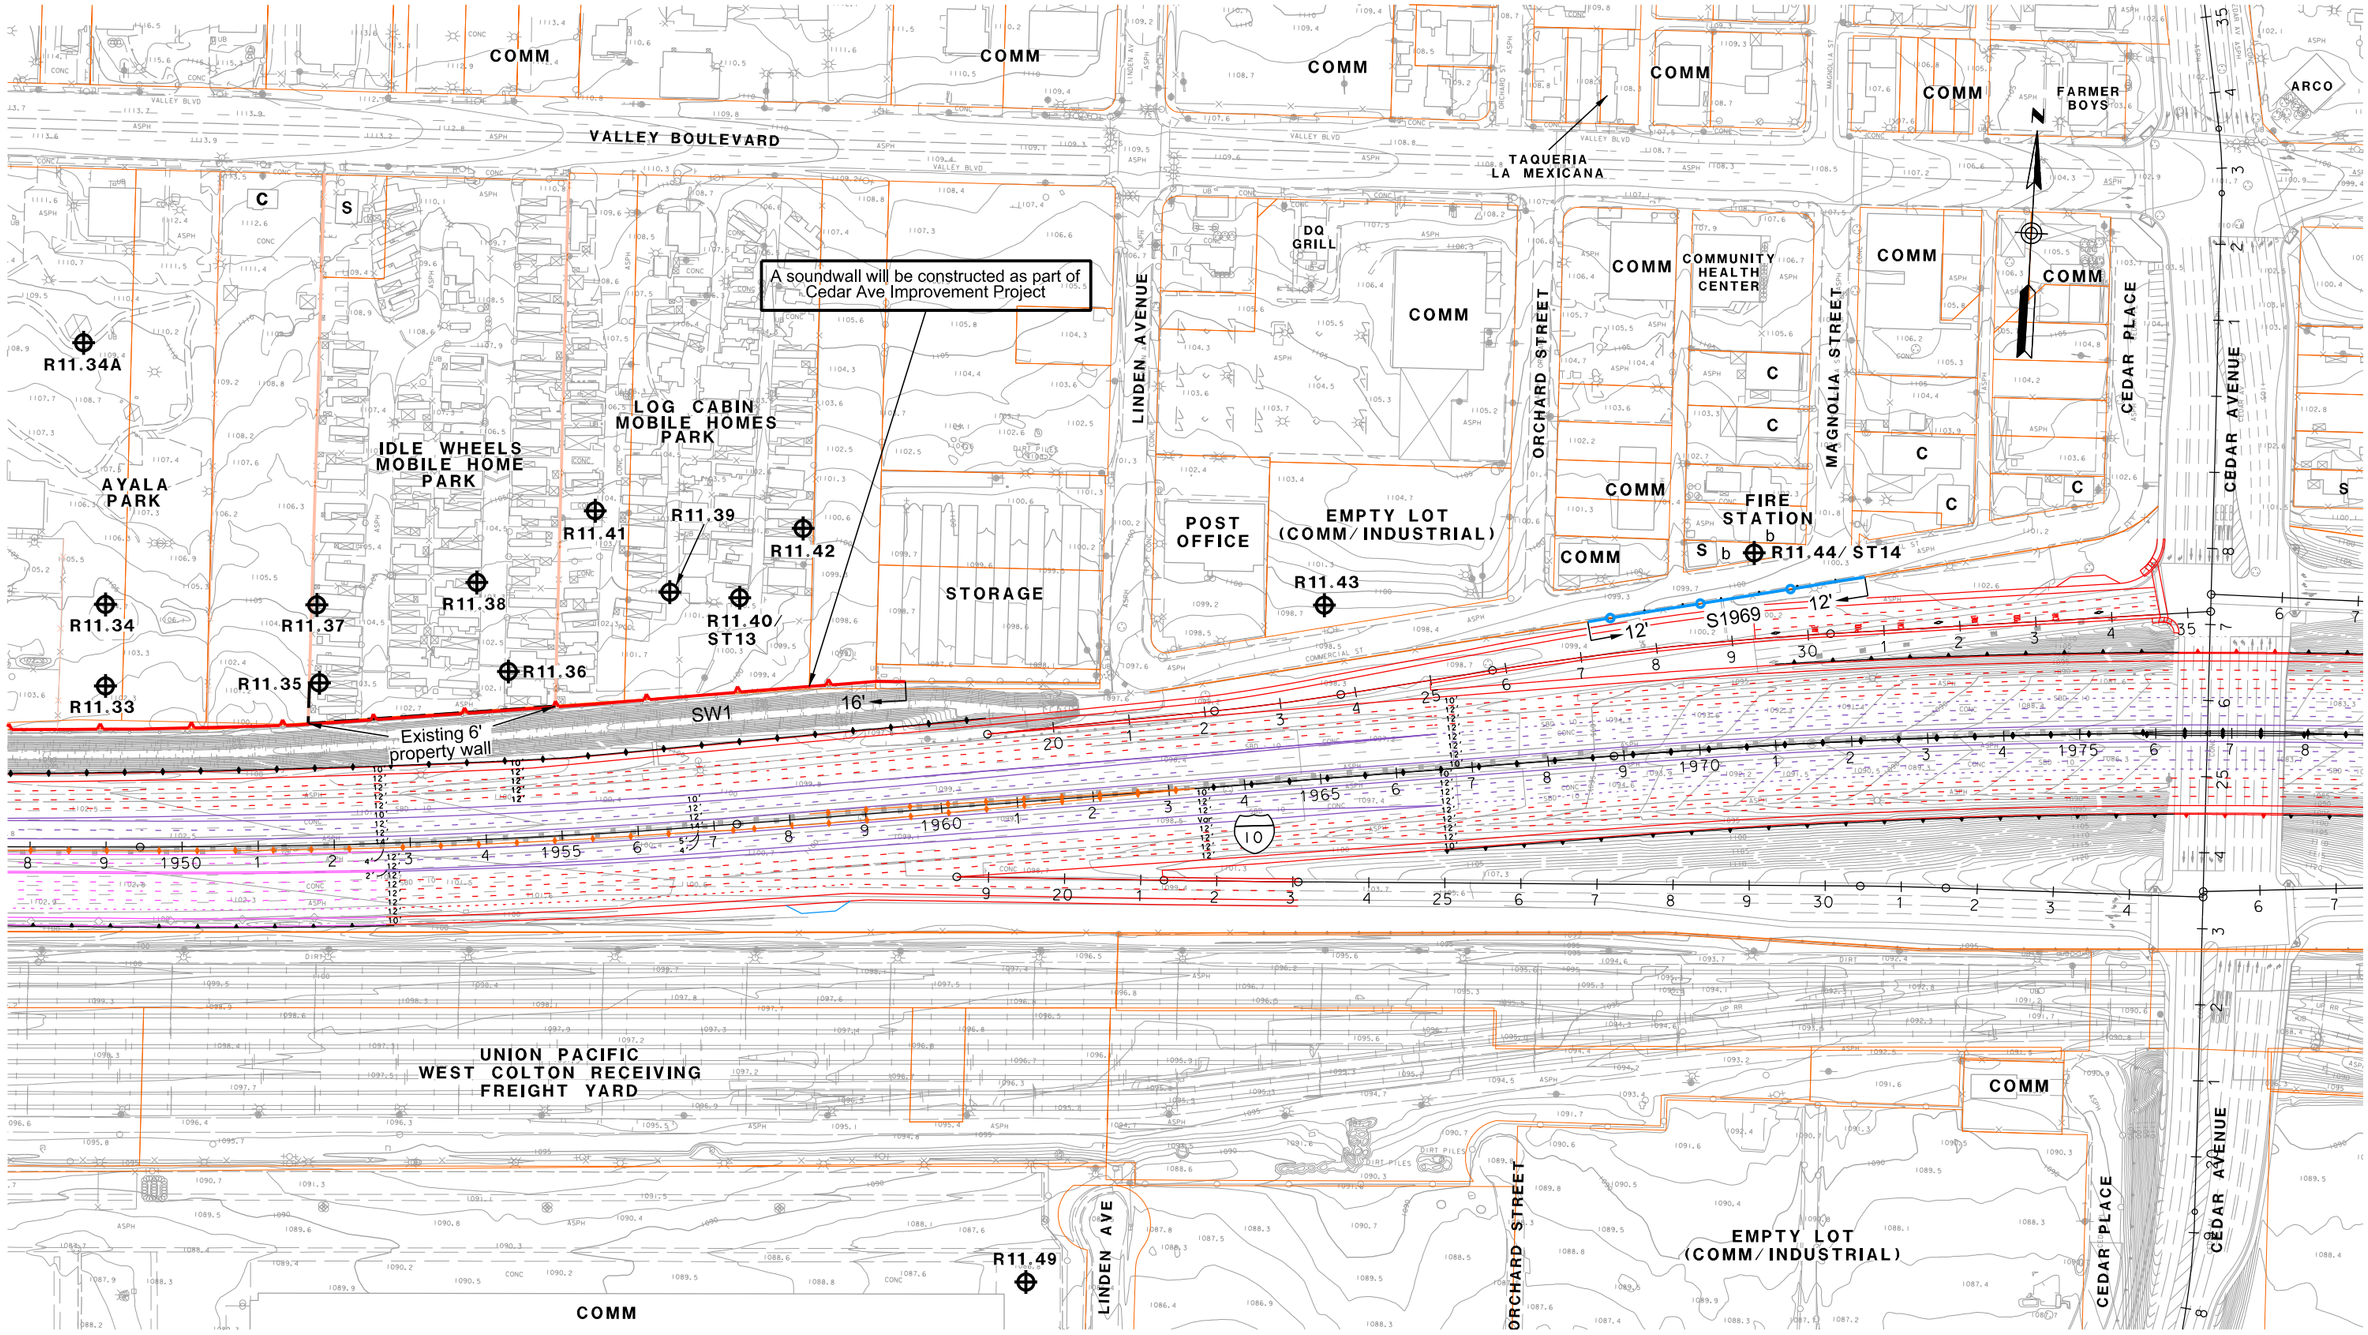

LEGEND

- RXX - RECEIVER SITE
- CAL - CALIBRATION SITE
- LT - LONG-TERM MEASUREMENT
- ST - SHORT-TERM MEASUREMENT

- SFR OR S - SINGLE FAMILY RESIDENCE
- MFR OR M - MULTI-FAMILY RESIDENCE
- COMM OR C - COMMERCIAL/NO OUTDOOR USE AREA
- b - BENEFITED RESIDENCE
- HXX - IN/OUTDOOR MEASUREMENT

- EXISTING PROPERTY WALL
- EXISTING SOUNDWALL
- PROPOSED SOUNDWALL
- REPLACEMENT IN KIND SOUNDWALL
- ANALYZED SOUNDWALL
- RETAINING WALL
- SAFETY BARRIER
- DRAINAGE RETAINING WALL

1in : 200ft

0 ft 100ft 200ft 300ft

I-10 CORRIDOR ALTERNATIVE 3
NOISE RECEIVER & BARRIER LOCATIONS

JUNE 10, 2015

FIGURE 138

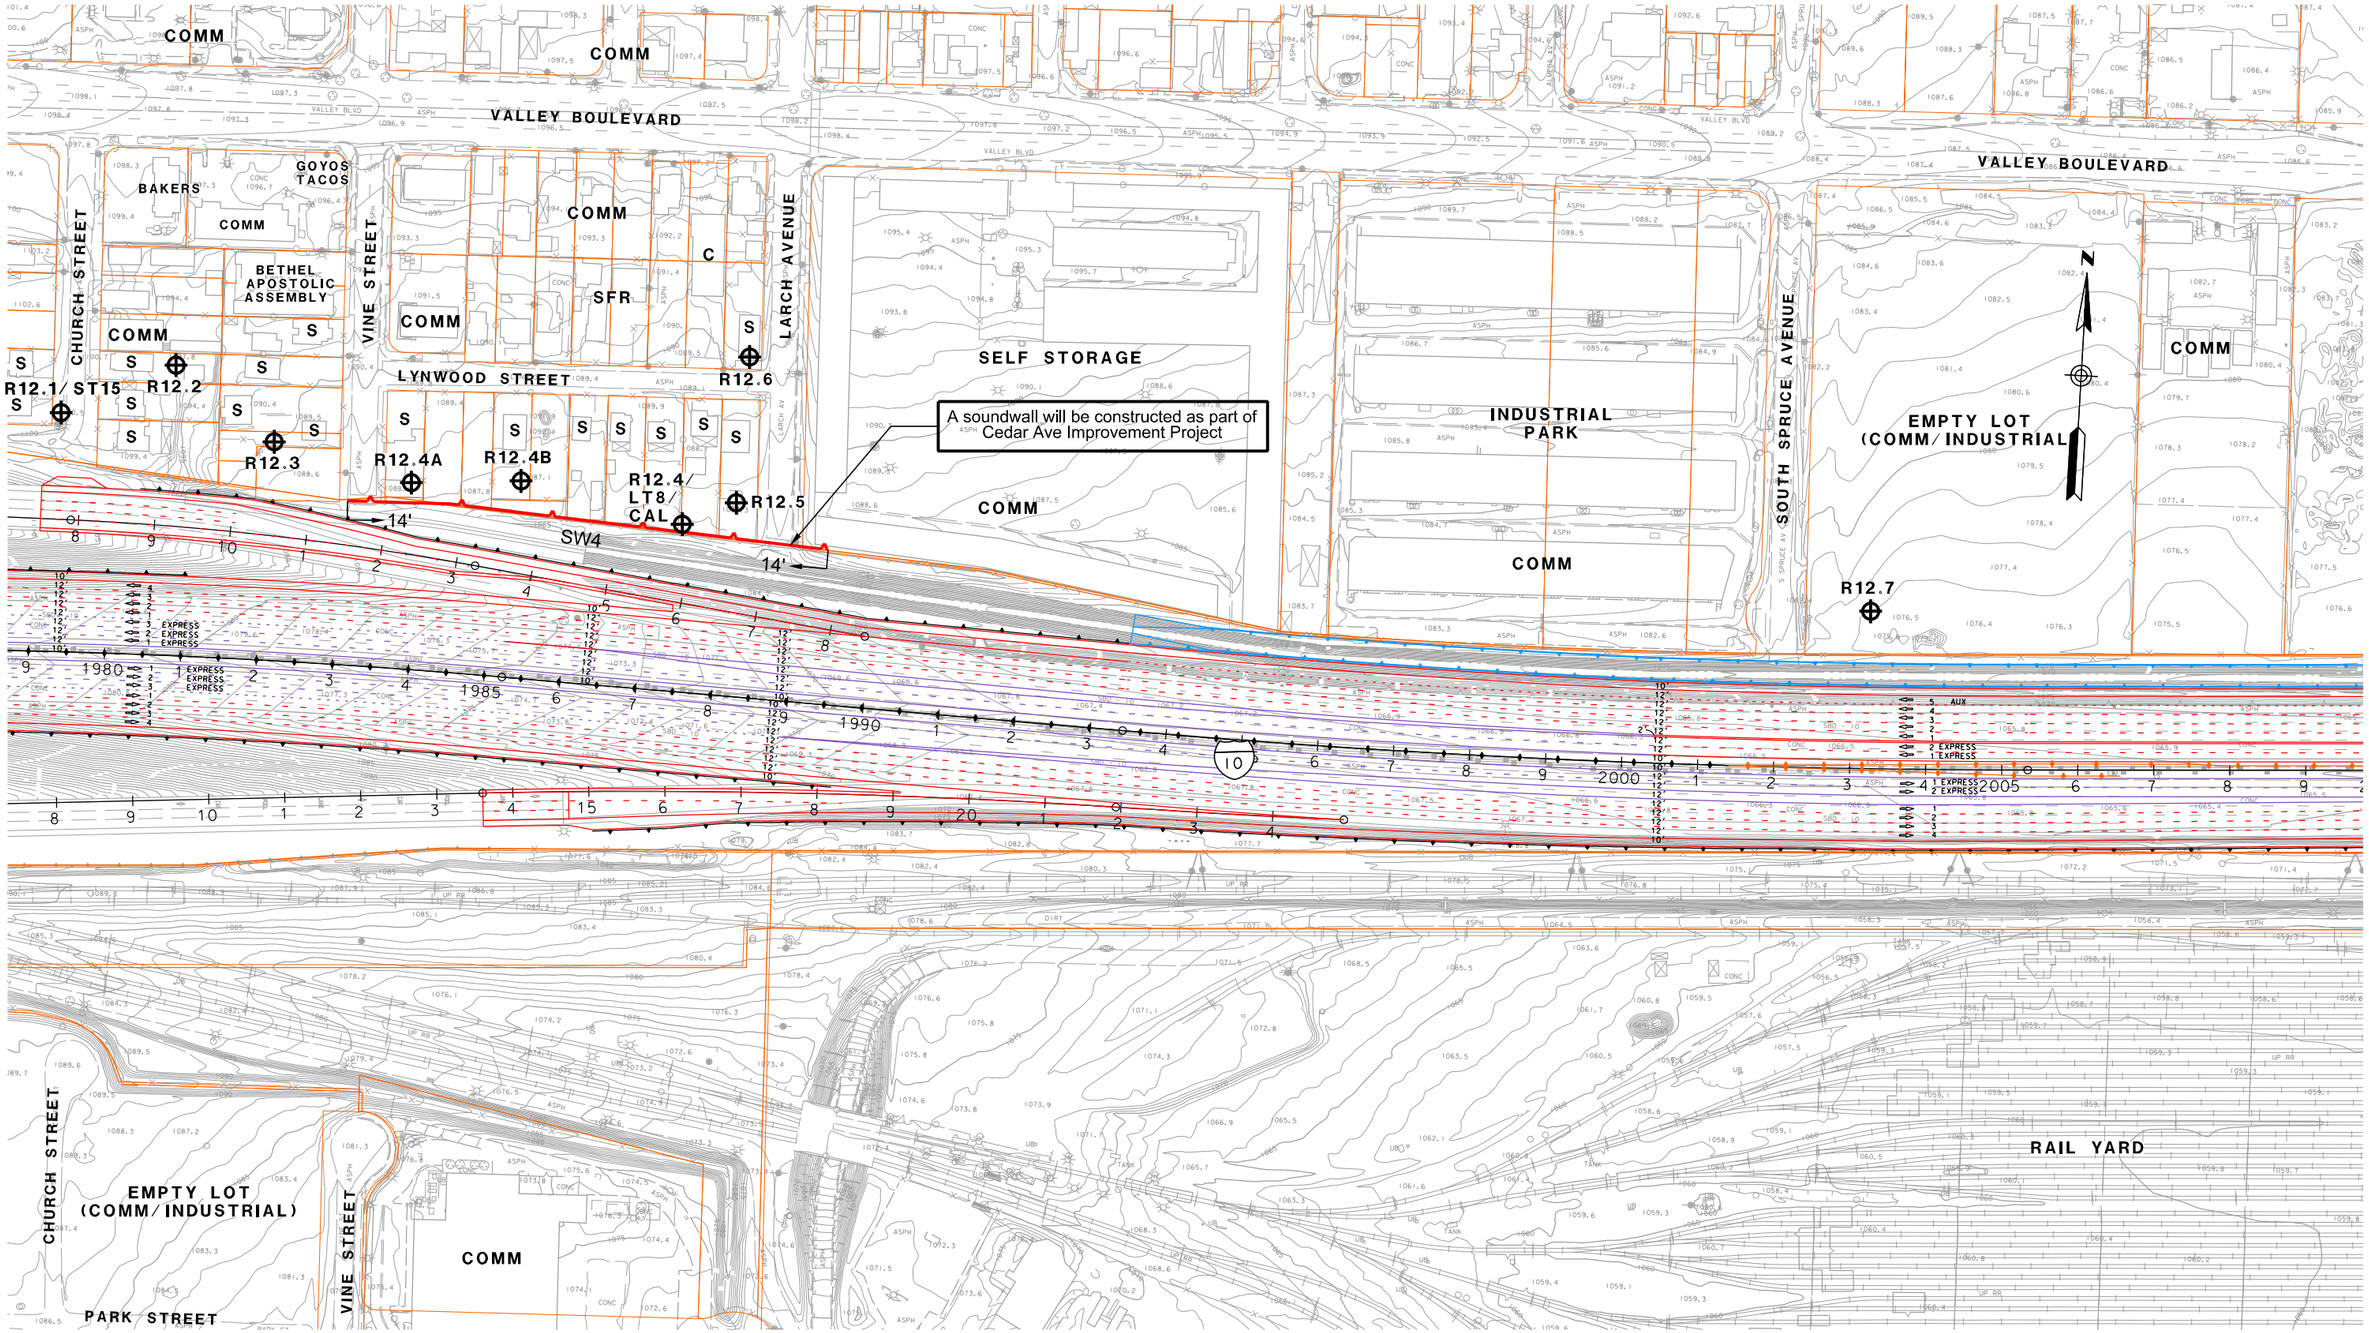

LEGEND

- RXX - RECEIVER SITE
- CAL - CALIBRATION SITE
- LT - LONG-TERM MEASUREMENT
- ST - SHORT-TERM MEASUREMENT

- SFR OR S - SINGLE FAMILY RESIDENCE
- MFR OR M - MULTI-FAMILY RESIDENCE
- COMM OR C - COMMERCIAL/NO OUTDOOR USE AREA
- b - BENEFITED RESIDENCE
- HXX - IN/OUTDOOR MEASUREMENT

- EXISTING PROPERTY WALL
- EXISTING SOUNDWALL
- PROPOSED SOUNDWALL
- REPLACEMENT IN KIND SOUNDWALL
- ANALYZED SOUNDWALL
- RETAINING WALL
- SAFETY BARRIER
- DRAINAGE RETAINING WALL

1in : 200ft

0 ft 100ft 200ft 300ft

I-10 CORRIDOR ALTERNATIVE 3
NOISE RECEIVER & BARRIER LOCATIONS

JUNE 10, 2015

FIGURE 139