D. Drainage Basin Maps

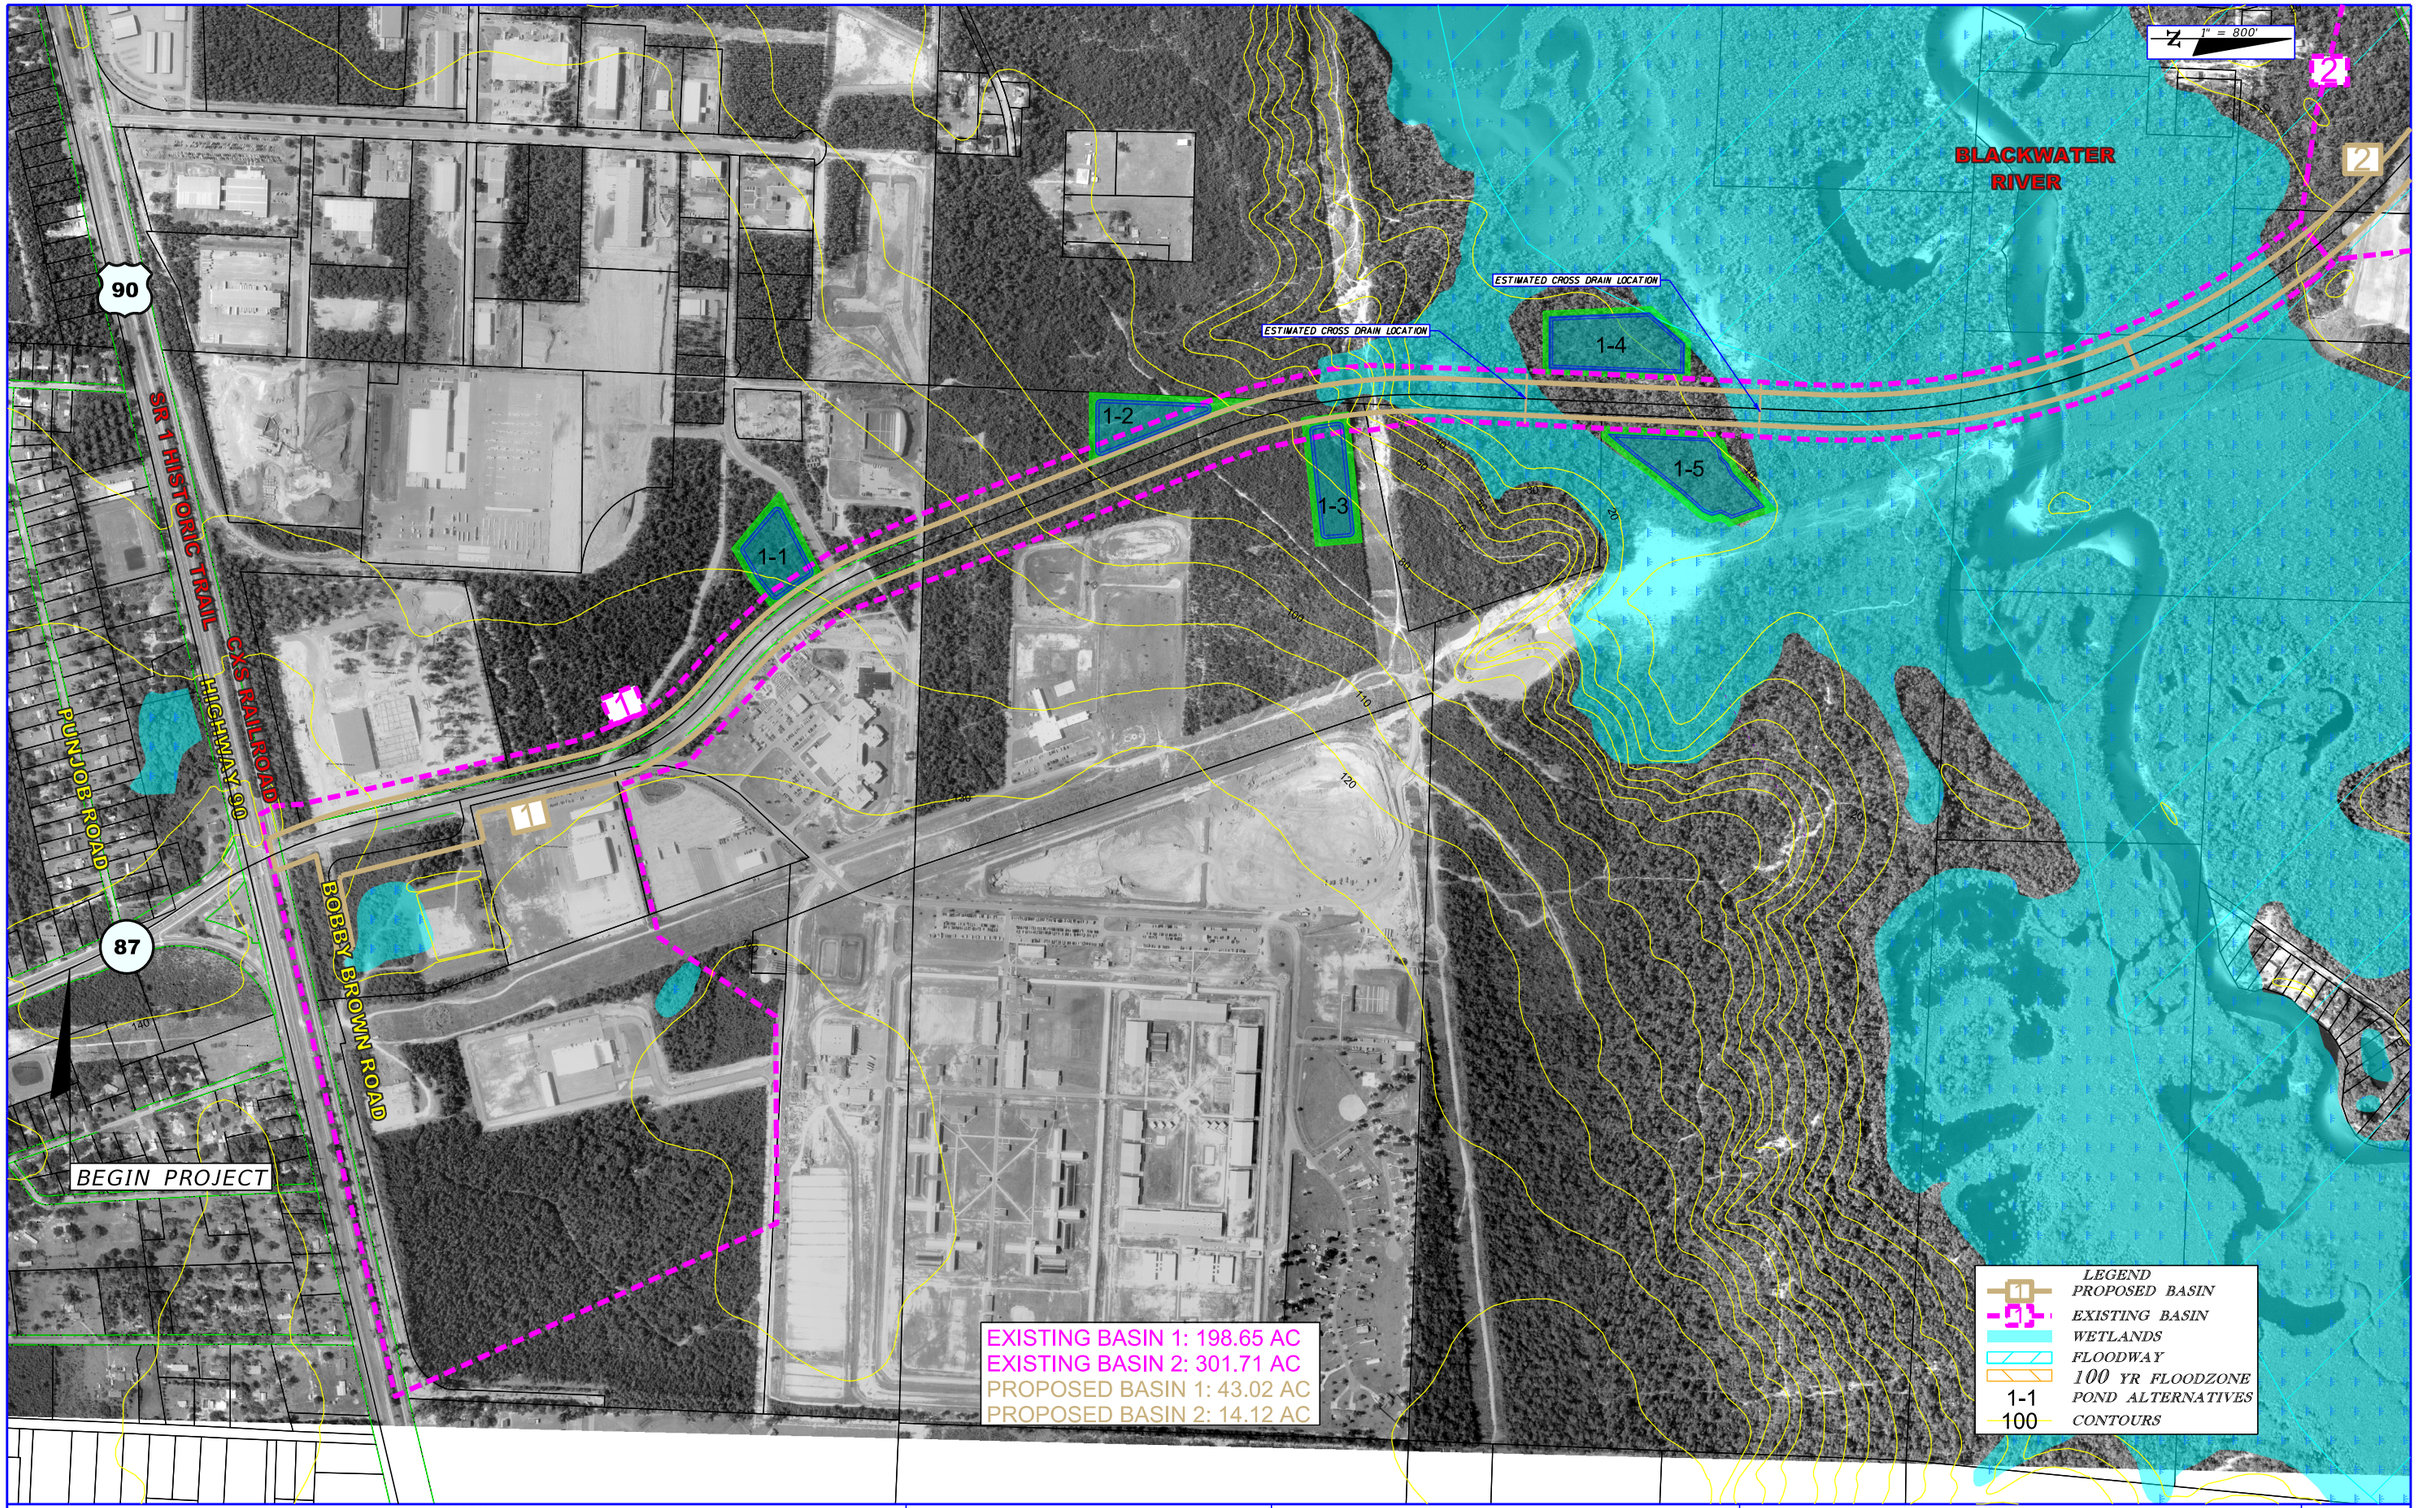

REVISIONS			
DATE	DESCRIPTION	DATE	DESCRIPTION

METRIC ENGINEERING, INC.
2616 JENKS AVENUE
PANAMA CITY, FLORIDA 32405
CERTIFICATE OF AUTHORIZATION 00002294

STATE OF FLORIDA
DEPARTMENT OF TRANSPORTATION

ROAD NO.	COUNTY	FINANCIAL PROJECT ID
SR 87	SANTA ROSA	416748-3-22-01, ETC.

DRAINAGE BASIN MAP

SHEET NO. 1

$USERS $DATES $TIMES $FILES

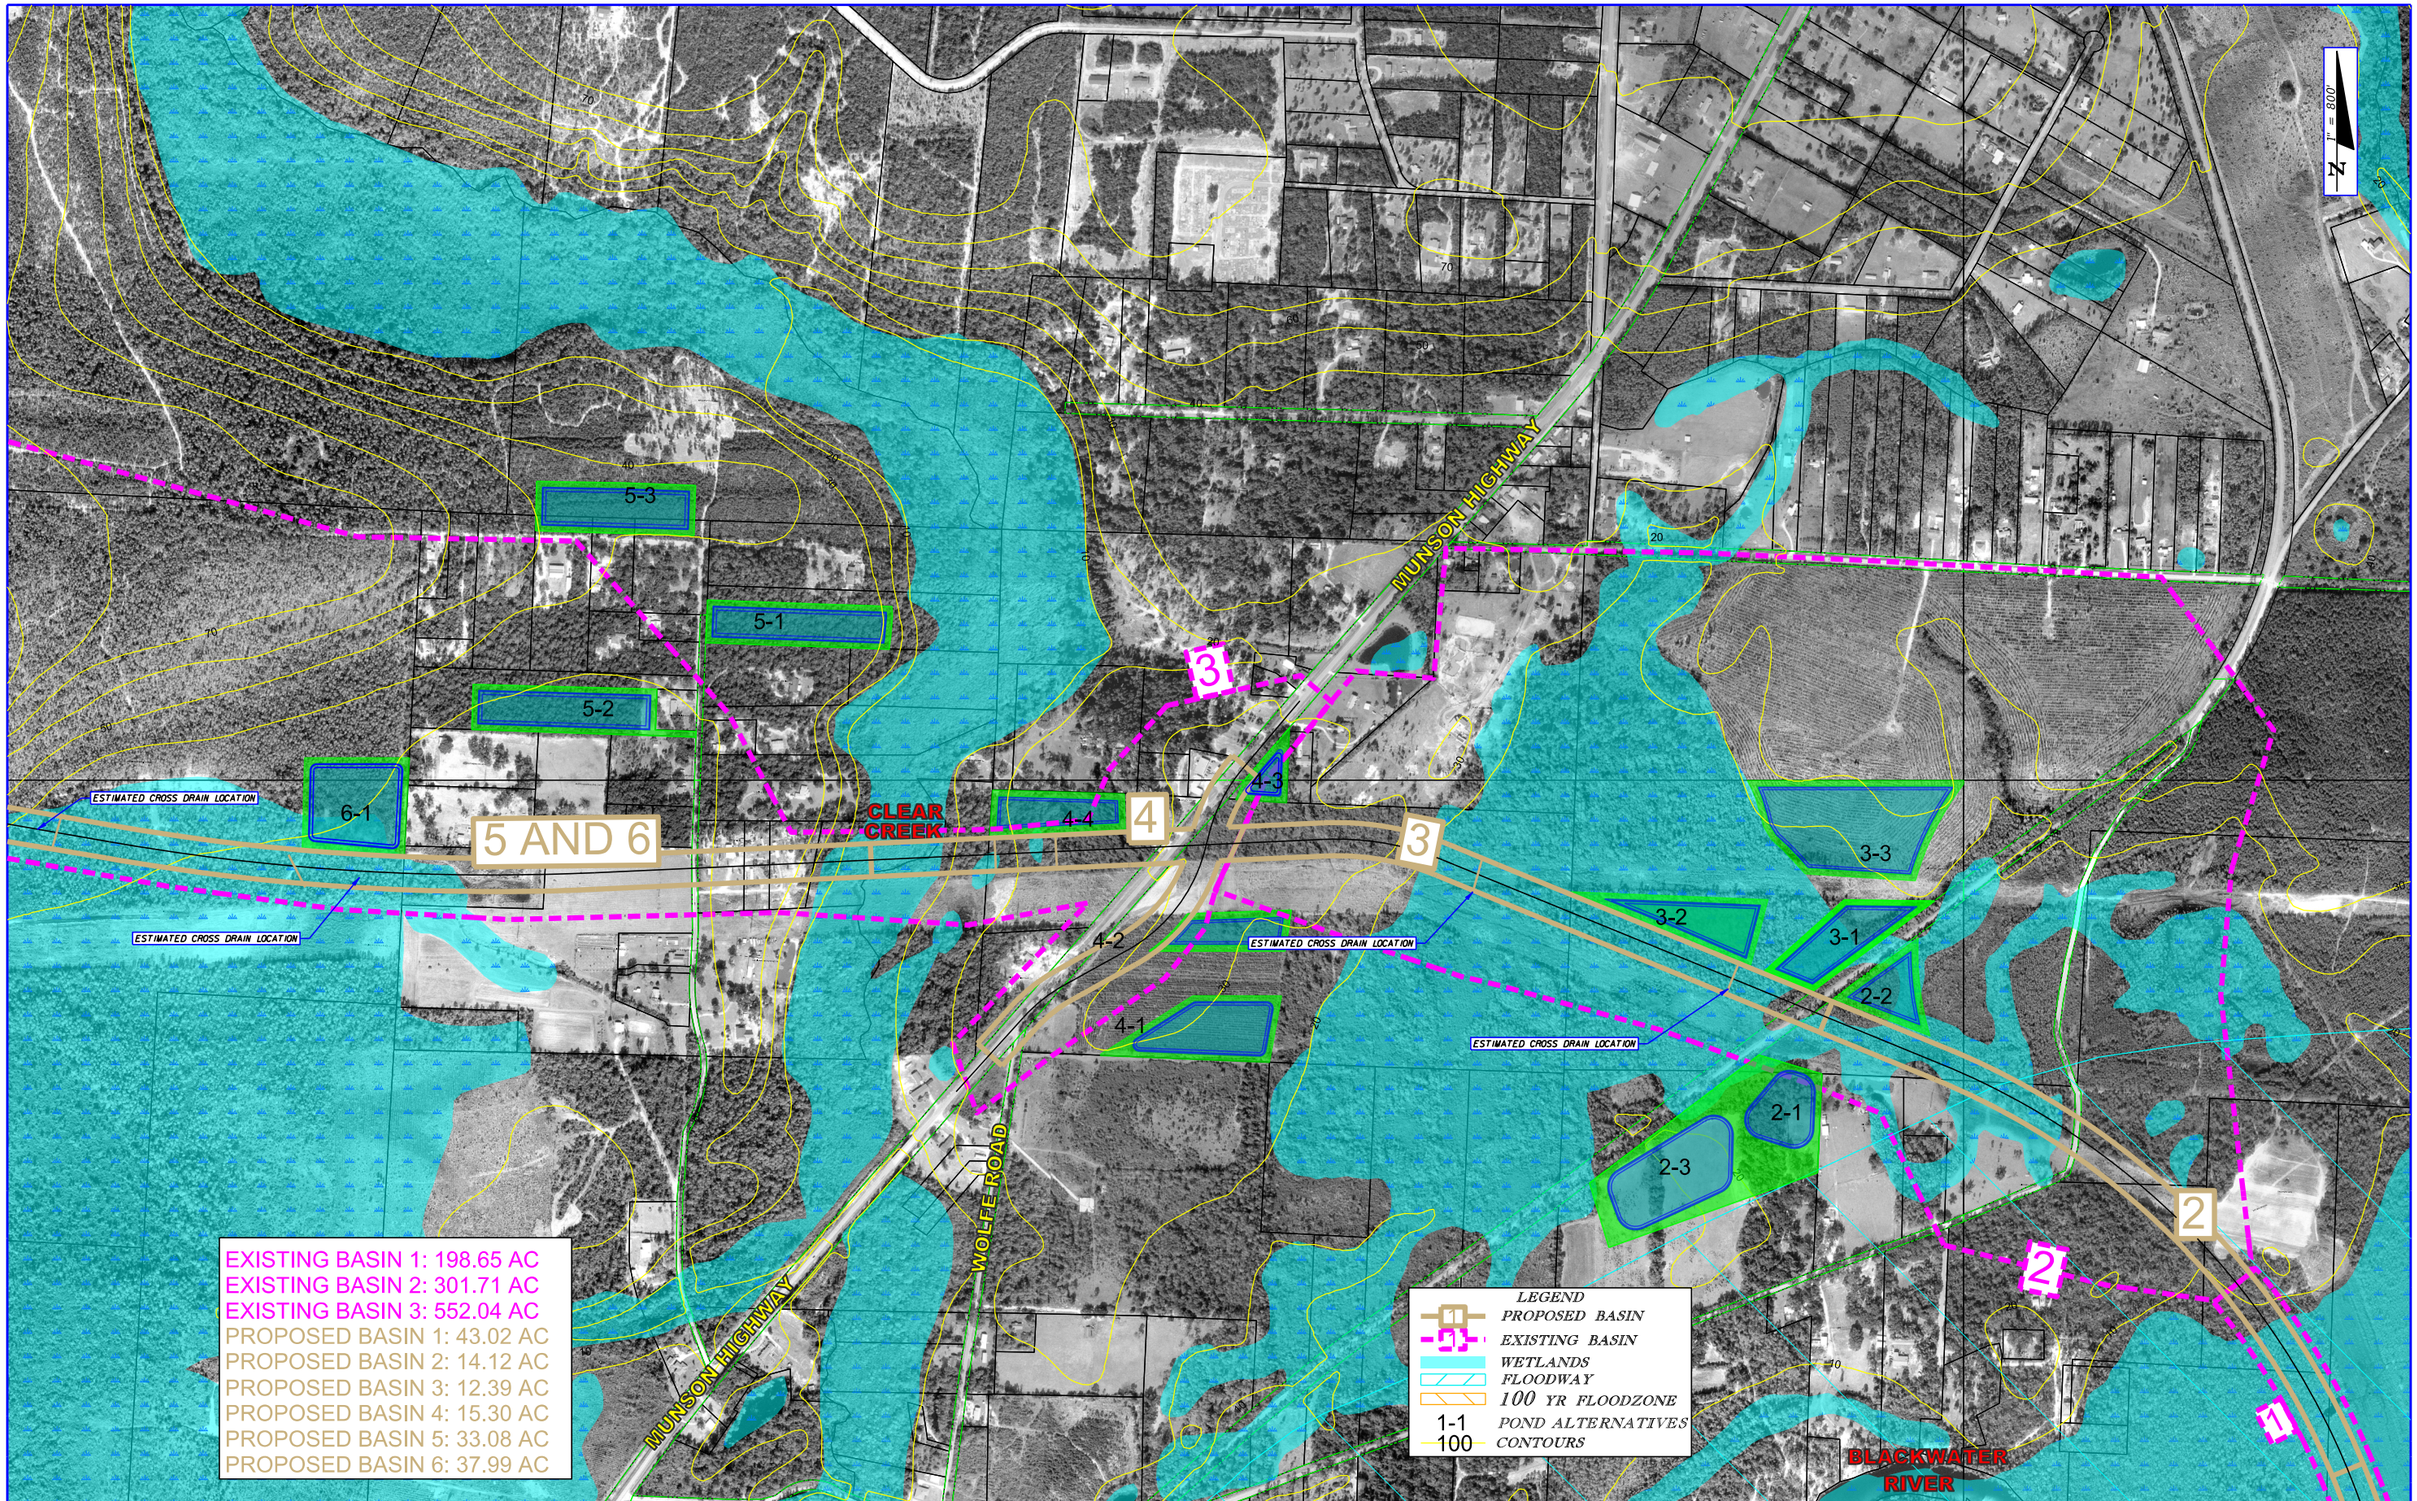

REVISIONS			
DATE	DESCRIPTION	DATE	DESCRIPTION

METRIC ENGINEERING, INC.
2616 JENKS AVENUE
PANAMA CITY, FLORIDA 32405
CERTIFICATE OF AUTHORIZATION 00002294

STATE OF FLORIDA
DEPARTMENT OF TRANSPORTATION

ROAD NO.	COUNTY	FINANCIAL PROJECT ID
SR 87	SANTA ROSA	416748-3-22-01, ETC.

DRAINAGE BASIN MAP

SHEET NO. 2

$USER$ $DATE$ $TIME$ $FILE$

REVISIONS			
DATE	DESCRIPTION	DATE	DESCRIPTION

METRIC ENGINEERING, INC.
2616 JENKS AVENUE
PANAMA CITY, FLORIDA 32405
CERTIFICATE OF AUTHORIZATION 00002294

STATE OF FLORIDA
DEPARTMENT OF TRANSPORTATION

ROAD NO.	COUNTY	FINANCIAL PROJECT ID
SR 87	SANTA ROSA	416748-3-22-01, ETC.

DRAINAGE BASIN MAP

SHEET NO. 3

$USERS $DATES $TIMES $FILES

END PROJECT CORRIDOR 2

SANDY HILL LANE

87

89

10

10-1

10-2

10-3

10-4

10-5

9-2

9-3

9-4

9-5

9-6

7

6

9

ESTIMATED CROSS DRAIN LOCATION

ESTIMATED CROSS DRAIN LOCATION

ESTIMATED CROSS DRAIN LOCATION

ESTIMATED CROSS DRAIN LOCATION

ESTIMATED CROSS DRAIN LOCATION

ESTIMATED CROSS DRAIN LOCATION

RYAN LANE

FALL STREET

SEASON DRIVE

MARISSA POINT LANE

JACOBSVIEW LANE

TYLERWOOD COURT

FOXGLOVE ROAD

FLEET AVE

HANDY DRIVE

STANLEY CIR

YUCATAN STREET

TRAILRIDE NORTH

TRAILRIDE SOUTH

OLD WEST LANE

NAS WHITING FIELD

1" = 800'

N

LEGEND
PROPOSED BASIN
EXISTING BASIN
WETLANDS
FLOODWAY
100 YR FLOODZONE
1-1 POND ALTERNATIVES
100 CONTOURS

EXISTING BASIN 6: 436.59 AC
EXISTING BASIN 7: 60.72 AC
PROPOSED BASIN 9: 40.67 AC
PROPOSED BASIN 10: 25.94 AC

REVISIONS			
DATE	DESCRIPTION	DATE	DESCRIPTION

METRIC ENGINEERING, INC.
2616 JENKS AVENUE
PANAMA CITY, FLORIDA 32405
CERTIFICATE OF AUTHORIZATION 00002294

STATE OF FLORIDA
DEPARTMENT OF TRANSPORTATION

ROAD NO.	COUNTY	FINANCIAL PROJECT ID
SR 87	SANTA ROSA	416748-3-22-01, ETC.

DRAINAGE BASIN MAP

SHEET NO. 4

$USER$ $DATE$ $TIME$ $FILE$